

NOTES:

THE CONTRACTOR IS RESPONSIBLE FOR CHECKING DIMENSIONS, TOLERANCES AND REFERENCES. ANY DISCREPANCIES ARE TO BE VERIFIED WITH THE ARCHITECT BEFORE PROCEEDING WITH THE WORKS ON SITE OR OFF SITE FABRICATION


WHERE AN ITEM OR DETAIL IS COVERED OR DESCRIBED ON DRAWINGS OF DIFFERENT SCALES THE LARGER SCALE DRAWING IS TO BE WORKED TO.

DO NOT SCALE FROM THIS DRAWING. FIGURED DIMENSIONS TO BE WORKED TO IN ALL CASES.


THIS IS A COPYRIGHT (C) DRAWING AND IS NOT TO BE REPRODUCED WITHOUT THE WRITTEN PERMISSION OF THE ARCHITECT

NOTES


LISTED BUILDING CONSENT CONDITION 4: DETAILS OF THE ROOFTOP PLANT SCREENS.

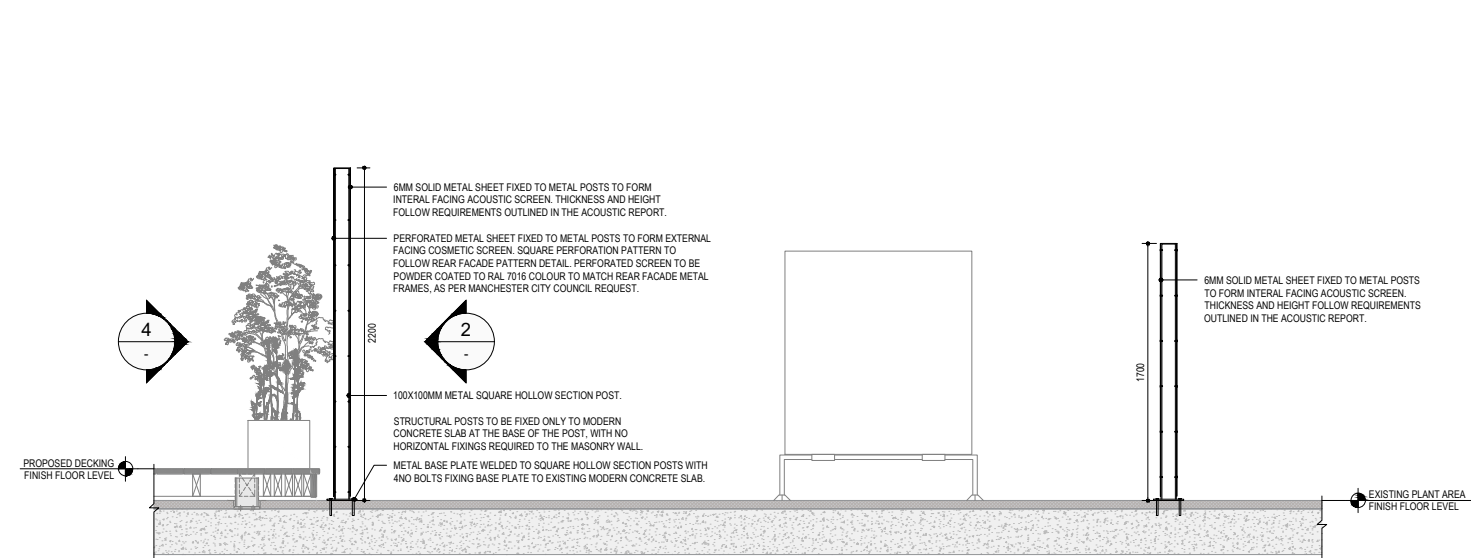


1 ROOF TERRACE PLANT SCREEN SECTION
SCALE 1:25@A1; 1:50@A3

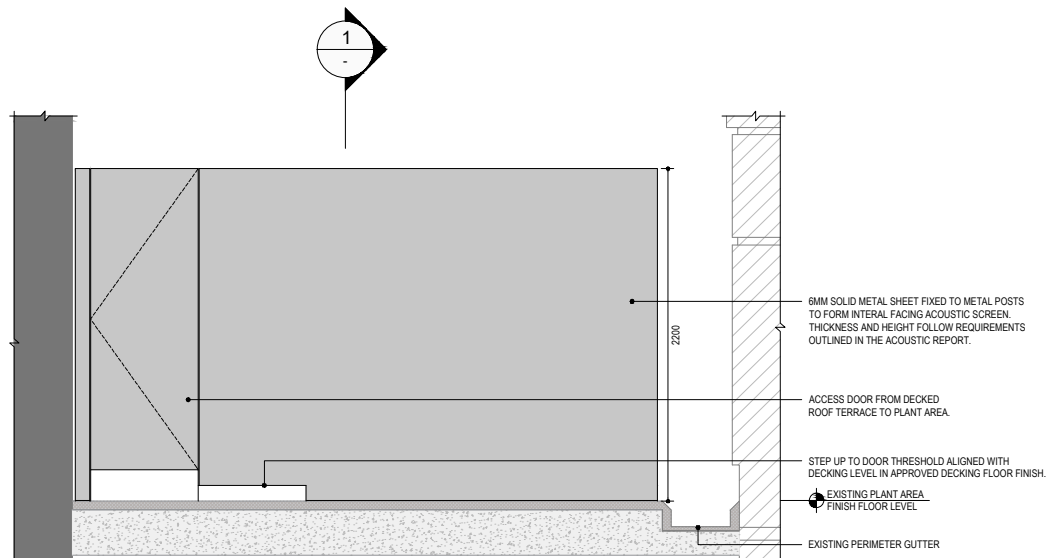

2 ROOF TERRACE PLANT SCREEN INTERNAL SIDE ELEVATION
SCALE 1:25@A1; 1:50@A3

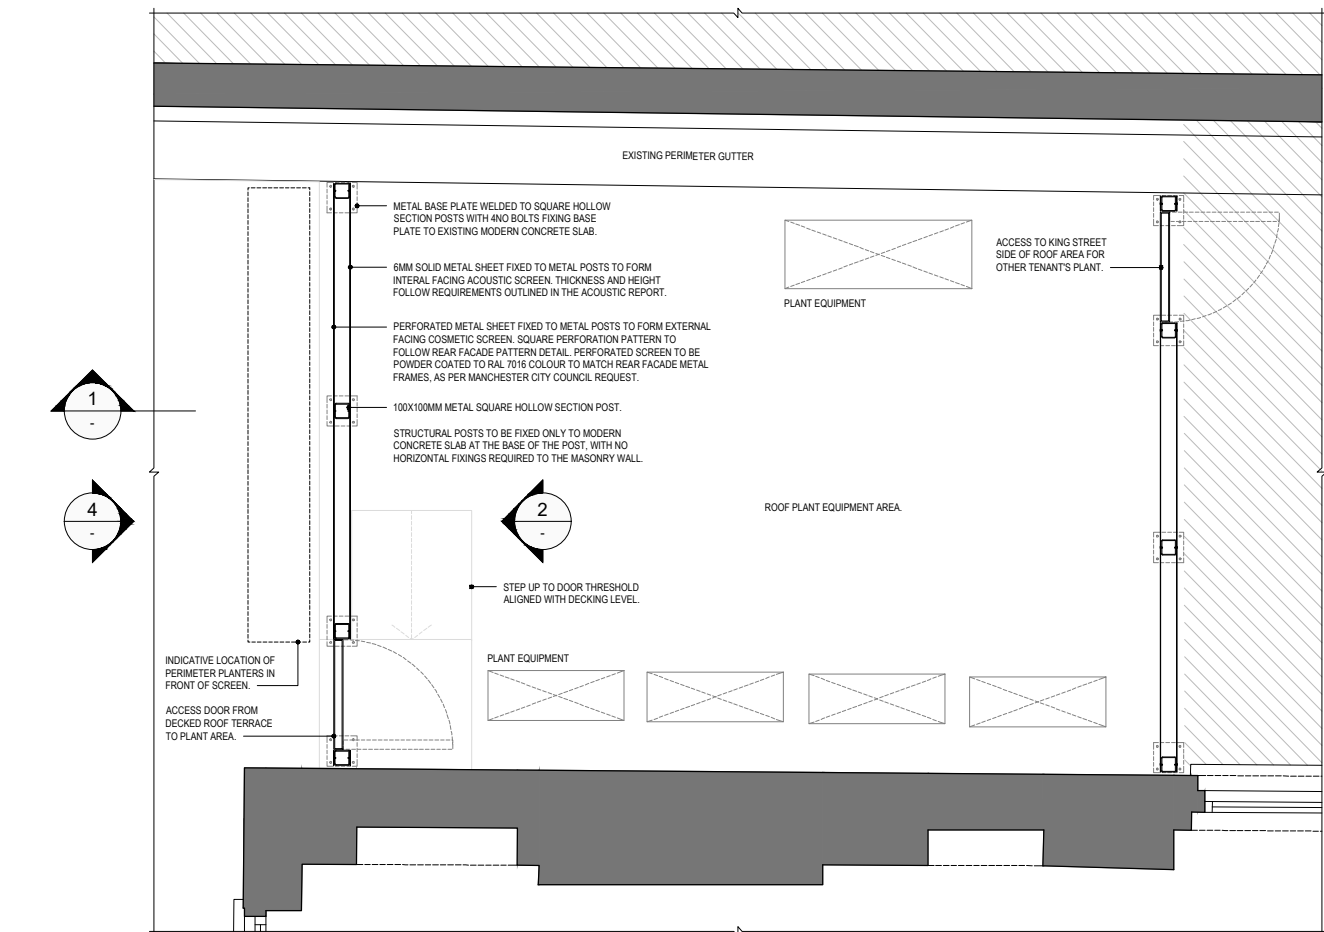

3 ROOF TERRACE PLANT SCREEN PLAN
SCALE 1:25@A1; 1:50@A3

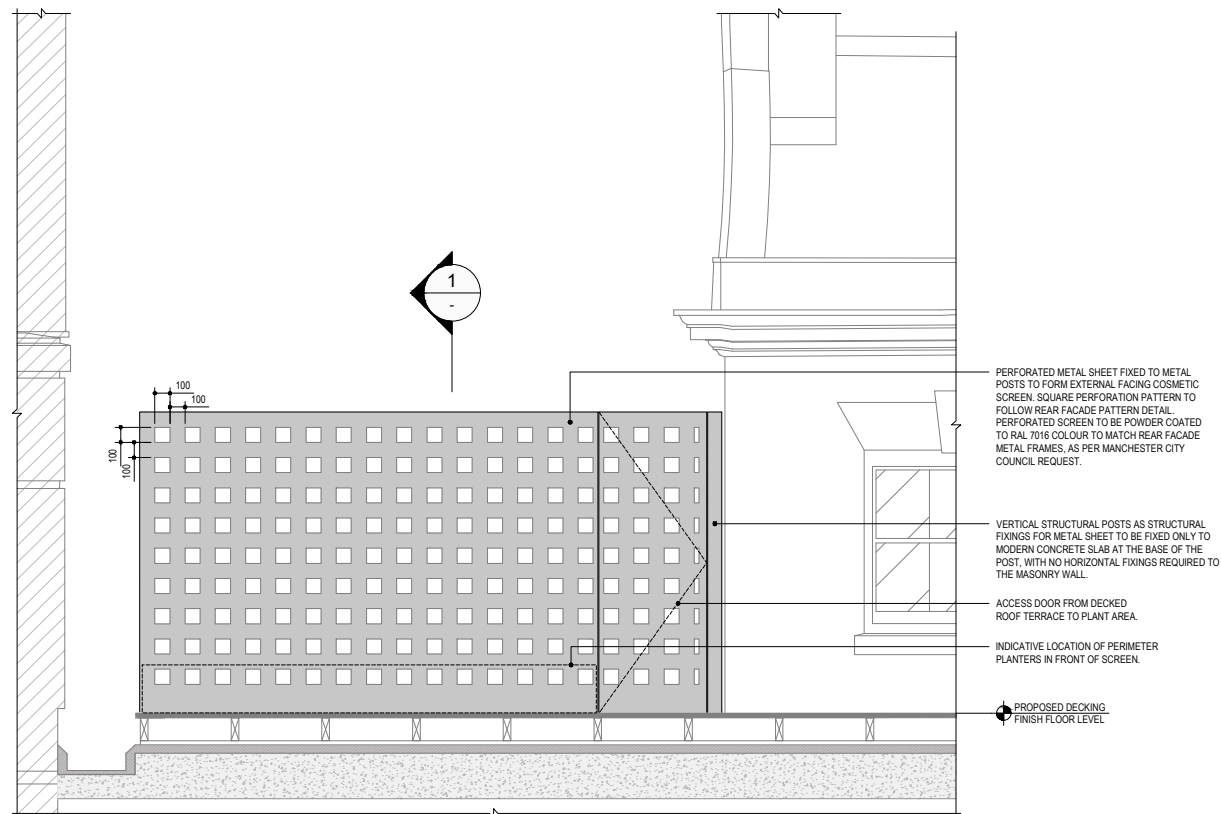


4 ROOF TERRACE PLANT SCREEN EXTERNAL SIDE ELEVATION
SCALE 1:25@A1; 1:50@A3

LBC - CONDITION 4 PLANT SCREEN
GENERAL ARRANGEMENT

35 KING STREET
MANCHESTER

JOB NUMBER: 1368
CREATED DATE: 08.12.24
DRAWN BY: EL
SCALE: 1:5@A1; 1:10@A3

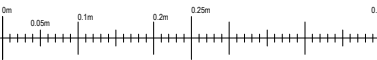

REV: A DATE: 17.02.25 DESCRIPTION: DISCHARGE OF PLANNING CONDITIONS BY: EL