



| revisions + notes: |                                                     | Dwn | Ckd |
|--------------------|-----------------------------------------------------|-----|-----|
| RevDate            | Description                                         |     |     |
| A                  | XX/XX/XXMulti Line Note<br>Multi Line Note Line Two | XXX | XXX |

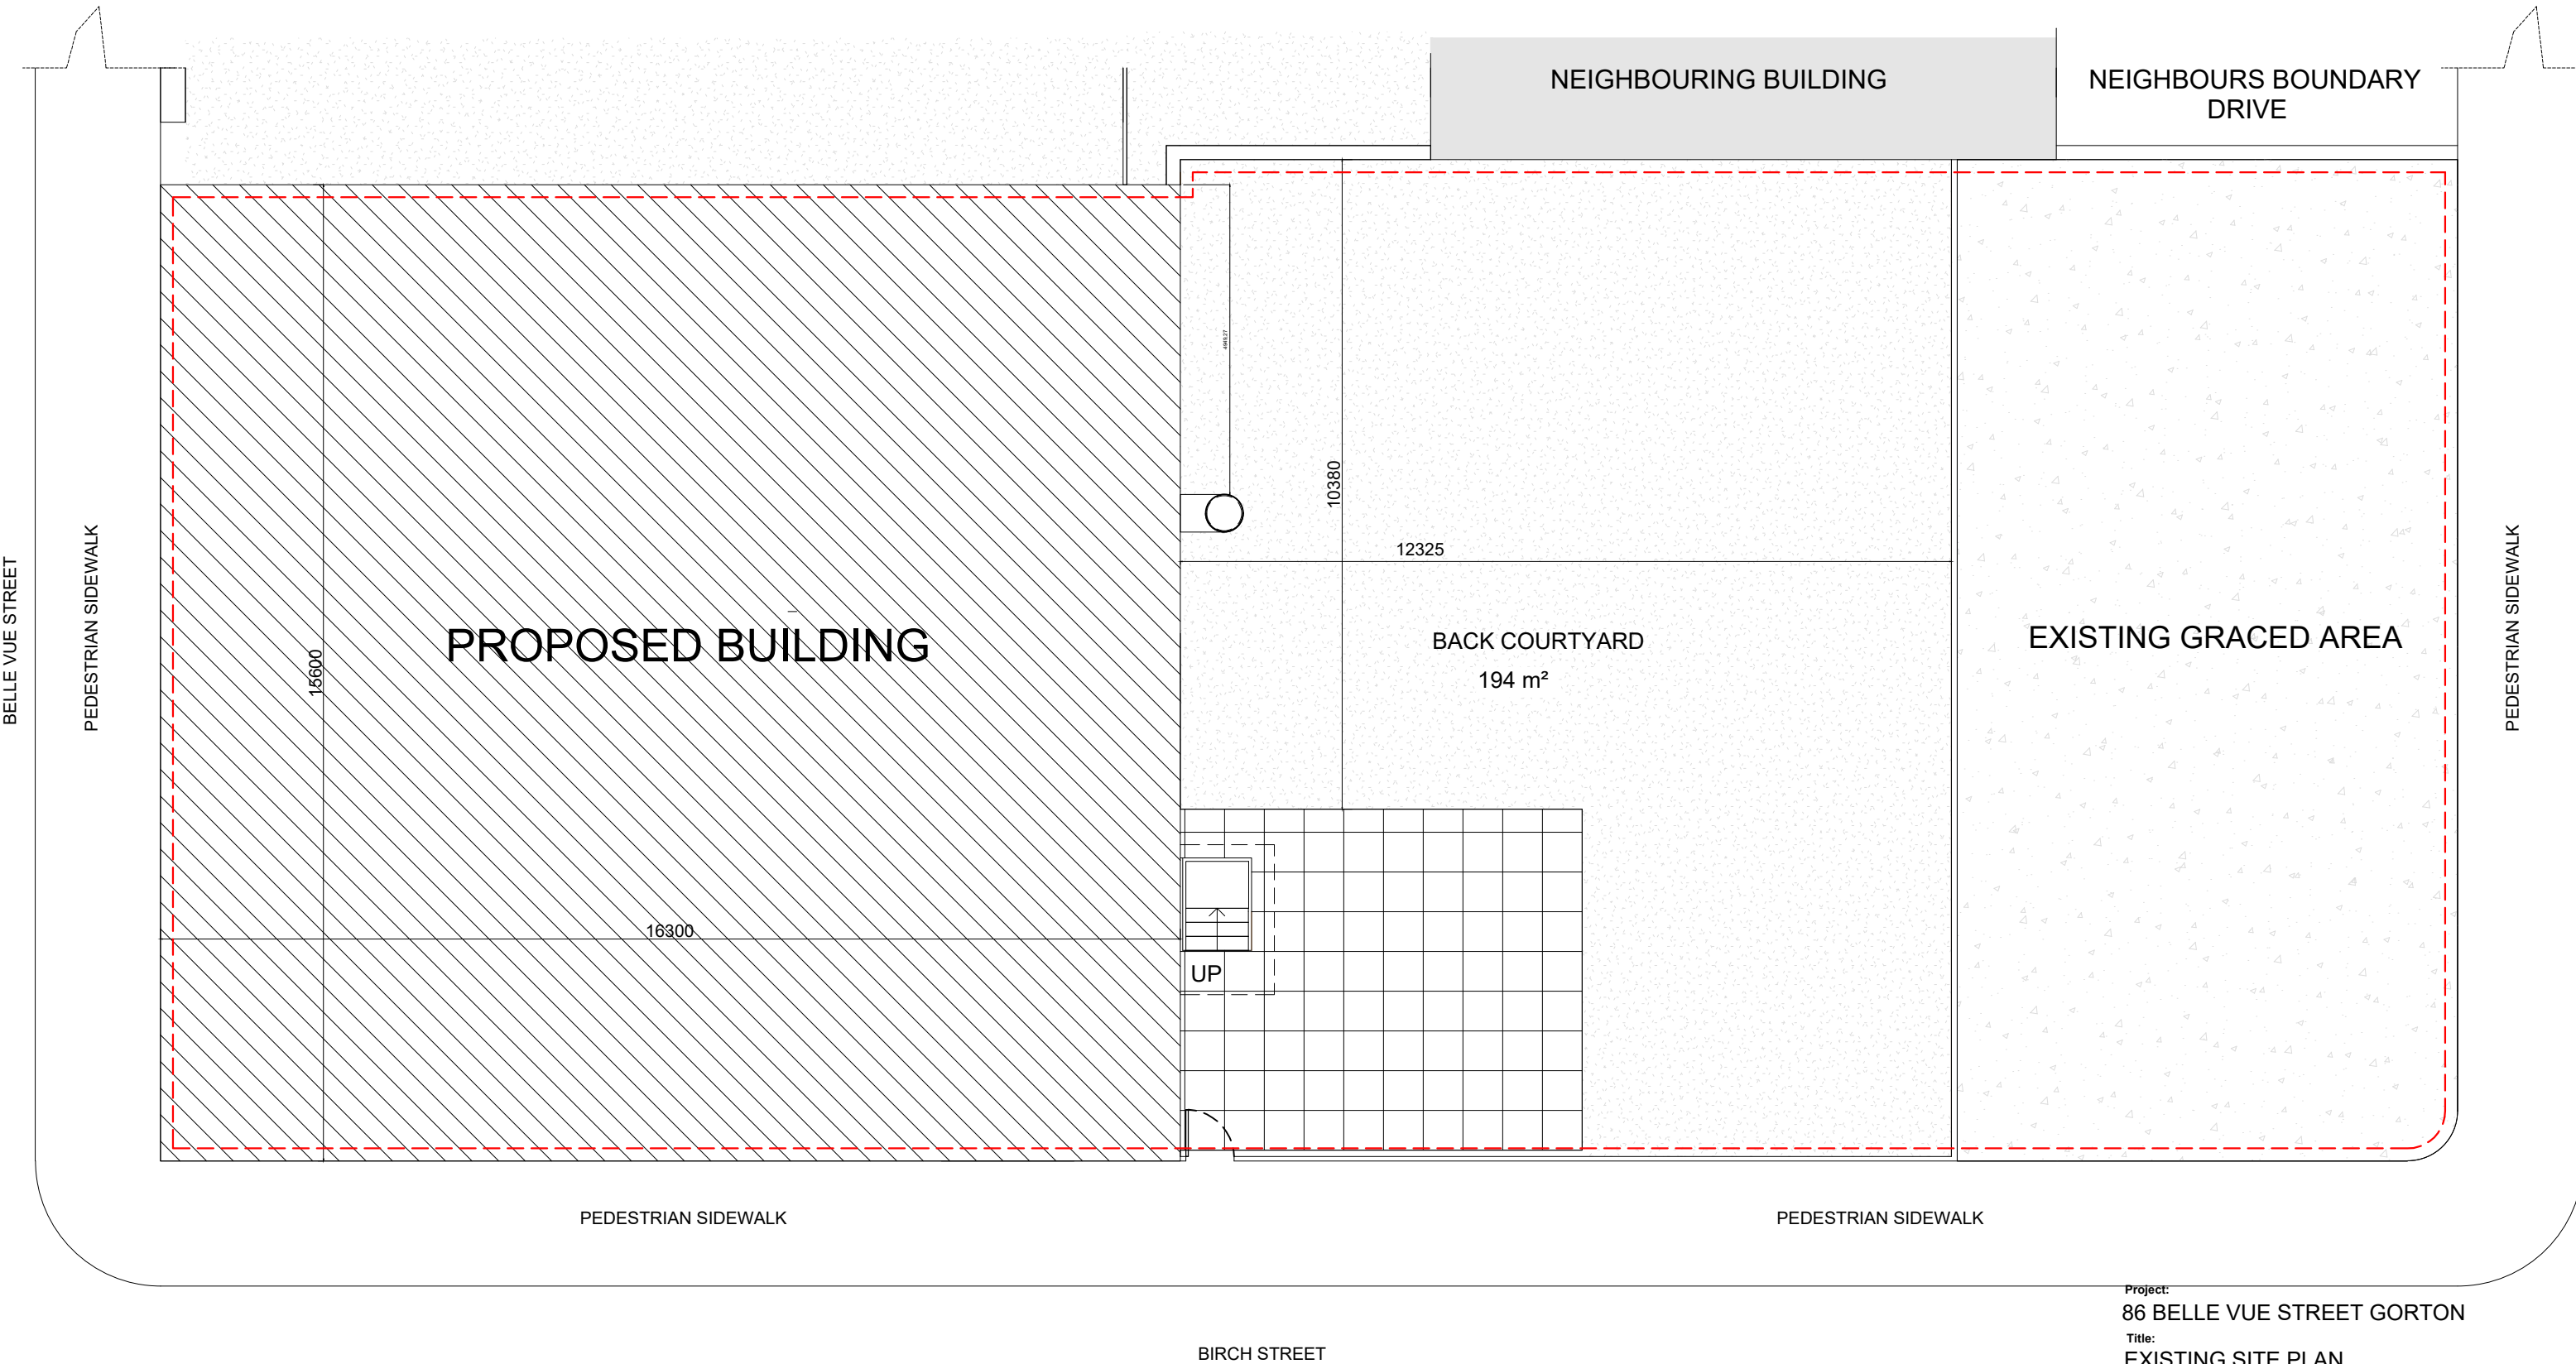

Do not scale drawing. Figured dimensions to be worked to in all cases.  
The contractor is responsible for checking dimensions, tolerances and references.  
Any discrepancy to be verified with the Architect before proceeding with the works.  
All intellectual property rights reserved.

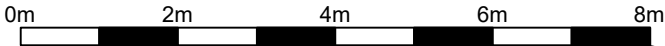

Project:  
86 BELLE VUE STREET GORTON  
Title:  
EXISTING SITE PLAN

Status:  
FOR PLANNING  
Date:  
16.12.2024  
Scale:  
1:100

Revision: