






1 Room Type - 2B3P
1 : 50

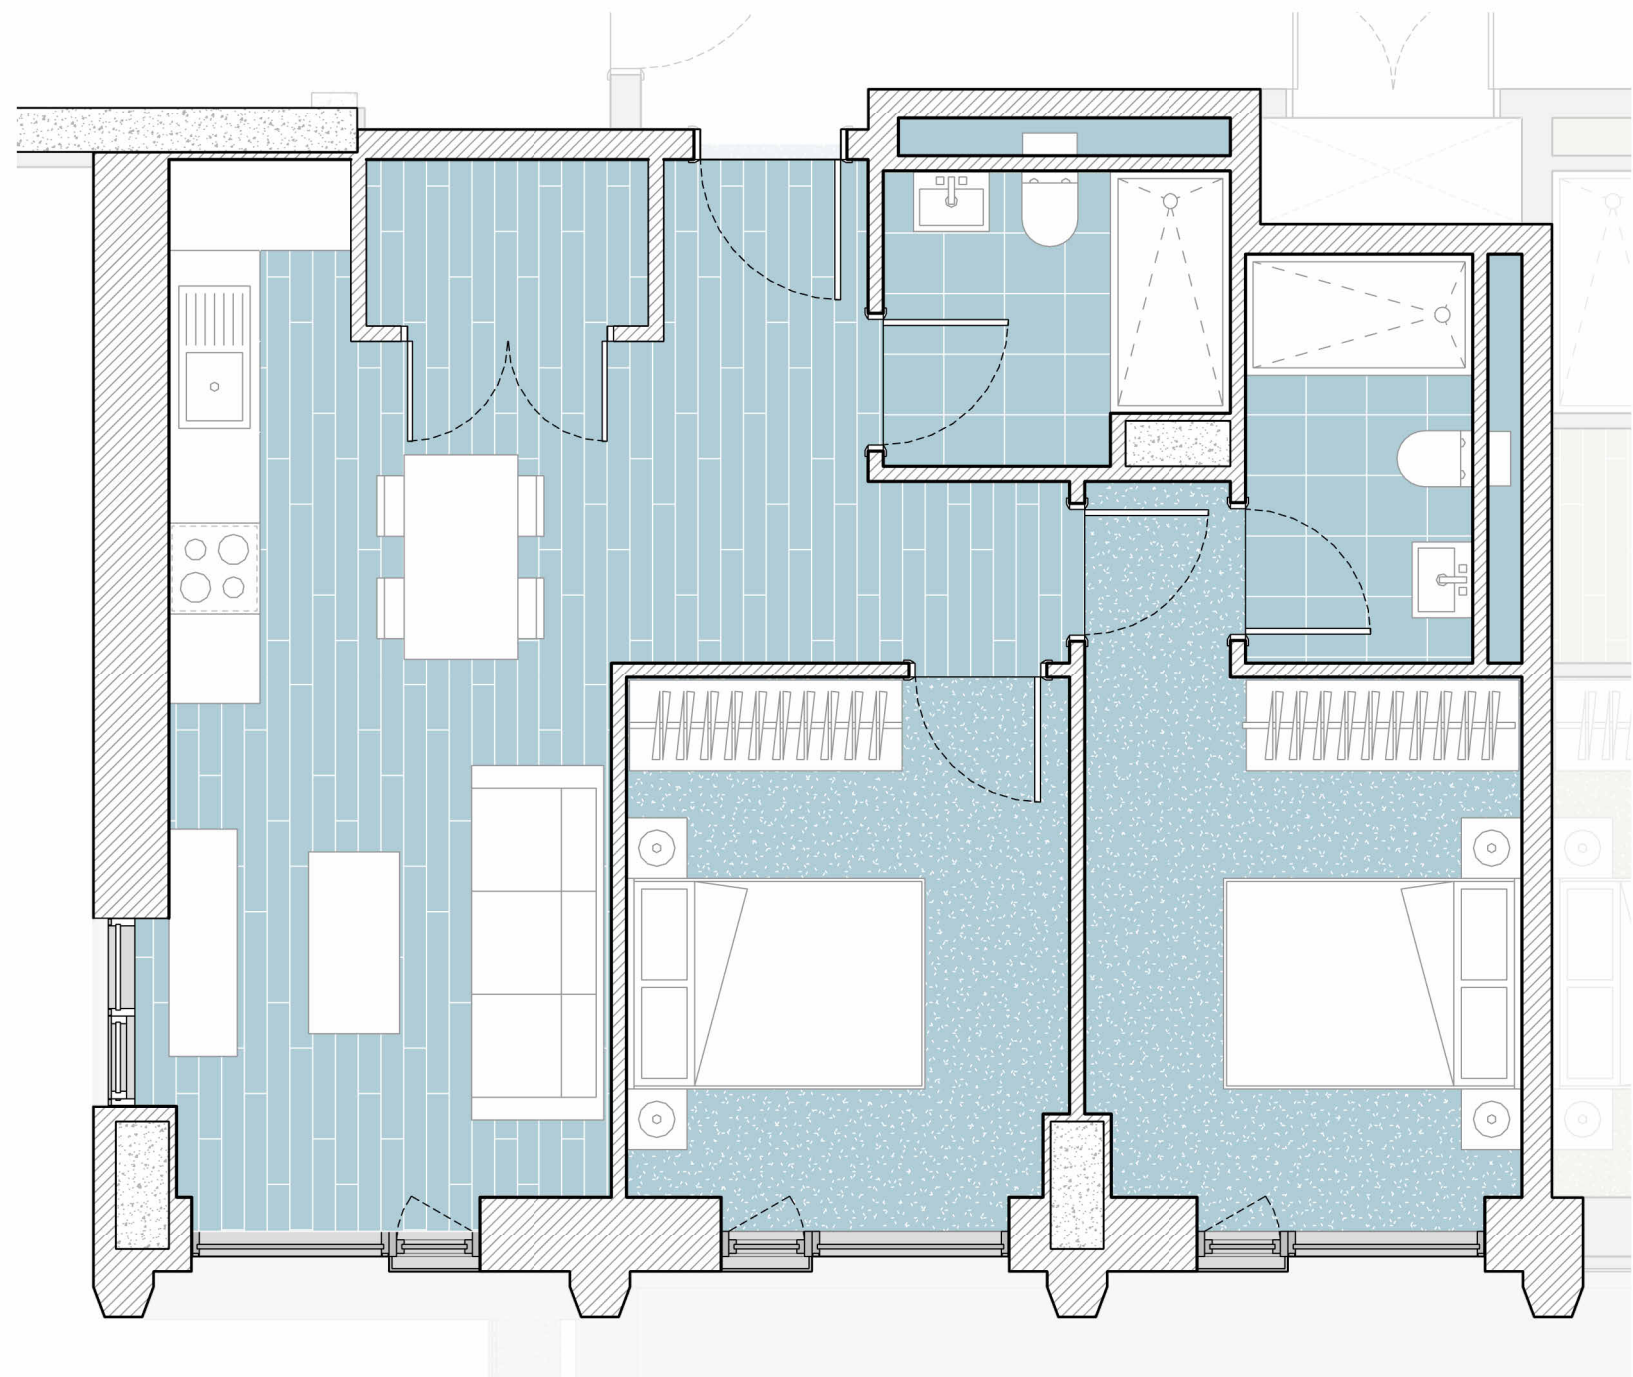

2 Room Type - 1B2P
1 : 50

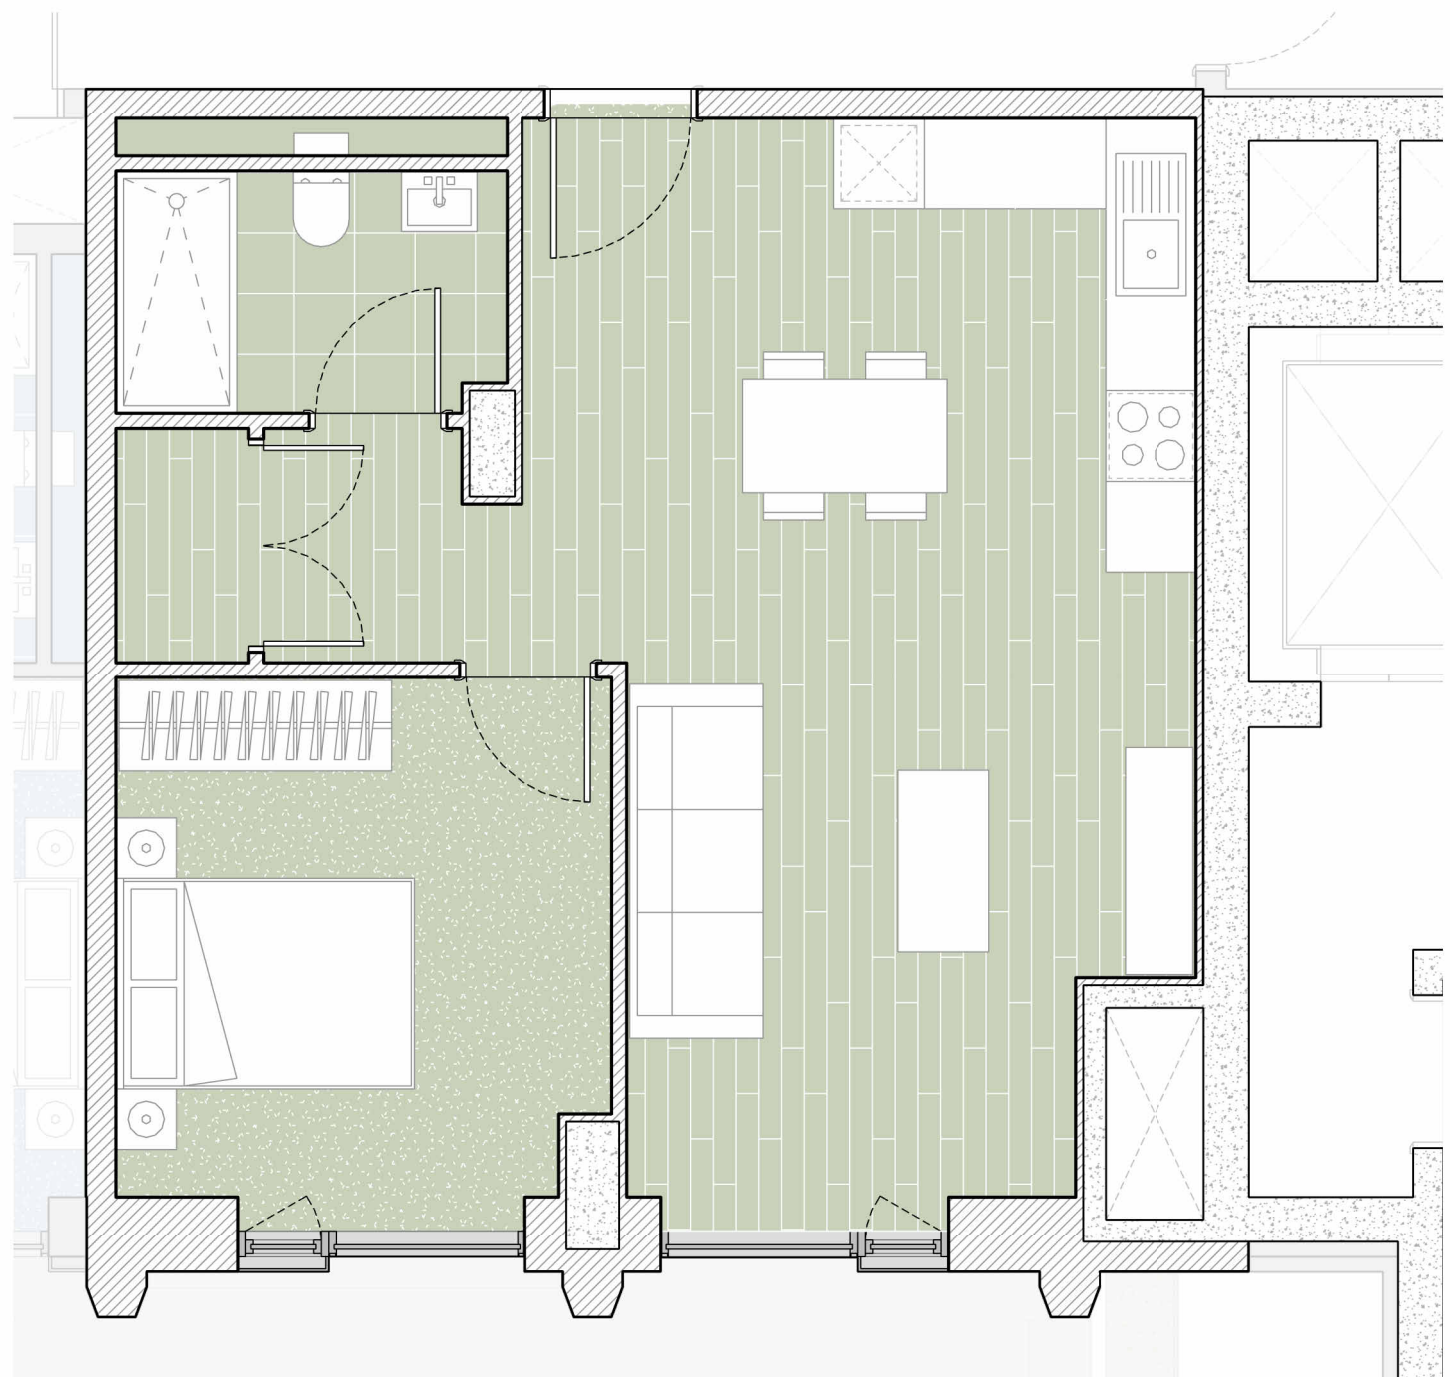

3 Room Type - 2B4P
1 : 50

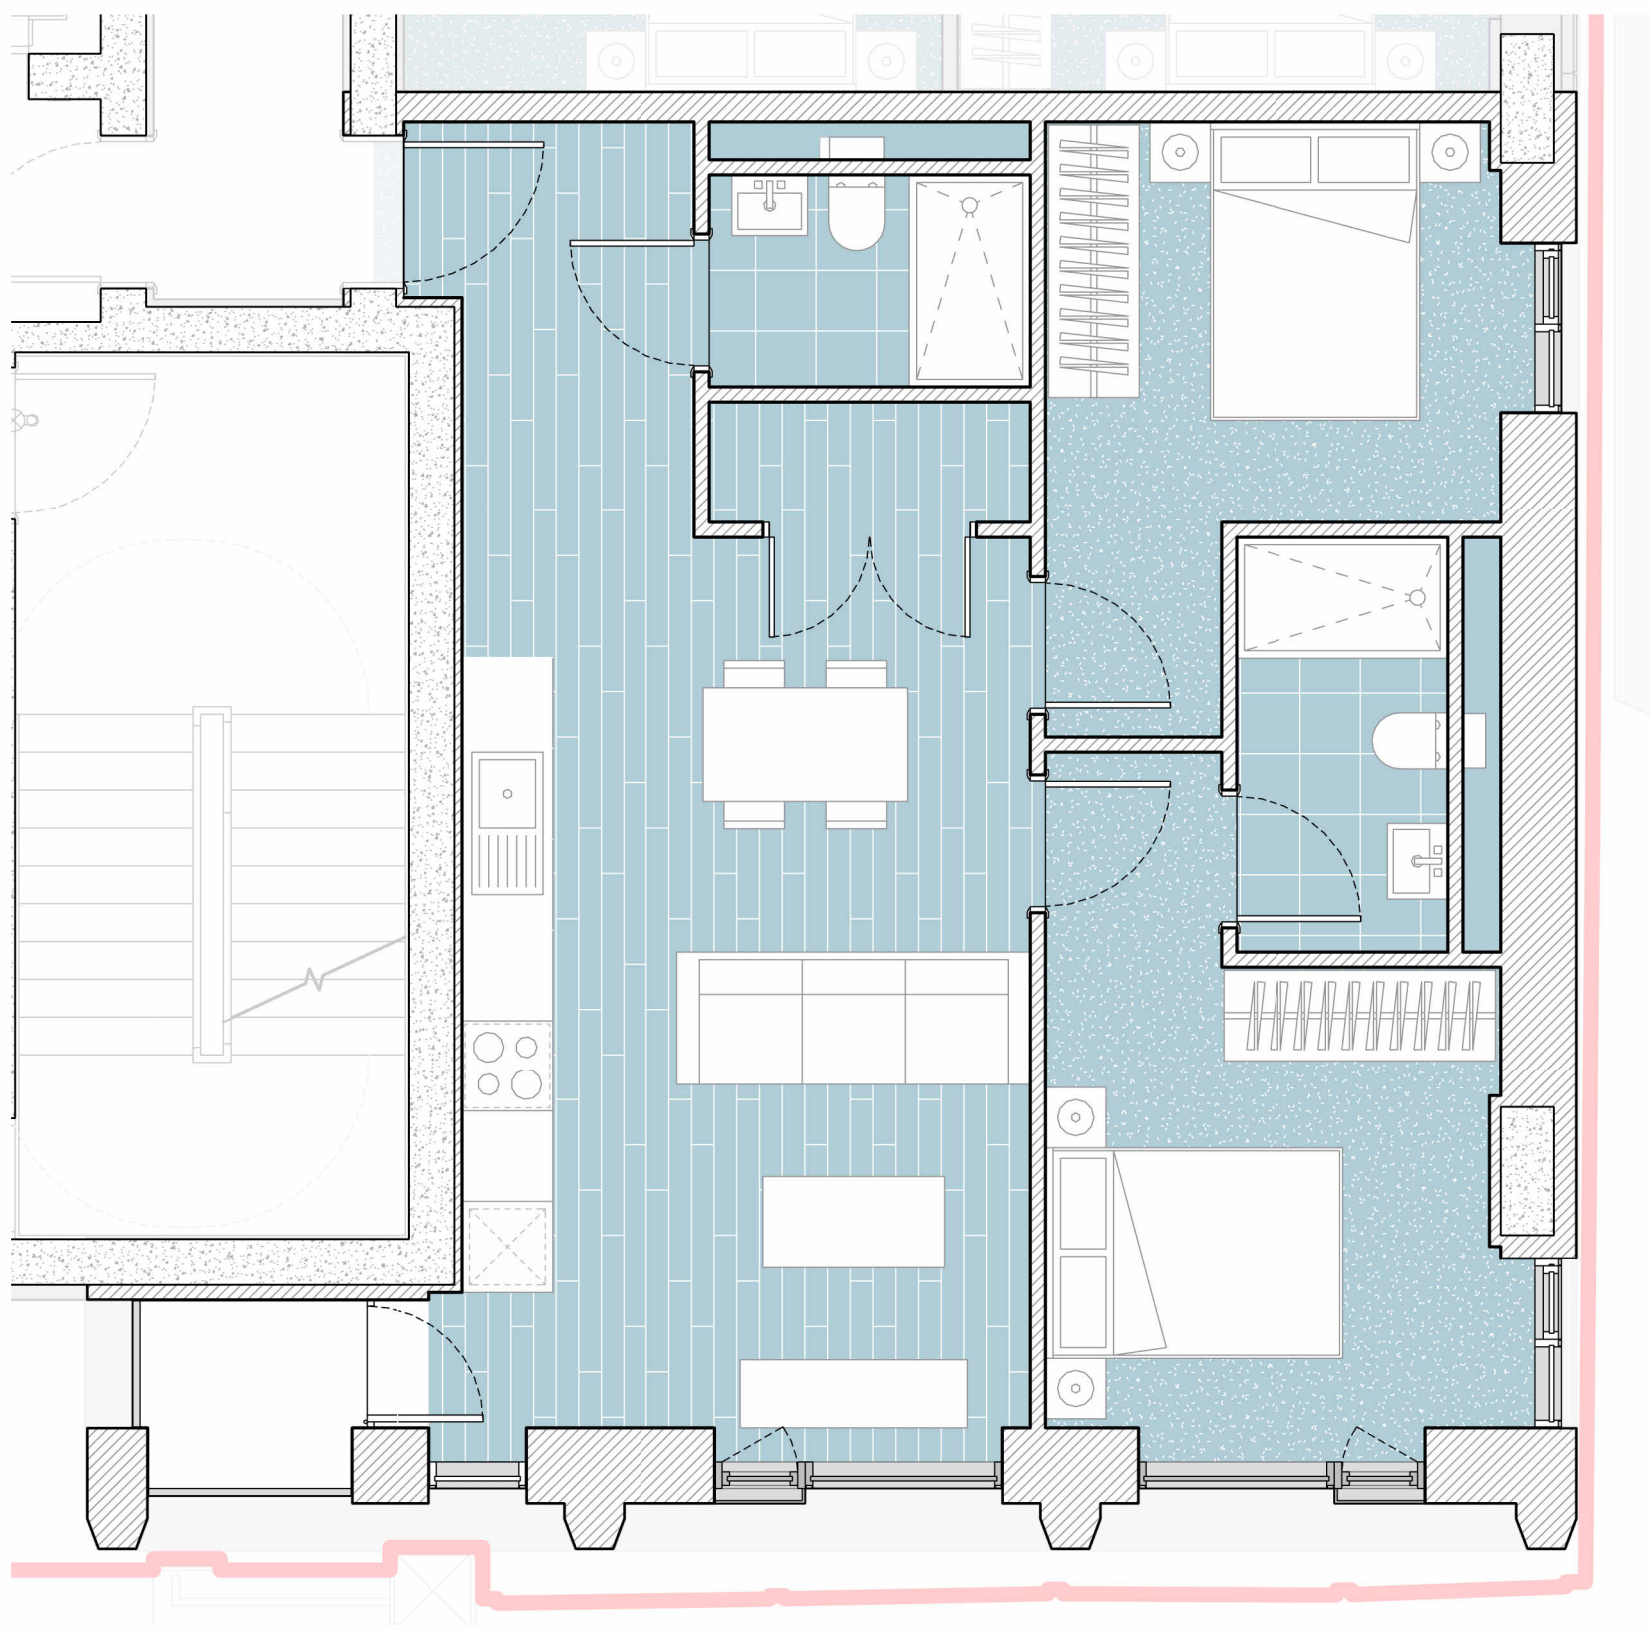

4 Room Type - 2B3P Balcony
1 : 50

P2 Updated following change to BS9991 12/12/24
P1 Planning Issue 27/11/24
Rev: Details: Date:

client:
CityPoint Developments

project:
Baptist Church
job number:
0658
status:
S1 - Suitable for Coordination

title:
Proposed GA Plan
Typical Room Types

scale: 1 : 50
@ A1
drawn by: HM

drawing number:
(--)/280

current revision date: 12/12/24
revision: P2

