
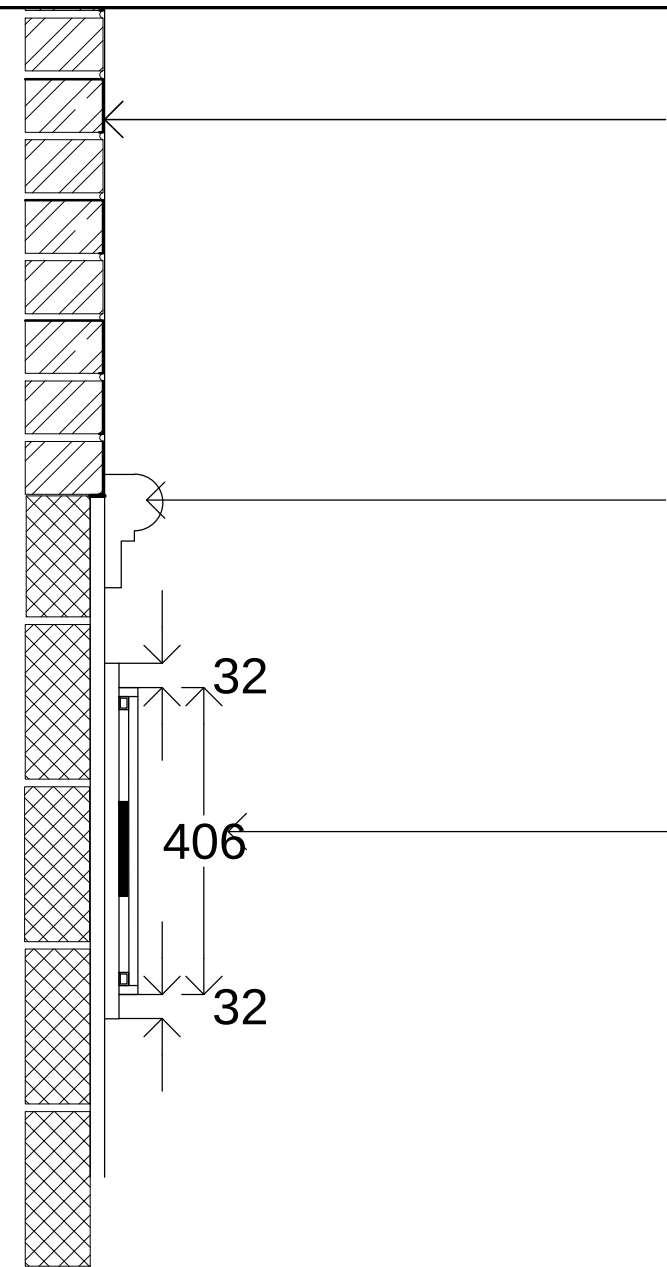
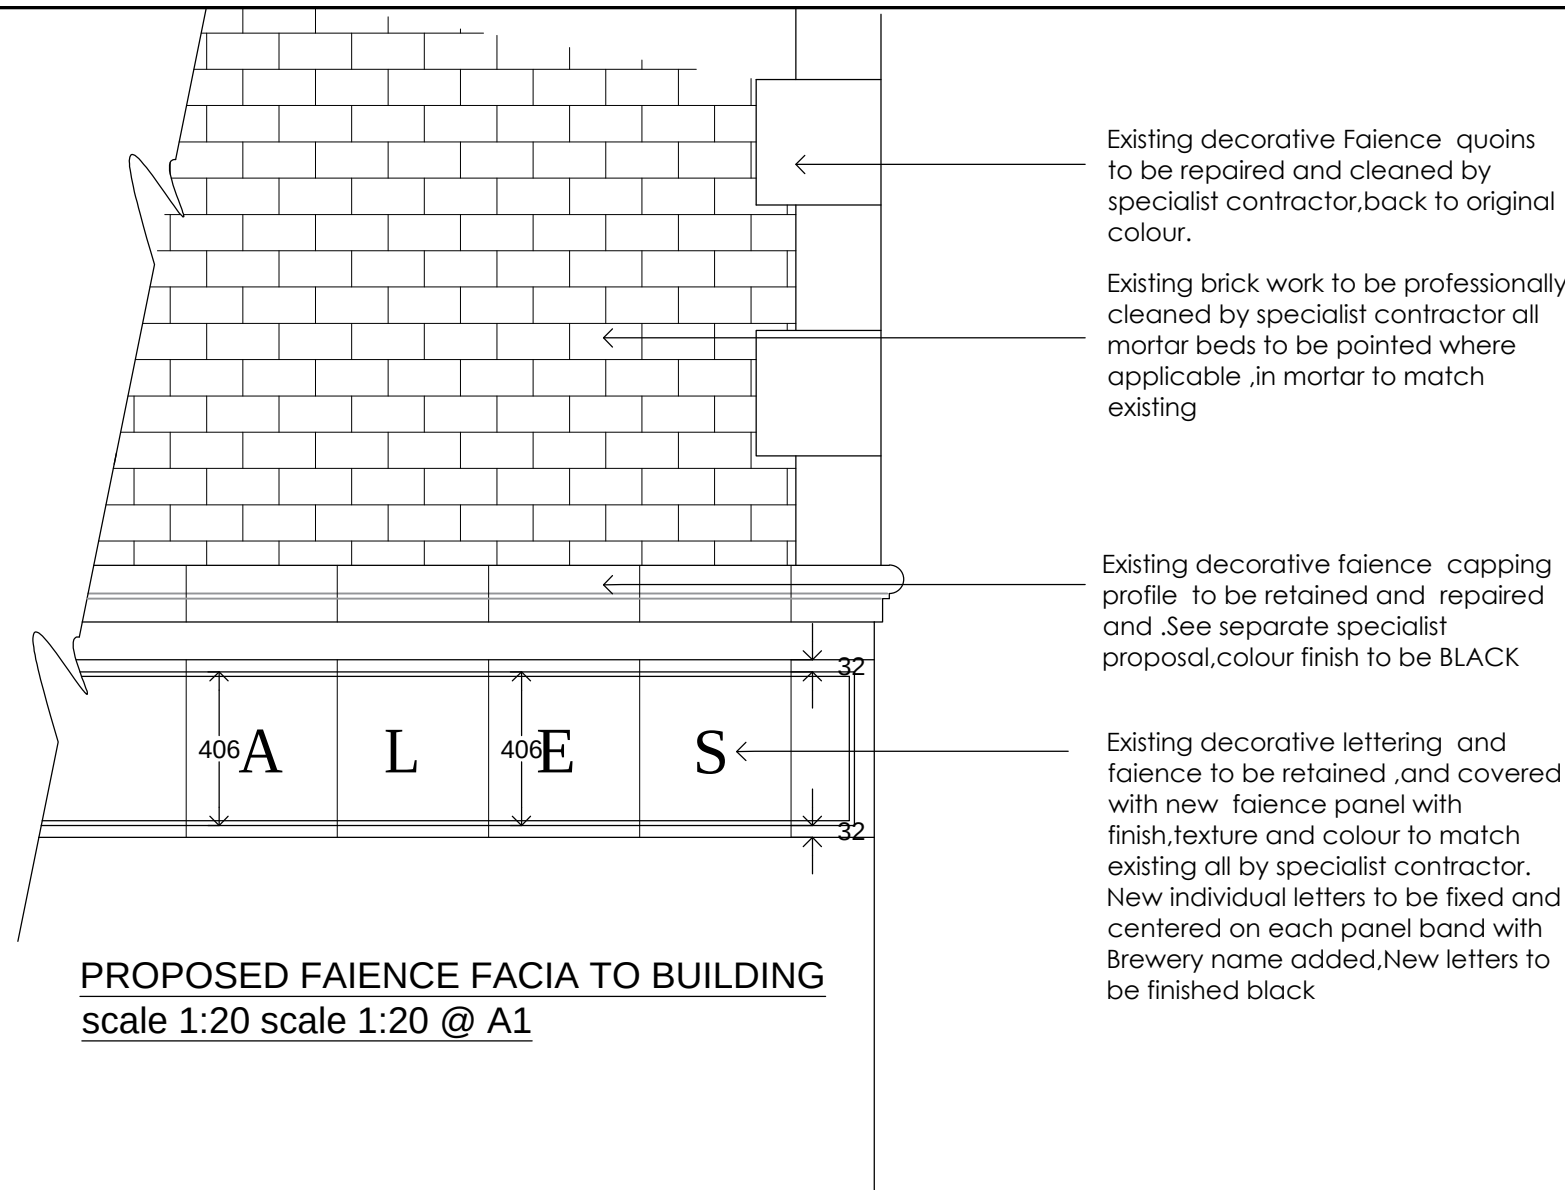


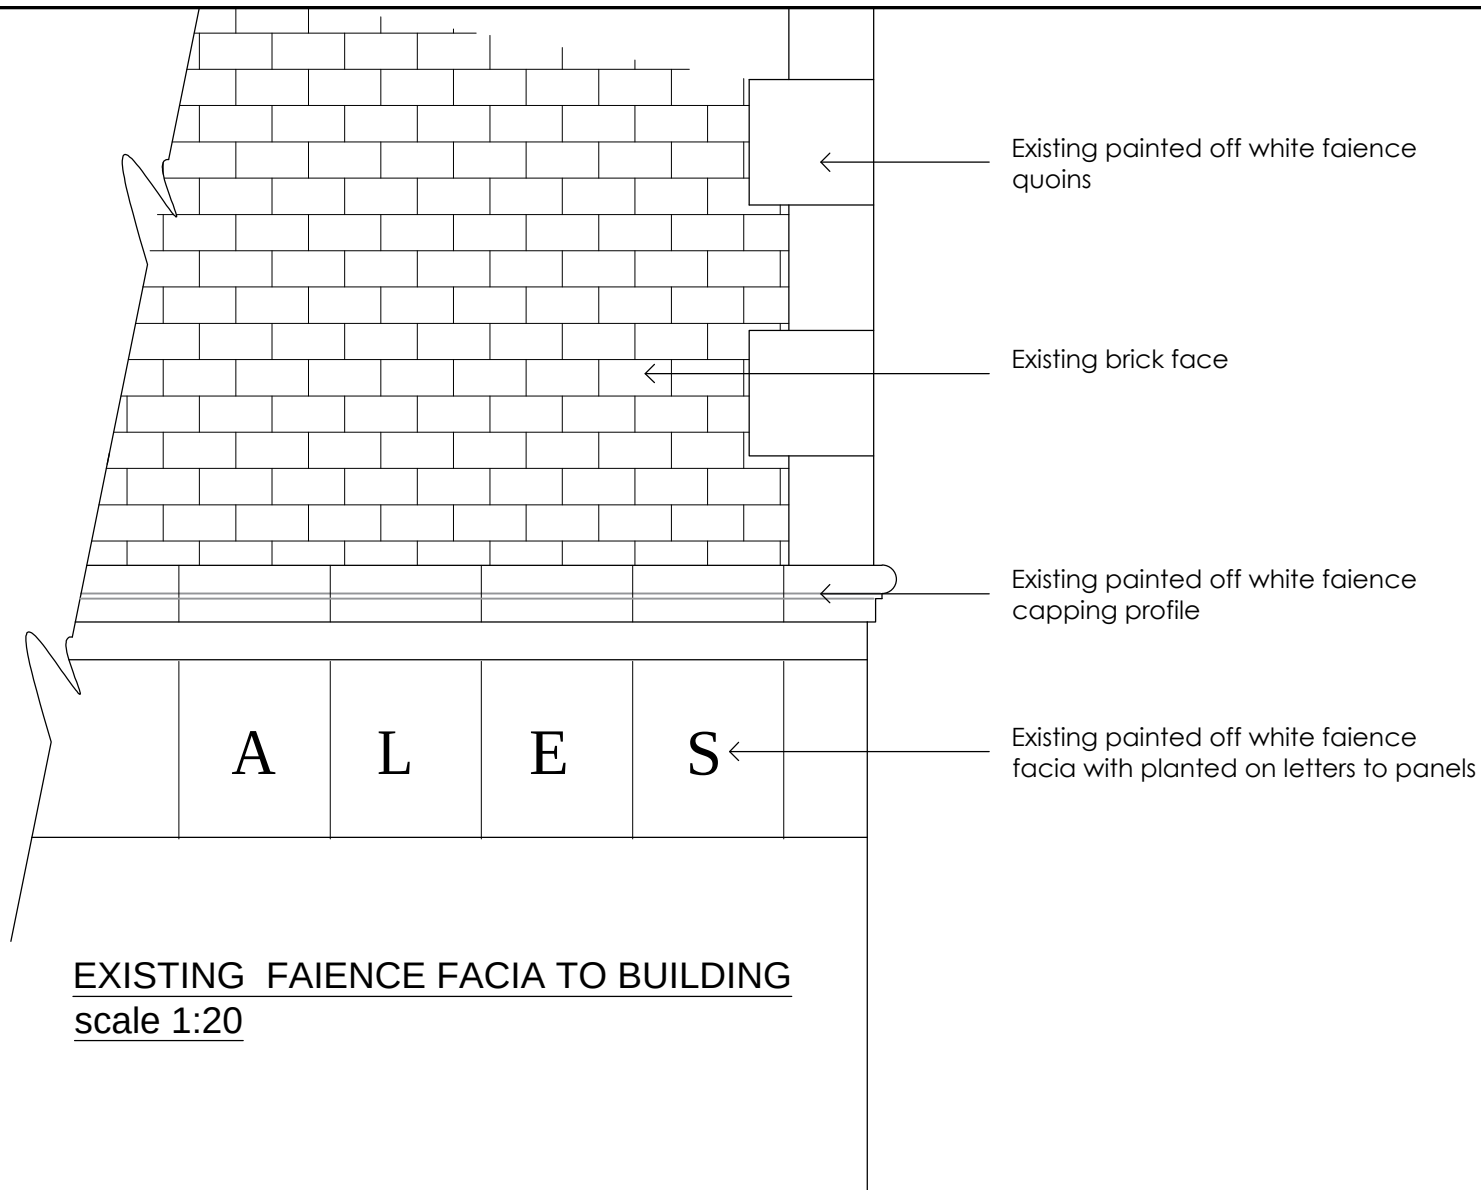

Existing brick work to be professionally cleaned by specialist contractor all mortar beds to be filled where required in suitable colour to match existing

Existing decorative render moulding to be repaired and re-painted BLACK .See separate specialist proposal





Existing faience sign is to be retained under new faience panel,which is to be installed(by specialist) to cover the existing lettering with new individual lettering applied on to this panel without impacting original letters underneath.The new panel is to match the existing faience in colour and texture,and will replicate the existing individual tile/block affect colour of letters to be finished in BLACK.

NOTES

The designs and details on this drawing are copyright and must not be reproduced without the written permission of the designer.




Contractors are to check all sizes and dimensions before setting out any site or shop work. Any errors or discrepancy to be reported to the designer.

REVISIONS	DATE
REV -A Notes amended	25.01.25 JAA
REV -B Key order of detail amended	31.01.25 JAA
REV -C Notes amended	07.02.25 JAA

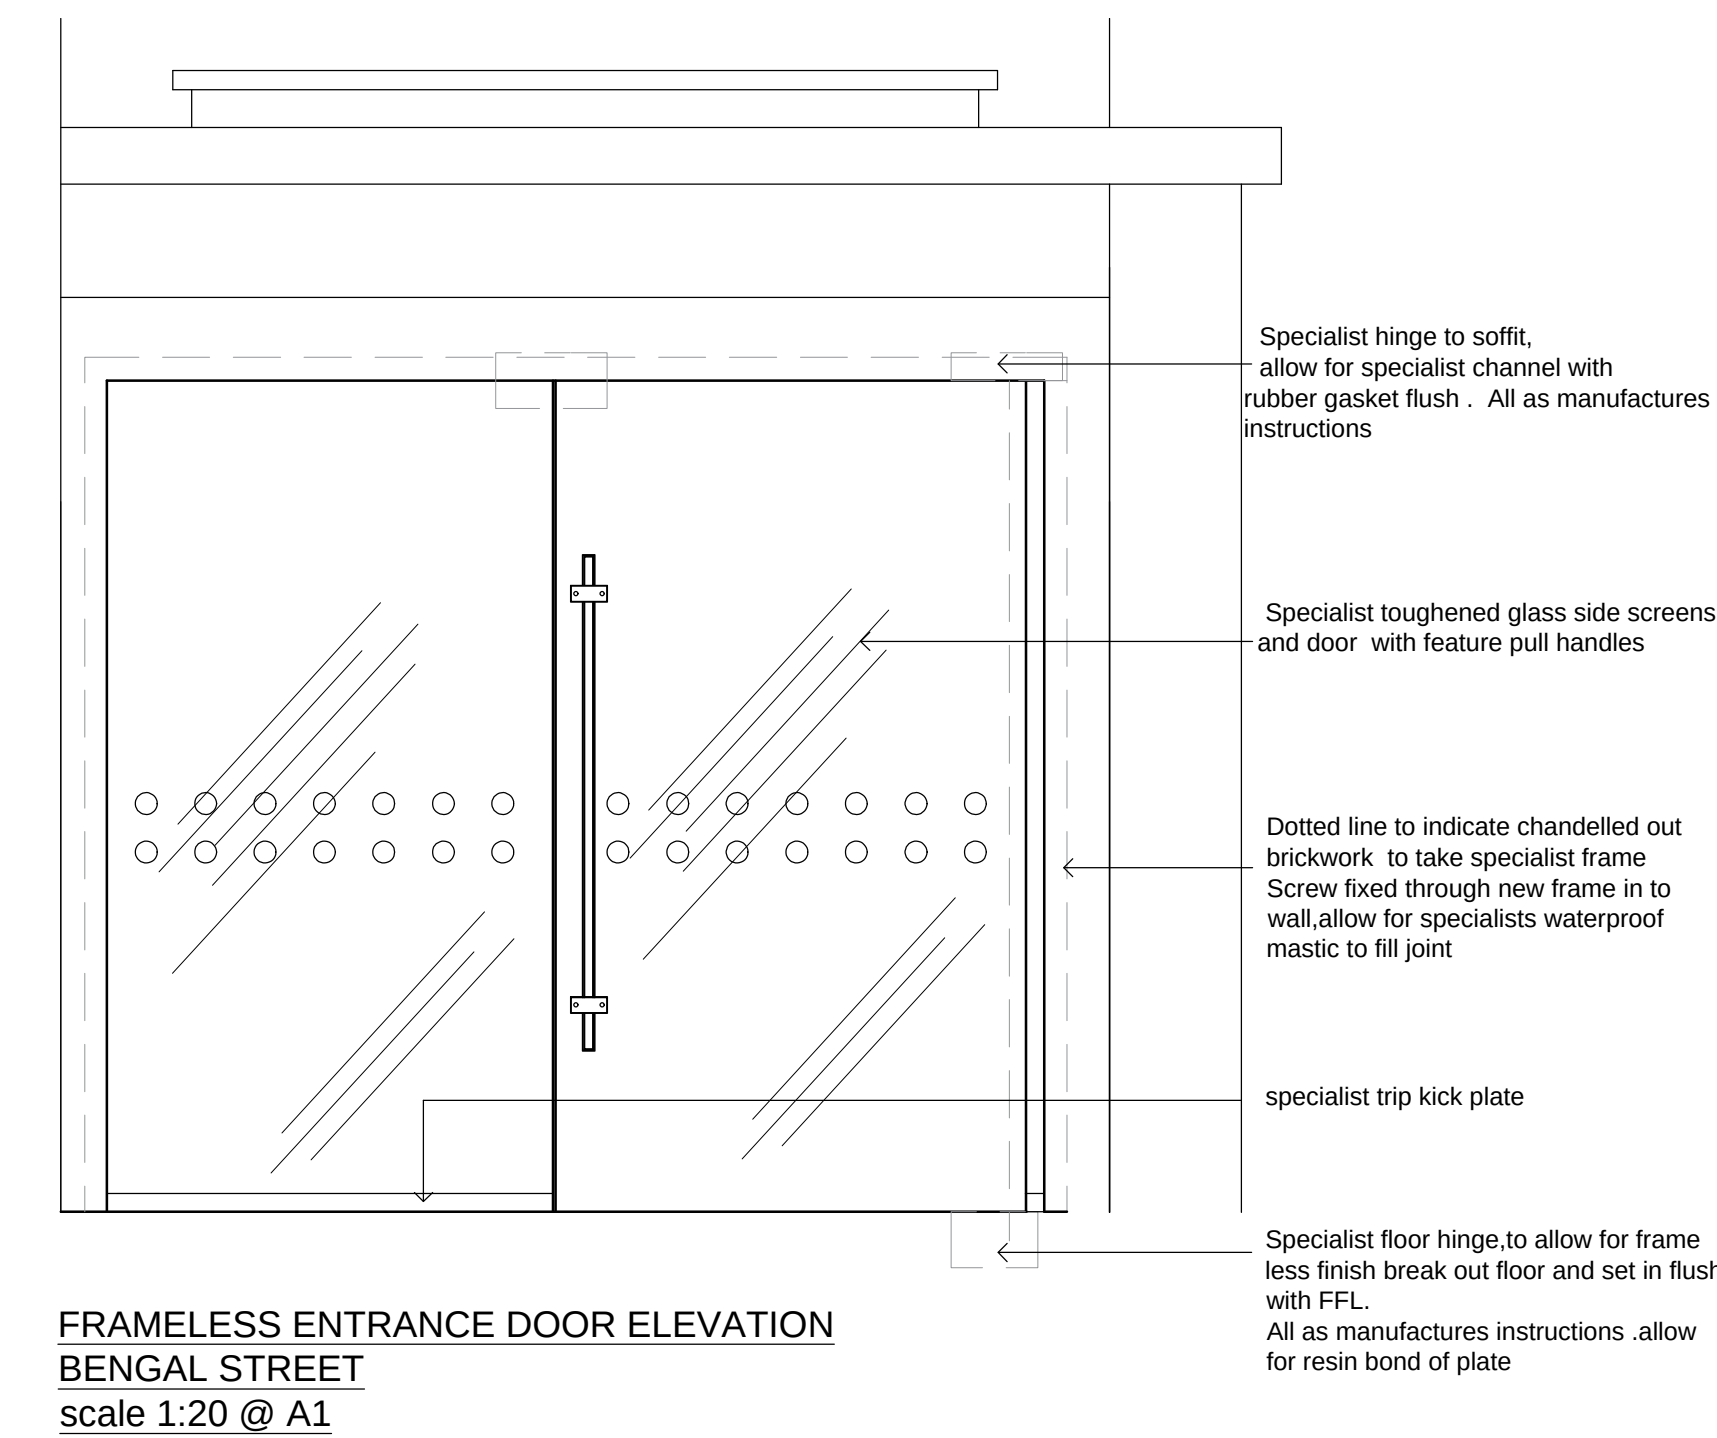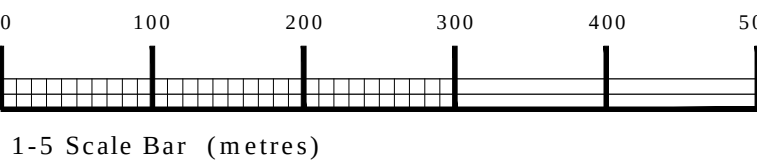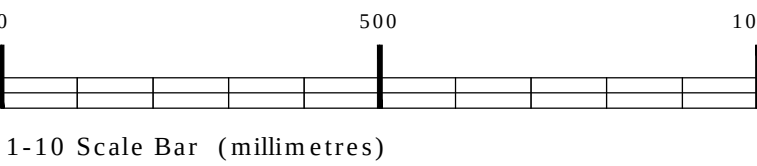
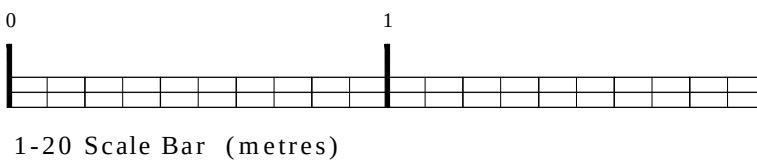


Dotted line to indicate chandelled out brickwork to take specialist frame Screw fixed through new frame in to wall,allow for specialists waterproof mastic to fill joint


FRAMELESS ENTRANCE DOOR PLAN scale 1:20 @A1

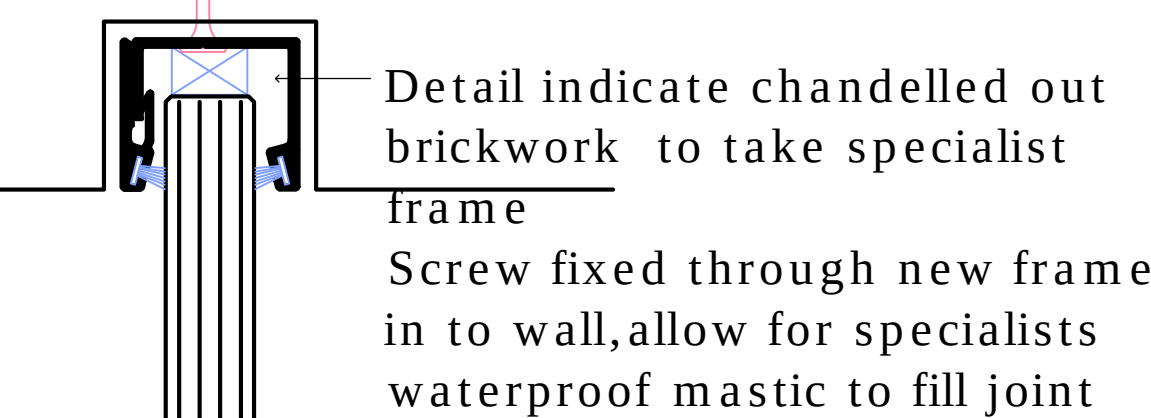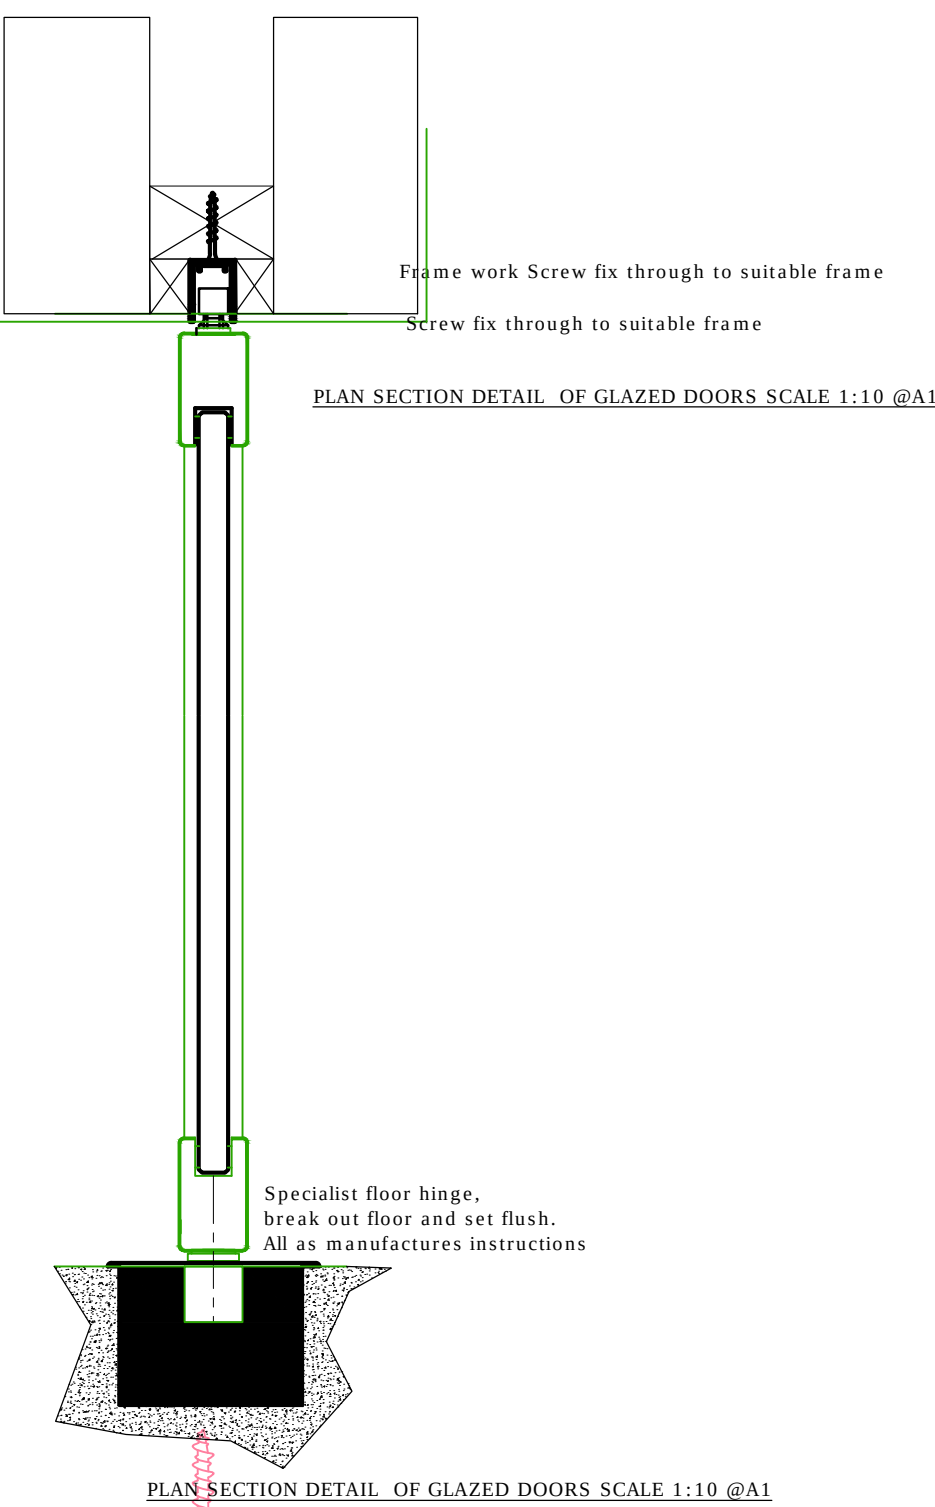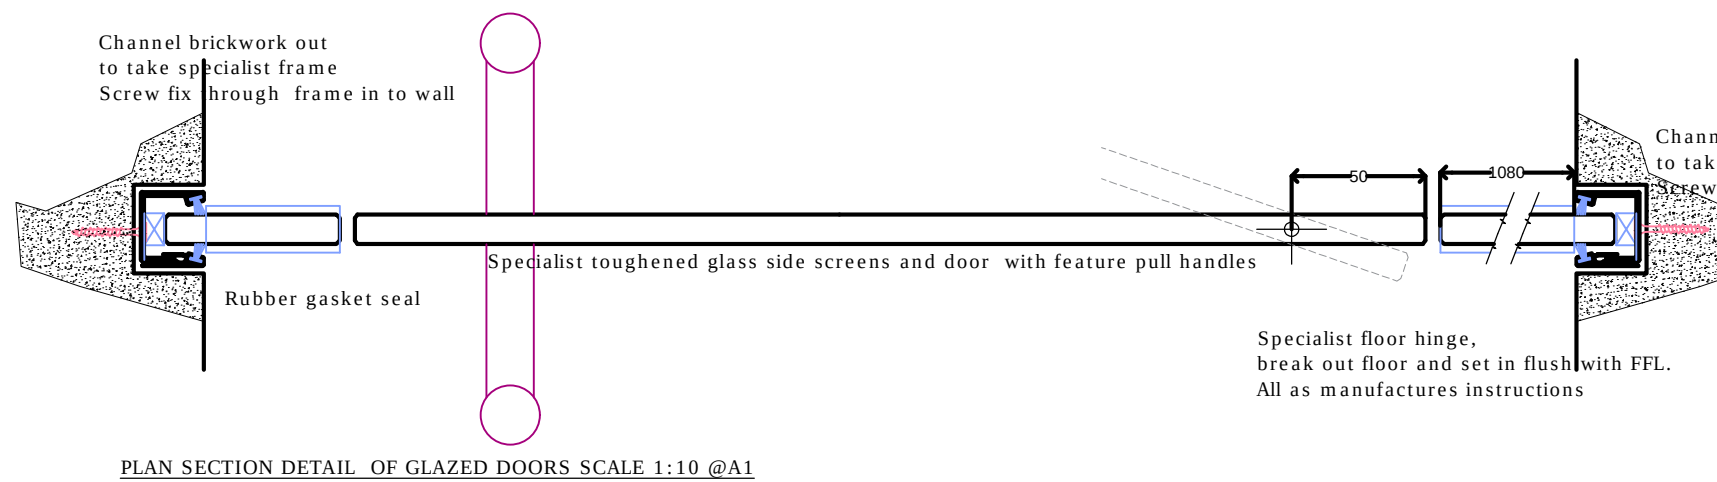


CHANNEL DETAIL NTS

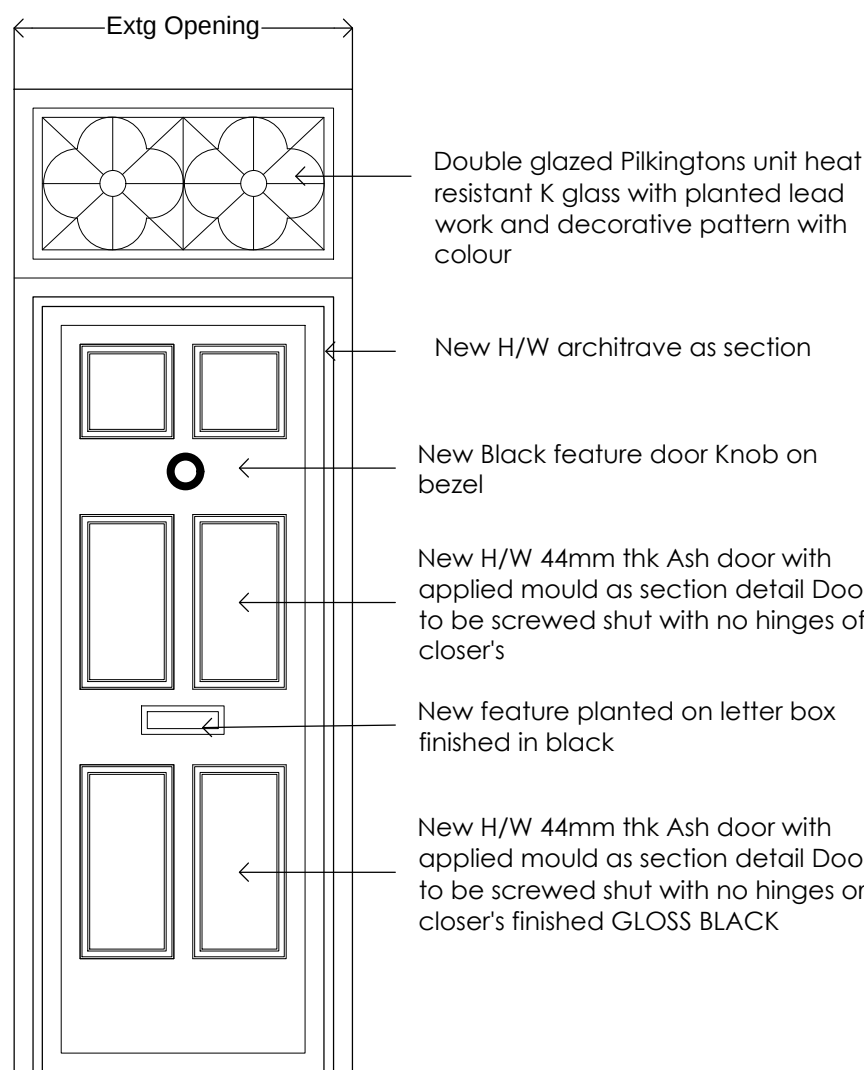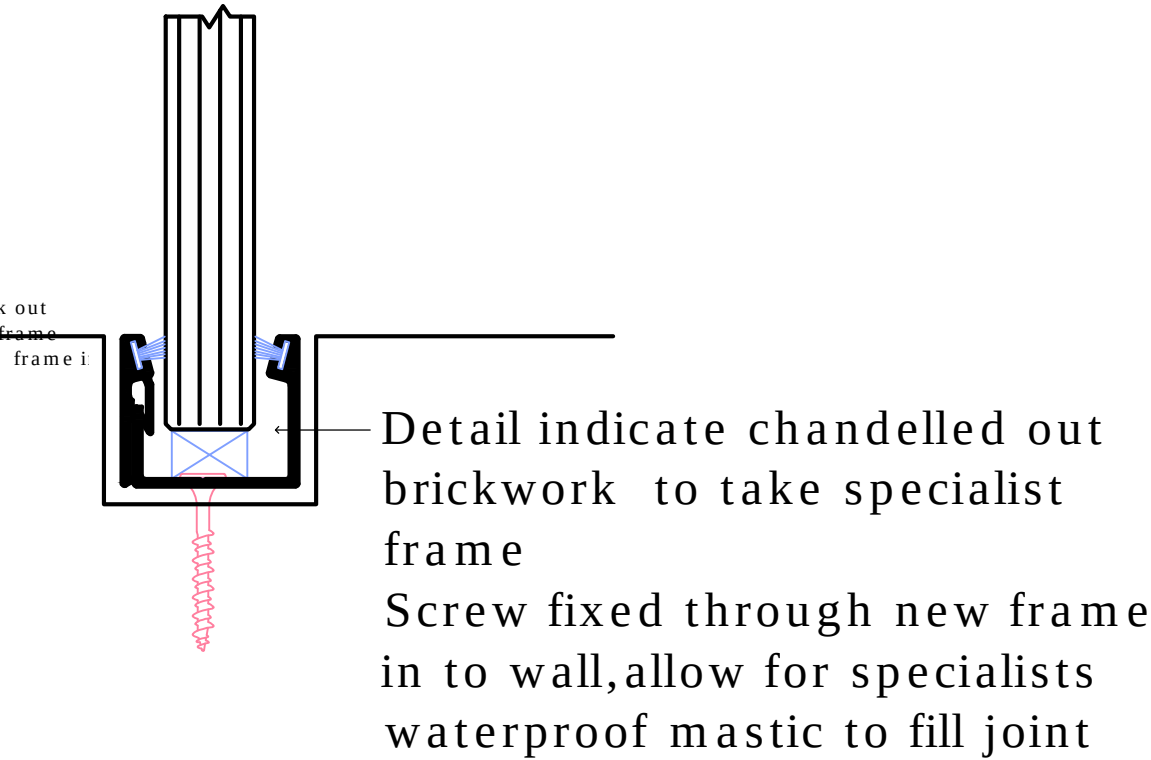


NEW DOOR DETAIL REF DG01 SILK STREET scale 1:20 @ A1

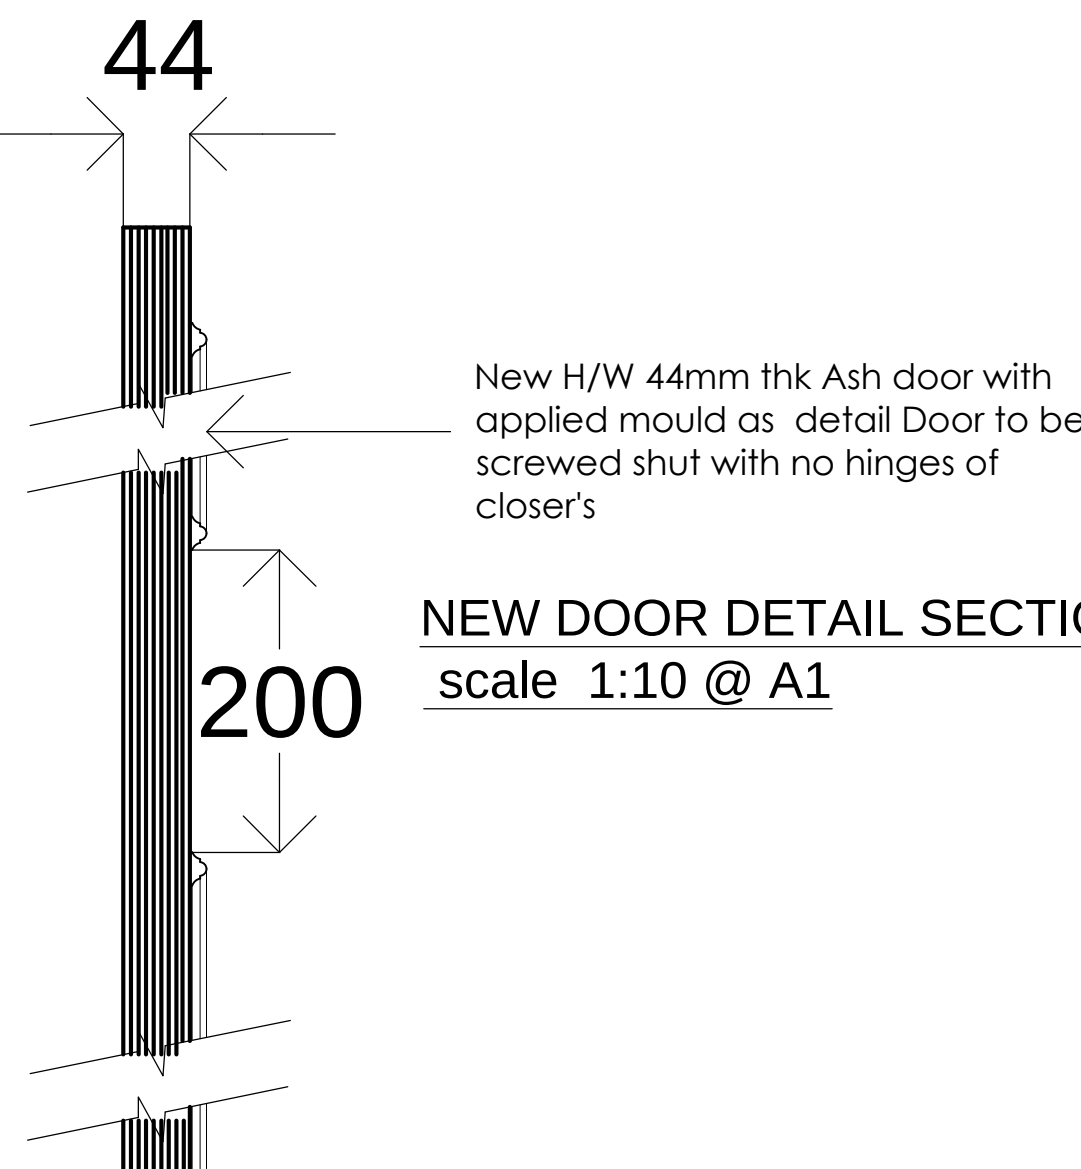

NEW DOOR DETAIL SECTION scale 1:10 @ A1

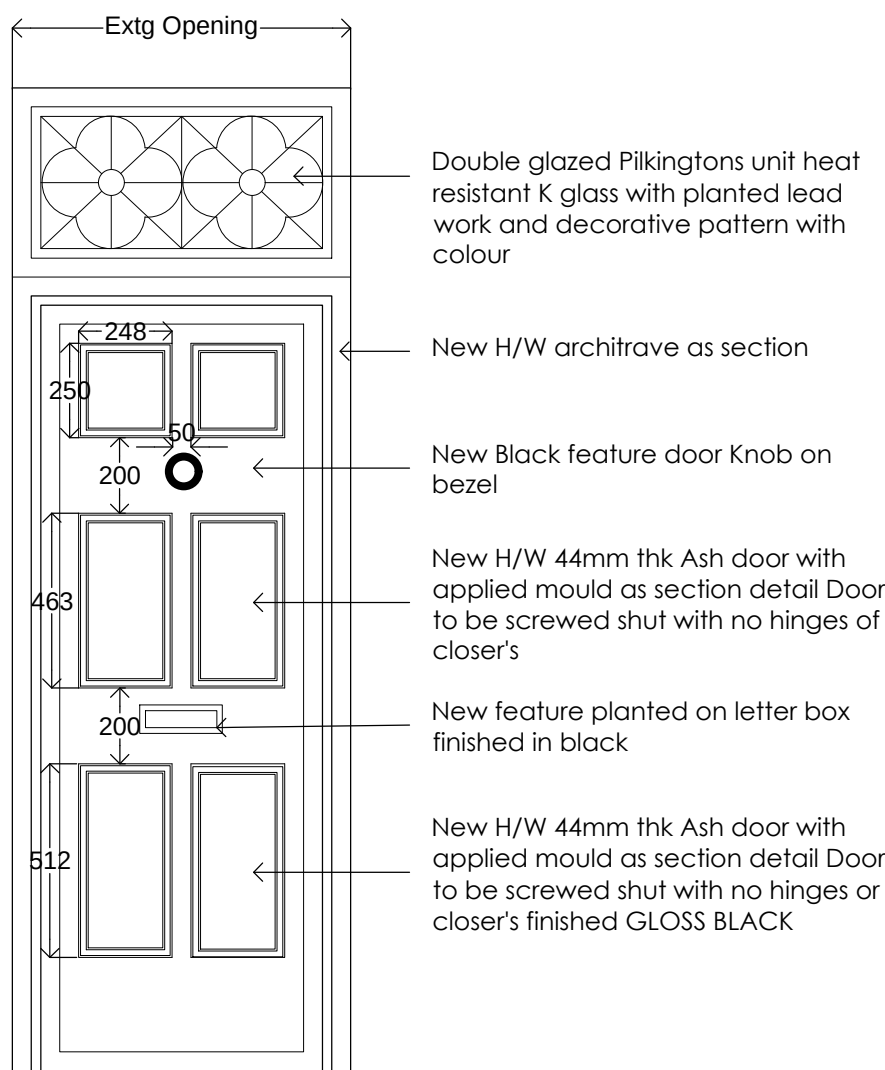

NEW DOOR DETAIL REF DG02 BENGAL STREET scale 1:20 @ A1

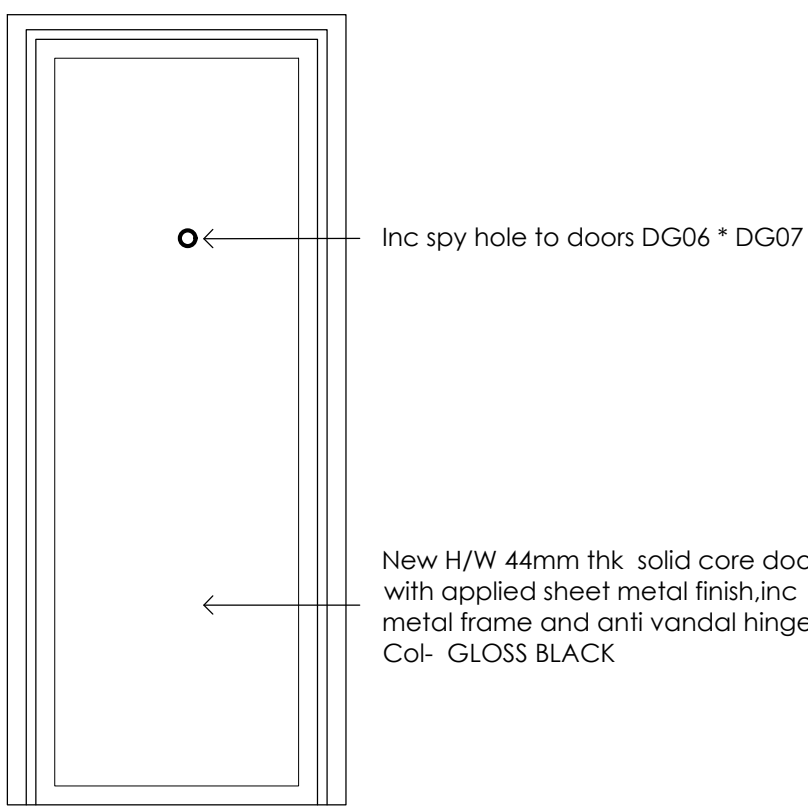

NEW DOOR DETAIL REF DG06,DG07 & DG08 SILK STREET scale 1:20 @ A1

PLANNING

DRAWING DESCRIPTION

FEATURE DETAILS

SHEET 1-5

JOB TITLE

THE SHAMROCK

17 BENGAL STREET

MANCHESTER

CLIENT

JOSEPH HOLTS

DRAWN BY : MB/JAA

SCALE : 1:5/1:10/1:20 @ A1

DATE : DEC 2024

DRAWING NO. : 2021 - 222

CHECKED :

REVISION : C

John Dixon & Associates Ltd,
Unit 211
Chambers Business Centre,
Chapel Road,
Oldham,
OL8 4QQ.
TEL : 0161 682 0964
FAX : 0161 683 4106
E-MAIL : info@johndixon.co.uk
WEB : www.johndixon.co.uk

jda
architecture
interior design
project management