
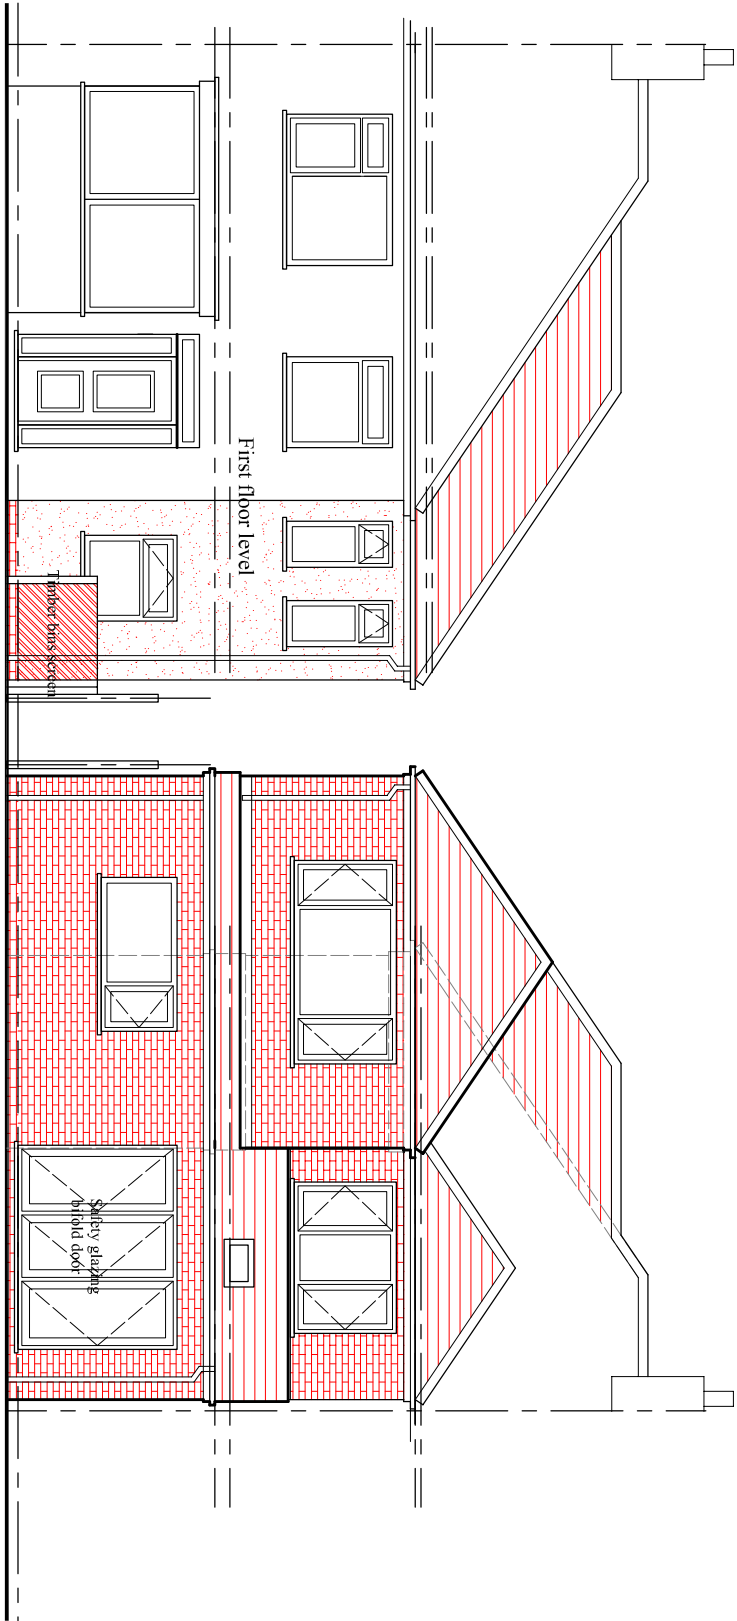


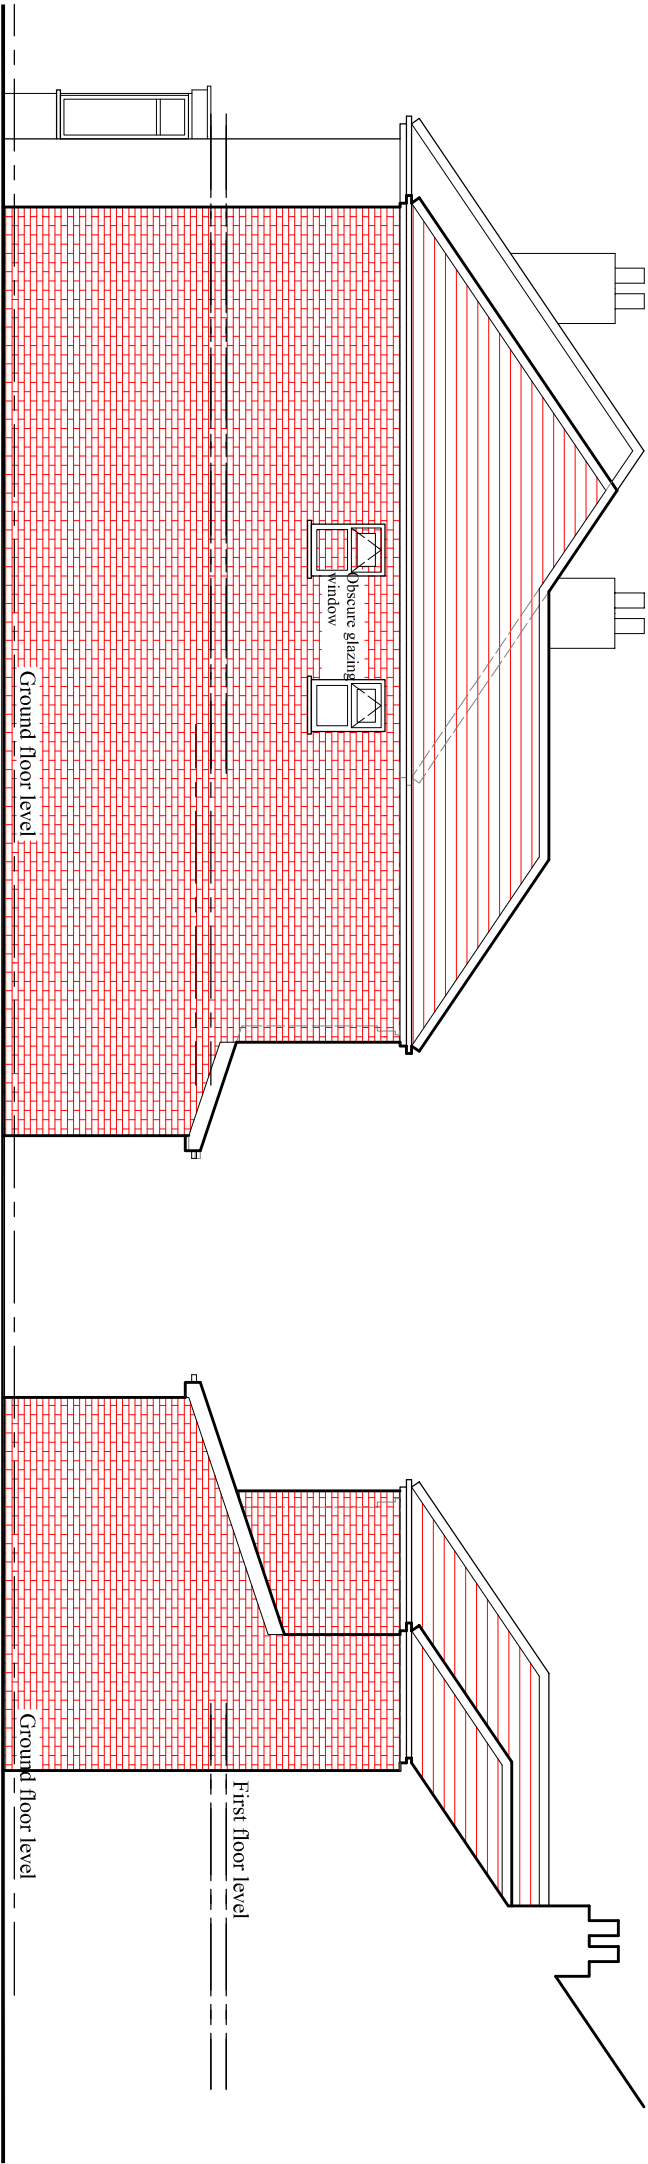

Rev. A, Feb 25, First floor rear extension reduced

PROJECT
18 Crescent Drive,
Crumpsall

CLIENT
Mr. Atif Aftab

DRAWING TITLE
Proposed Elevation

JOB No. DRAWING No.
NA-P03

SCALE DATE REVISION
1:100@A3 Dec. 2024 A

t: 0782 895 3405
e: nadesignandbuilds@gmail.com

nadesign