


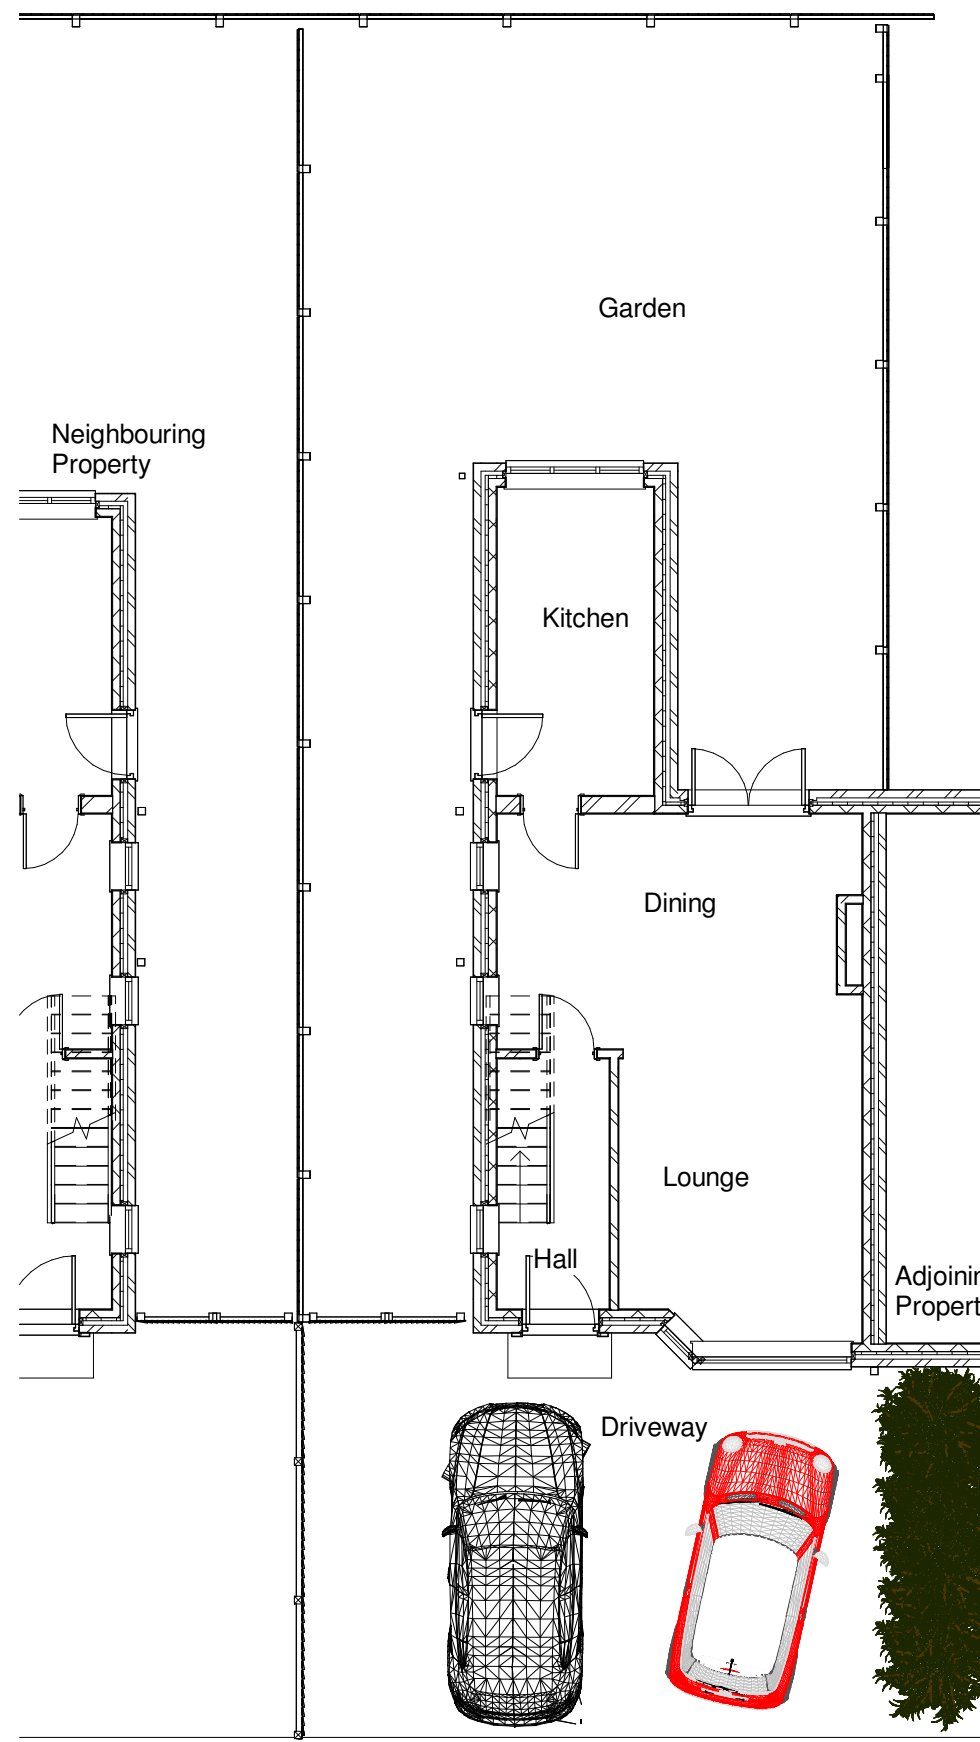


01 Existing Ground Floor Plan

1 : 100

0 5 m

Scale Bar 1:100

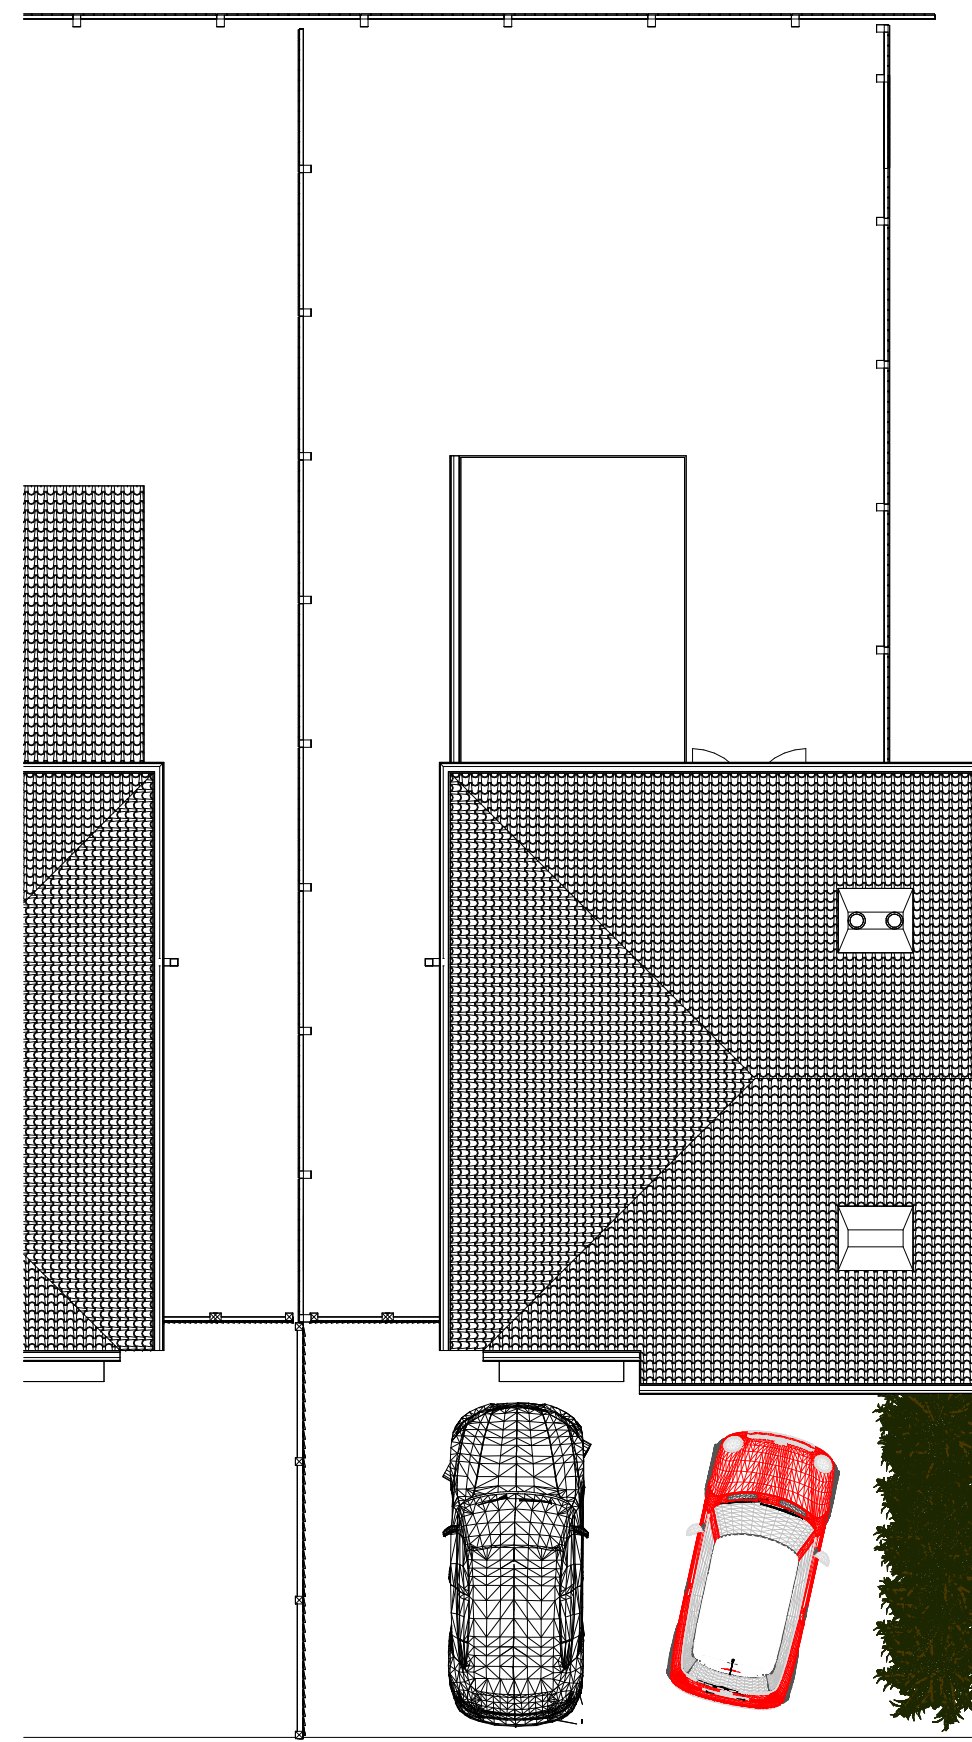

04 Existing Roof Plan

1 : 100



Existing Side Elevation

1 : 100




Existing Front Elevation

1 : 100




Existing Rear Elevation

1 : 100

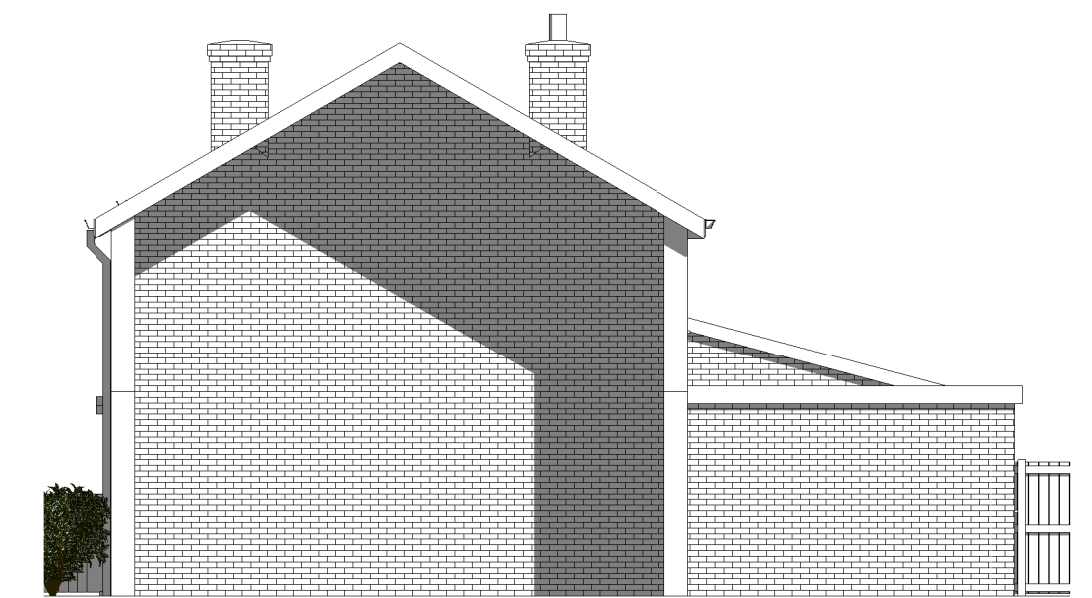


Existing Side Elevation 1.


1 : 100

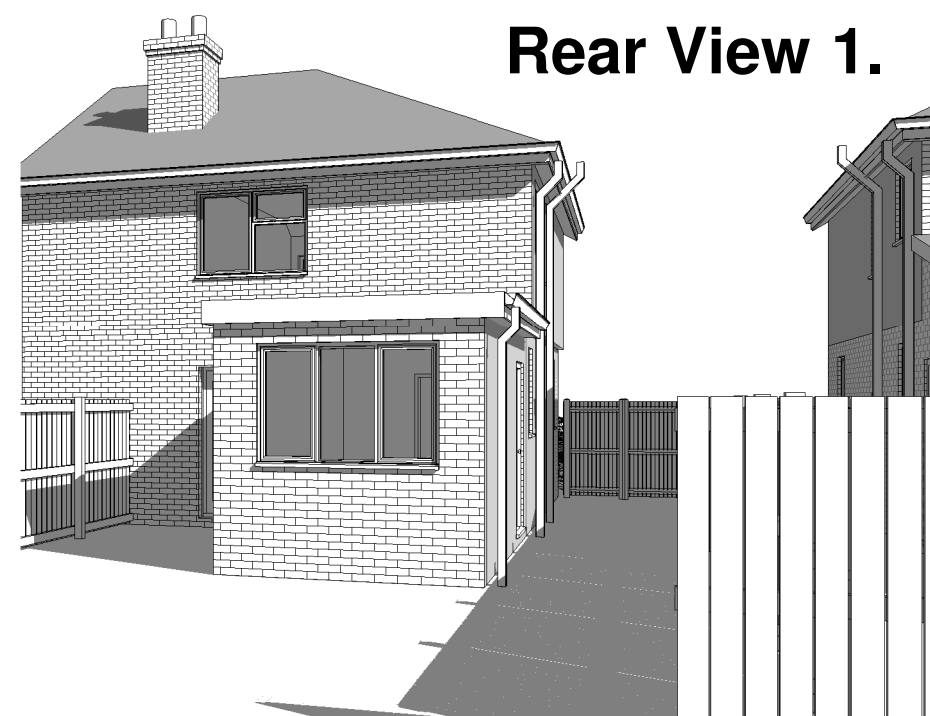


Rear View 1.

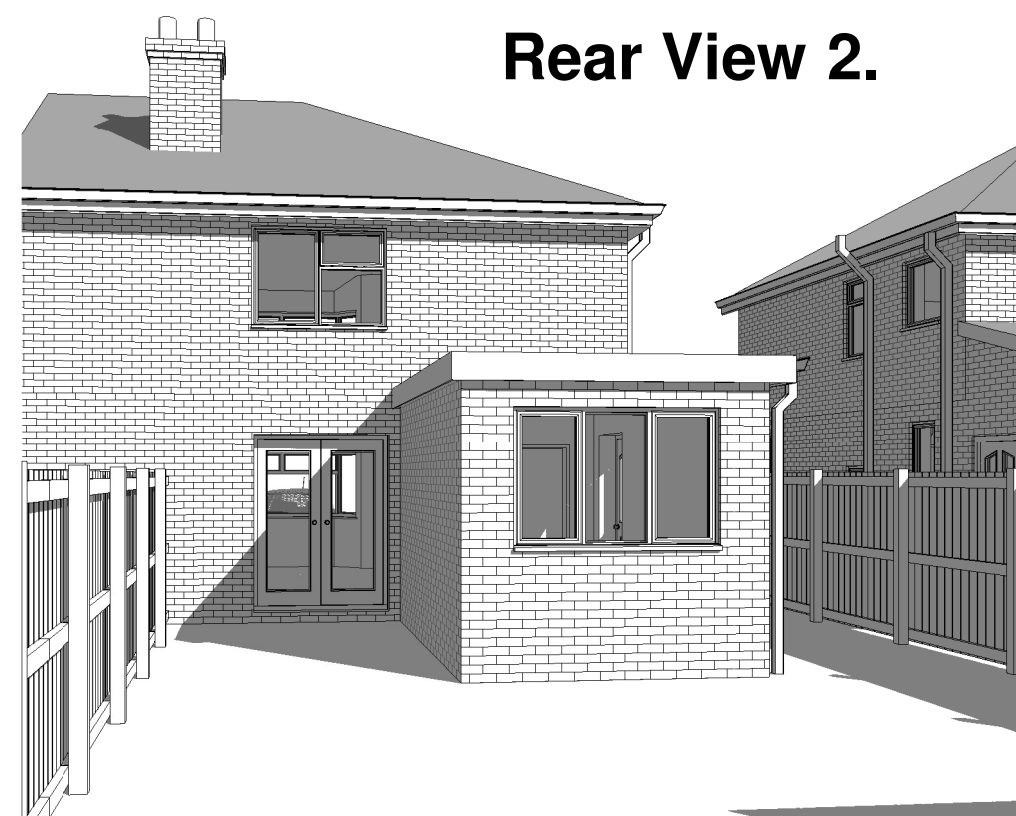

Rear View 2.

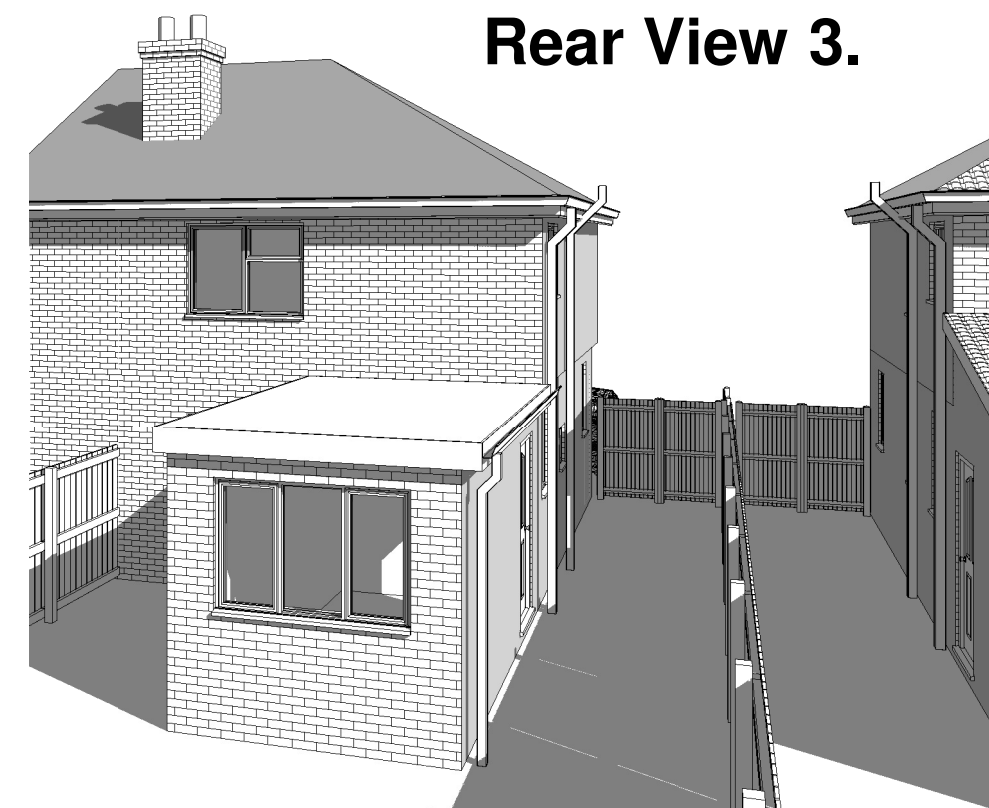

Rear View 3.

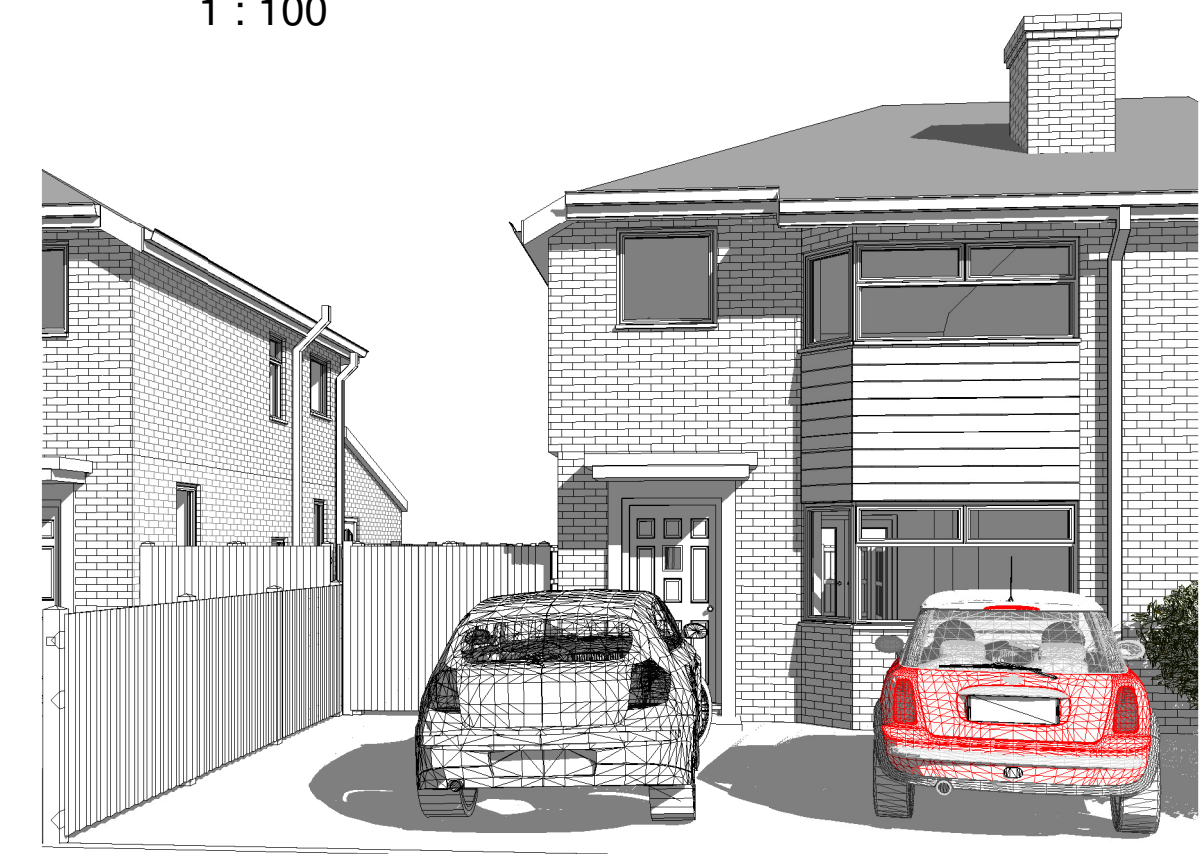

Front View 1.

SCALE
A2 DRAWING

Client:
Mr & Mrs Thornberry
34 Tanfield Road
East Didsbury
M20 5GF