


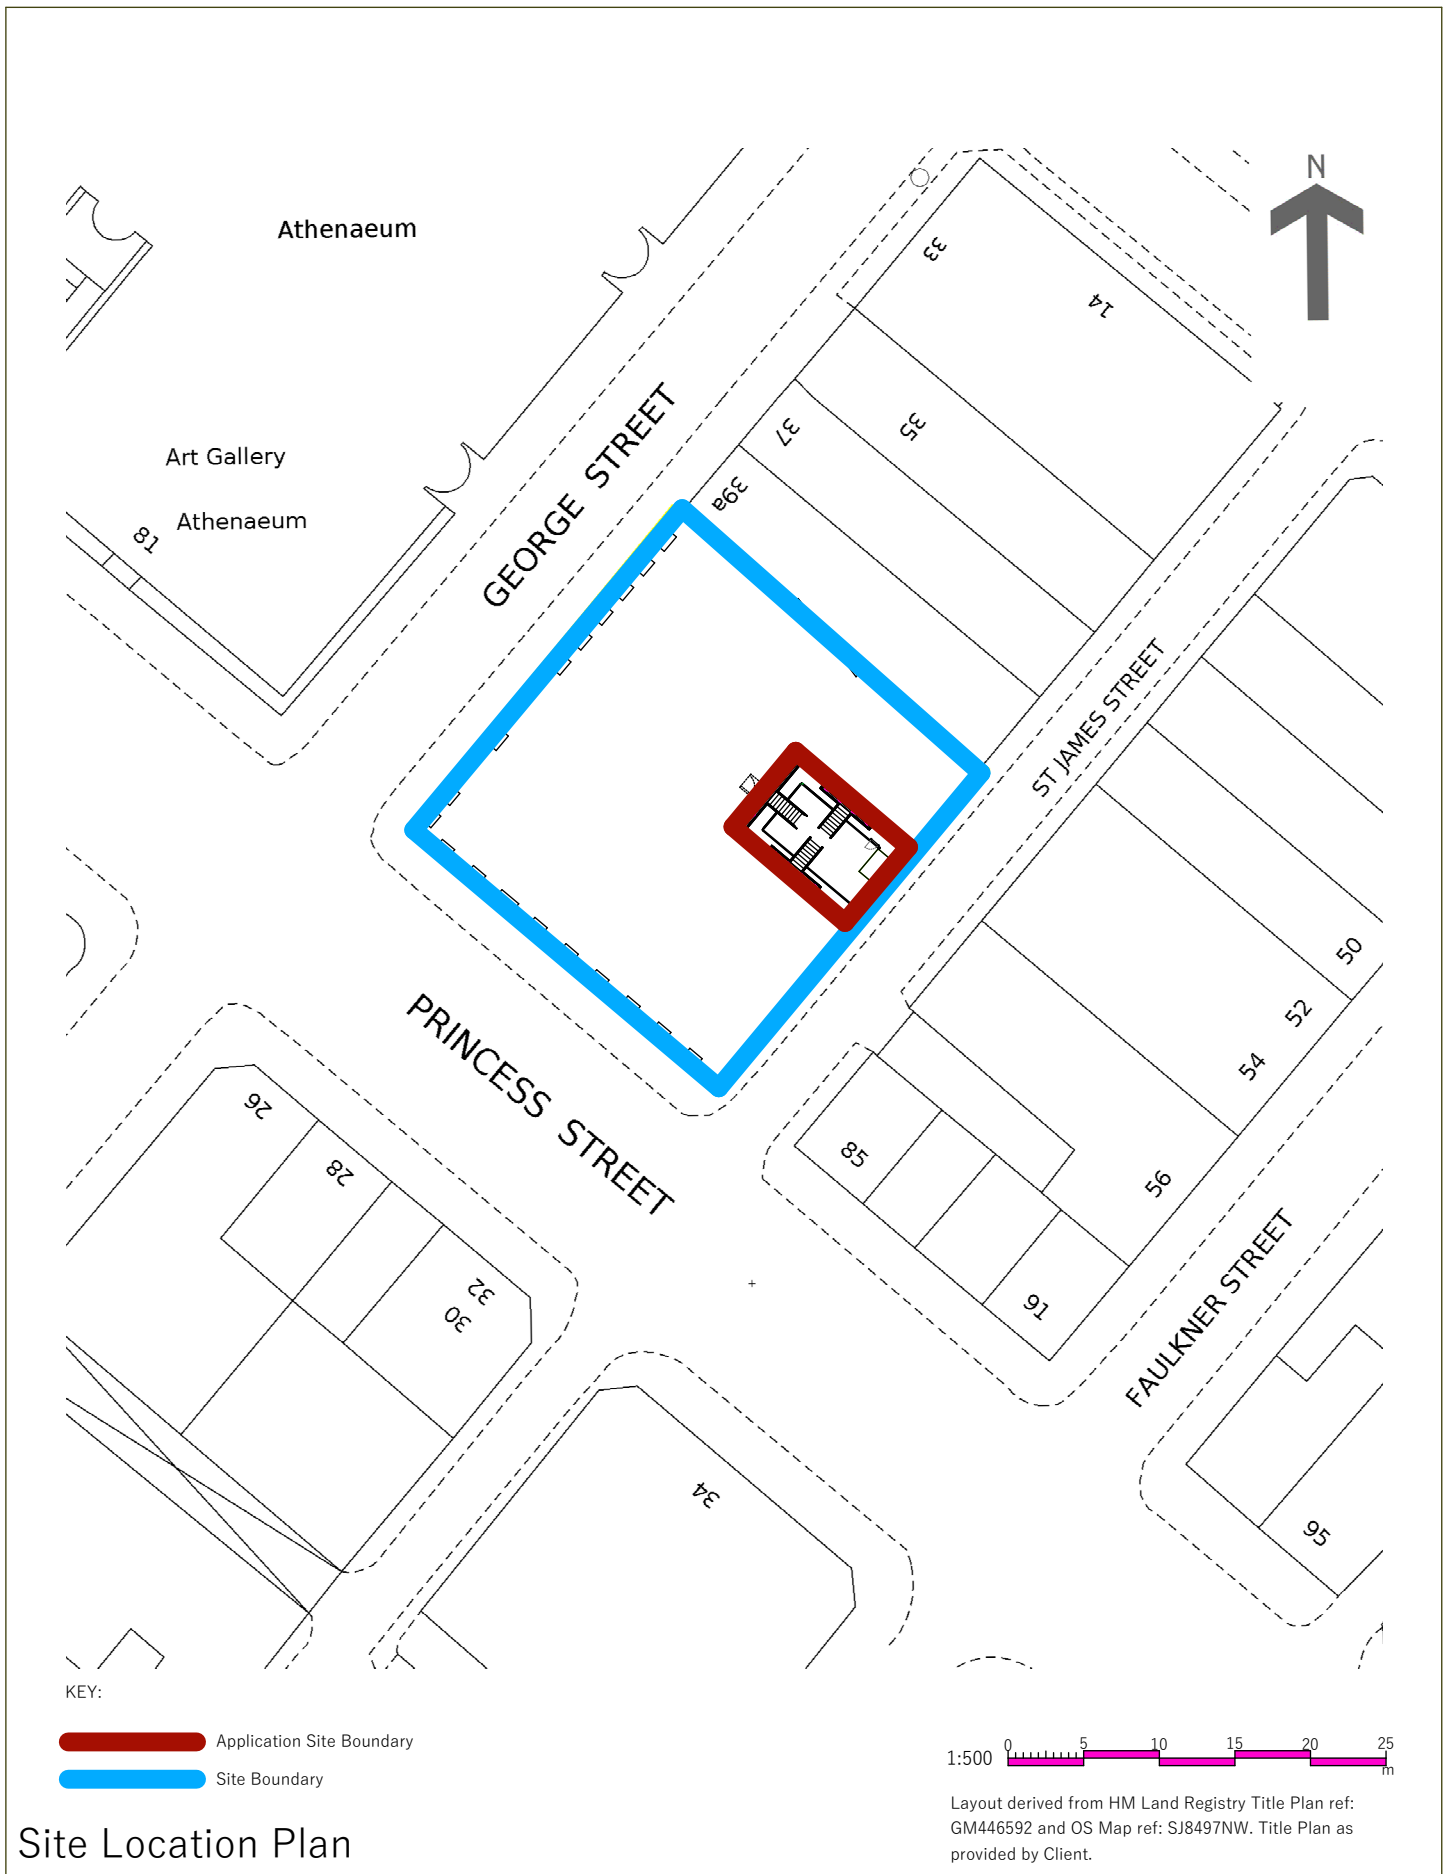

Site Location Plan

© This drawing and the building works depicted are the copyright of IDP and may not be reproduced or amended except by written permission. No liability will be accepted for amendments made by other persons.

Do not scale.

All dimensions to be checked on site and architect notified of any discrepancies prior to commencement.

Any and all elements relating to the fire safety of the project will require separate confirmation and approval by a fully accredited fire engineering consultant under separate client appointment.

27 SPON STREET, COVENTRY, CV1 3BA
T: +44 (0)24 7652 7600 E: info@idpgroup.com

WWW.WEAREIDP.COM ARCHITECTURE. URBAN DESIGN & MASTERPLANNING. LANDSCAPE ARCHITECTURE & ENVIRONMENT.

Rev: Comment(s):

Date-Name-Check:

Drg No: **001 Rev #**

Client: Tuffin Ferraby Taylor (TFT)
Project: Arthouse Manchester
Title: Site Location Plan

Scale: 1:500 @ A4 Date: Jan 2025
RIBA: Stage 3 Drn/Ch: CDS/JJH
Status: PLANNING



Pro. No: **C6095**