

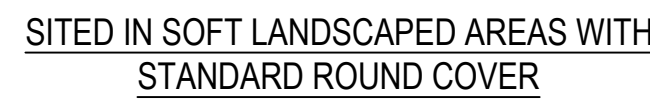


1. DO NOT SCALE FROM THIS DRAWING WORK TO FIGURED DIMENSIONS ONLY.
2. NO DEVIATION FROM THE DETAILS SHOWN ON THIS DRAWING IS ALLOWED WITHOUT PRIOR PERMISSION IN WRITING.
3. ALL DRAWINGS ARE TO BE READ IN CONJUNCTION WITH ALL ARCHITECTS, ENGINEERS AND SPECIALISTS DRAWINGS AND THE SPECIFICATION.
4. THE CONTRACTOR SHALL INCORPORATE ALL THE REQUIREMENTS OF THE PRE-TENDER STAGE HEALTH & SAFETY PLAN.

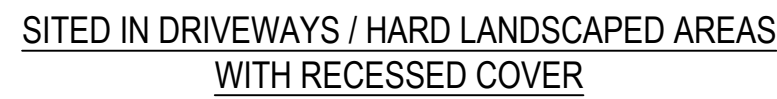

[SCALE 1:20]

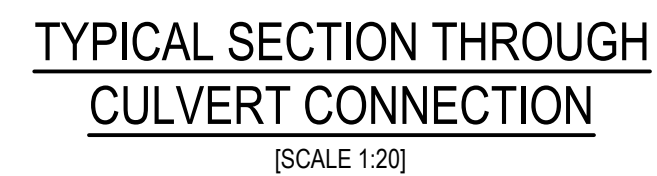

P02	CANOPY FOUNDATION DETAIL ADDED.	20.01.25	DB	LoG
P01	PRELIMINARY ISSUE.	16.05.24	DB	LoG

Rev.	Amendment	Date	By	Chkd
------	-----------	------	----	------

Project	St VINCENT'S, LORETO COLLEGE
---------	---------------------------------

ARCH/CLIENT

CaddickConstruction.

Title	TYPICAL DRAINAGE DETAILS SHEET 3
-------	-------------------------------------

WML Job No. 10939	Drawn DB	Checked LoG	Date MAY 2024	Scale 1:20 @ A1
-----------------------------	-------------	----------------	------------------	--------------------

WML CONSULTING
Civil, Structural & Geotechnical Engineers

No 8 Oak Green
Earl Road
Stanley Green Business Park
Cheshire Hulme
Cheshire SK8 6QL
Tel 0161 482 0600
Fax 0161 486 9210
e-mail info@wmlconsulting.com
www.wmlconsulting.com

Drawing No.

Project	Originator	Volume	Level	Type	Role	Number	Rev
LCNP	- WML	- 00	- FN	- DR	- D	- 5237	P02