

PIZZA PILGRIMS, MANCHESTER - DEANSGATE, PROPOSED MEZZANINE WALL FINISHES PLAN



Unit 11: Byron Industrial Estate Brookfield
Road Arnold Nottingham NG5 7ER
T: 0115 926 9756

GENERAL NOTES:

THE CONTRACTOR SHALL CHECK AND VERIFY ALL DIMENSIONS ON SITE AND REPORT ANY DISCREPANCIES IN WRITING TO PHILIP WATTS DESIGN BEFORE COMMENCING WITH THE WORK.

ALL DRAWINGS ARE THE PROPERTY OF PHILIP WATTS DESIGN AND SHALL NOT BE REPRODUCED WITHOUT THE CONSENT OF THE DESIGNER.

DRAWINGS SHALL NOT BE SCALED.


THIS DRAWING IS TO BE READ IN CONJUNCTION WITH THE RELEVANT SPECIFICATION OF BUILDING WORKS.

ALL DIMENSIONS ARE IN MM UNLESS OTHERWISE NOTED.

THIS DRAWING MAY INCORPORATE INFORMATION FROM OTHER PROFESSIONALS. PHILIP WATTS DESIGN CANNOT ACCEPT RESPONSIBILITY FOR THE INTEGRITY AND ACCURACY OF SUCH INFORMATION.

IF IN DOUBT ASK!

KEY REF	DESCRIPTION
	DASHED LINES INDICATE FINISH AT HIGH LEVEL IE ABOVE DOOR OR AROUND BULKHEADS
WF01	PAINT REF: OFF WHITE DULUX TRADE COLOUR REF: 83YY 89/055 SUPPLIER: WWW.DULUX.CO.UK
WF02	PAINT REF: TERRACOTTA DULUX TRADE COLOUR REF: 60YR 31/268 SUPPLIER: WWW.DULUX.CO.UK ALLOW FOR ENDURANCE MATT PAINT FINISH. TO BE RUBBED BACK TO CREATE DISTRESSED/WEATHERED LOOK.
WF03	PAINT REF: YELLOW DULUX TRADE COLOUR REF: 40YY 58/565 SUPPLIER: WWW.DULUX.CO.UK ALLOW FOR ENDURANCE MATT PAINT FINISH. TO BE RUBBED BACK TO CREATE DISTRESSED/WEATHERED LOOK.
WF04	PAINT REF: DARK RED DULUX TRADE COLOUR REF: 05YR 13/387 SUPPLIER: WWW.DULUX.CO.UK ALLOW FOR ENDURANCE MATT PAINT FINISH. TO BE RUBBED BACK TO CREATE DISTRESSED/WEATHERED LOOK.
WF05	PAINT REF: SKY BLUE DULUX TRADE COLOUR REF:47BG 62/184 SUPPLIER: WWW.DULUX.CO.UK ALLOW FOR ENDURANCE MATT PAINT FINISH. TO BE RUBBED BACK TO CREATE DISTRESSED/WEATHERED LOOK.
WF06	PAINT REF: DARK TEAL DULUX TRADE COLOUR REF:10BG 22/248 SUPPLIER: WWW.DULUX.CO.UK ALLOW FOR ENDURANCE MATT PAINT FINISH. TO BE RUBBED BACK TO CREATE DISTRESSED/WEATHERED LOOK.
WF07	PAINT REF: GREEN & WHITE PAINT TO EXISTING APPLIED TO COLUMNS. 50GY 18/178 & 83YY 89/055 SUPPLIER: WWW.DULUX.CO.UK ALLOW FOR ENDURANCE MATT PAINT FINISH. TO BE RUBBED BACK TO CREATE DISTRESSED/WEATHERED LOOK.
WF08	HAND PAINTED WALL MURAL BY PP APPOINTED ARTIST. MAIN CONTRACTOR TO ASSIST WITH SOME 3D ELEMENTS. JAMES ELLIOTT TO ADVISE.
WF09	WHITE TILES REF: PRISMATICS WHITE GLOSS - 150MM X150MM AA043YPRG1 044 SUPPLIER: WWW.JOHNSON-TILES.COM
WF10	STRIPED WALL TILE REF: PRISMATICS GREEN & WHITE WALL TILE 200X200MM PRG23 SUPPLIER: WWW.JOHNSON-TILES.COM
WF11	STONE CLADDING REF: STONE PANEL SYSTEM - RUSTIC GNEISS REAL STONE CLADDING PANELS SUPPLIER: WWW.REALBRICKCLADDING.CO.UK
WF12	ALTRO WHITE ROCK/ HYGIENE WALL PANELS SUPPLIER: SUPPLIED BY MAIN CONTRACTOR
WF13	RECLAIMED DARK TIMBER WALL PLANKS UP TO 1M BEHIND BANQUETTE SUPPLIED BY MAIN CONTRACTOR
WF14	RECLAIMED TIMBER WALL PLANKS SUPPLIED BY MAIN CONTRACTOR
WF15	ALTRO HYGIENE WALL PANELS WITH NAPLES GRAPHIC DETAIL TBC
PLEASE REFER TO FF&E DOCUMENT SUPPLIED BY PWD FOR MORE INFORMATION ON WALL FINISHES AND SUPPLIERS. IF IN DOUBT CONTACT PHILIP WATTS DESIGN.	

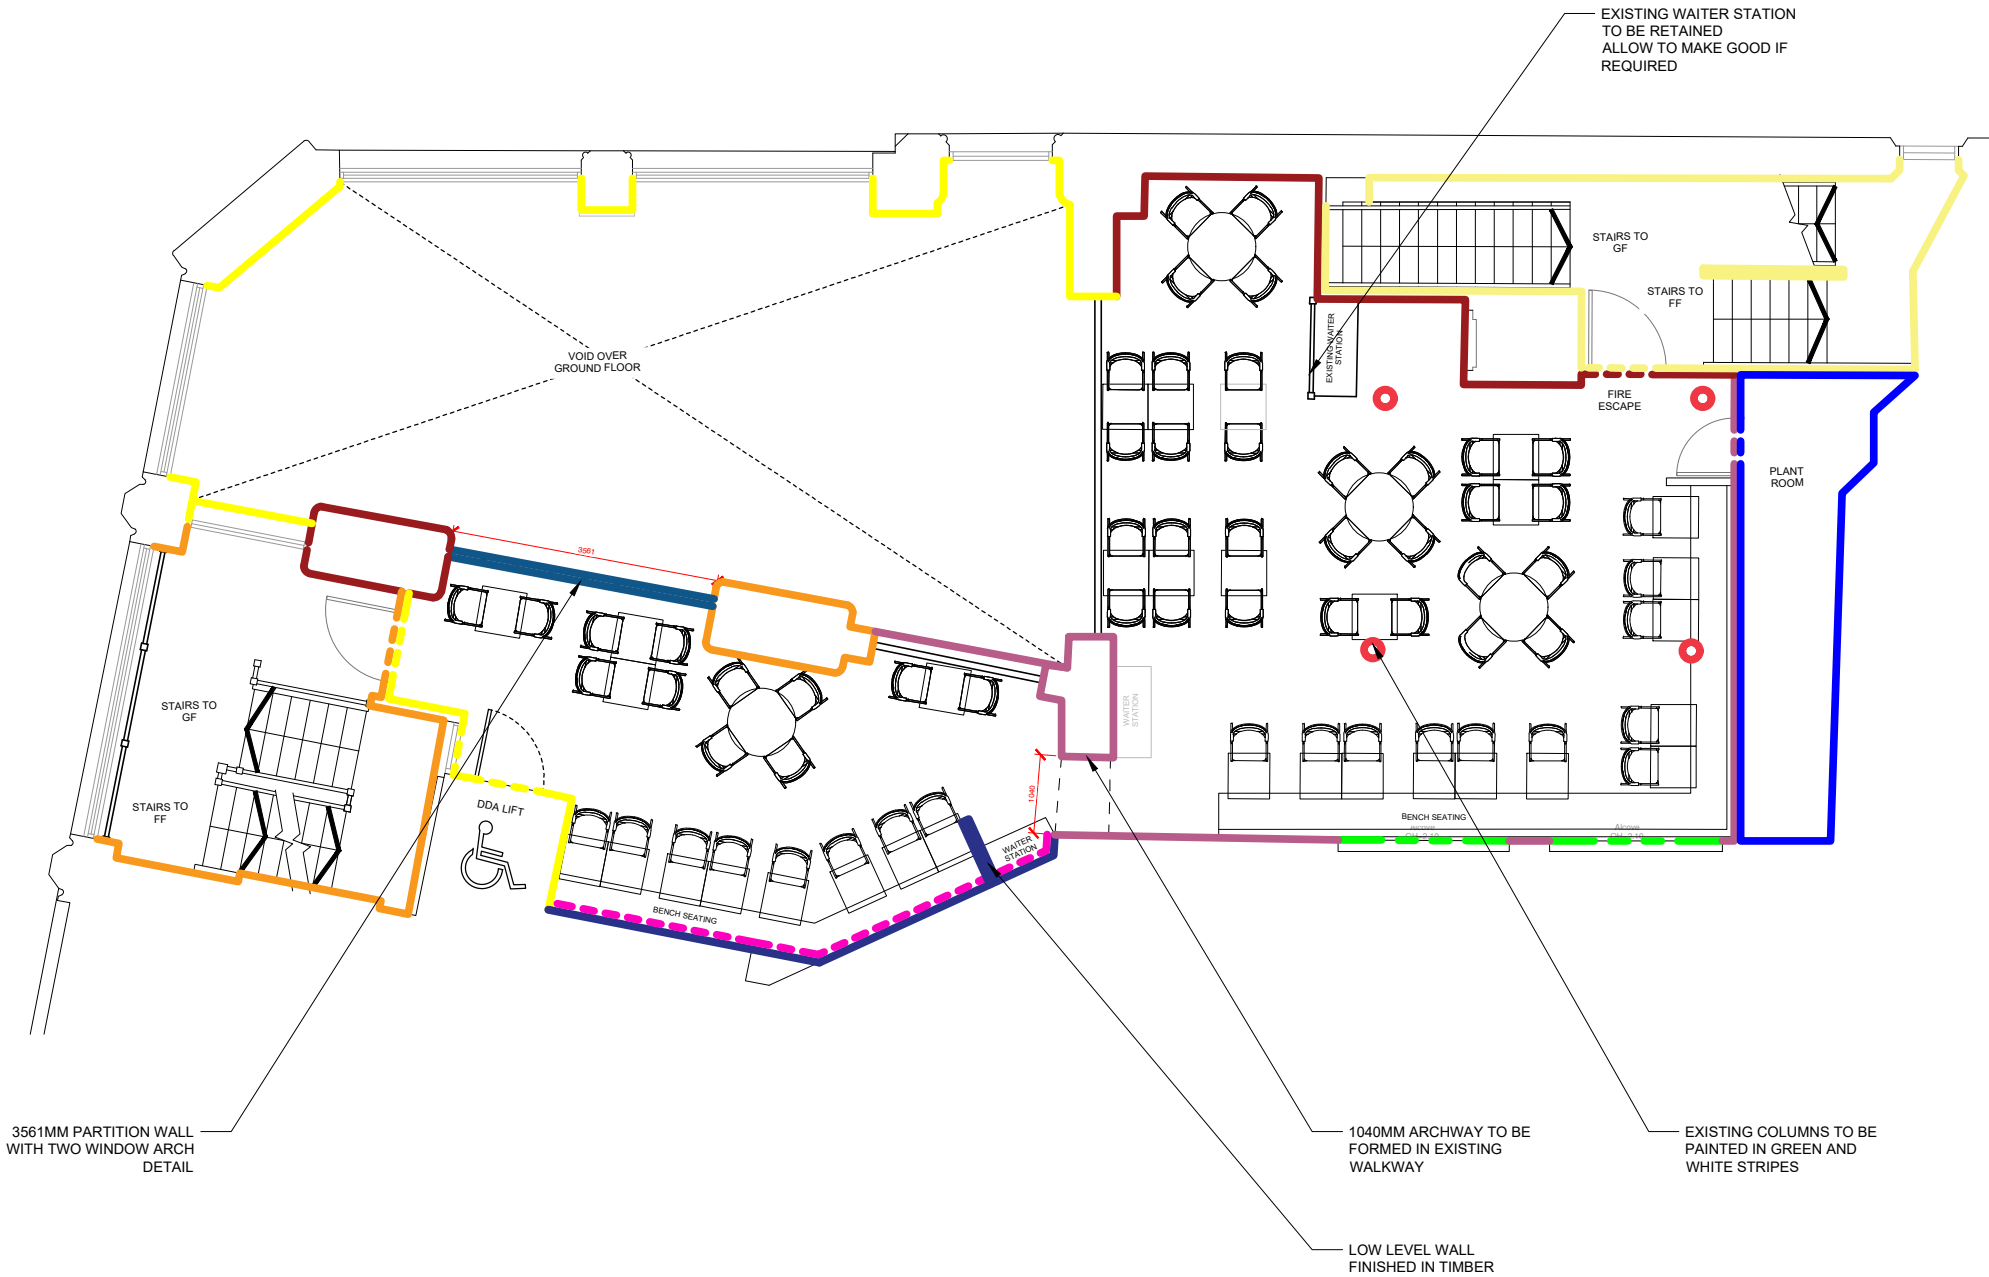

FINISHES SHOWN ARE SUBJECT TO CHANGE FOLLOWING REVIEW FROM PIZZA PILGRIMS

GENERAL NOTES:

- DRAWING IS INDICATIVE. ALL MEASUREMENTS MUST BE CHECKED ONSITE BY THE MAIN CONTRACTOR.
- ALL FINISHES TO BE FIRE RATED AS APPLICABLE TO THE PROJECT. IN MOST CASES THIS WILL MEAN CLASS O. REFER TO FINISHES SCHEDULE AND FF&E DOCUMENT FOR MORE INFORMATION. WHERE A FINISH IS BESPOKE THE CONTRACTOR MUST PROVIDE FR CERTIFICATION.
- SOME FINISHES MAY REQUIRE SAMPLING BY THE CONTRACTOR. REFER TO WALL FINISHES SCHEDULE AND FF&E DOCUMENT FOR MORE INFORMATION.

REV	DESCRIPTION	DATE	NAME
PIZZA PILGRIMS			
CLIENT ADDRESS PIZZA PILGRIMS PIZZA BASE, 3 KINGLY STREET, LONDON, W1B 5PD			
Shop Name DEANSGATE - MANCHESTER			
Title PROPOSED MEZZANINE WALL FINISHES			
Site Address 105- 107 DEANSGATE, GREATER, MANCHESTER M3 2BQ			
Gross FOH Area 177 m ²		Gross BOH Area 23 m ²	
Drawing No. 055_25_12			Rev.
Date 19.12.2024		Status FOR APPROVAL	Drawn by JB
Scale 0 500 1000 1500 2000 2500mm SCALE 1:50 @ A1			

DO NOT SCALE THIS DRAWING