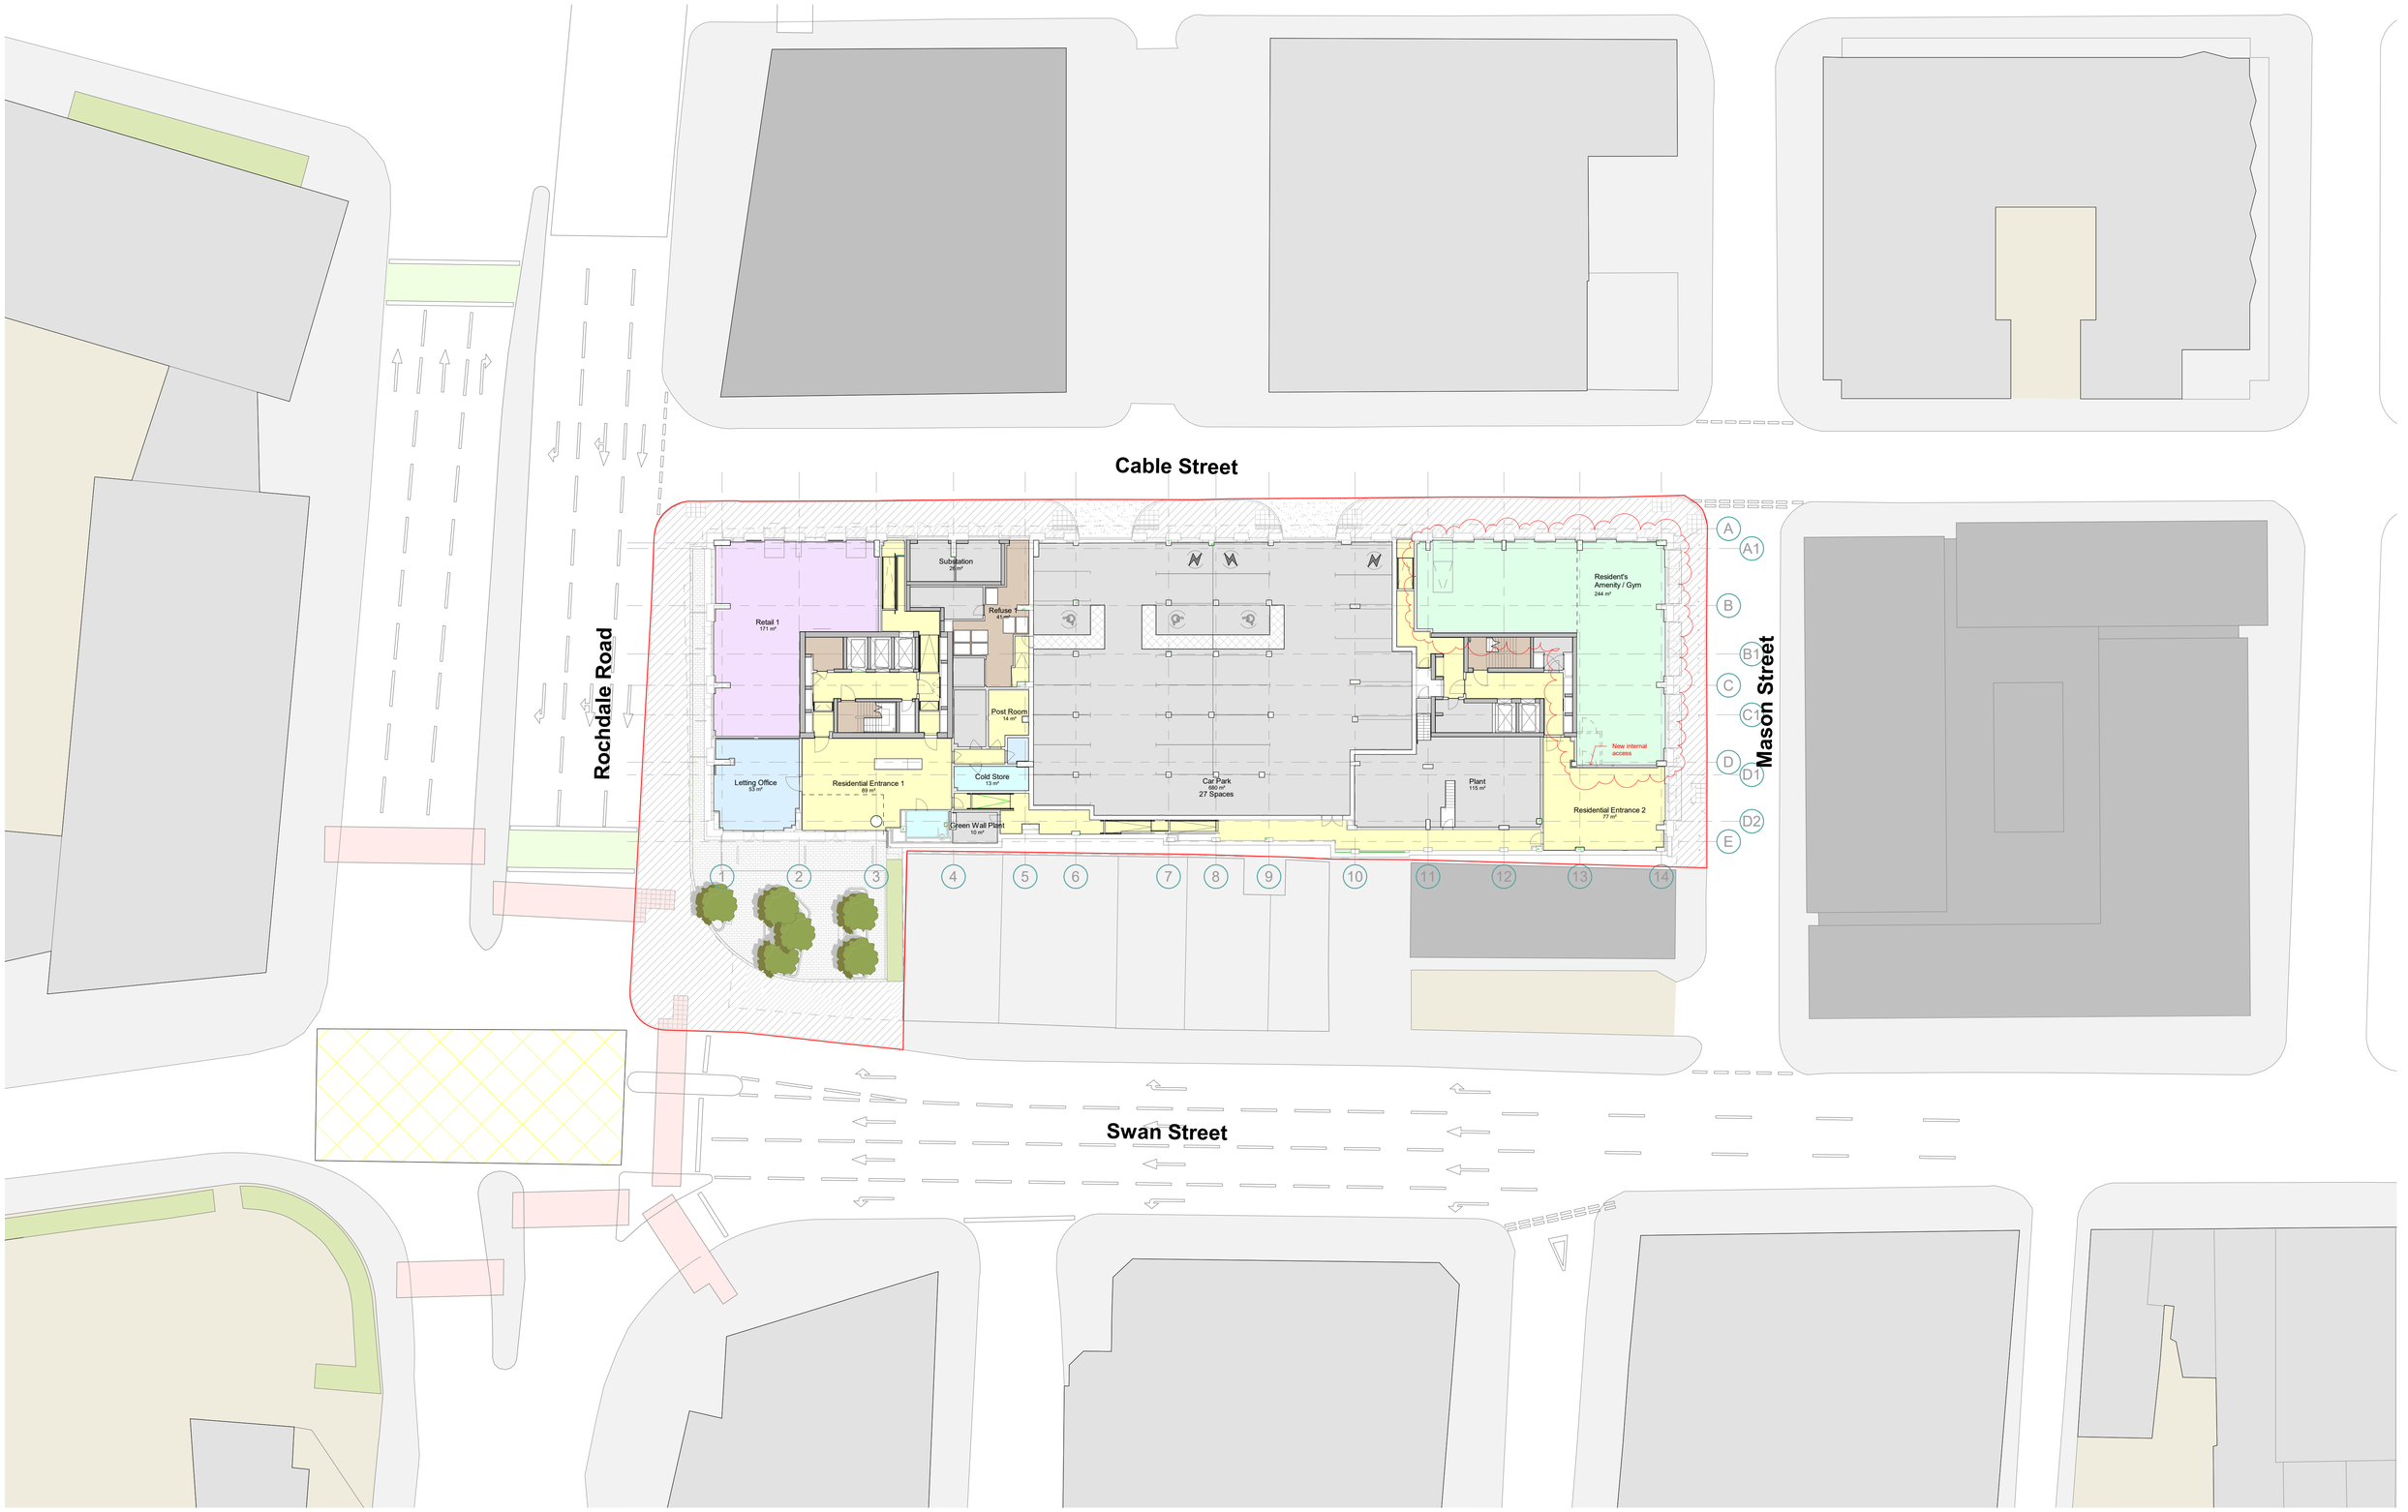


All dimensions are to be checked on site prior to manufacture or construction.

This drawing is to be read in conjunction with all relevant Structural Engineers and Mechanical & Electrical Engineers drawings and specification. Any discrepancies between drawings and site conditions are to be reported to the contract manager.

Copyright of this drawing and all the information it contains is vested in Lechler Hayes Ltd and no licence or assignment of any kind has been, or is, granted to any third party whether by provision of copies or original or otherwise unless agreed in writing.

Base plan information provided by Simpson Haugh.

Scale Bar 1:250 @ A1

0 5 10 15 20

Rev:	Description:	Date:
P01	Issued for approval - NMA	19.11.24

North

Architect:
Lechler Hayes Architects

Drawing Title:
GA Plan - Ground Level 00

Project Name:
Swan House
Rochdale Road, Manchester

Status: **Planning**

Scale: **1 : 250 @ A1**

Drawing No. **2406-LHA-Z1-00-DR-A-PL-001**

Rev **P01**

© Lechler Hayes Ltd 2023