0 2 4 6 8 10m

Scale 1:200

NOTES

ORIGINAL A1

DO NOT SCALE FROM THIS DRAWING.
ALL DIMENSIONS TO BE CHECKED ON SITE.
(DRAWINGS MAYBE SCALED FOR LOCAL AUTHORITY & PLANNING PURPOSE ONLY)
COPYRIGHT PROTECTED.

FOR PLANNING
DO NOT USE FOR CONSTRUCTION

CONSULTANT REFERENCES IN DRAWING:

STRUCTURAL - REF/REVISION

GENERAL NOTES:

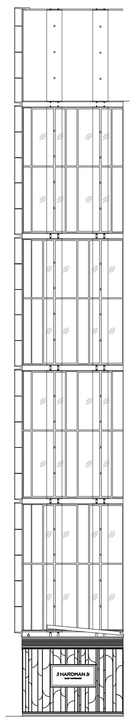

01 141 PROPOSED EAST RECEPTION ELEVATION
SCALE - 1:200 @ A1
ELEVATIONS

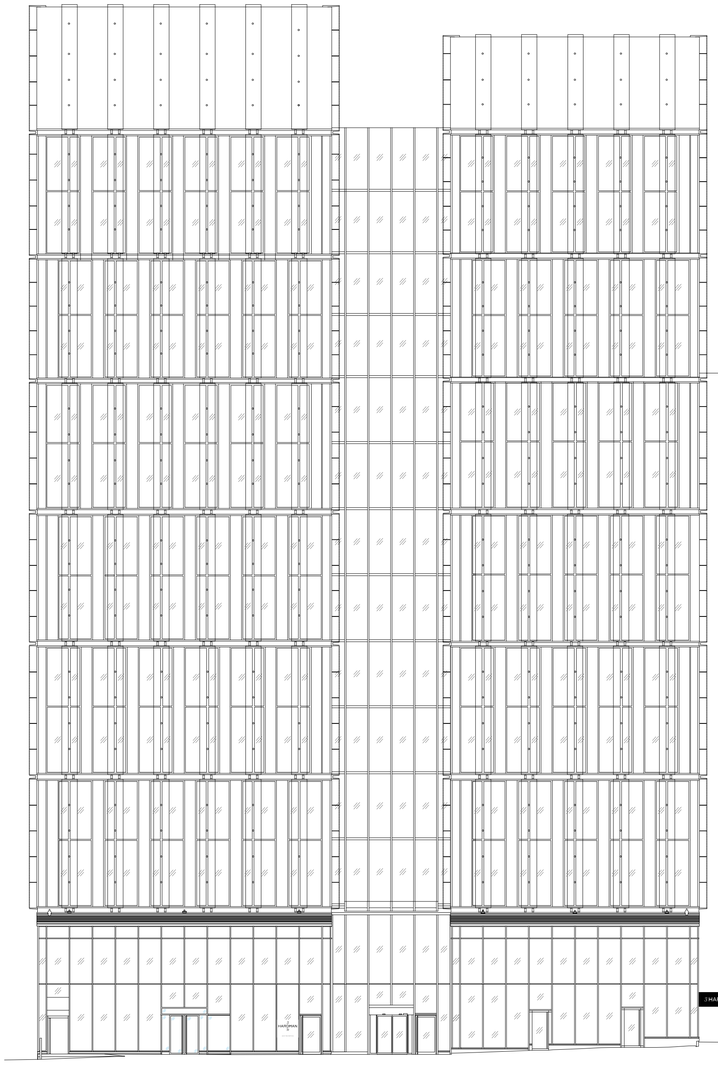

02 141 PROPOSED HARDMAN STREET ELEVATION
SCALE - 1:200 @ A1
ELEVATIONS

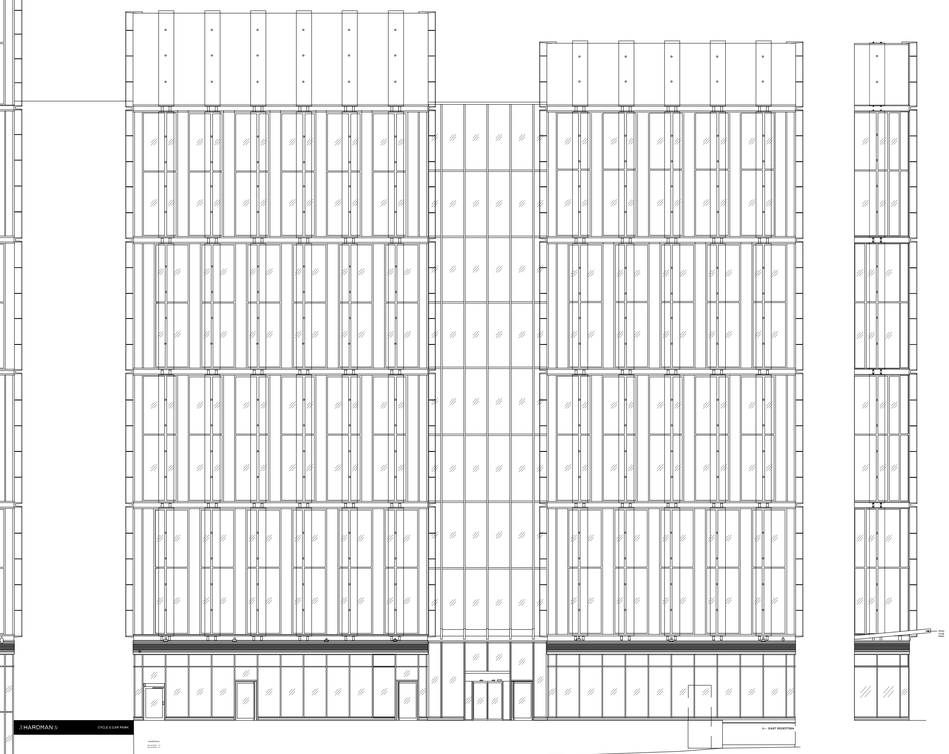

03 141 PROPOSED EAST RECEPTION ELEVATION
SCALE - 1:200 @ A1
ELEVATIONS

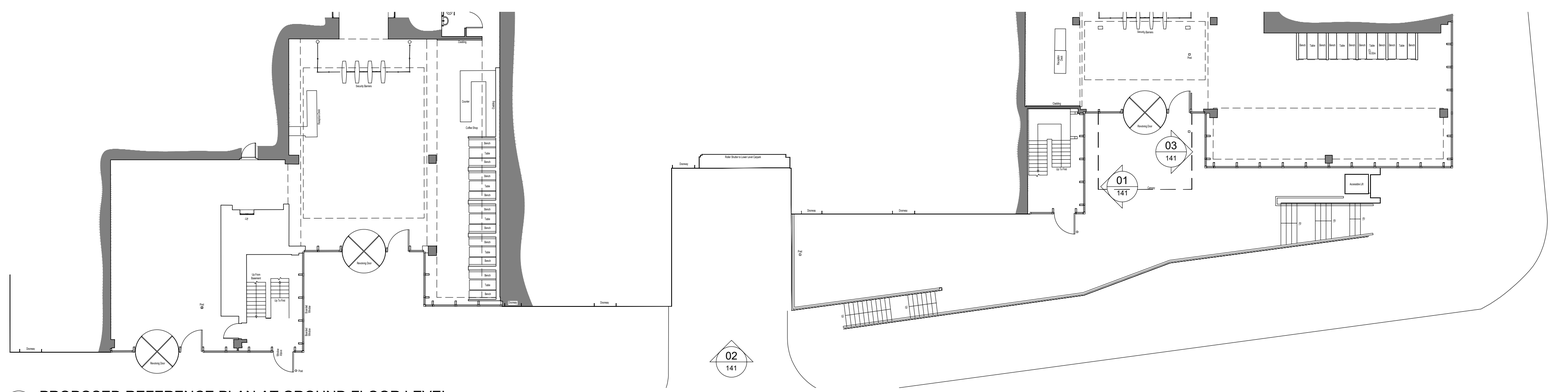
Hardman Street
Cycle Rack
Cycle Rack
Lift
Lift Floor Level
Up 75mm
Down 75mm
Electrical Room
Drainage
Drainage
Drainage