


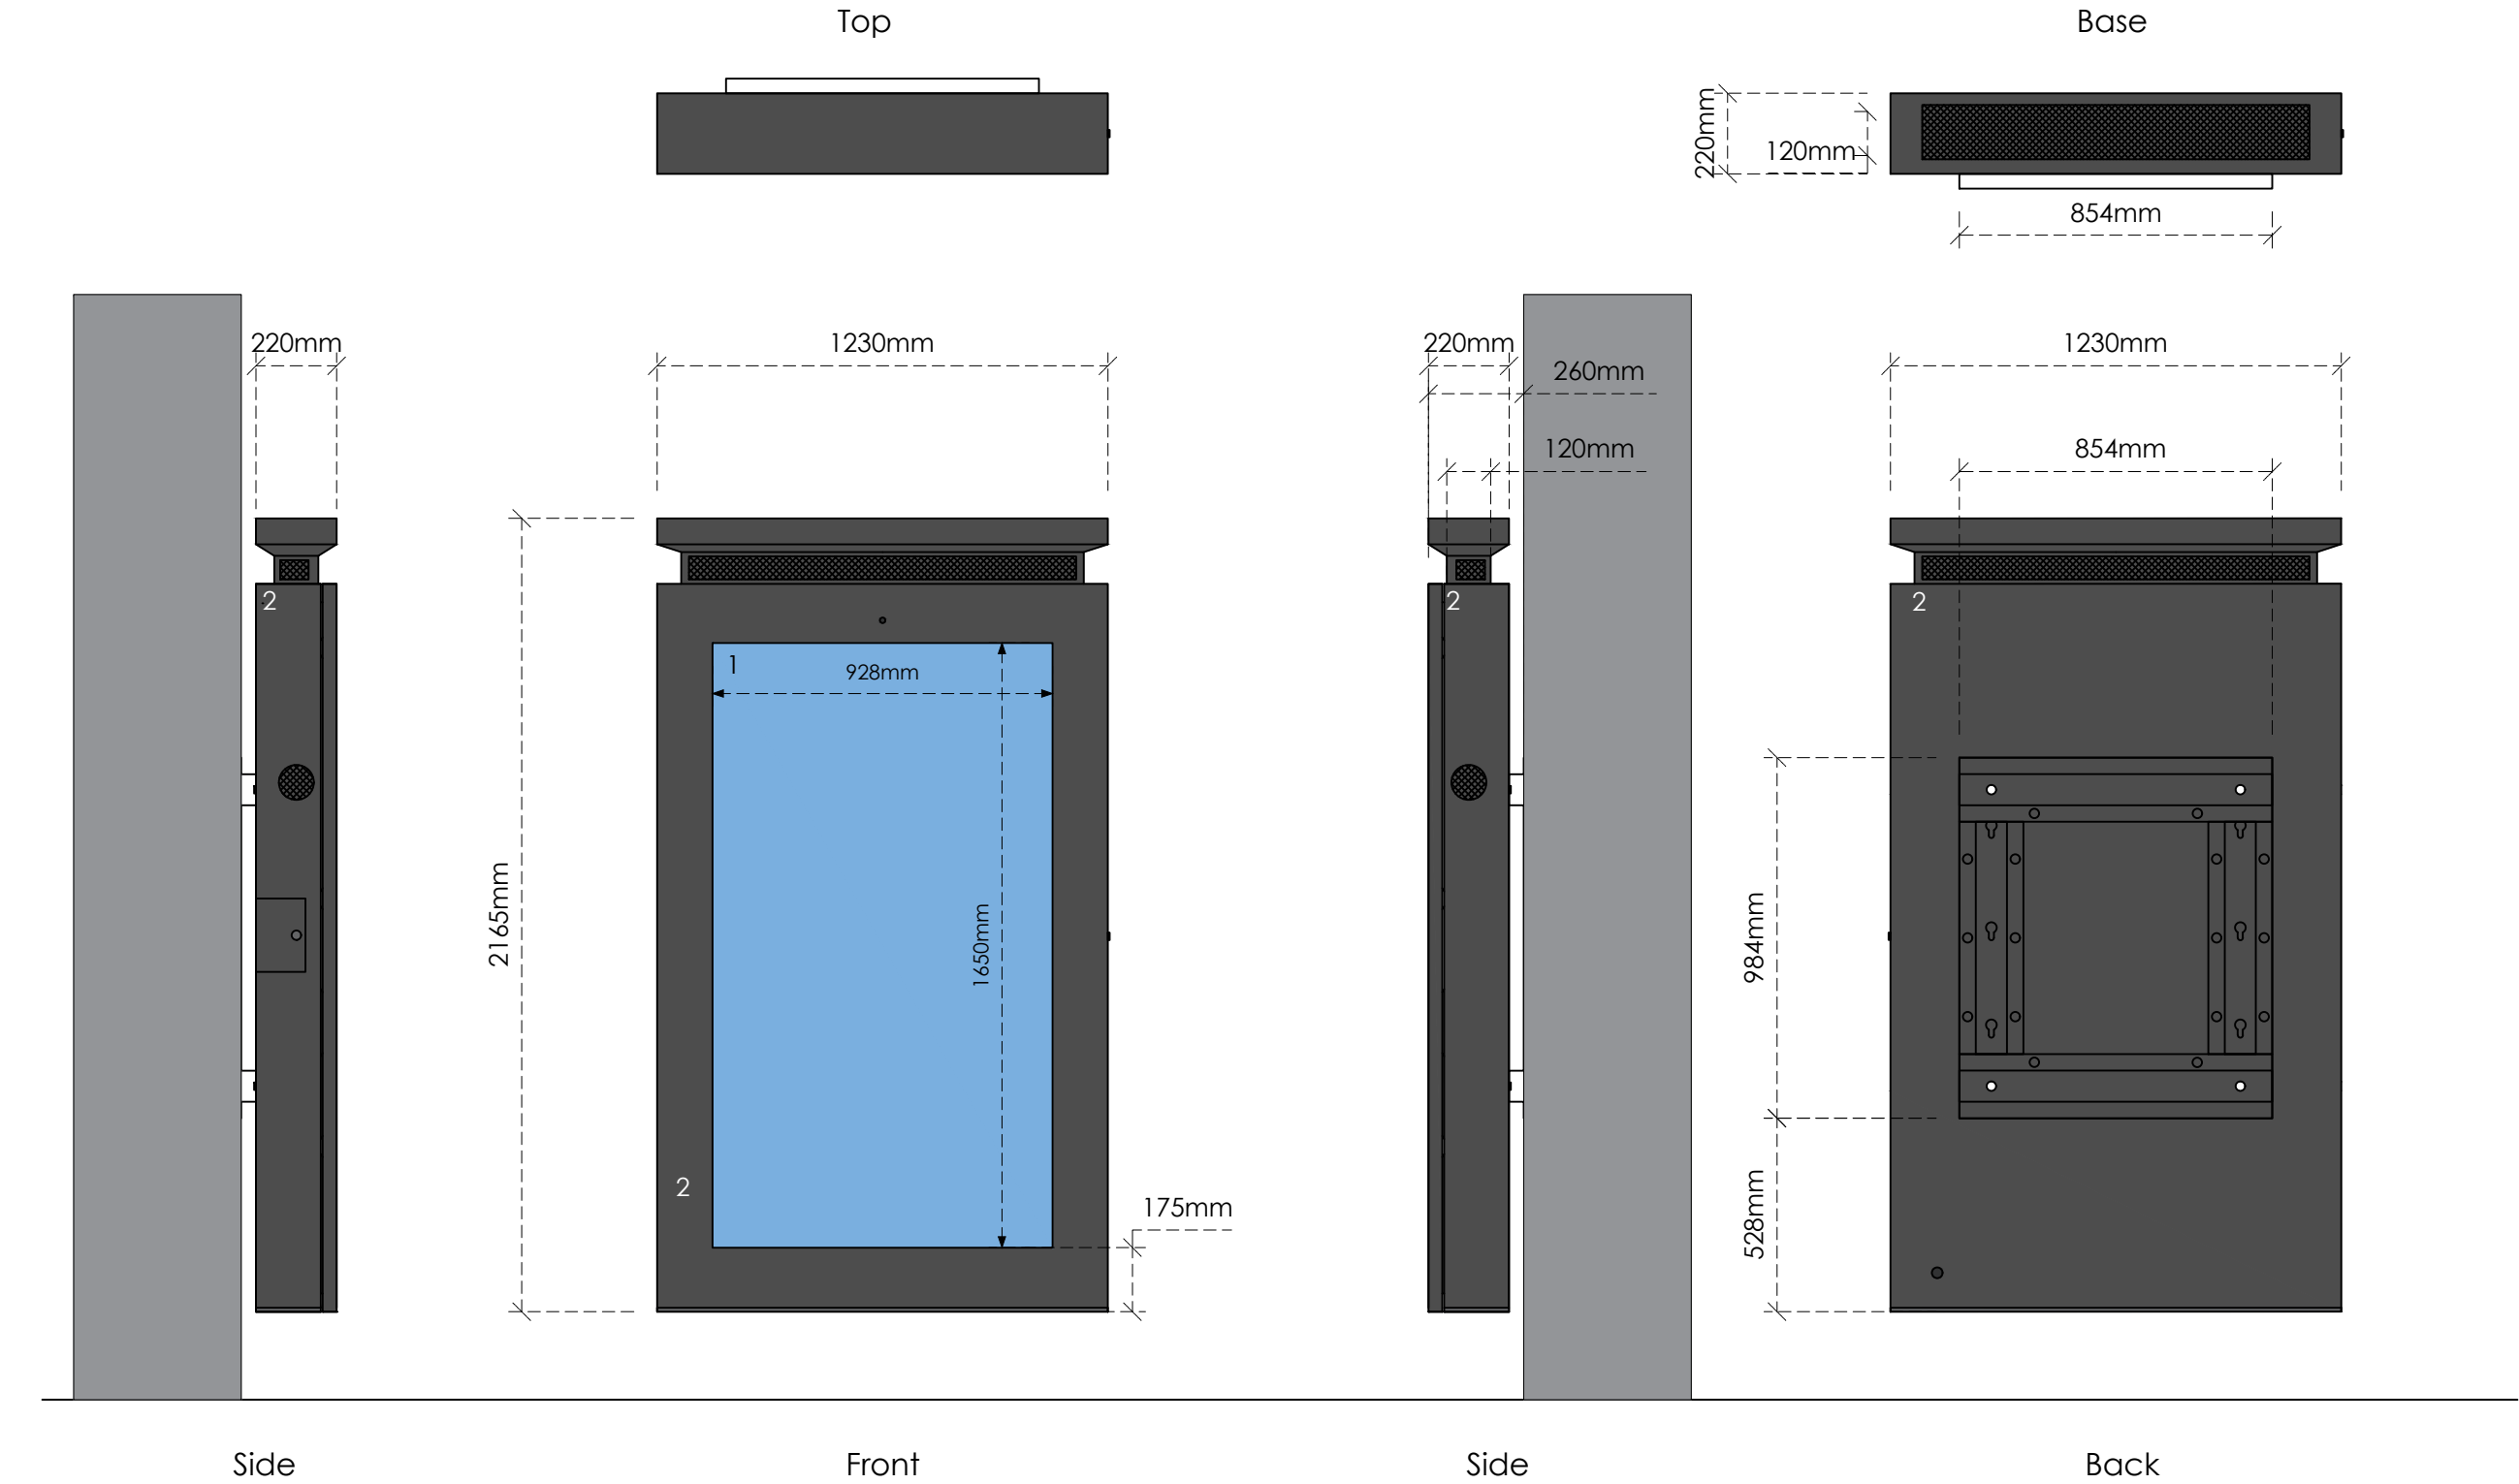

Title
Specification

Address
Barlow Moor Road, Chorlton Cum
Hardy, Manchester, M21 8ER

Client

Job No.
24368
FS394
Scale
1:20 @ A3

Issued
17/12/24

Key

- 1. Digital Display
- 2. Zinc Powder and Fine Grain Powder Coated Galvanized Steel in Black (RAL 9005)

All information is to be checked on site for accuracy and fit. Only drawings with WD status with the most recent revision are to be used for construction.