



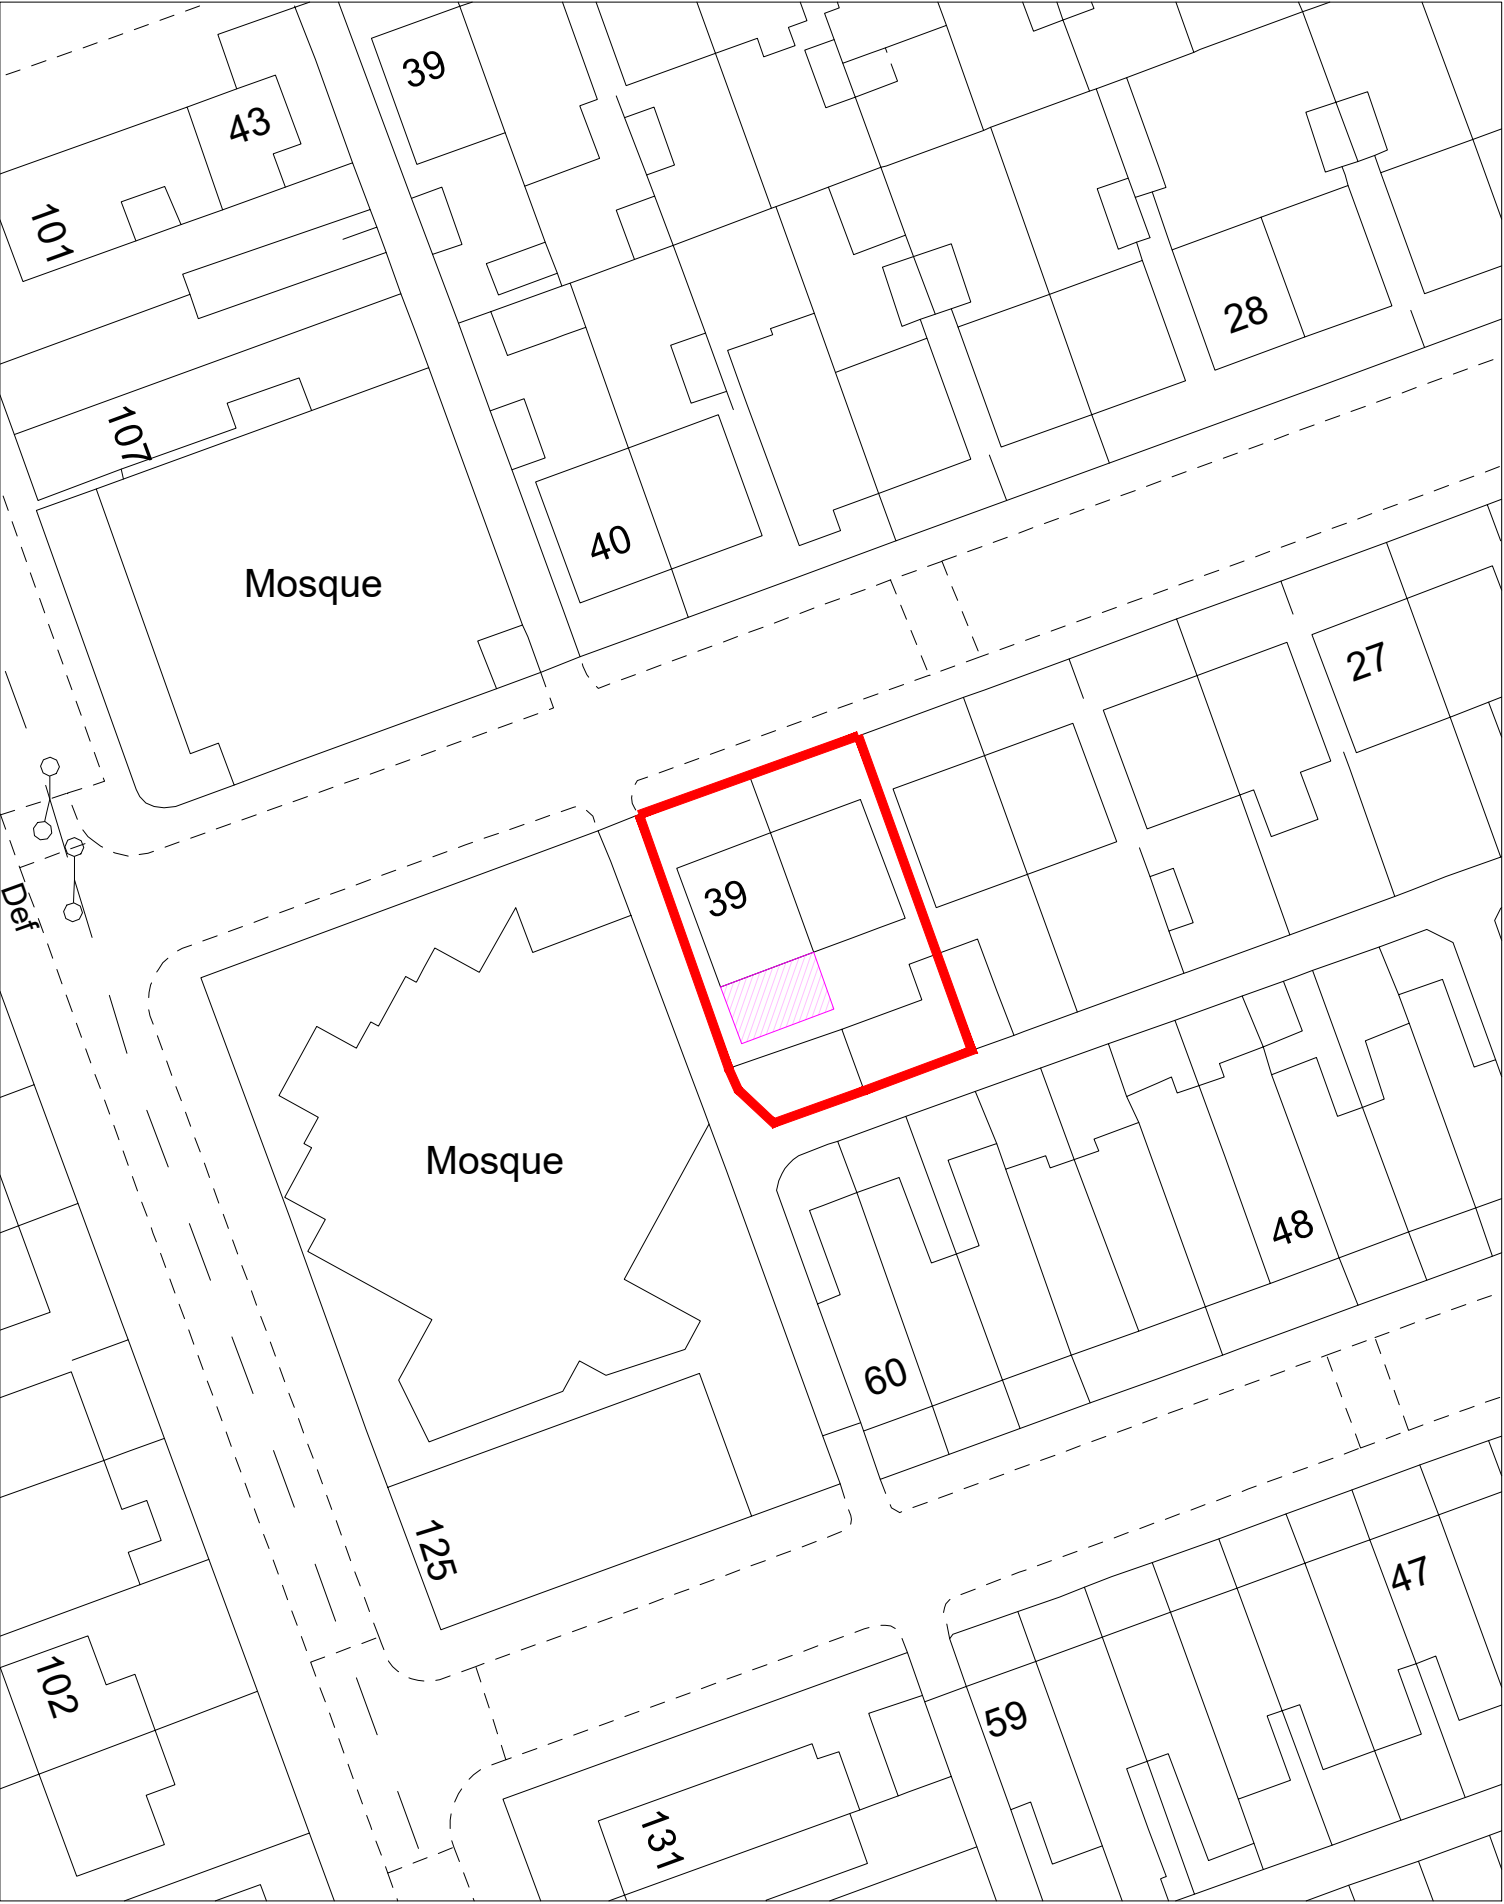

Site Address: 37-39 BULLER ROAD LEVENSHULME, MANCHESTER M13 0PP		Description: PROPOSED SITE BLOCK PLAN
Drawing No: 031224/24.05		
Date: FEBRUARY 2025		Scale: 1/500 @ A3
Status: PLANNING		
Client: N/A		

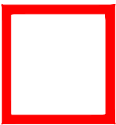

Area size = 340 sqm

