

PROPOSED PLAN DETAIL
SHOWING AREA WHERE SIGN IS PROPOSED
1:20 @ A1

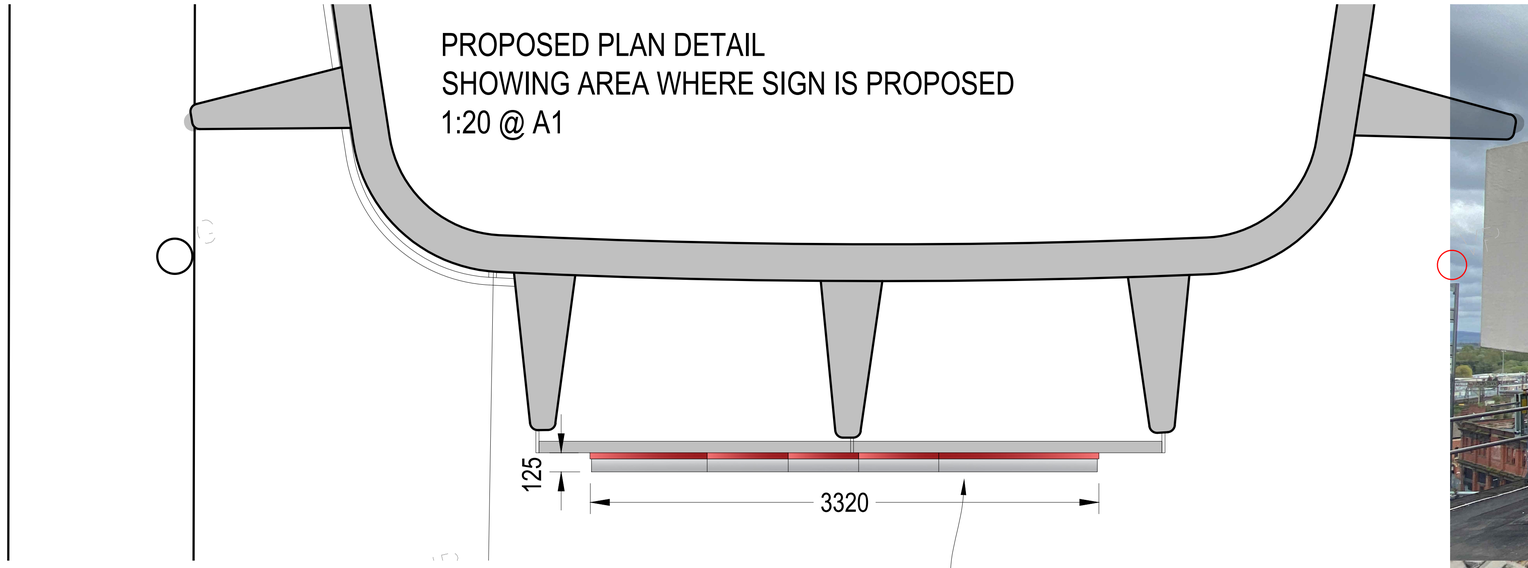

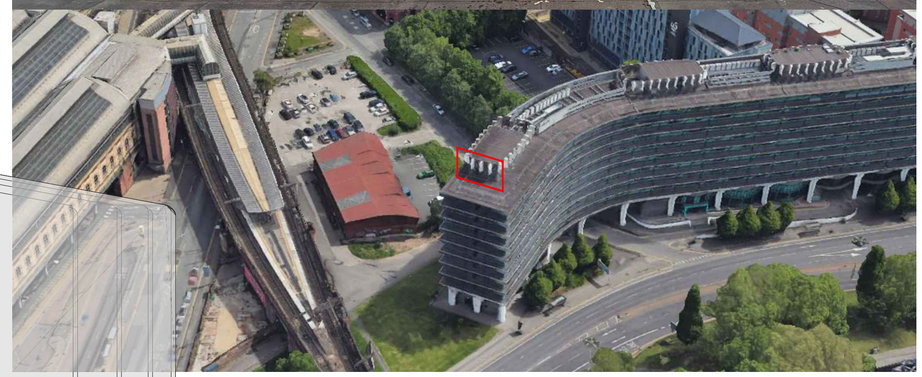



PROPOSED STAINLESS STEEL PPC
SIGN HALO ILLUMINATED RED ON
DARK GREY PPC RAILS
3320x2600X125mm

PROPOSED ELEVATION DETAIL
SHOWING AREA WHERE SIGN IS PROPOSED
1:20 @ A1

revision:		date:
Rev B:	SIGN MATERIAL CHANGED. ILLUMINATION ALTERED TO HALO.	05/02/25 DF
Rev A:	SIGN REDUCED FROM 3.75M TO 2.6M HIGH	20/01/25 DF

Issued for Planning Approval

client:	project:	drawing:
HAMILTON PYRAMID EUROPE	GATEWAY MANCHESTER LONDON ROAD MANCHESTER, M1 2PG	PROPOSED DETAIL ELEVATIONS

project no:	drawing no:	revision:	drawn:	checked:	date:	scale @ A1
7442	PS.407	B	DF		06.12.24	1:20

street design partnership
architecture - urban design - interiors
16 Brewery Yard, Deva City Office Park, Salford, M3 7BB t. **0161 834 7262** e. **info@street-design.net** w. **www.street-design.net**