



28/02/2025 17:19:22

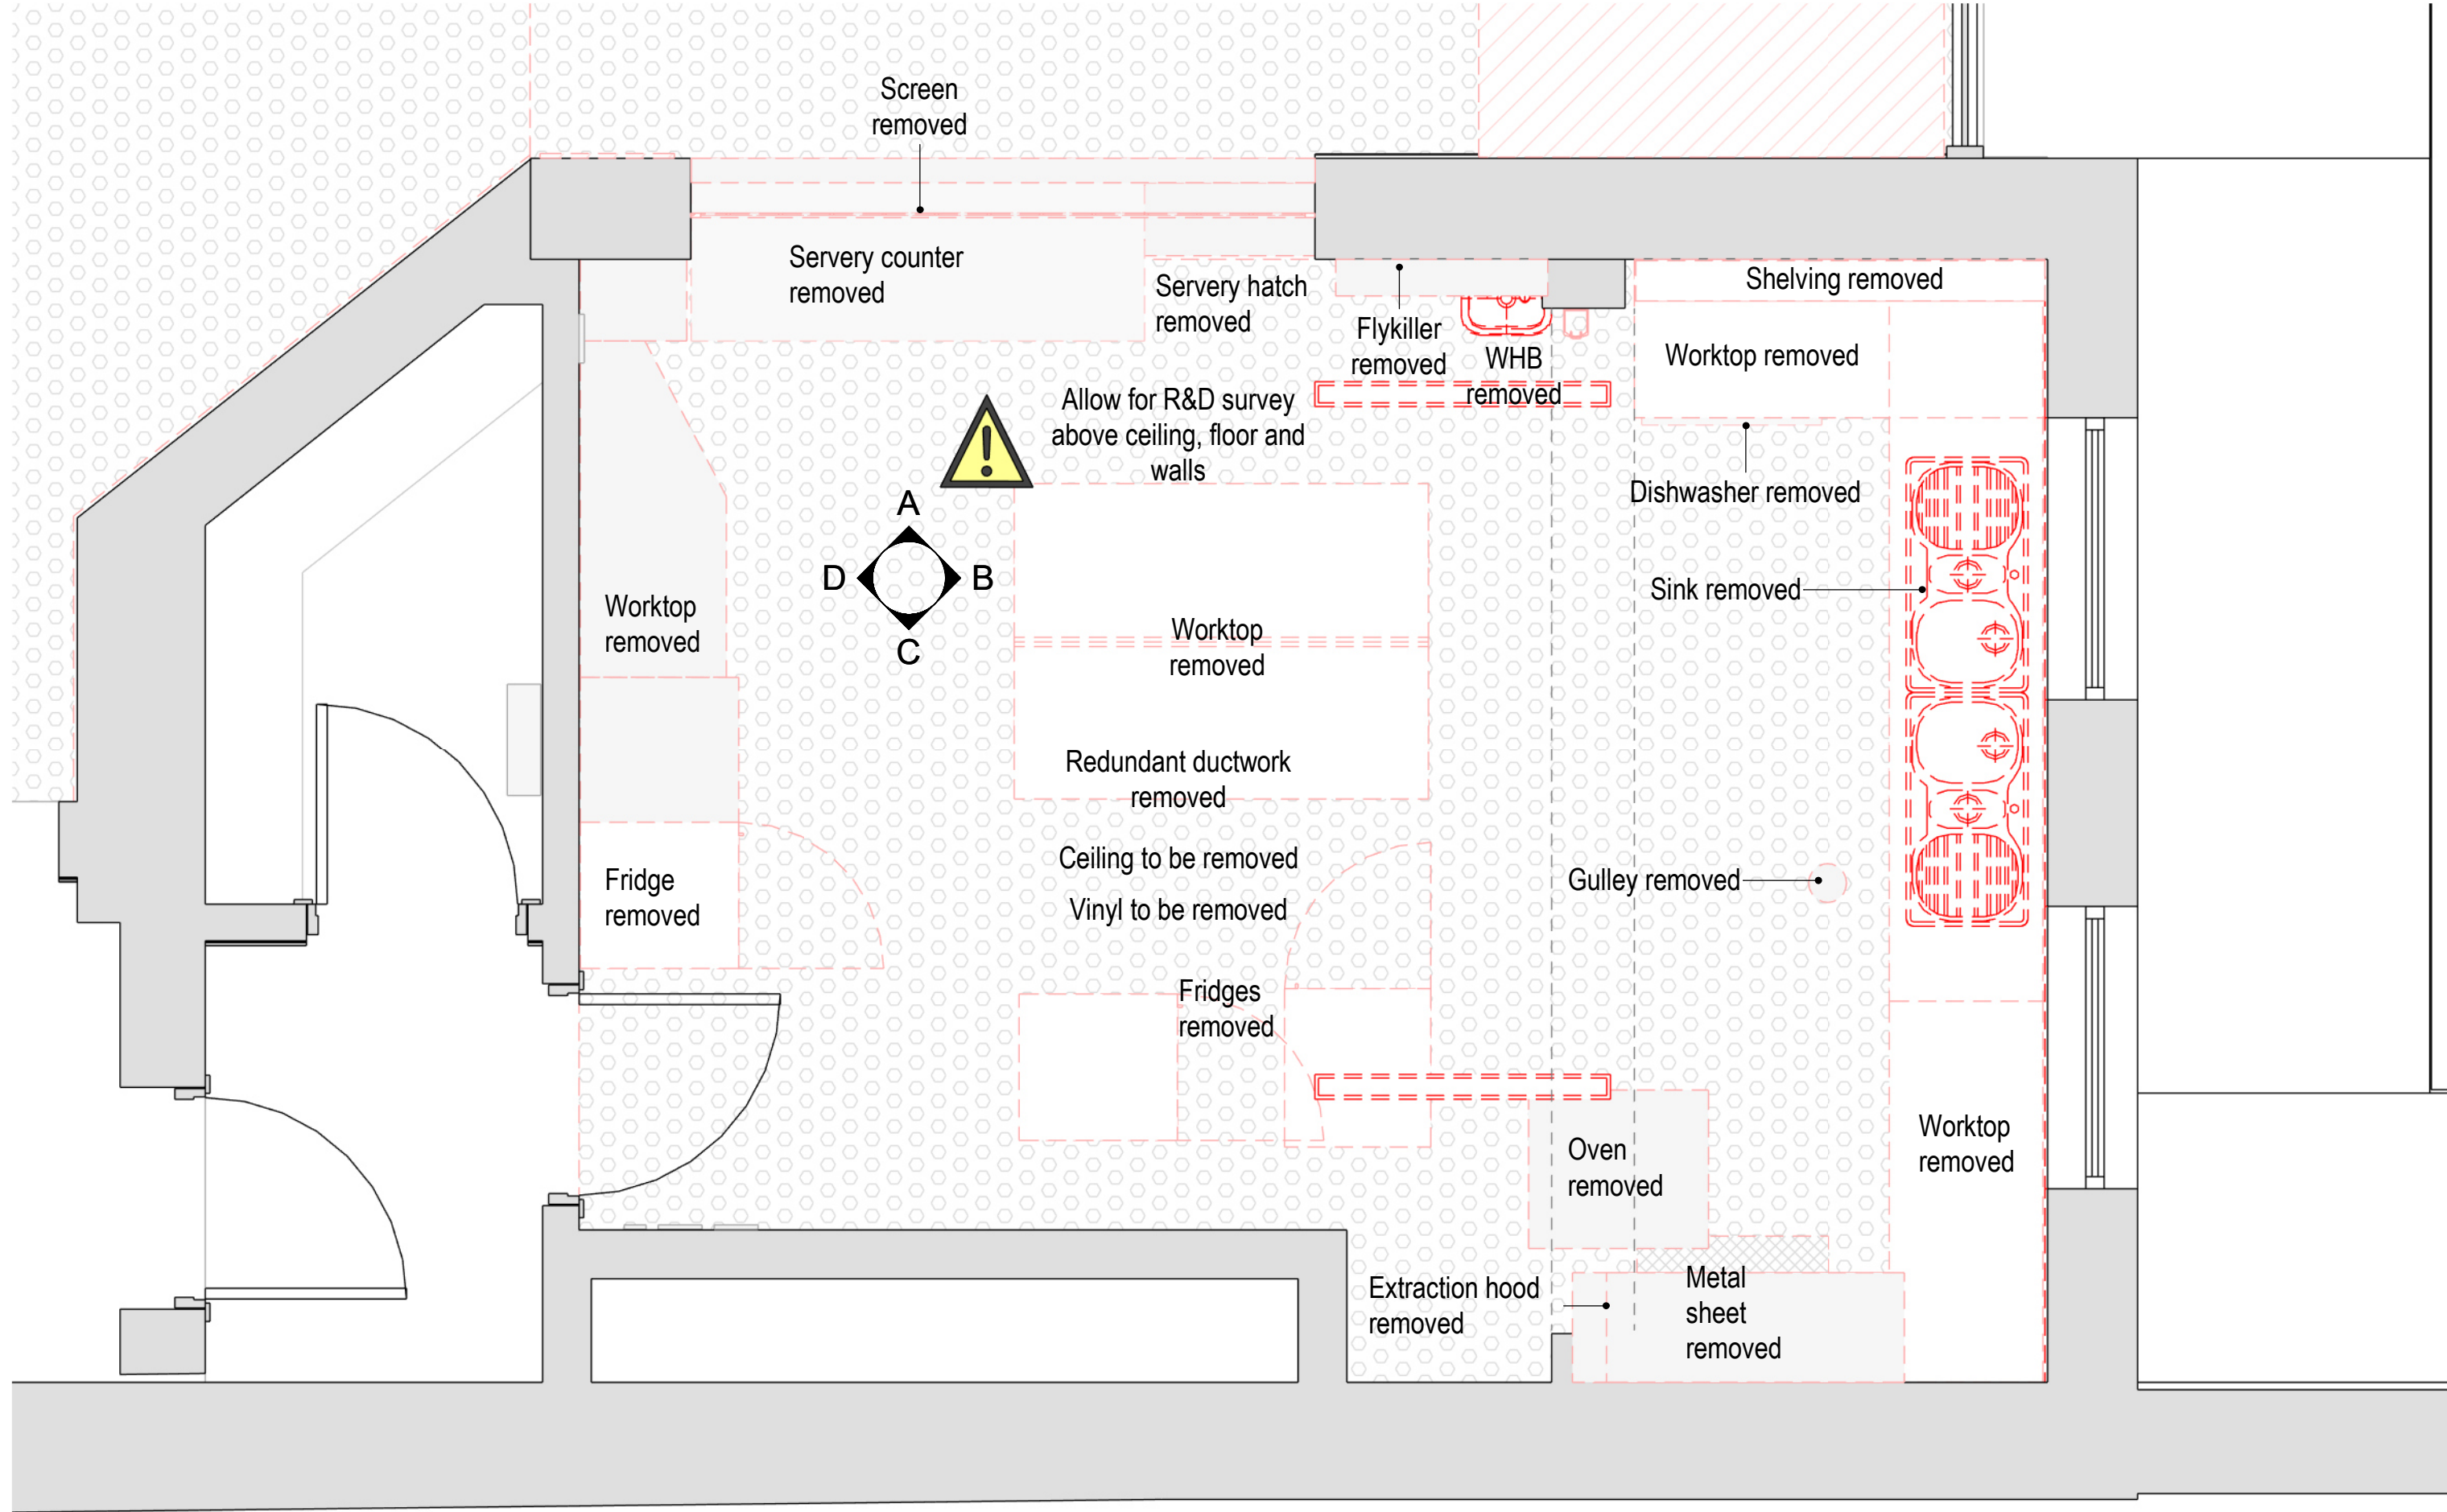


Kitchen as Demolished

1 : 25 @ A1

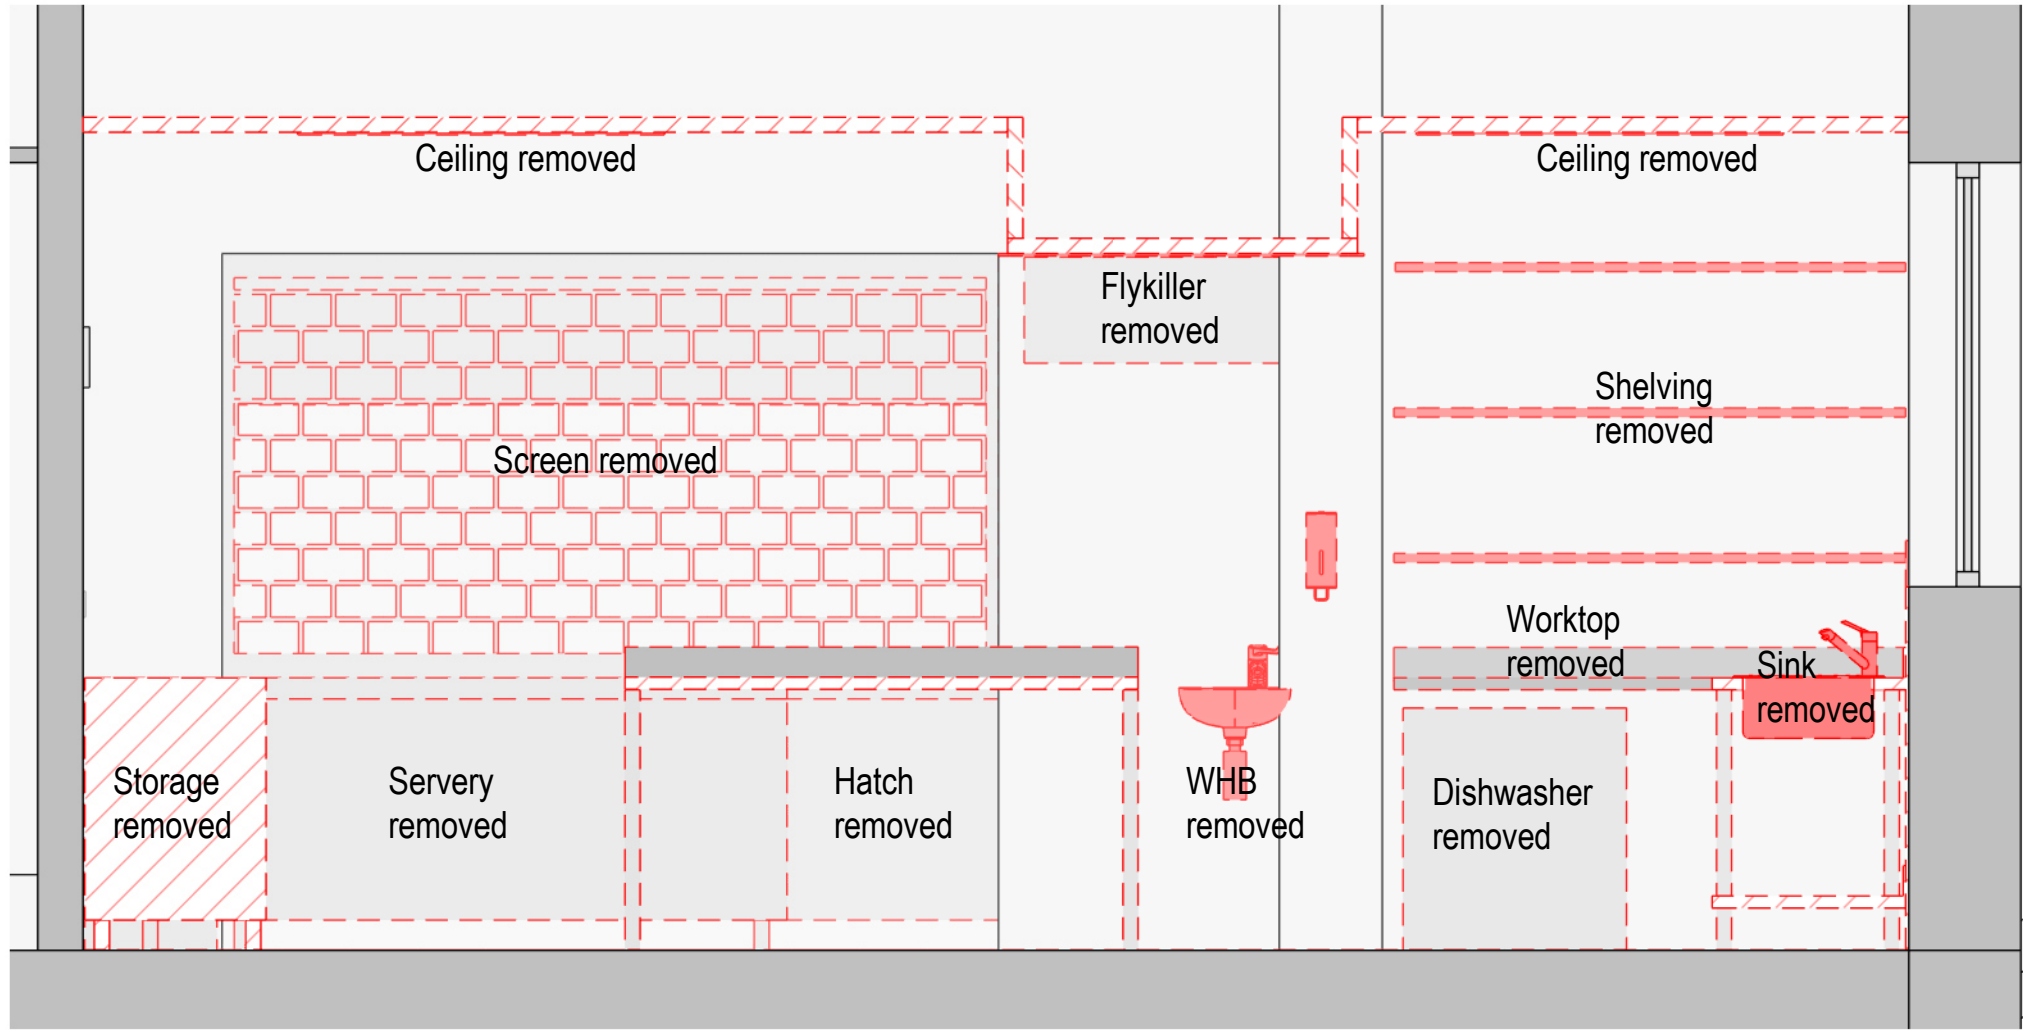


Kitchen Elevation A as Demolished

1 : 25 @ A1

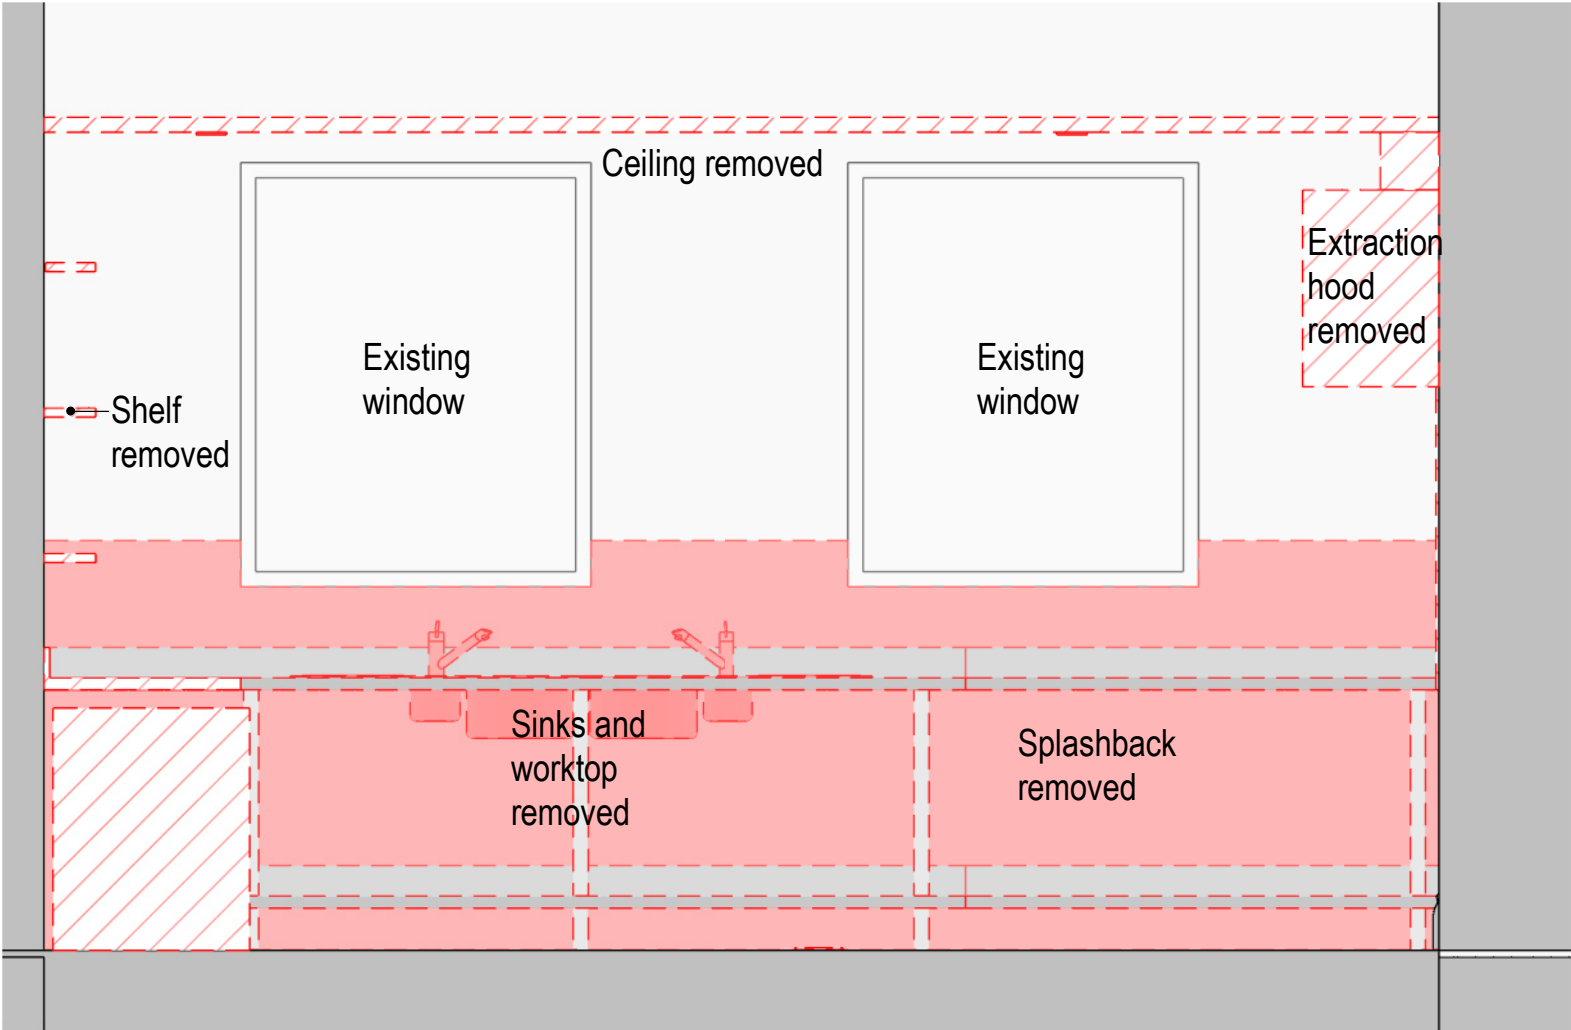


Kitchen Elevation B as Demolished

1 : 25 @ A1

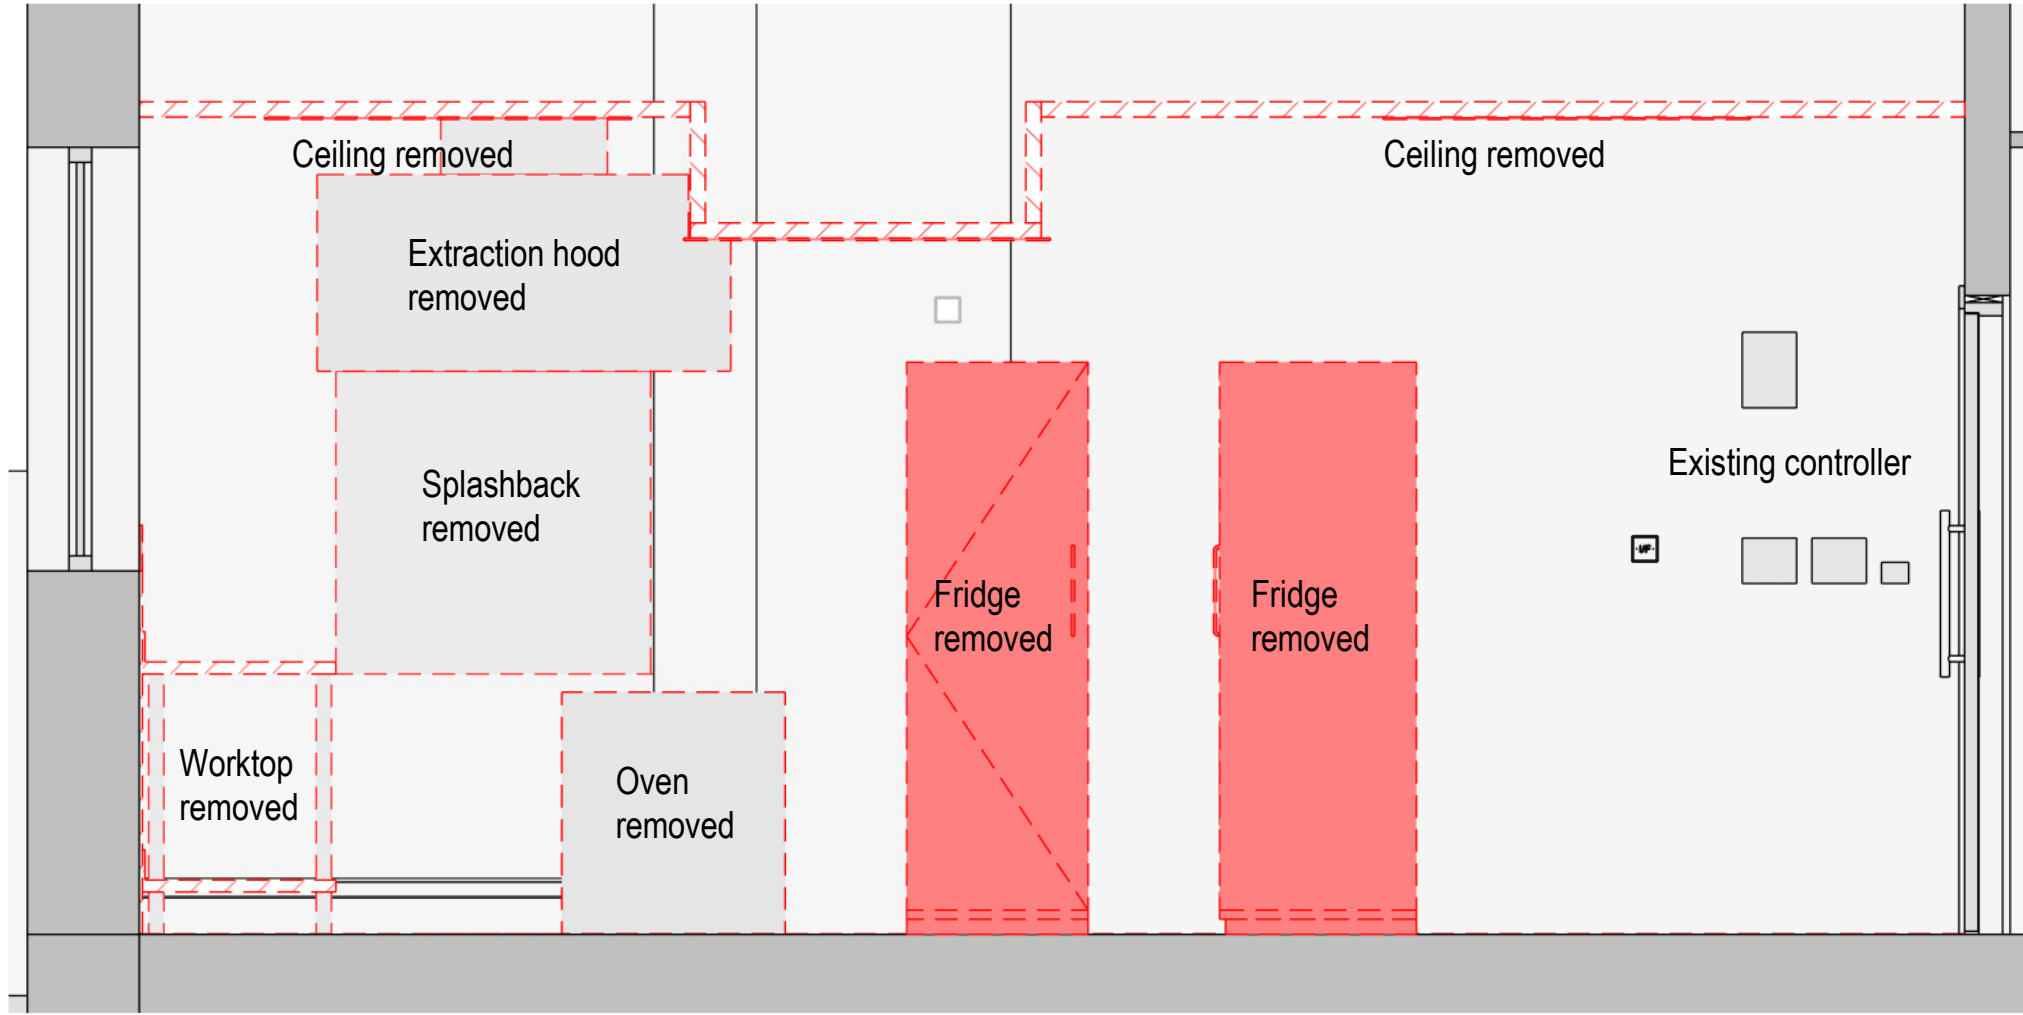

Kitchen Elevation C as Demolished

1 : 25 @ A1

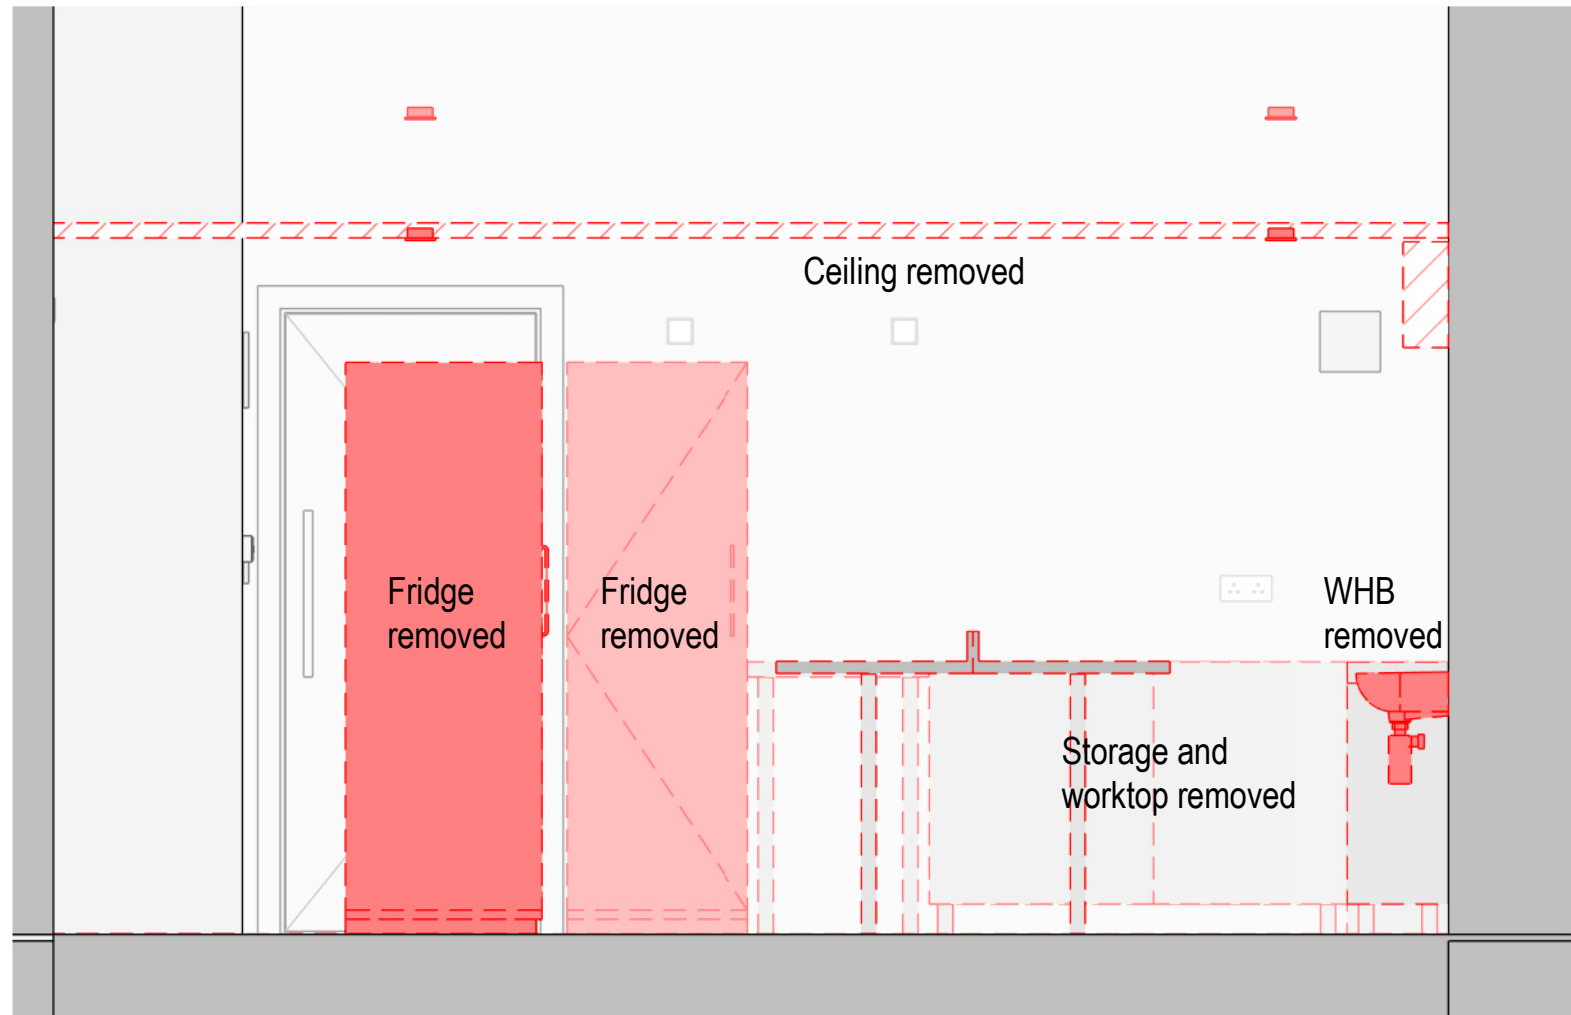

Kitchen Elevation D as Demolished

1 : 25 @ A1

NOTES

1. Do not scale from this drawing.
2. All measurements are in millimetres unless stated otherwise.
3. This drawing is to be read in conjunction with the specification and all relevant Architectural, Electrical, Mechanical and Structural drawings.
4. (c) University of Manchester this drawing must not be reproduced without permission.
5. Directorate of Estates and Facilities to be notified of any discrepancies.

0 2m 4m 8m

1:100 @ A1

Plans shown as indicative. Survey required.

P01	First issue. Issued for comments.	29-10-24	JL	JL
Rev	Description	Date	By	Auth

MANCHESTER
1824
The University of Manchester

Directorate of Estates and Facilities
Beyer Building
The University of Manchester
Oxford Road
Manchester
M13 9PL

HALLIDAY MEECHAM ARCHITECTS
Halliday Meecham Architects Limited
111 Piccadilly Manchester M1 2HW
+44 (0)161 461 5565
4 Devonshire Street London W1W 5DT
+44 (0)203 440 5175
hma@hallidaysmeecham.com
www.hallidaysmeecham.com

Drawing Status
PRELIMINARY

Project
UoM NZC Decant Works - 5668

Building Name William Kay House	Building No. 016AA
Site Name William Kay House	
Sub Site Name Oxford Road	
Drawing Title William Kay L0 Kitchen Layout as Demolished	

PM DS	Drawn JL	Checked JL	Authorised HMA
Scale @A1 1:100	Date 21-10-2024	Date 21-10-2024	Date 21-10-2024
Drawing Number 5668-HMA-WK-ZZ-DR-A-0156	Revision P01		

Original Drawing Paper Size 841mm x 594mm

C:\Users\jee\Documents\5668-HMA-WK-ZZ-M3-A-00001_P01 - William Kay.jbe\VPV\Y4.rvt