



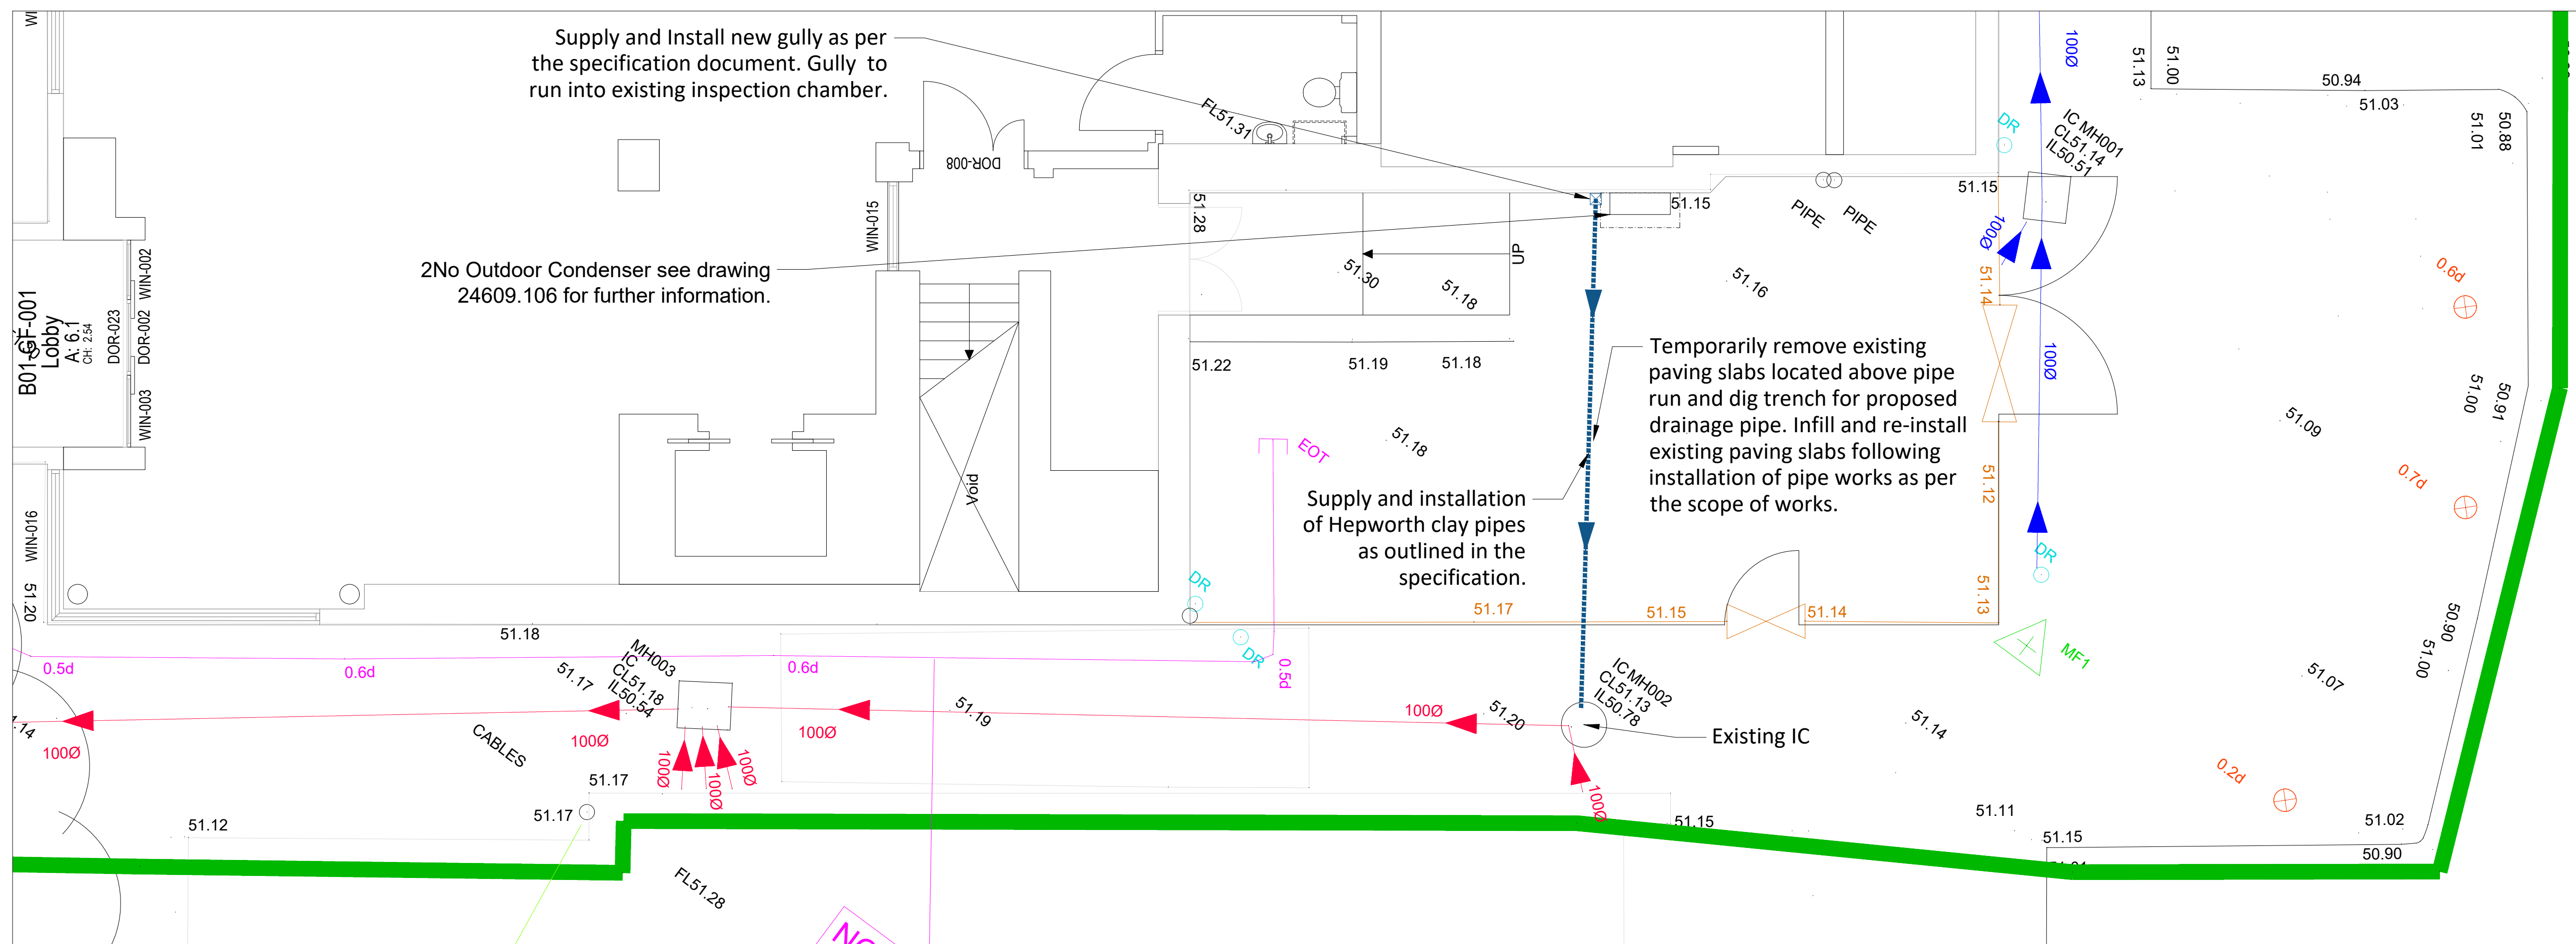


PROPOSED DRAINAGE - PLAN VIEW

Scale 1:50

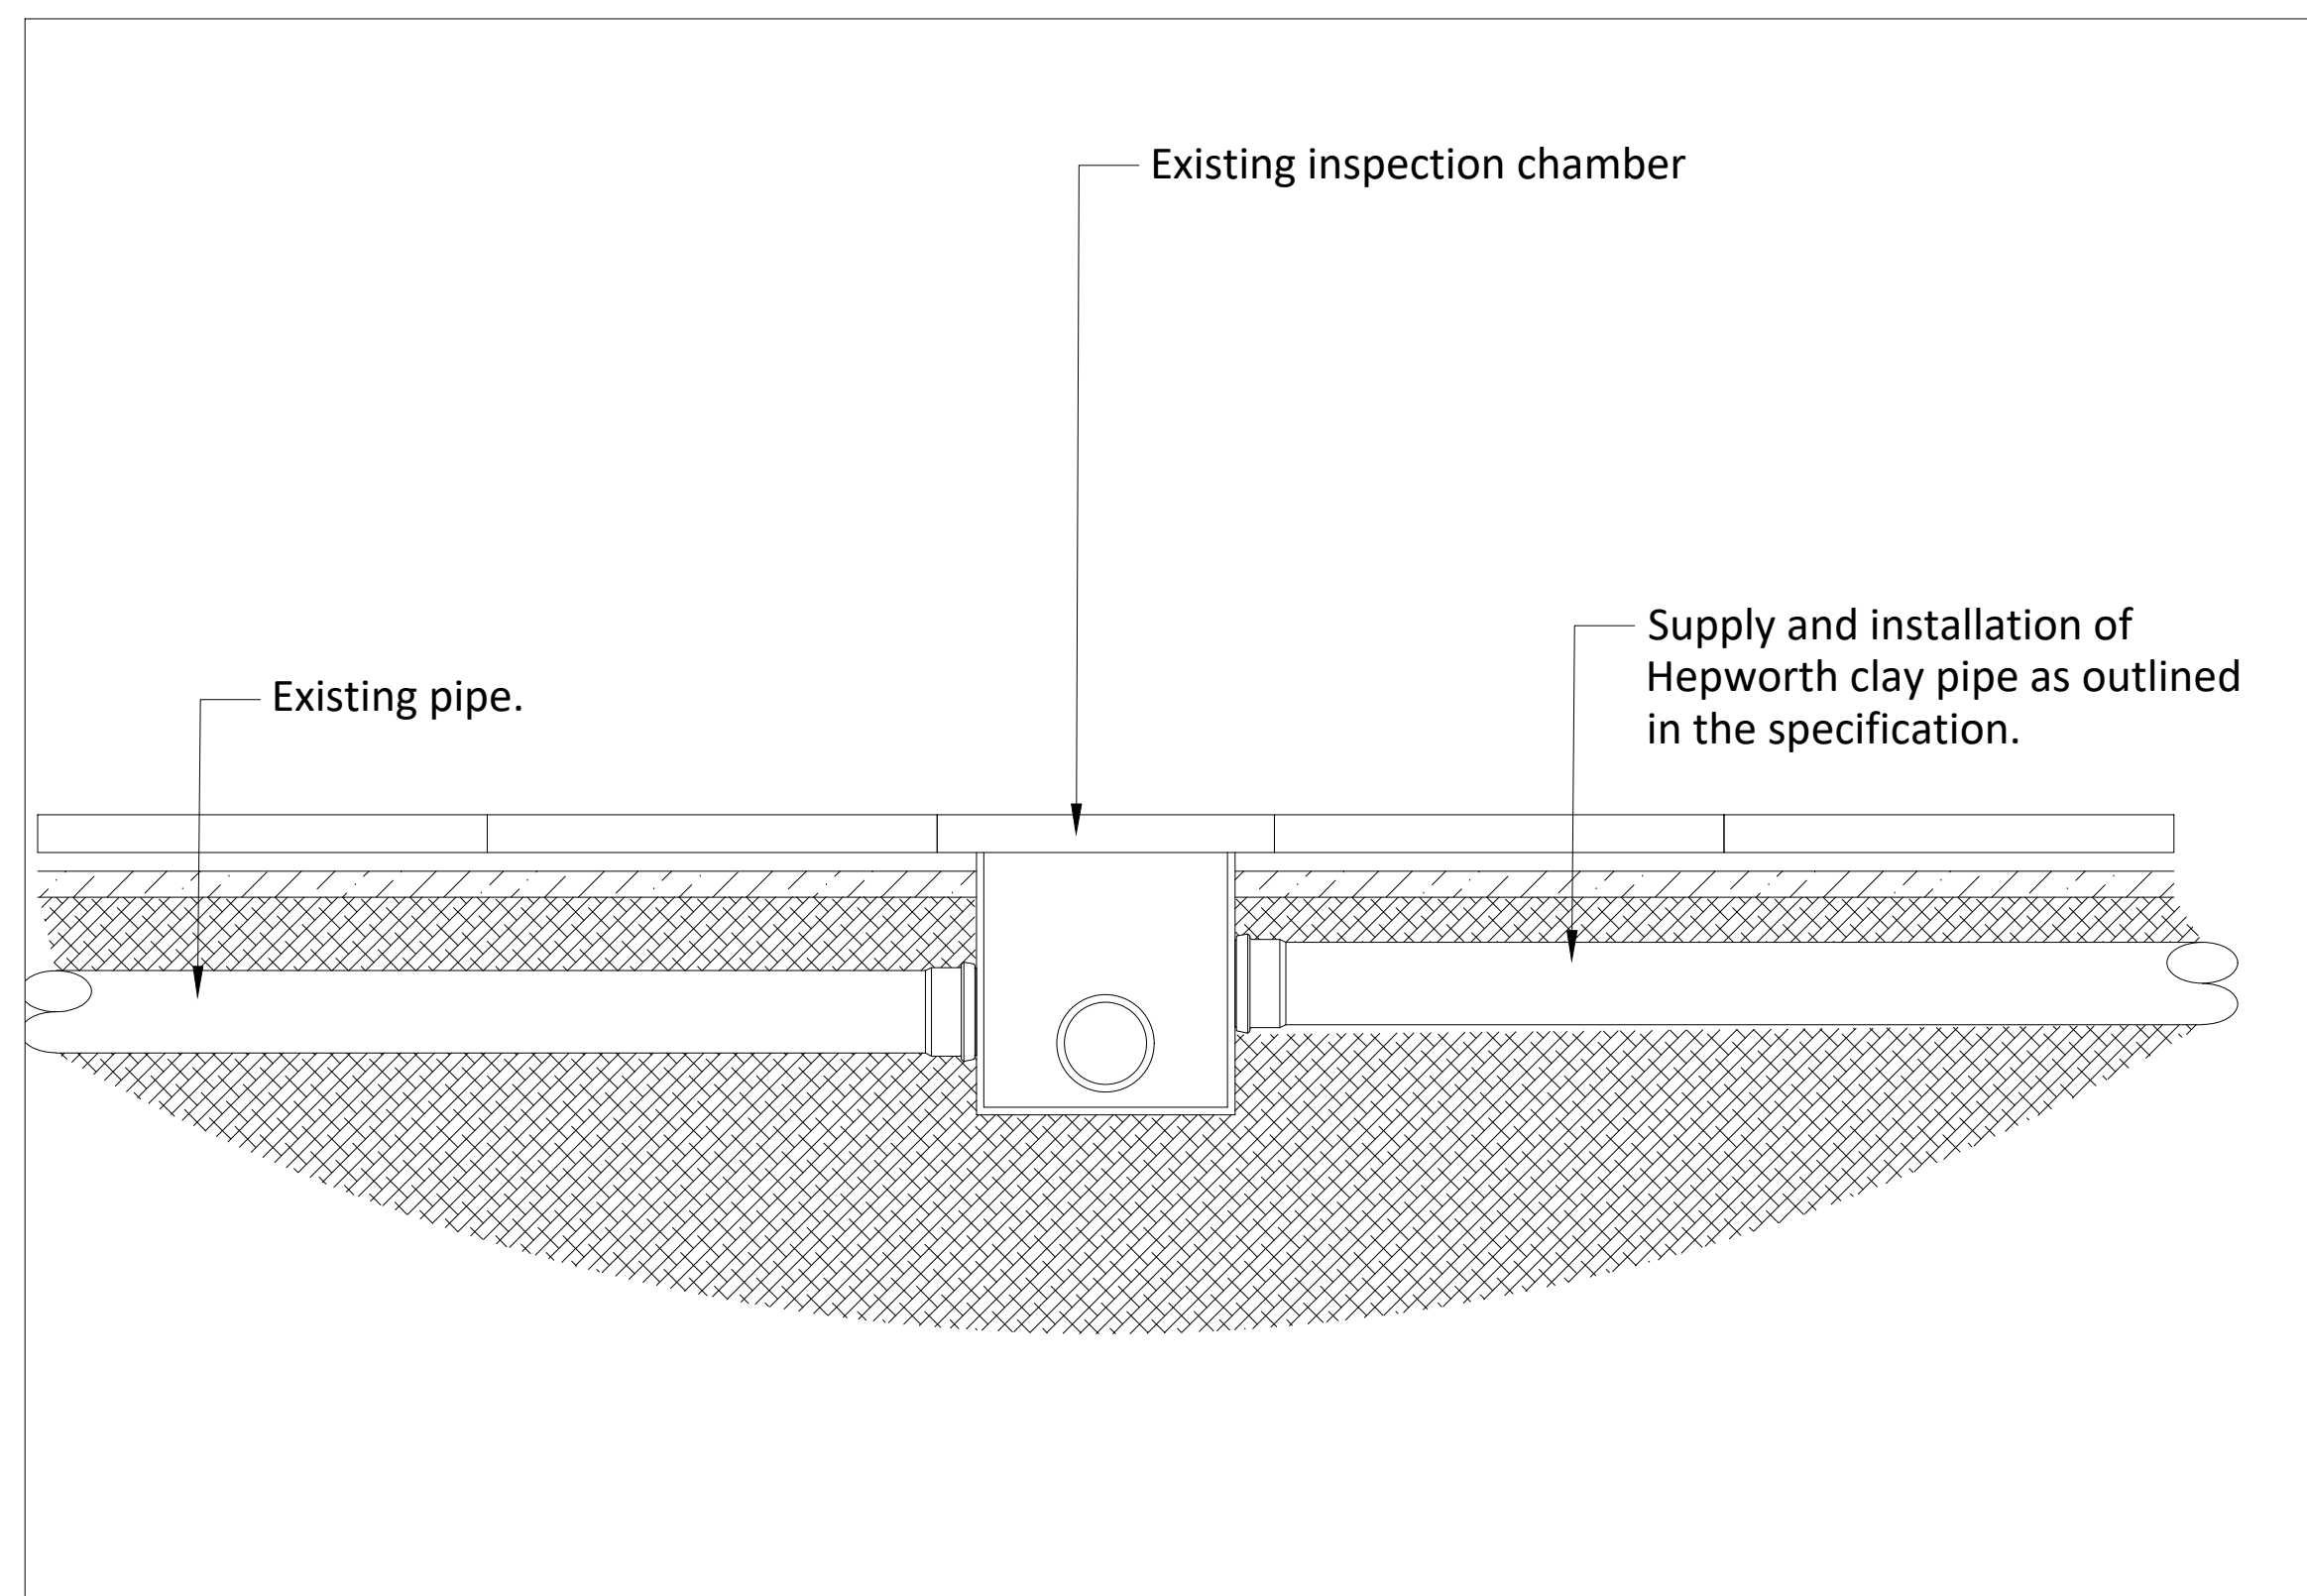

CHAMBER DETAILS

Scale 1:10

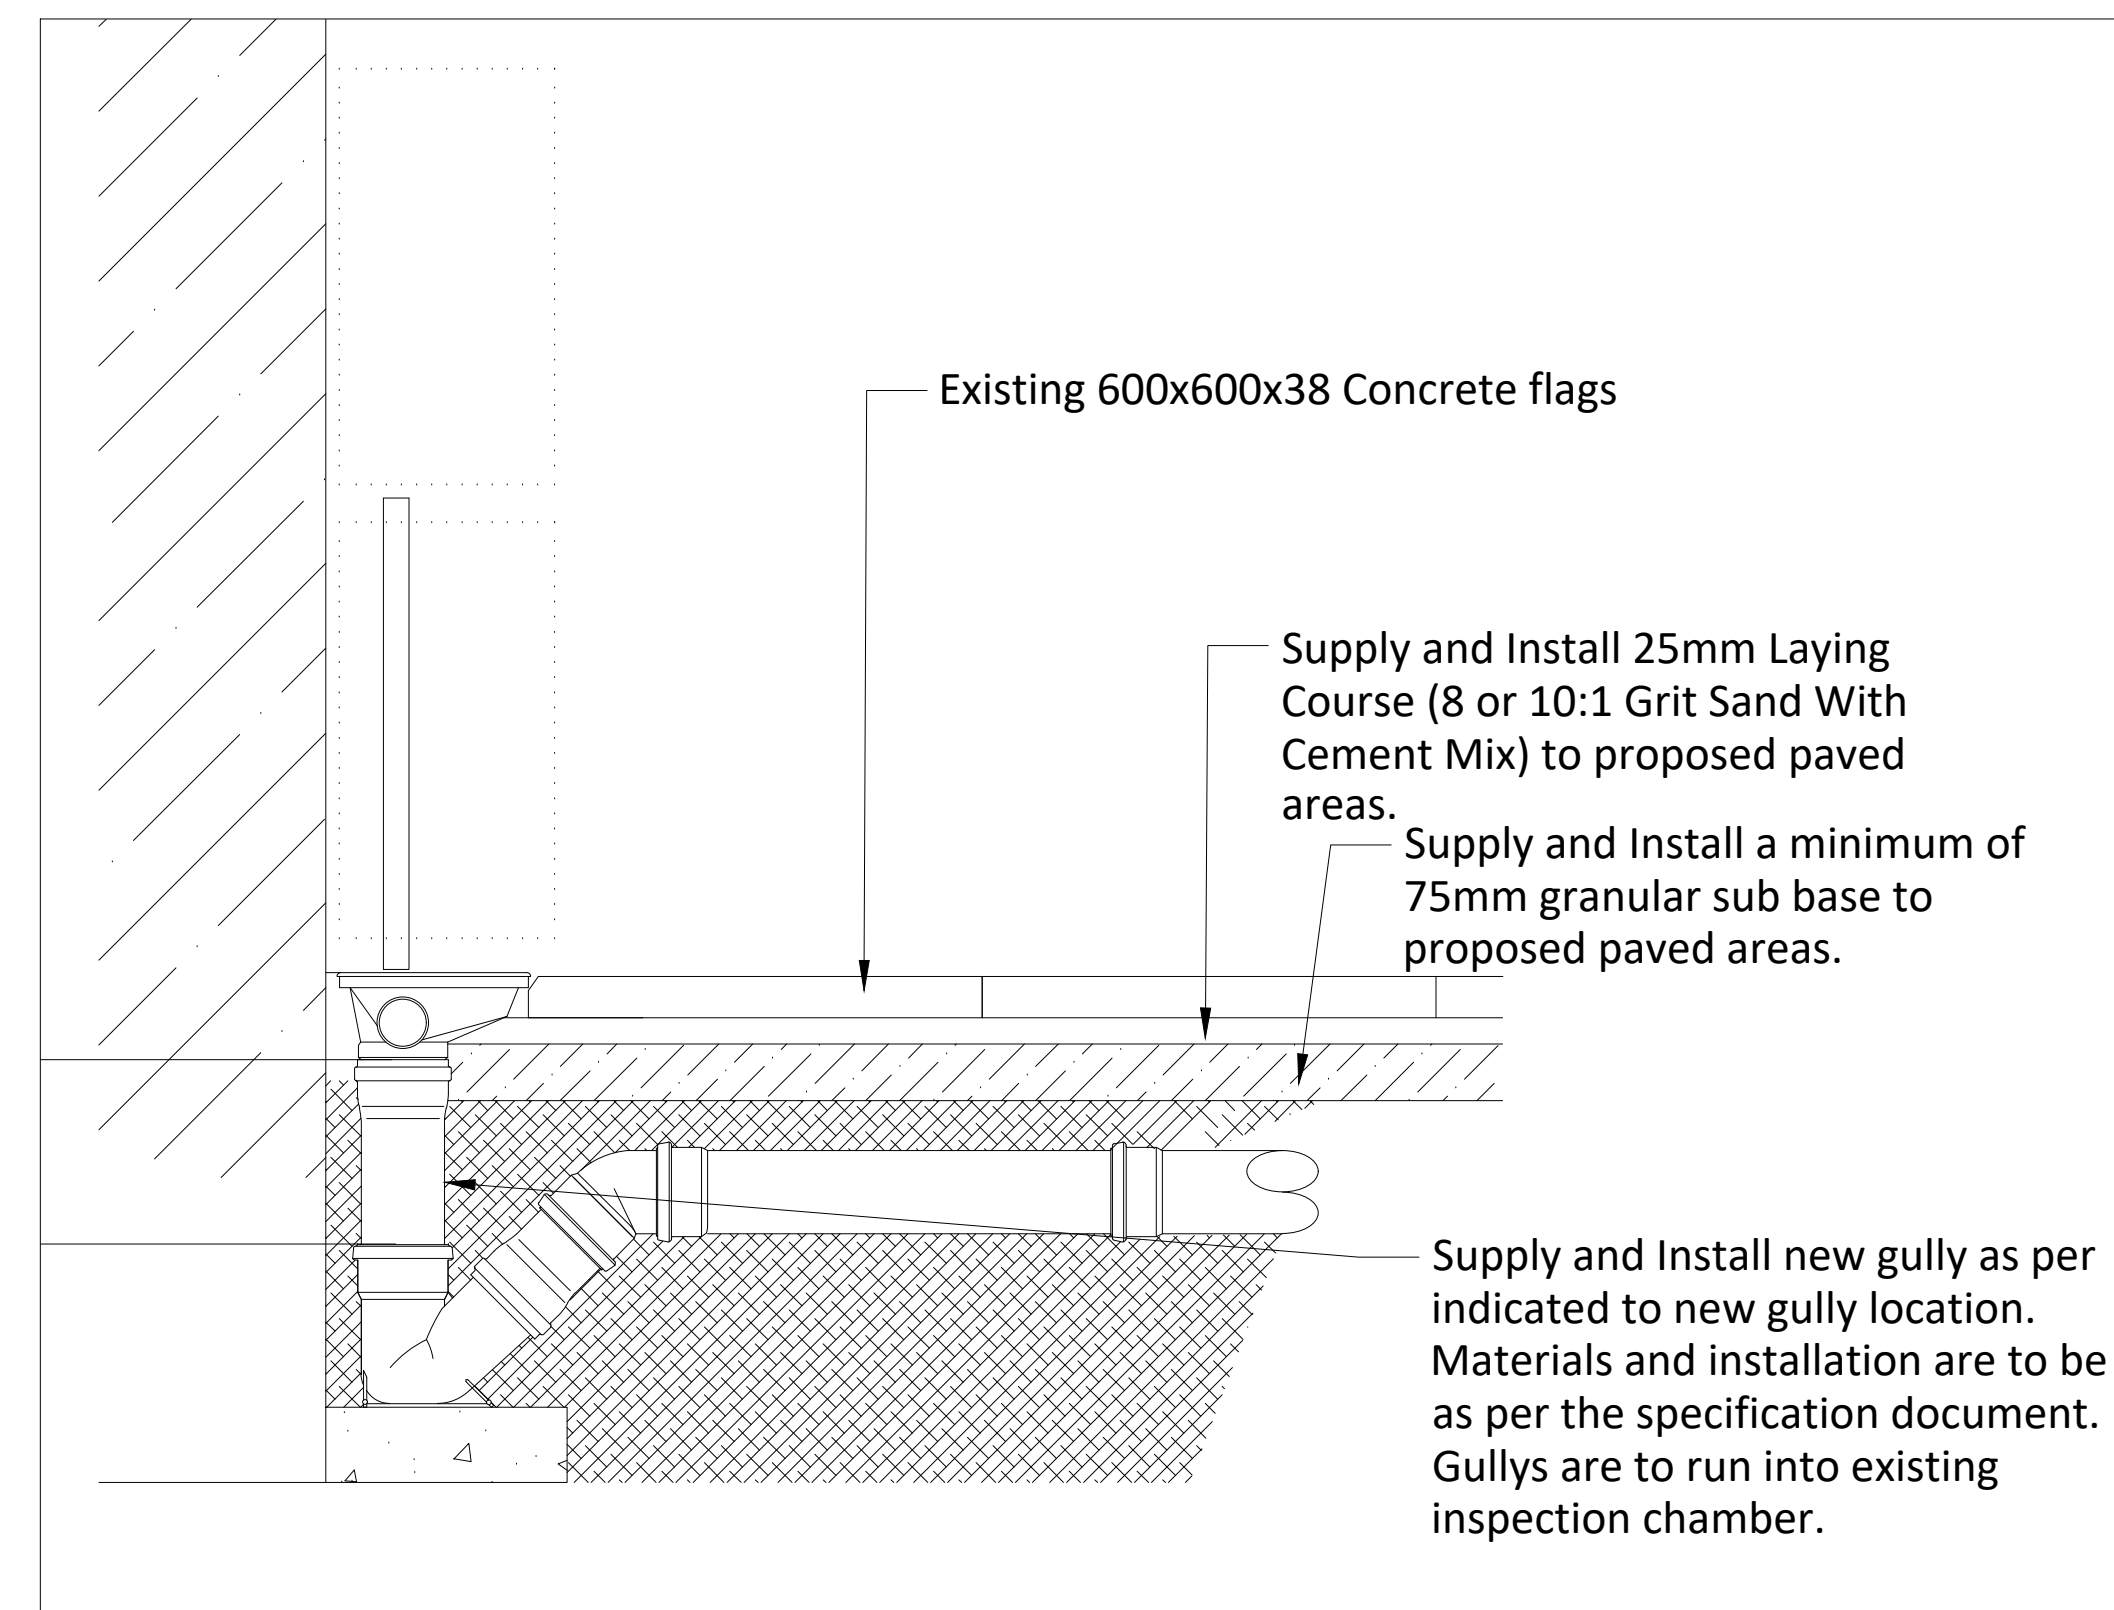

PROPOSED GULLY DETAIL

Scale 1:10

Notes:

Copyright: All rights reserved. This drawing must not be reproduced without permission from Drees & Sommer UK Ltd. Do not scale off this drawing. All dimensions are to be checked on site by contractor / sub contractor. Any discrepancies to be reported to Drees & Sommer UK Ltd.

**DREES &
SOMMER**

1.06 South Harrington Building
182 Sefton Street
Liverpool
L3 4BQ
Tel: 0151 430 2340

Office Locations
Ashford, Birmingham, Leeds, Liverpool, London, Manchester & Oxford.
www.dreso.uk

TENDER ISSUE

Rev	Date	Revision notes	By	Check
<i>Client</i>			<i>Drawing Title</i>	
Equans			Longsight Library Proposed Drainage Route	
<i>Project Title</i> MCC PSDS Phase 3			<i>Drawn</i> JH	<i>Date</i> 02/25
Longsight Library Decarbonisation Scheme			<i>Checked</i> GM	<i>Date</i> 02/25
<i>DWG No.</i>	24609.107	<i>Scale</i>	VAR	<i>Revision</i>