




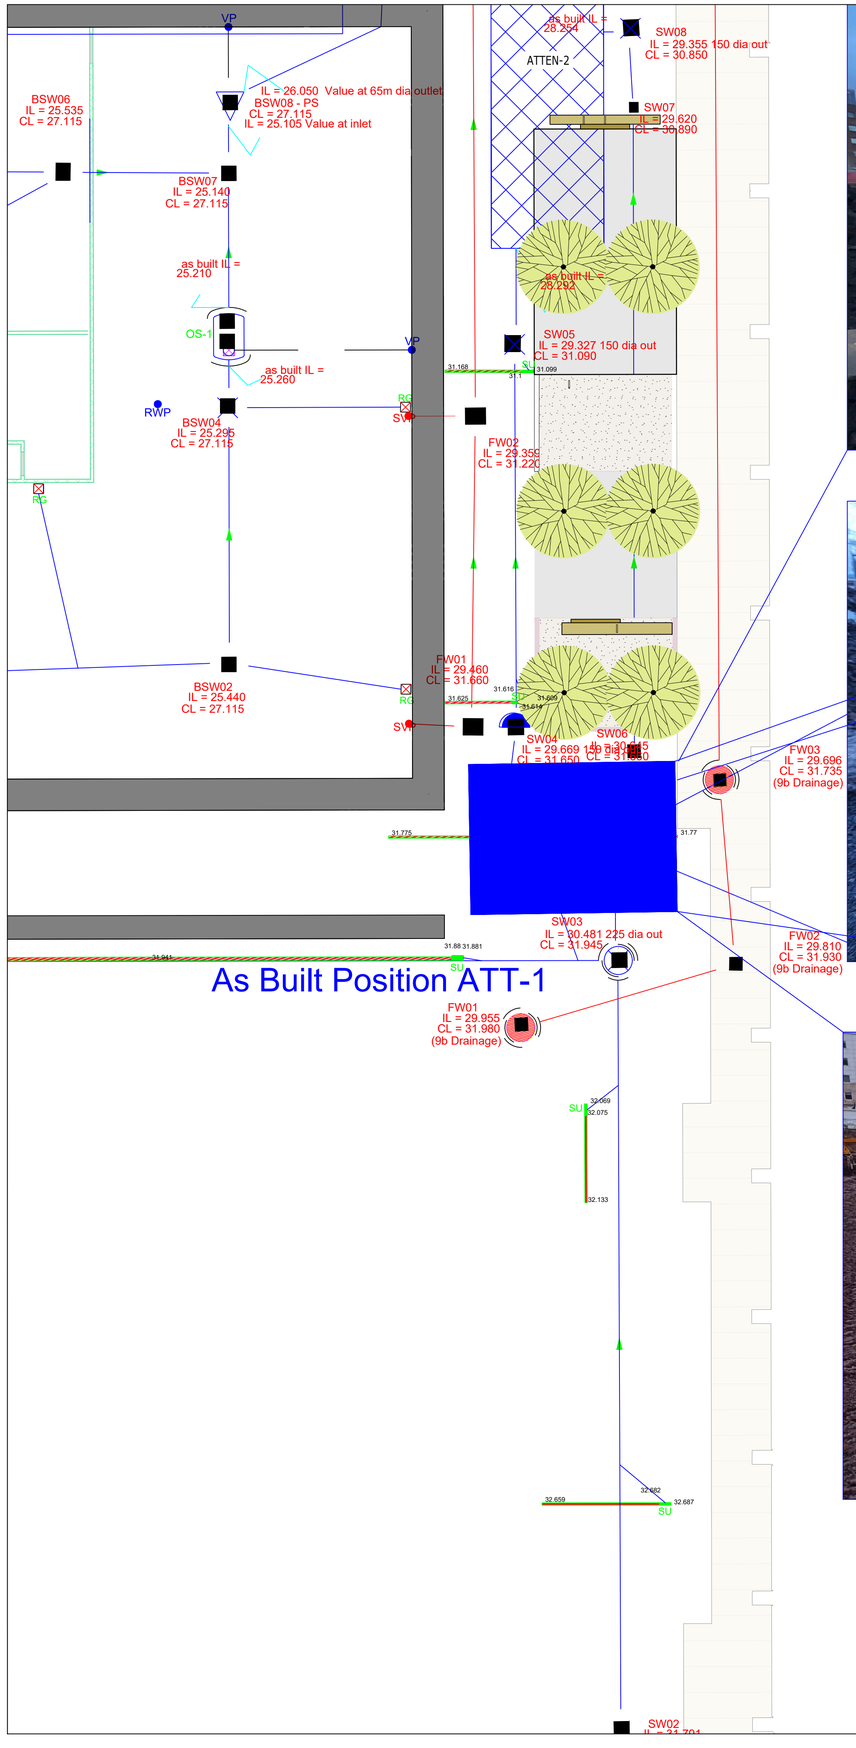

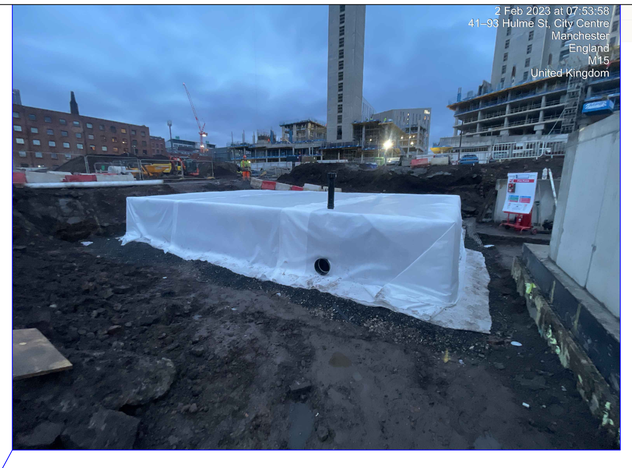

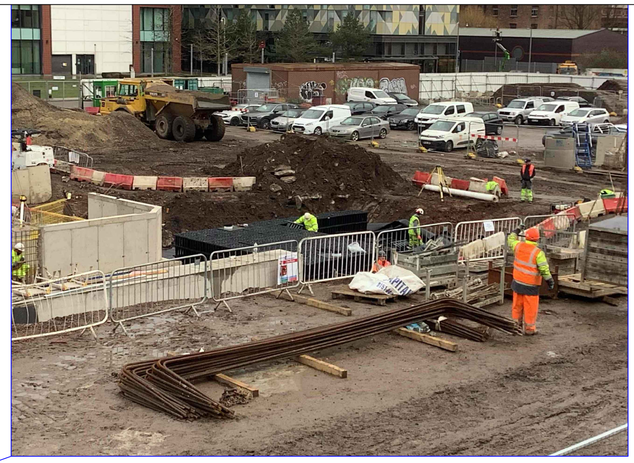







General Notes

Key

No.	Revision/Issue	Date

Client

ASK

bam

Metro, 2nd Floor, 33 Trafford Road, Exchange Quay 2,
Salford, M5 3NN

T 0161 877 9274 www.bam.co.uk

Project

1st street Plot 9a

Drawing Title

Attentuation 1 Installation

Drawing No.

Date 08/11/24

Drawn by AJ

Scale

Revision