


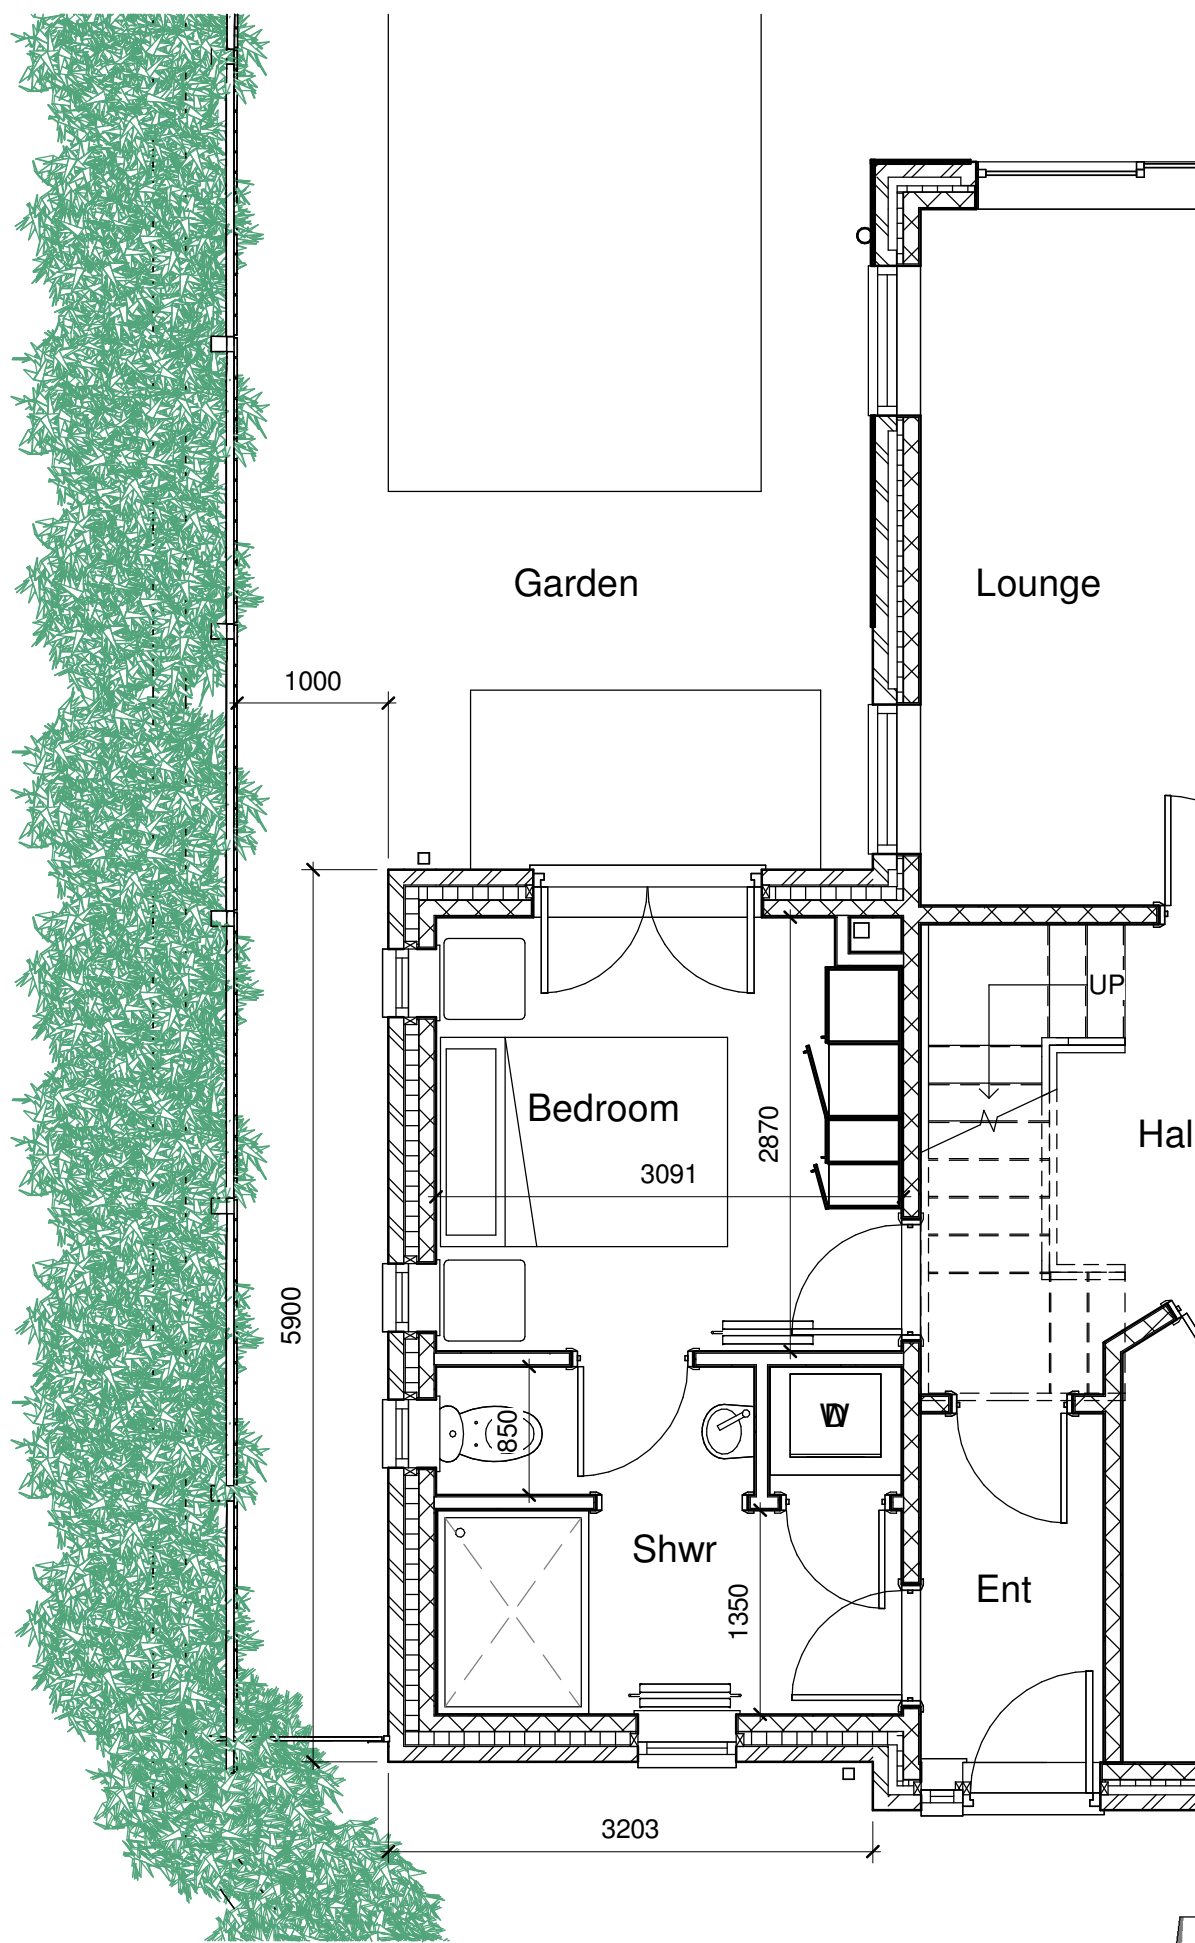

01 Proposed Part Ground Floor Plan

1 : 50



Scale Bar 1:50


Proposed Side Elevation

1 : 50



04 Proposed Roof Plan

1 : 100

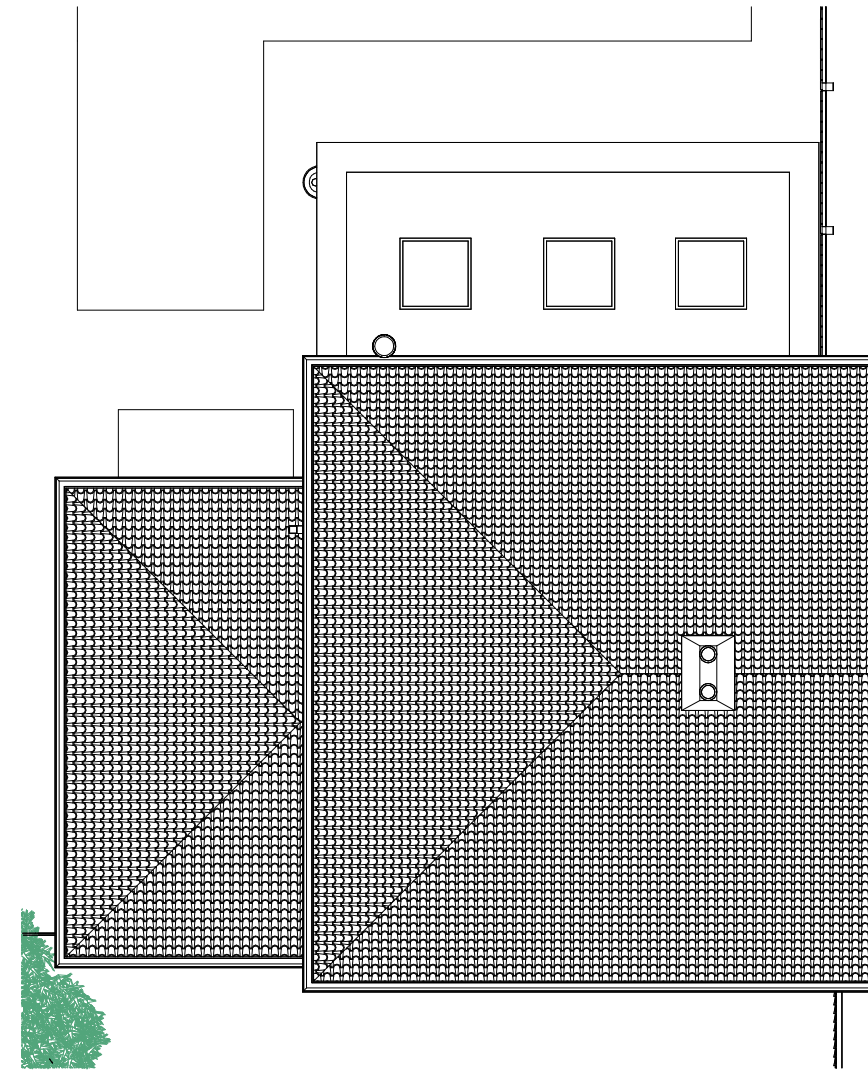

Proposed Rear Elevation

1 : 50



Proposed Part Front Elevation

1 : 100



Scale Bar 1:100

SCALE
A2 DRAWING

Client:
Mr & Mrs Whitney
1 Sandhurst Avenue
Whittington
Manchester
M20 1ED