


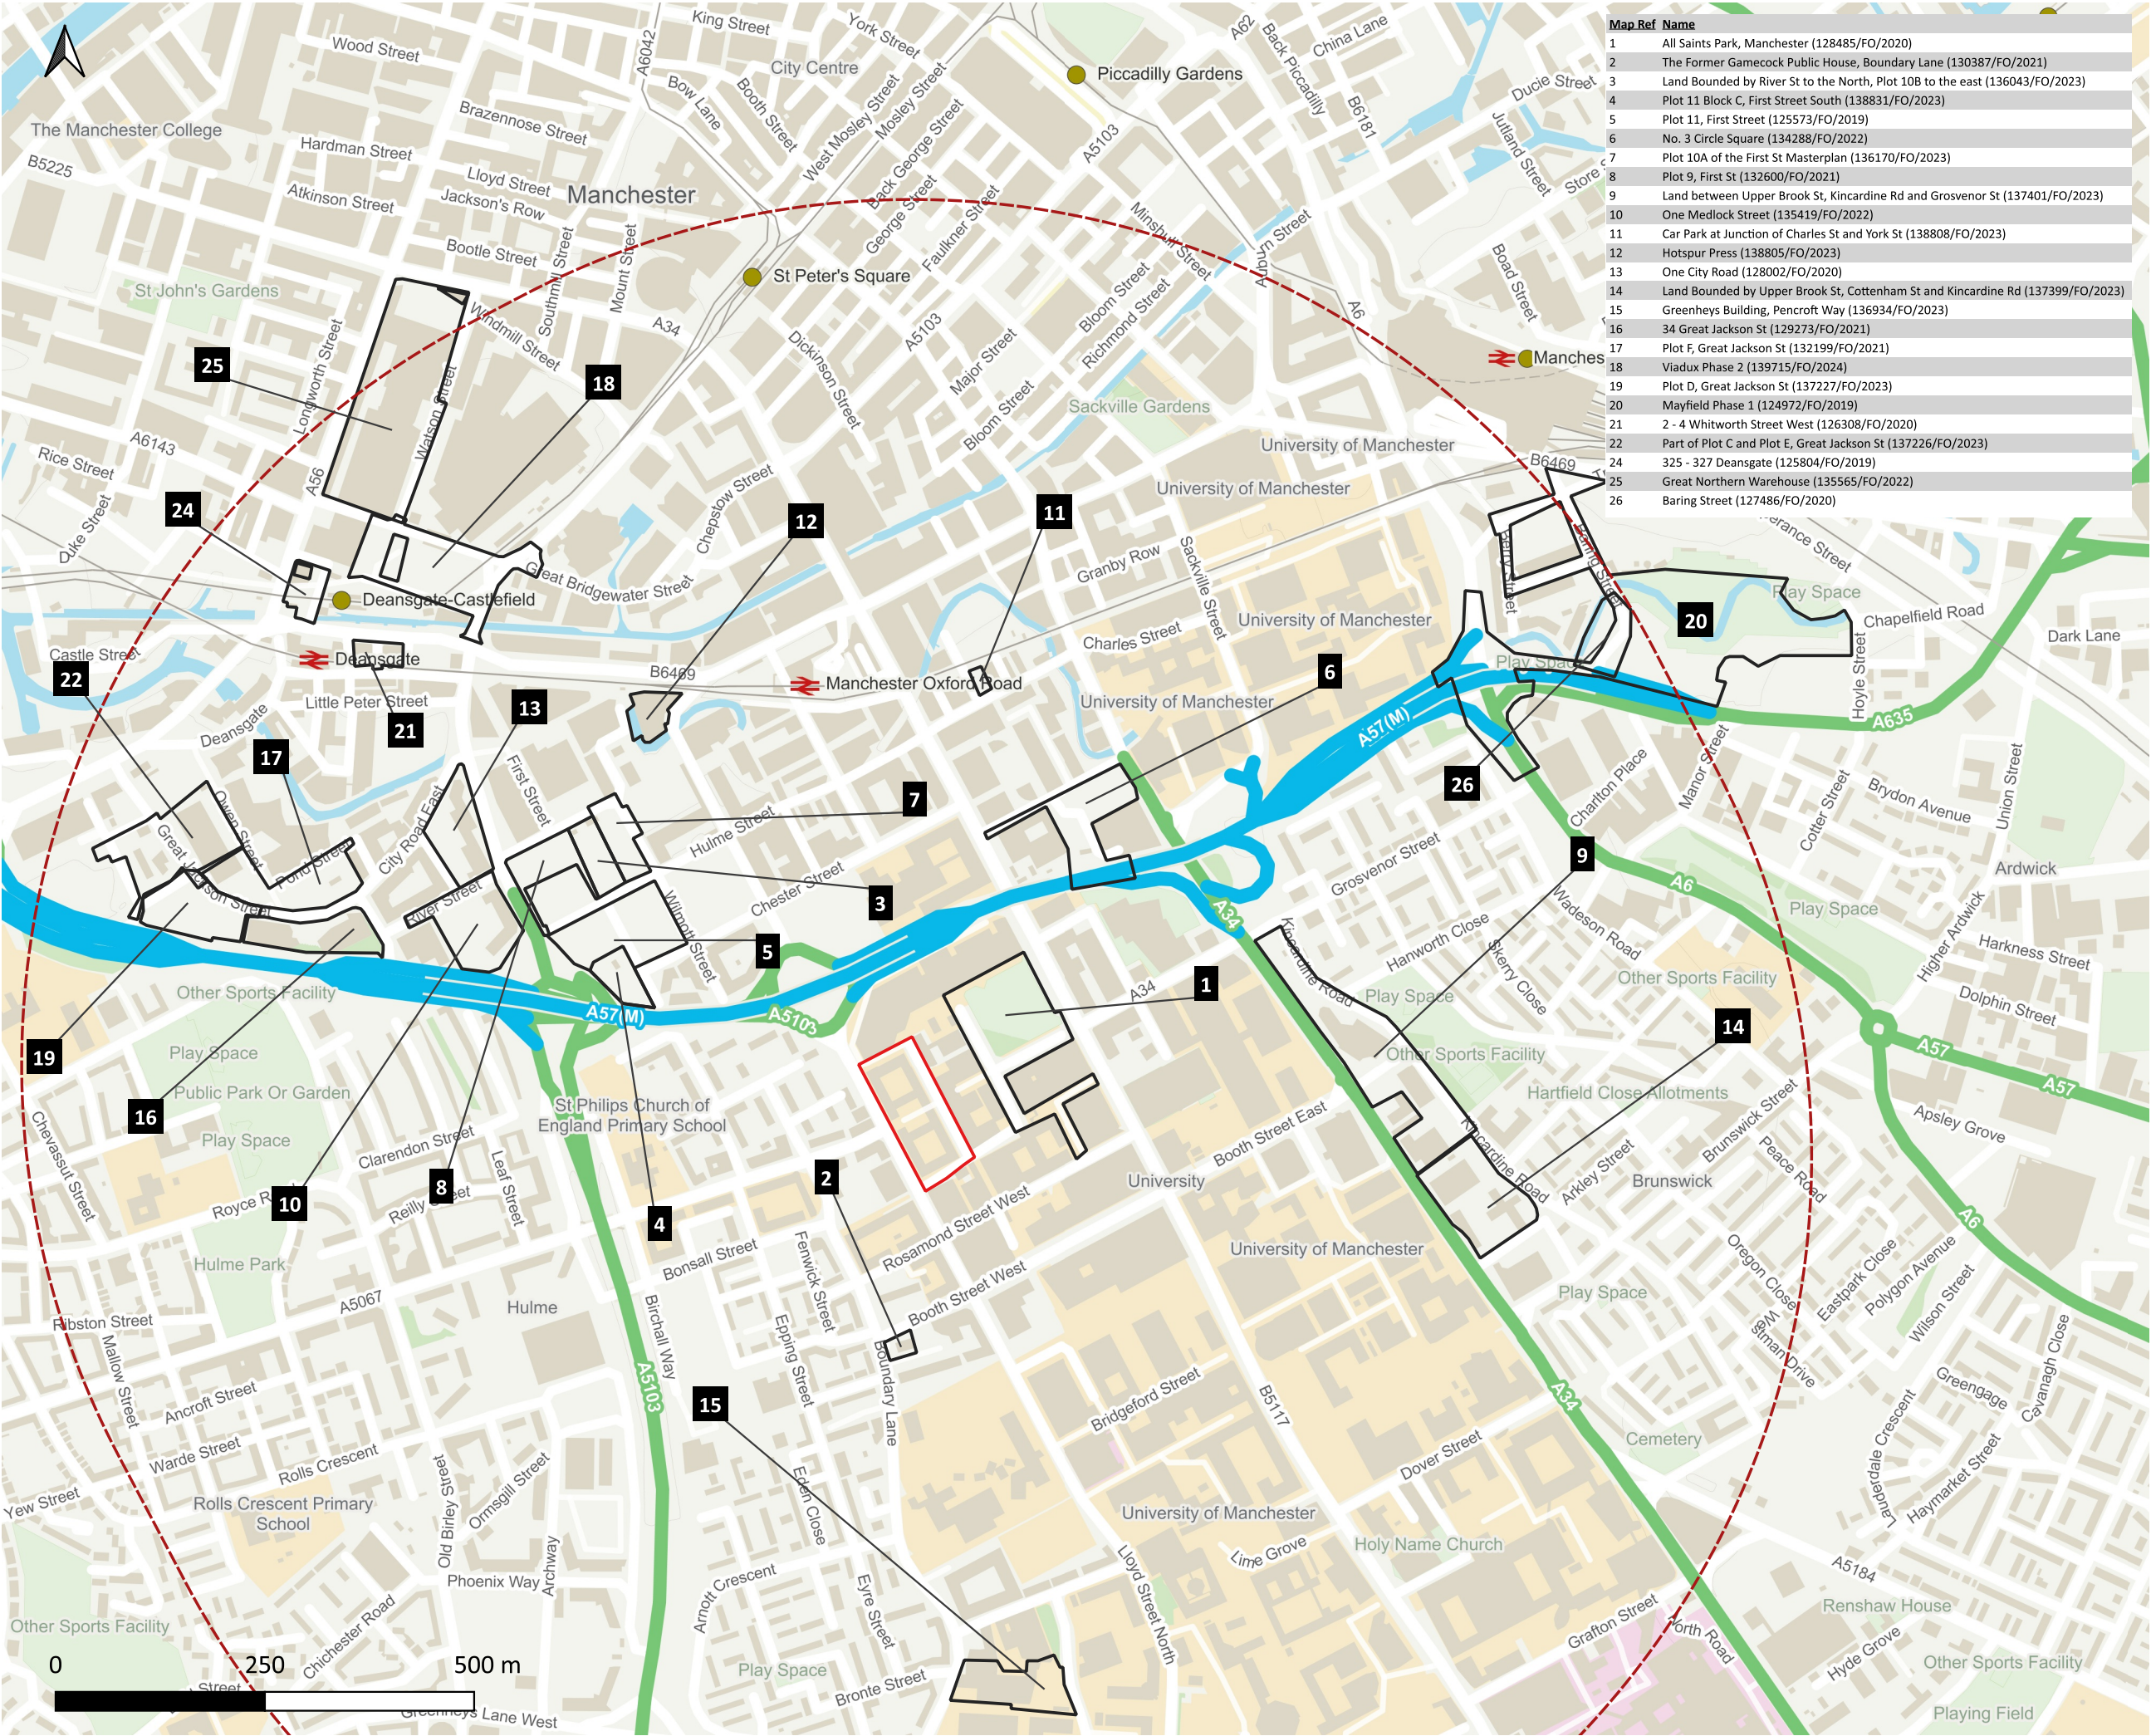

Map Ref	Name
1	All Saints Park, Manchester (128485/FO/2020)
2	The Former Gamecock Public House, Boundary Lane (130387/FO/2021)
3	Land Bounded by River St to the North, Plot 10B to the east (136043/FO/2023)
4	Plot 11 Block C, First Street South (138831/FO/2023)
5	Plot 11, First Street (125573/FO/2019)
6	No. 3 Circle Square (134288/FO/2022)
7	Plot 10A of the First St Masterplan (136170/FO/2023)
8	Plot 9, First St (132600/FO/2021)
9	Land between Upper Brook St, Kincardine Rd and Grosvenor St (137401/FO/2023)
10	One Medlock Street (135419/FO/2022)
11	Car Park at Junction of Charles St and York St (138808/FO/2023)
12	Hotspur Press (138805/FO/2023)
13	One City Road (128002/FO/2020)
14	Land Bounded by Upper Brook St, Cottenham St and Kincardine Rd (137399/FO/2023)
15	Greenheys Building, Pencroft Way (136934/FO/2023)
16	34 Great Jackson St (129273/FO/2021)
17	Plot F, Great Jackson St (132199/FO/2021)
18	Viadux Phase 2 (139715/FO/2024)
19	Plot D, Great Jackson St (137227/FO/2023)
20	Mayfield Phase 1 (124972/FO/2019)
21	2 - 4 Whitworth Street West (126308/FO/2020)
22	Part of Plot C and Plot E, Great Jackson St (137226/FO/2023)
24	325 - 327 Deansgate (125804/FO/2019)
25	Great Northern Warehouse (135565/FO/2022)
26	Baring Street (127486/FO/2020)

Copyright of Turley

This drawing is for illustrative purposes only and should not be used for any construction or estimation purposes. To be scaled for planning application purposes only. No liability or responsibility is accepted arising from reliance upon the information contained within this drawing.

Plans reproduced by permission of Ordnance Survey on behalf of The Controller of Her Majesty's Stationery Office. © Crown Copyright and database right [2025]. All rights reserved. Ordnance Survey Licence number [100020449]

- EIA Boundary
- Cumulative Project
- 1km radius

CLIENT:
The Unite Group

PROJECT:
Cambridge Halls, Manchester

DRAWING:
Cumulative Project Plan

PROJECT NUMBER:
UNIM3028

DRAWING NUMBER:
Figure 14.1

CHECKED BY:
SM

REVISION:
2.0

STATUS:
Final

DATE:
January 2025

SCALE:
1:1 @ A3