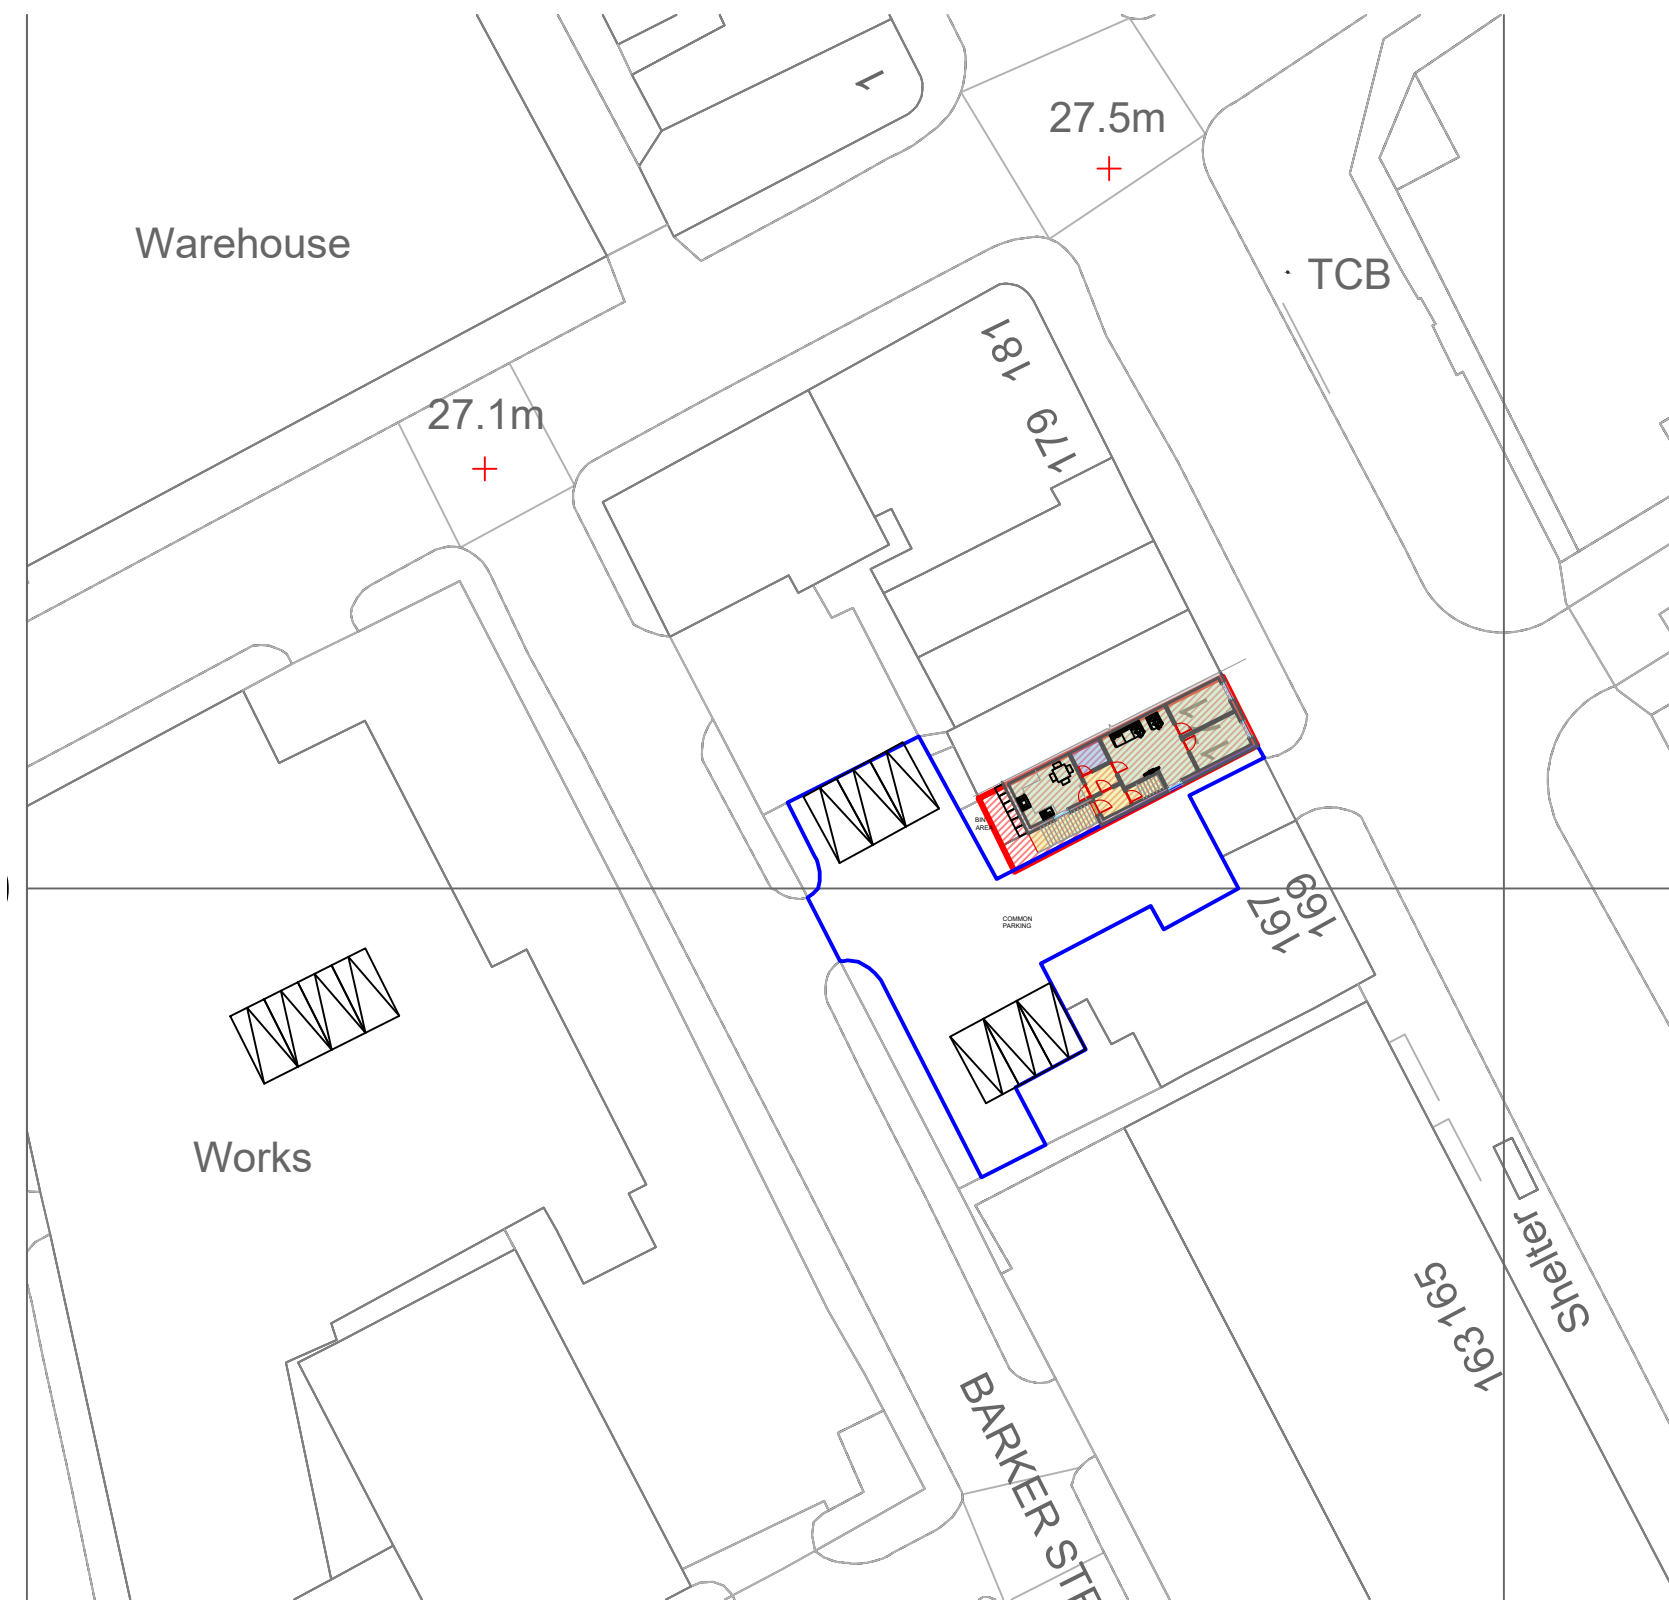


Proposed Site Plan

General Notes

No.	Revision/Issue	Date

Firm Name and Address

 **Mason and Marlowe**

Mason and Marlowe Ltd.
Project Managers and Quantity Surveyors

5 Picadilly Place
Manchester, M1 3BR

Project Name and Address

171 Great Ducie ST., cheetahs
Hill, Manchester M3 1FF

Project 171 Great Ducie	Sheet A3
Date 10/12/2024	
Scale 1/500	