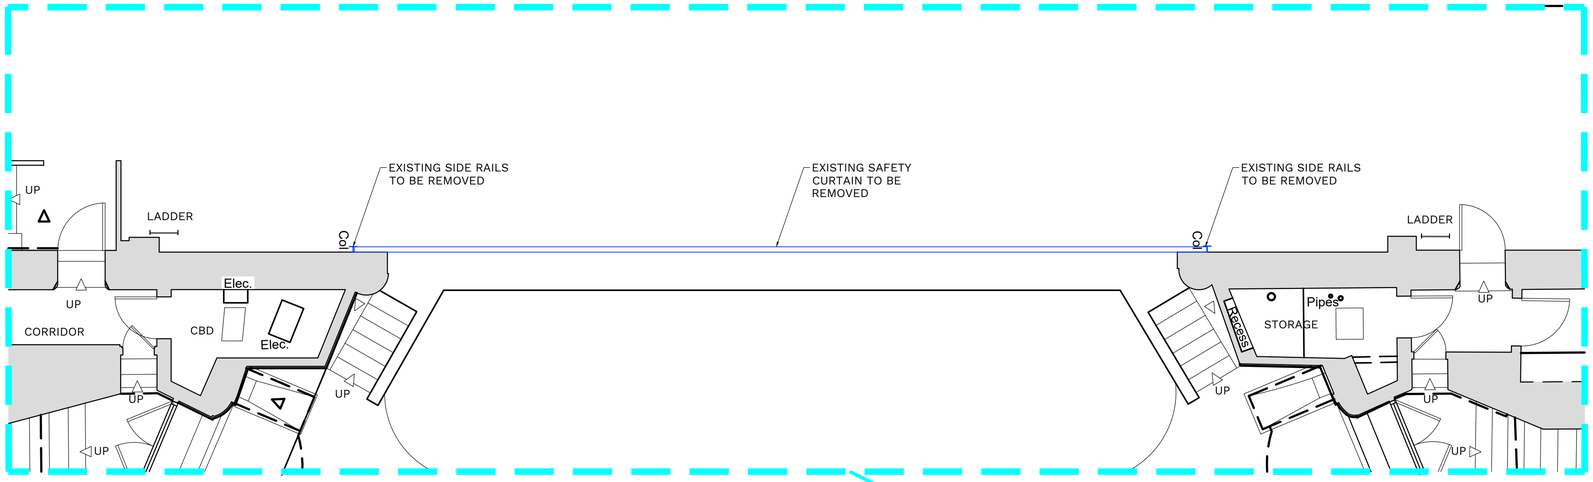

EXISTING ENLARGED PART STALLS/STAGE FLOOR PLAN
NOTING ITEMS TO BE REMOVED
(SCALE 1:50 AT A1)

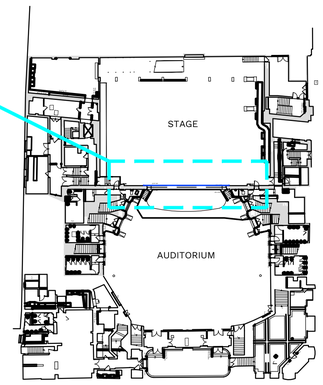

LOCATION PLAN (NTS)

0 0.5m 1m 1.5m 2m 2.5m
1:50 SCALE BAR

DO NOT SCALE THIS DRAWING.

Original Drawing Size A1

Notes

Rev.	Date	Description	By
-	---	---	--

Revisions

MJC
CHARTERED STRUCTURAL ENGINEERS

Issuing Office
204 Bolton Road, Walkden
Manchester, M28 3BN
TEL: 0161 790 4404

Client
ATG ENTERTAINMENT

Project
PALACE THEATRE, MANCHESTER
- SAFETY CURTAIN

Drawing Title
EXISTING STALLS/STAGE FLOOR PLAN NOTING ITEMS TO BE REMOVED

Scale	Date	Drawn	Checked	Passed
AS SHOWN	JAN 2025	GT	---	

Drawing No.
MJC25_01_016-010

PLANNING

THIS DRAWING AND THE COMPUTER FILE OF THIS DRAWING ARE COPYRIGHT. THE COPYRIGHT BELONGS TO MJ CONSULTING ENGINEERS LTD (MJC LTD). THIS DRAWING MAY THEREFORE, NOT BE REPRODUCED IN ANY FORMAT WITHOUT THE WRITTEN CONSENT OF MJC LTD AND THE COMPUTER FILE MAY NOT BE TRANSFERRED WITHOUT THE WRITTEN CONSENT OF MJC LTD.