


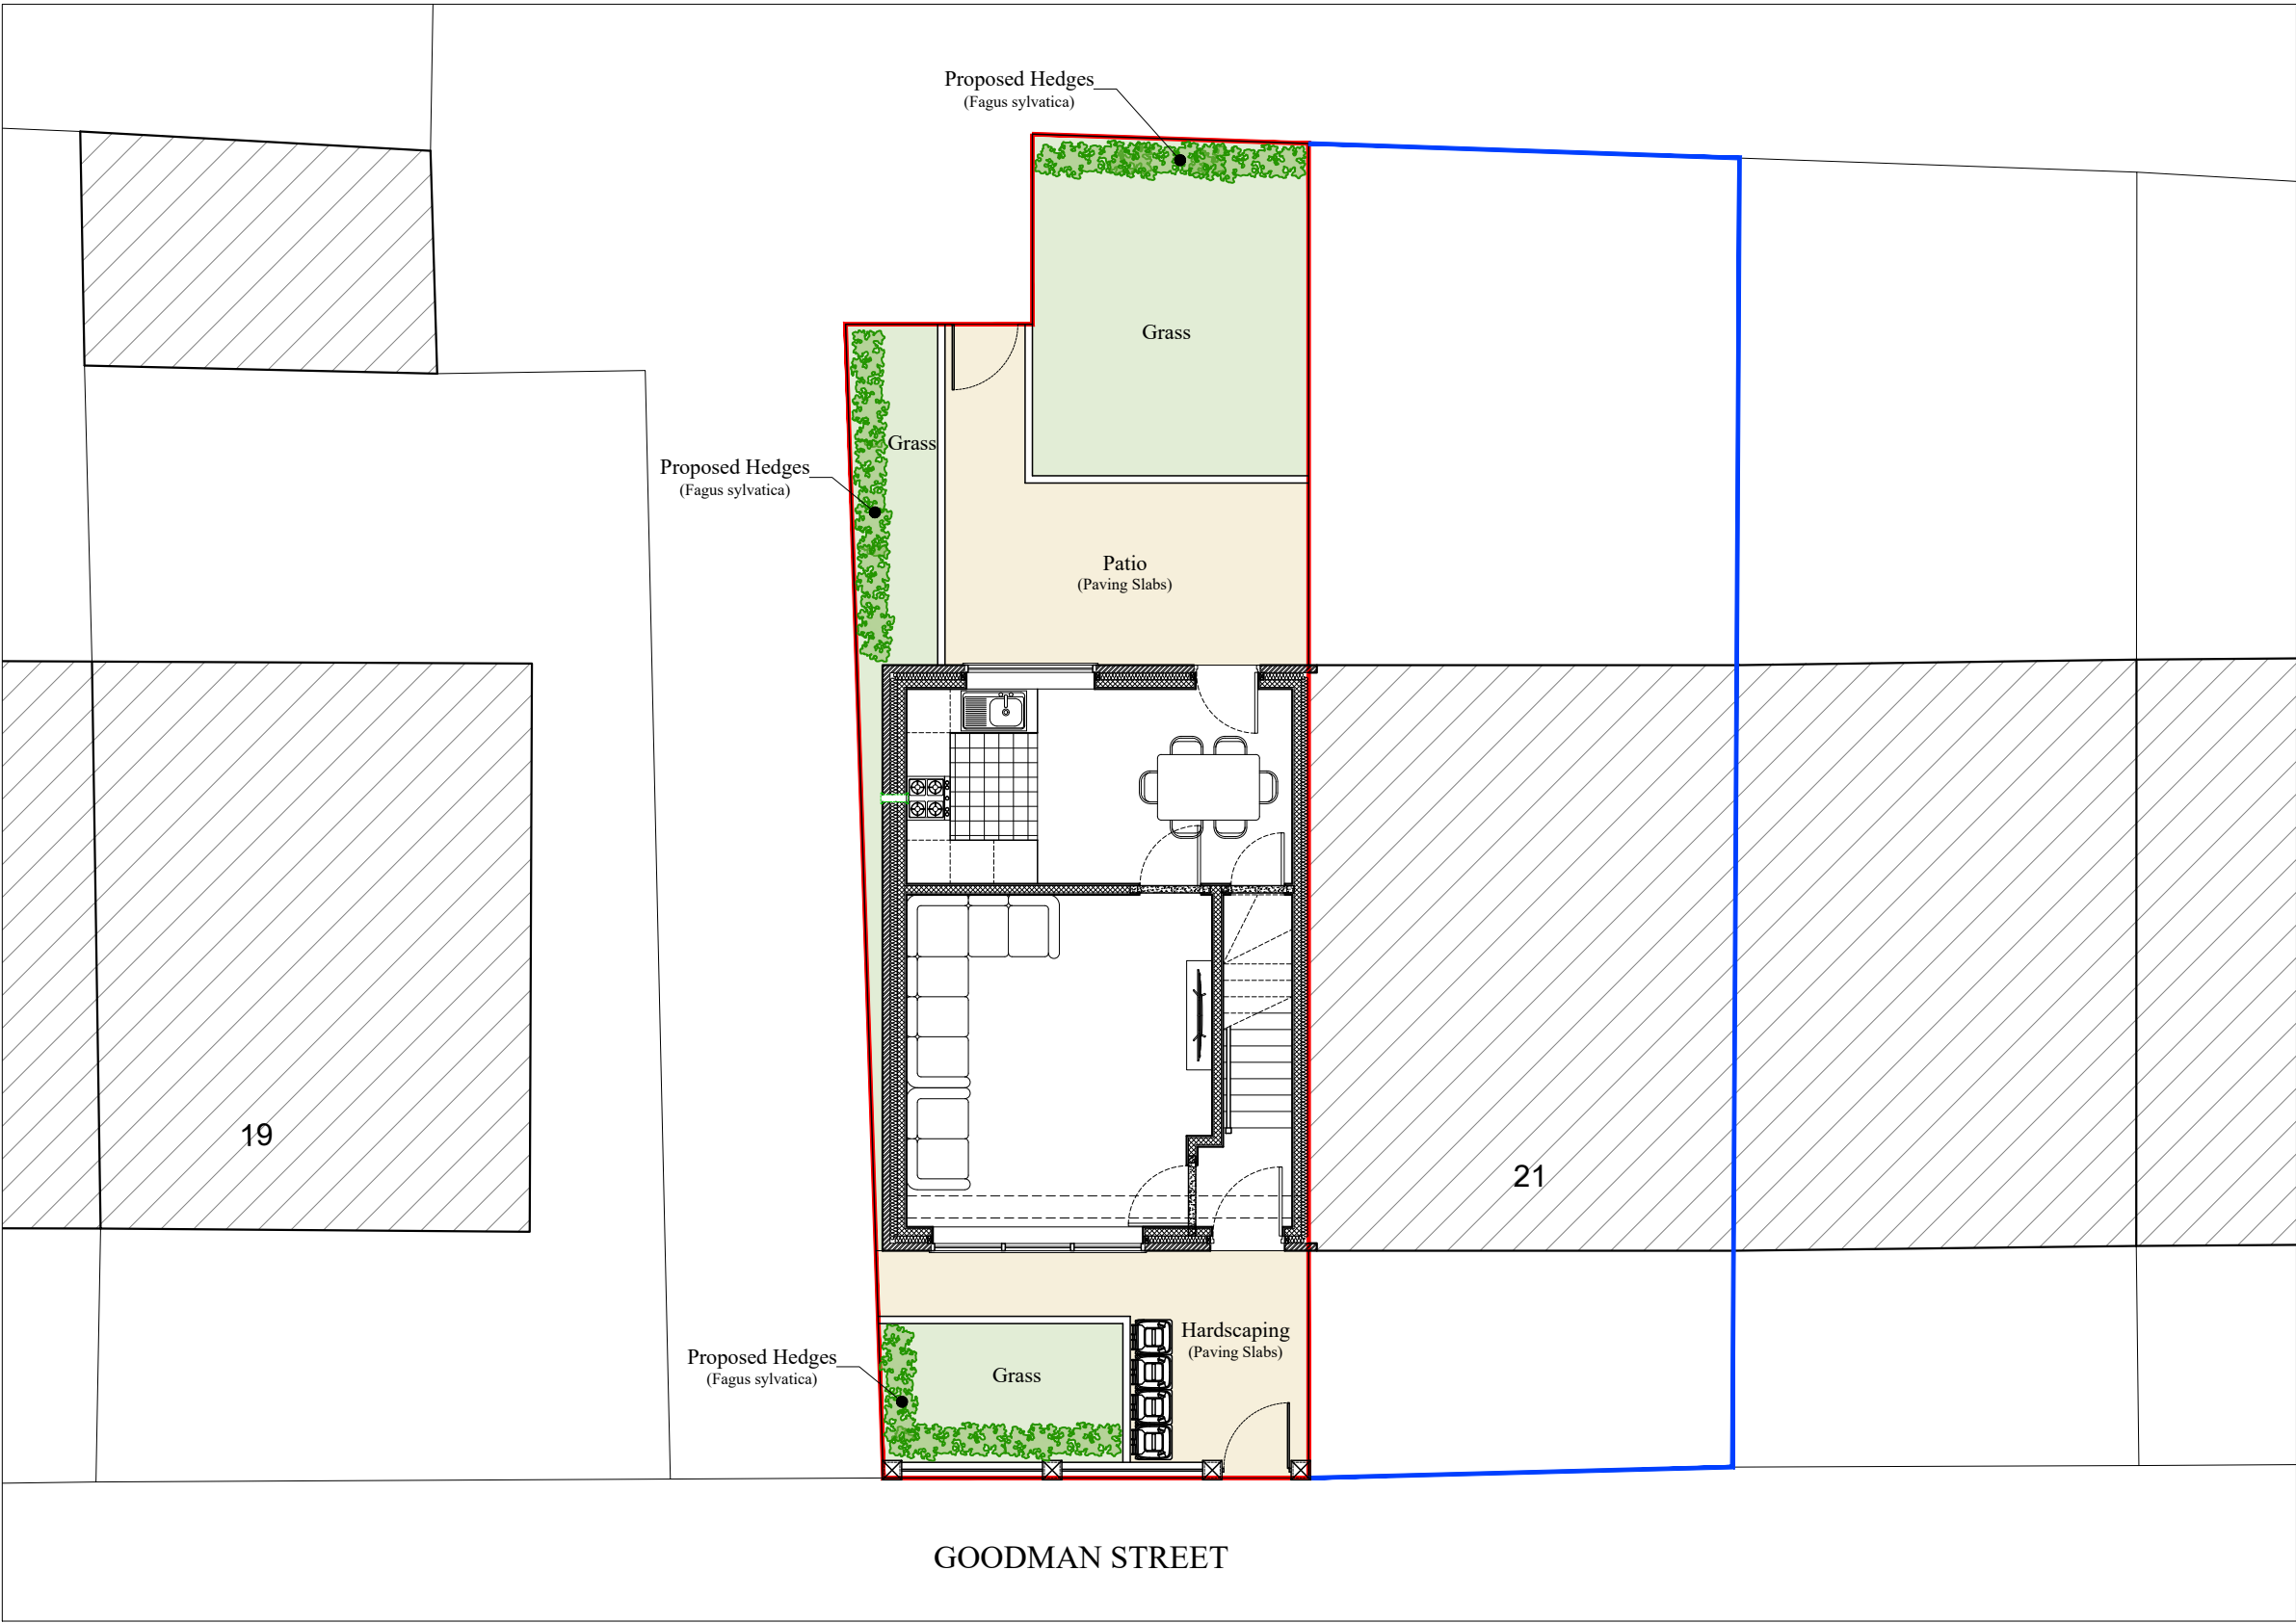

Drawing Notes

All dimensions to be checked on site and designers to be informed of any discrepancies before any works commencement on site.

Do not scale from this drawing.

Drawings are to be read in conjunction with all relevant specifications, structural engineers' and service engineers' drawings. All structural elements are indicative only, all structural elements to be confirmed by an appointed structural engineer prior to commencement of works on site.

All data, dimensions and designs contained in this document are confidential to the copyright owner and may not be communicated to any third party save in accordance with a licence for the copy-right owner or with the copyright owner's written permission and authority.

18/02/2025	Initial issue	A
Date	Description	Revision
Project Status:		
Planning Stage		



M: (+ 44) 748 876 8707
M: (+ 44) 794 053 1879
E: info@oryastudios.co.uk

Client:
Commercial Client

Site:
Land Adjacent to 21 Goodman Street,
Manchester, M9 4FD

Drawing Title:
Proposed Landscaping Plan

Scale @ A3:	1:100	Date:	18/02/2025
Project:	0190	Drawing No:	0190-CD-001
		Revision:	A