

General notes

1. This information is confidential and the copyright of Anomaly.


2. Anomaly accepts no liability for use of this drawing by parties other than the party for whom it was prepared or for purposes other than that which is stated on the issue sheet. It shall not be disclosed or passed to any other party in any form in whole or part without Anomaly's express permission in writing nor should any other party place reliance upon it.

3. Where data is supplied electronically, it is for convenience only. The original information is the printed or controlled copy which will be supplied on request.

4. All dimensions are in millimetres. No dimensions or other information shall be inferred from the electronic data unless specifically stated on the printed or controlled copy. Where dimensions are not given, drawings must not be scaled and the matter should be referred back to Anomaly.

5. This drawing should be read in conjunction with all other project information, produced by Anomaly and others. In the event of any conflict between the information contained on this drawing and in any other project document, drawings, specifications, schedules etc. the matter must be referred back to Anomaly for clarification.

6. All dimensions and conditions are to be checked on site by the contractor prior to preparing designs, drawings, calculations etc. or commencing any work. The contractor is responsible for checking that there is no conflict between site dimensions and drawn dimensions

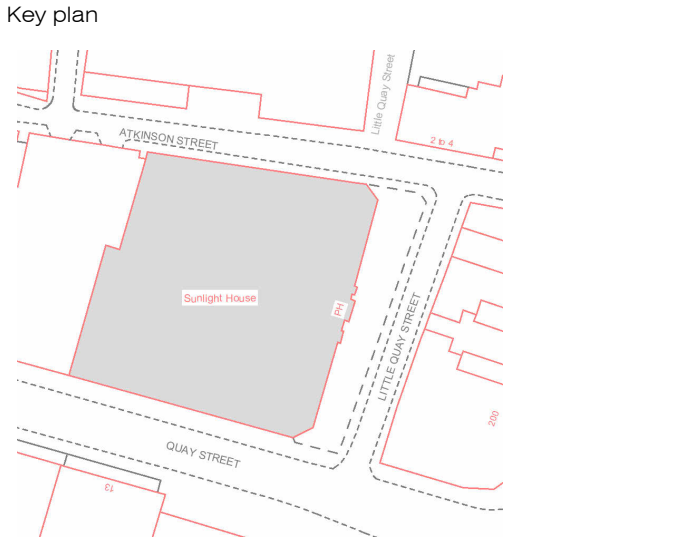

Drawing key

NOTE:	
•	DRAWING FOR INFORMATION ONLY
•	DRAWING FOR INDICATIVE PURPOSES ONLY
•	DRAWING NOT APPROVED BY MMC
•	DRAWING NOT FULLY COORDINATED WITH ACOUSTIC ENGINEERS, MEP ENGINEERS AND FIRE ENGINEERS

NOTE:	
•	NOMINATED CONTRACTOR TO CHECK ALL DIMENSIONS, HEIGHTS AND SETTING OUT ON SITE.
•	DRAWING ILLUSTRATES THE DESIGN INTENT FOR ROOMS. NOMINATED CONTRACTOR TO MODIFY AND ADJUST CONFIGURATION TO FIT APPLICABLE SPACES.
•	REFER TO ARCHITECTURAL SPECIFICATION FOR ALL FINISHES AND FITTINGS.
•	ALL DRAWINGS TO BE READ IN CONJUNCTION WITH MECHANICAL AND ELECTRICAL CONSULTANTS' STRUCTURAL ENGINEERS' AND FIRE ENGINEERS' DRAWINGS AND SPECIFICATIONS.
•	REFER TO FINISHES SCHEDULE FOR FURTHER INFORMATION.
•	CONTRACTOR TO ALLOW FOR SUFFICIENT PATTERESSING FOR FIXTURES ON ELEVATIONS.
•	TILE EDGE TRIM TO BE INCLUDED AT ALL INTERFACES BETWEEN TILE AND NON-TILE FINISHES.
•	DOOR STOPS TO BE FITTED BEHIND ALL DOORS.
•	CONTRACTOR TO ENSURE NO GLASHES WITH OTHER WALL FITTED ITEMS.

Existing Elements	Proposed Element
-------------------	------------------


S2	P01	13.01.25	STAGE 03	
Status	Revision	Date	Description	
JW / LHR / LE	LE / JW	DL / LHR	AM	
Designed by	Drawn by	Checked by	Approved by	
Architect				
ANOMWLY			+44 (0) 20 7054 1145	
Morelands, 5-23 Old Street			hello@anomaly.london	
London EC1 V9HL			www.anomaly.london	
Client				
Karrev (Sunlight) Ltd				

Project
Sunlight House - End of Journey
Little Quay Street
Manchester M3 3HP

Drawing title
PROPOSED JOINERY - CHANGE CENTRAL JOINERY UNIT - JNR-03
Job number
160
Sheet size
A1
Scale @ A1
As indicated
Project stage
STAGE 3
Drawing number
SLH-ANO-P0-B2-DR-A-46703

SELECTIONS - CENTRAL JOINERY UNIT (JNR-03)

- Tile (TL05):**
- Tiles, Supplier: Domus, Code: DMDIN 01. Colour: White. Finish: Gloss Finish.
 - Grout: Mapei 112 Grigio Medio
 - Allow for speciality corner and edge tiles. Refer details.
 - Tile hatch is for representation purposes only and does not reflect actual tile setout. Please confirm with Anomaly prior to installation.
 - Or similar with approval from Anomaly.
- Interior carcass/drawer:**
- Selected LPL White, Edge tape behind doors & drawers to match exposed panels.
- Washbasin (SW-02):**
- Zuri Rectangle Undercounter Basin, Supplier: ABI Interiors, Code: 14148. Basin Finish: Matte White. Drain Valve: White Finish.
 - Width: 460mm. Depth: 320mm. Height: 168mm
 - Or similar with approval from Anomaly.
- Basin Mixer Tap (SW-04):**
- Burlington Chelsea Straight Mono Basin Mixer, Supplier: Victorian Plumbing, Code: CH19. Finish: White, chrome. Or similar with approval from Anomaly.
- Soap Dispenser (SW-17):**
- Dolphin Top Fill Liquid Soap Dispenser, Supplier: Dolphin Solutions, Code: BC637. Finish: Chrome Stainless Steel.
 - Or similar with approval from Anomaly.
- Mirror (EQ-07):**
- Bespoke Vanity Mirror. Refer drawings for dimensions and critical alignments. Mirror frame powdercoated aluminium Black to match EQ-06.
 - Vertical Upstands, 30mm diameter aluminium extrusion. Powdercoat finish Black to match mirror frame. For fixings refer details (TBC).
- Hardware:**
- All drawers to be fitted with soft close mechanisms.
 - Drawers to be fitted with push-to-open mechanism.
- Hair Tools:**
- GHD Gold Hair Straightener, Colour: Black
 - GHD Helios Professional Hair Dryer, Colour: Black.
 - Electrical specification by MEP consultant. Allow to hard wire in and run wiring through joinery unit.

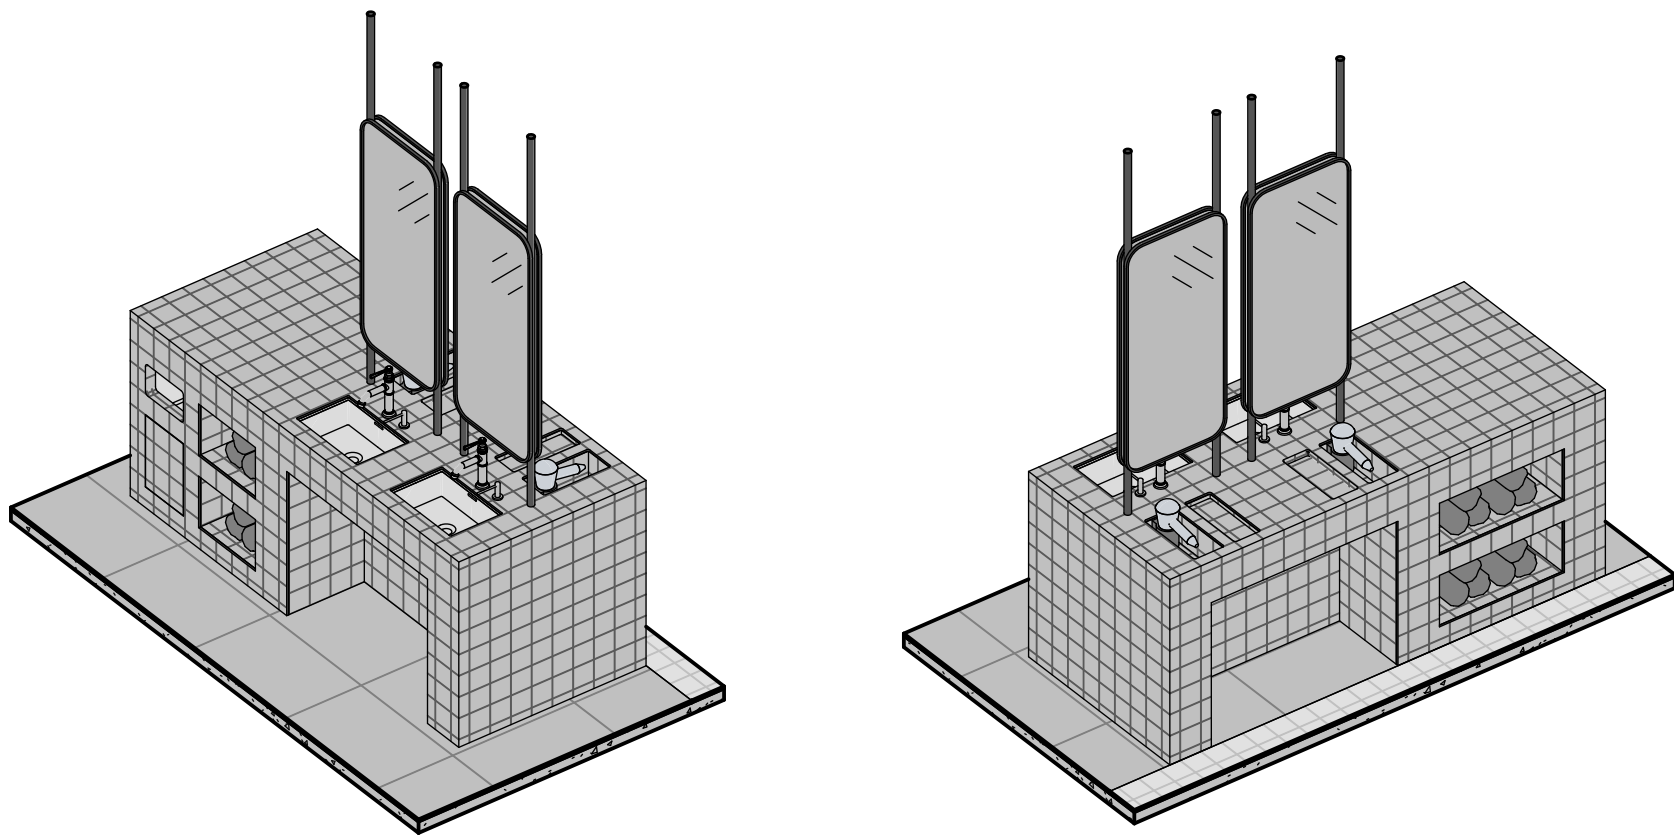


CENTRAL JOINERY UNIT - JNR-03 - 3D OVERVIEW

CENTRAL JOINERY UNIT - JNR-03 - ELEVATION 02

1 : 10



4

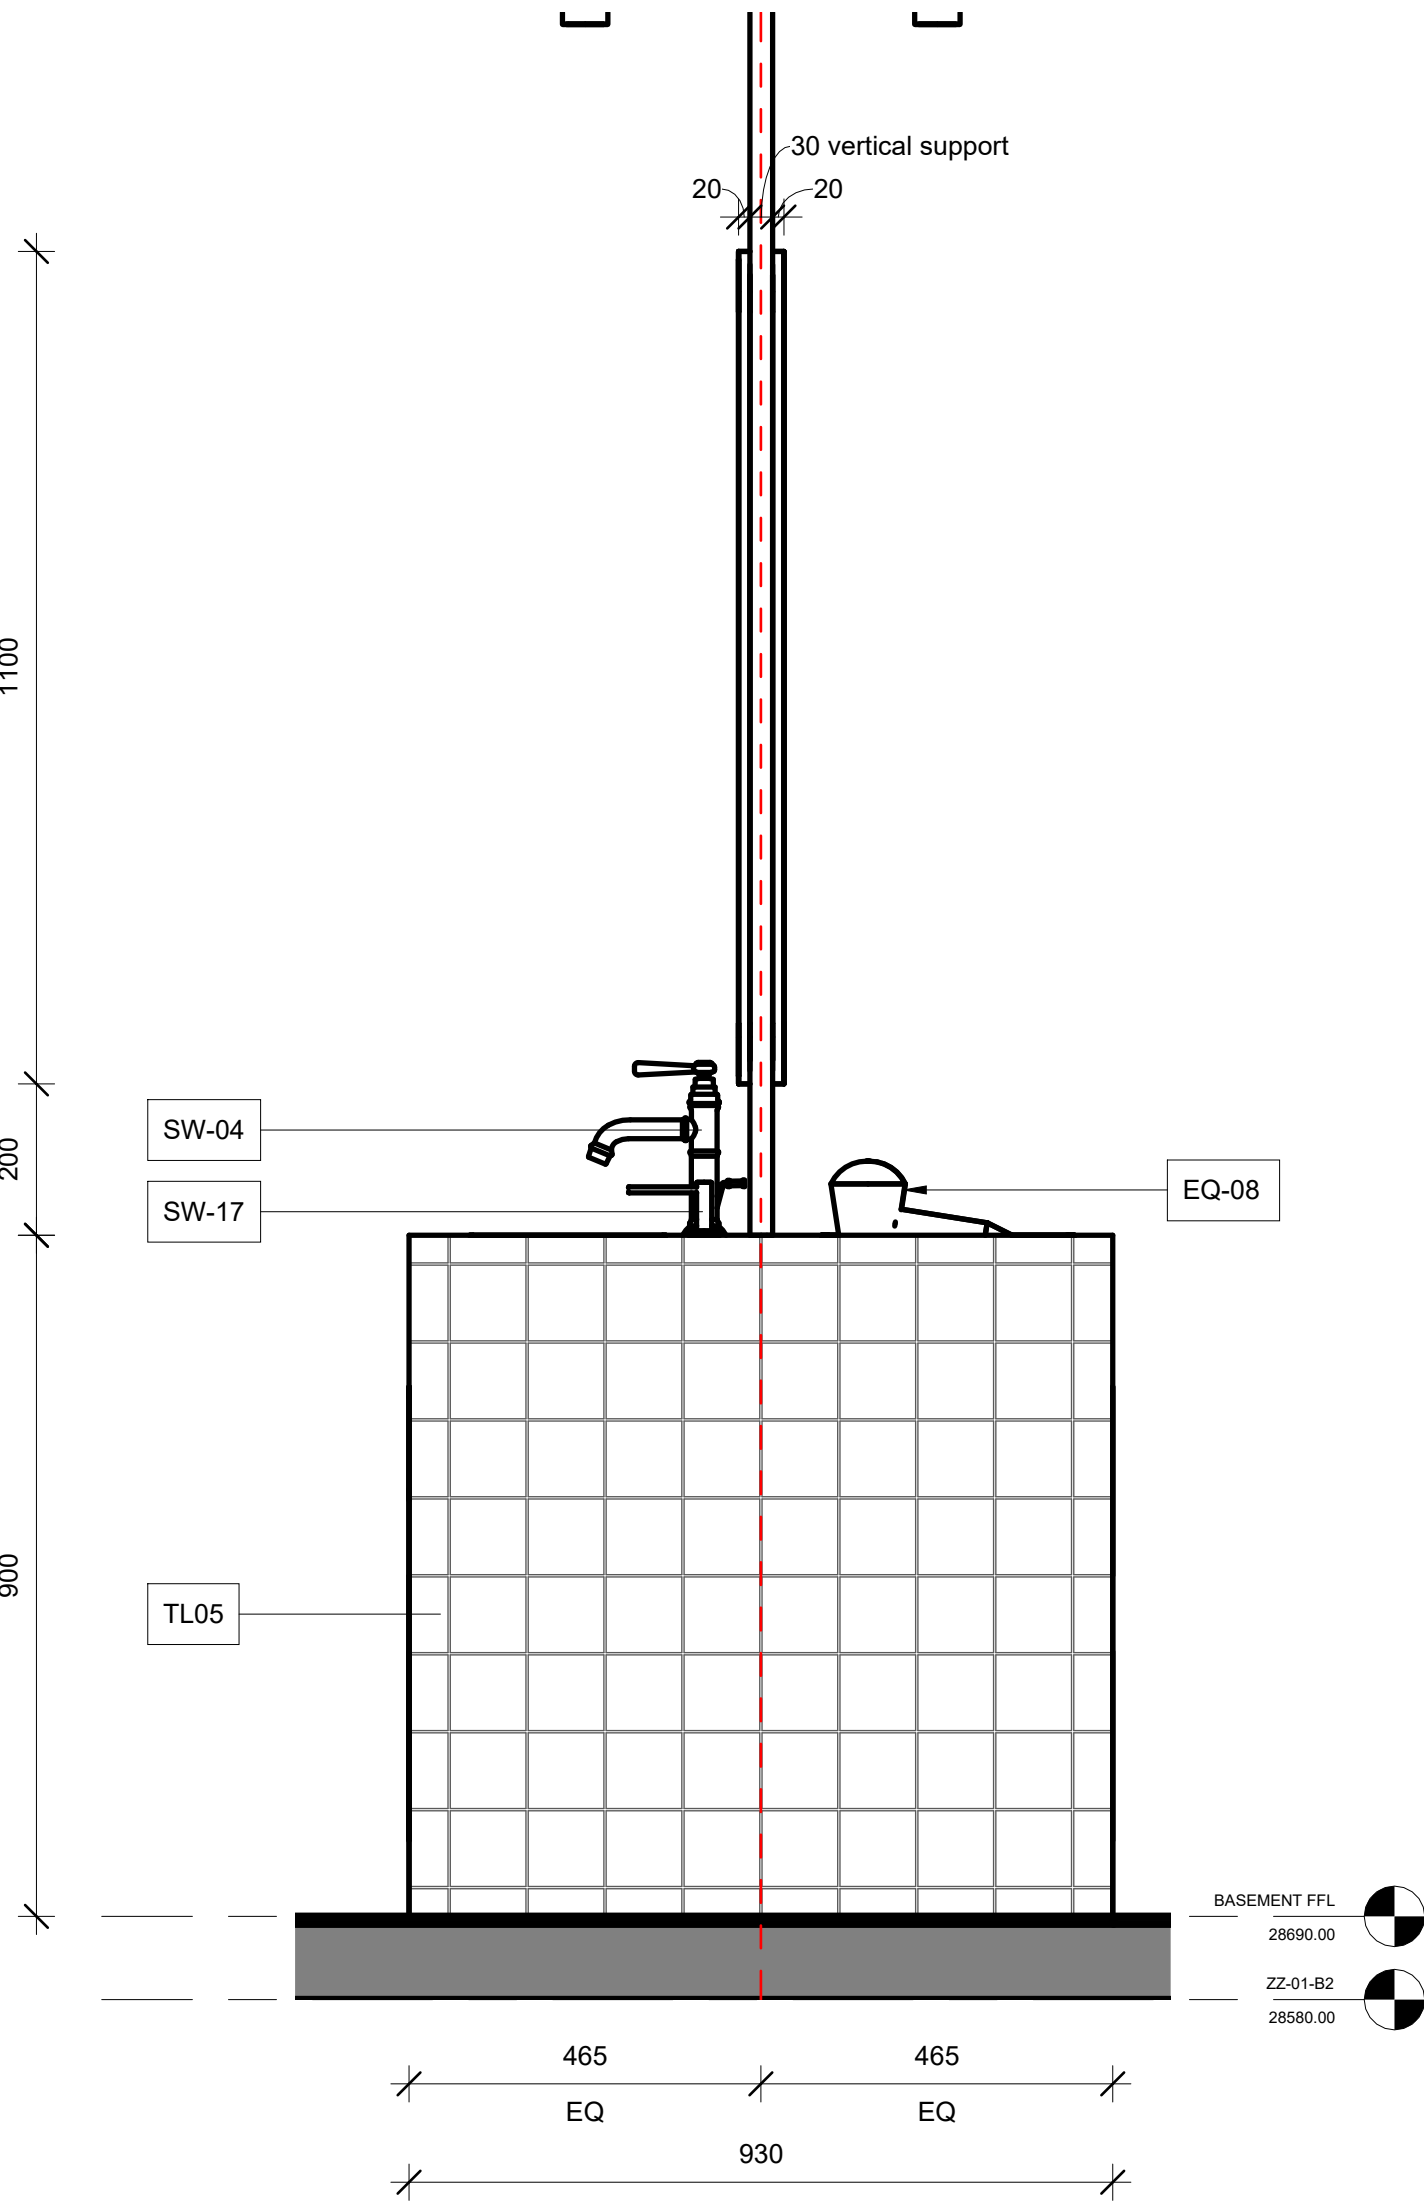

CENTRAL JOINERY UNIT - JNR-03 - PLAN

1 : 10

1

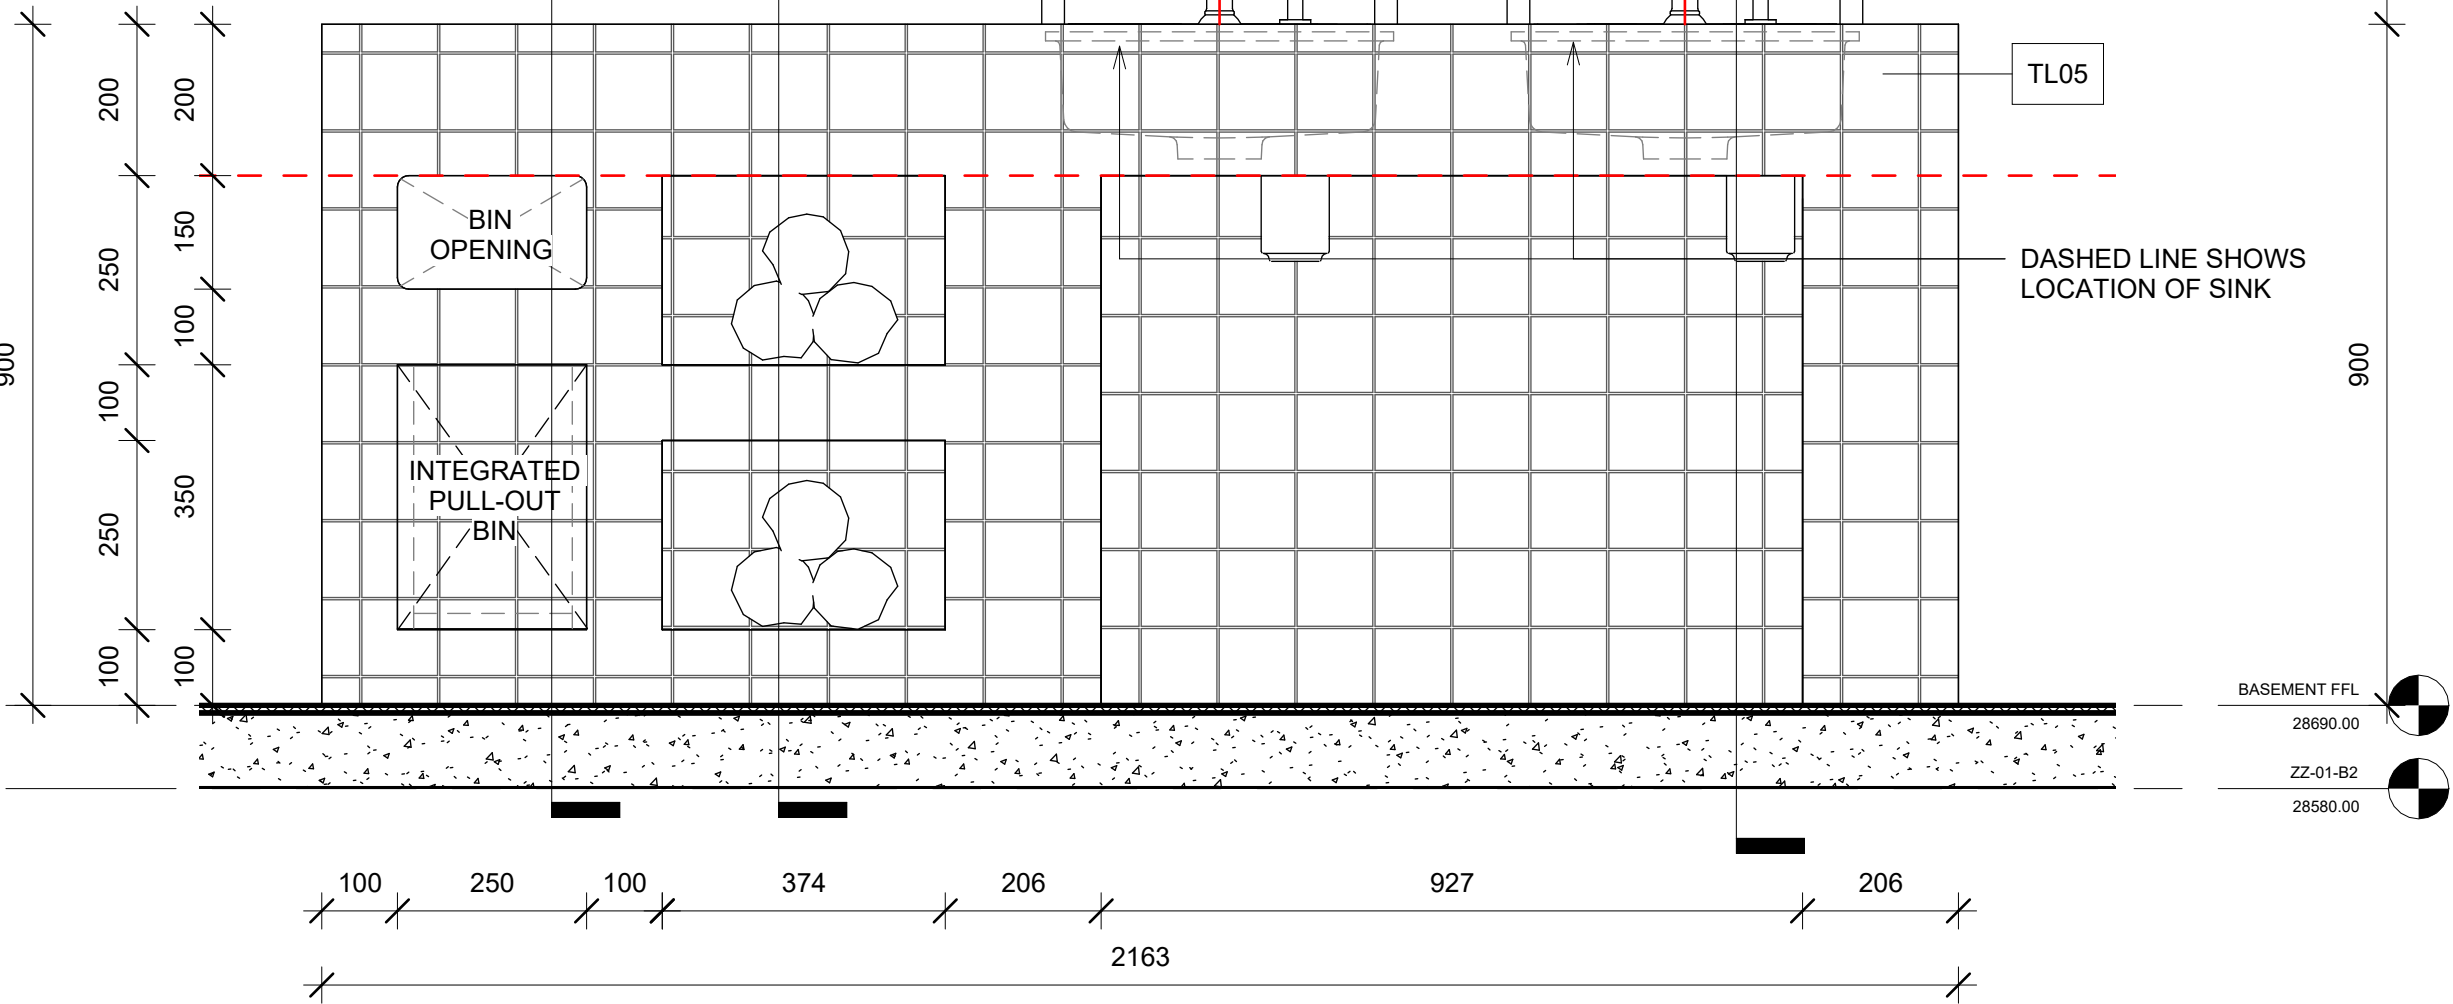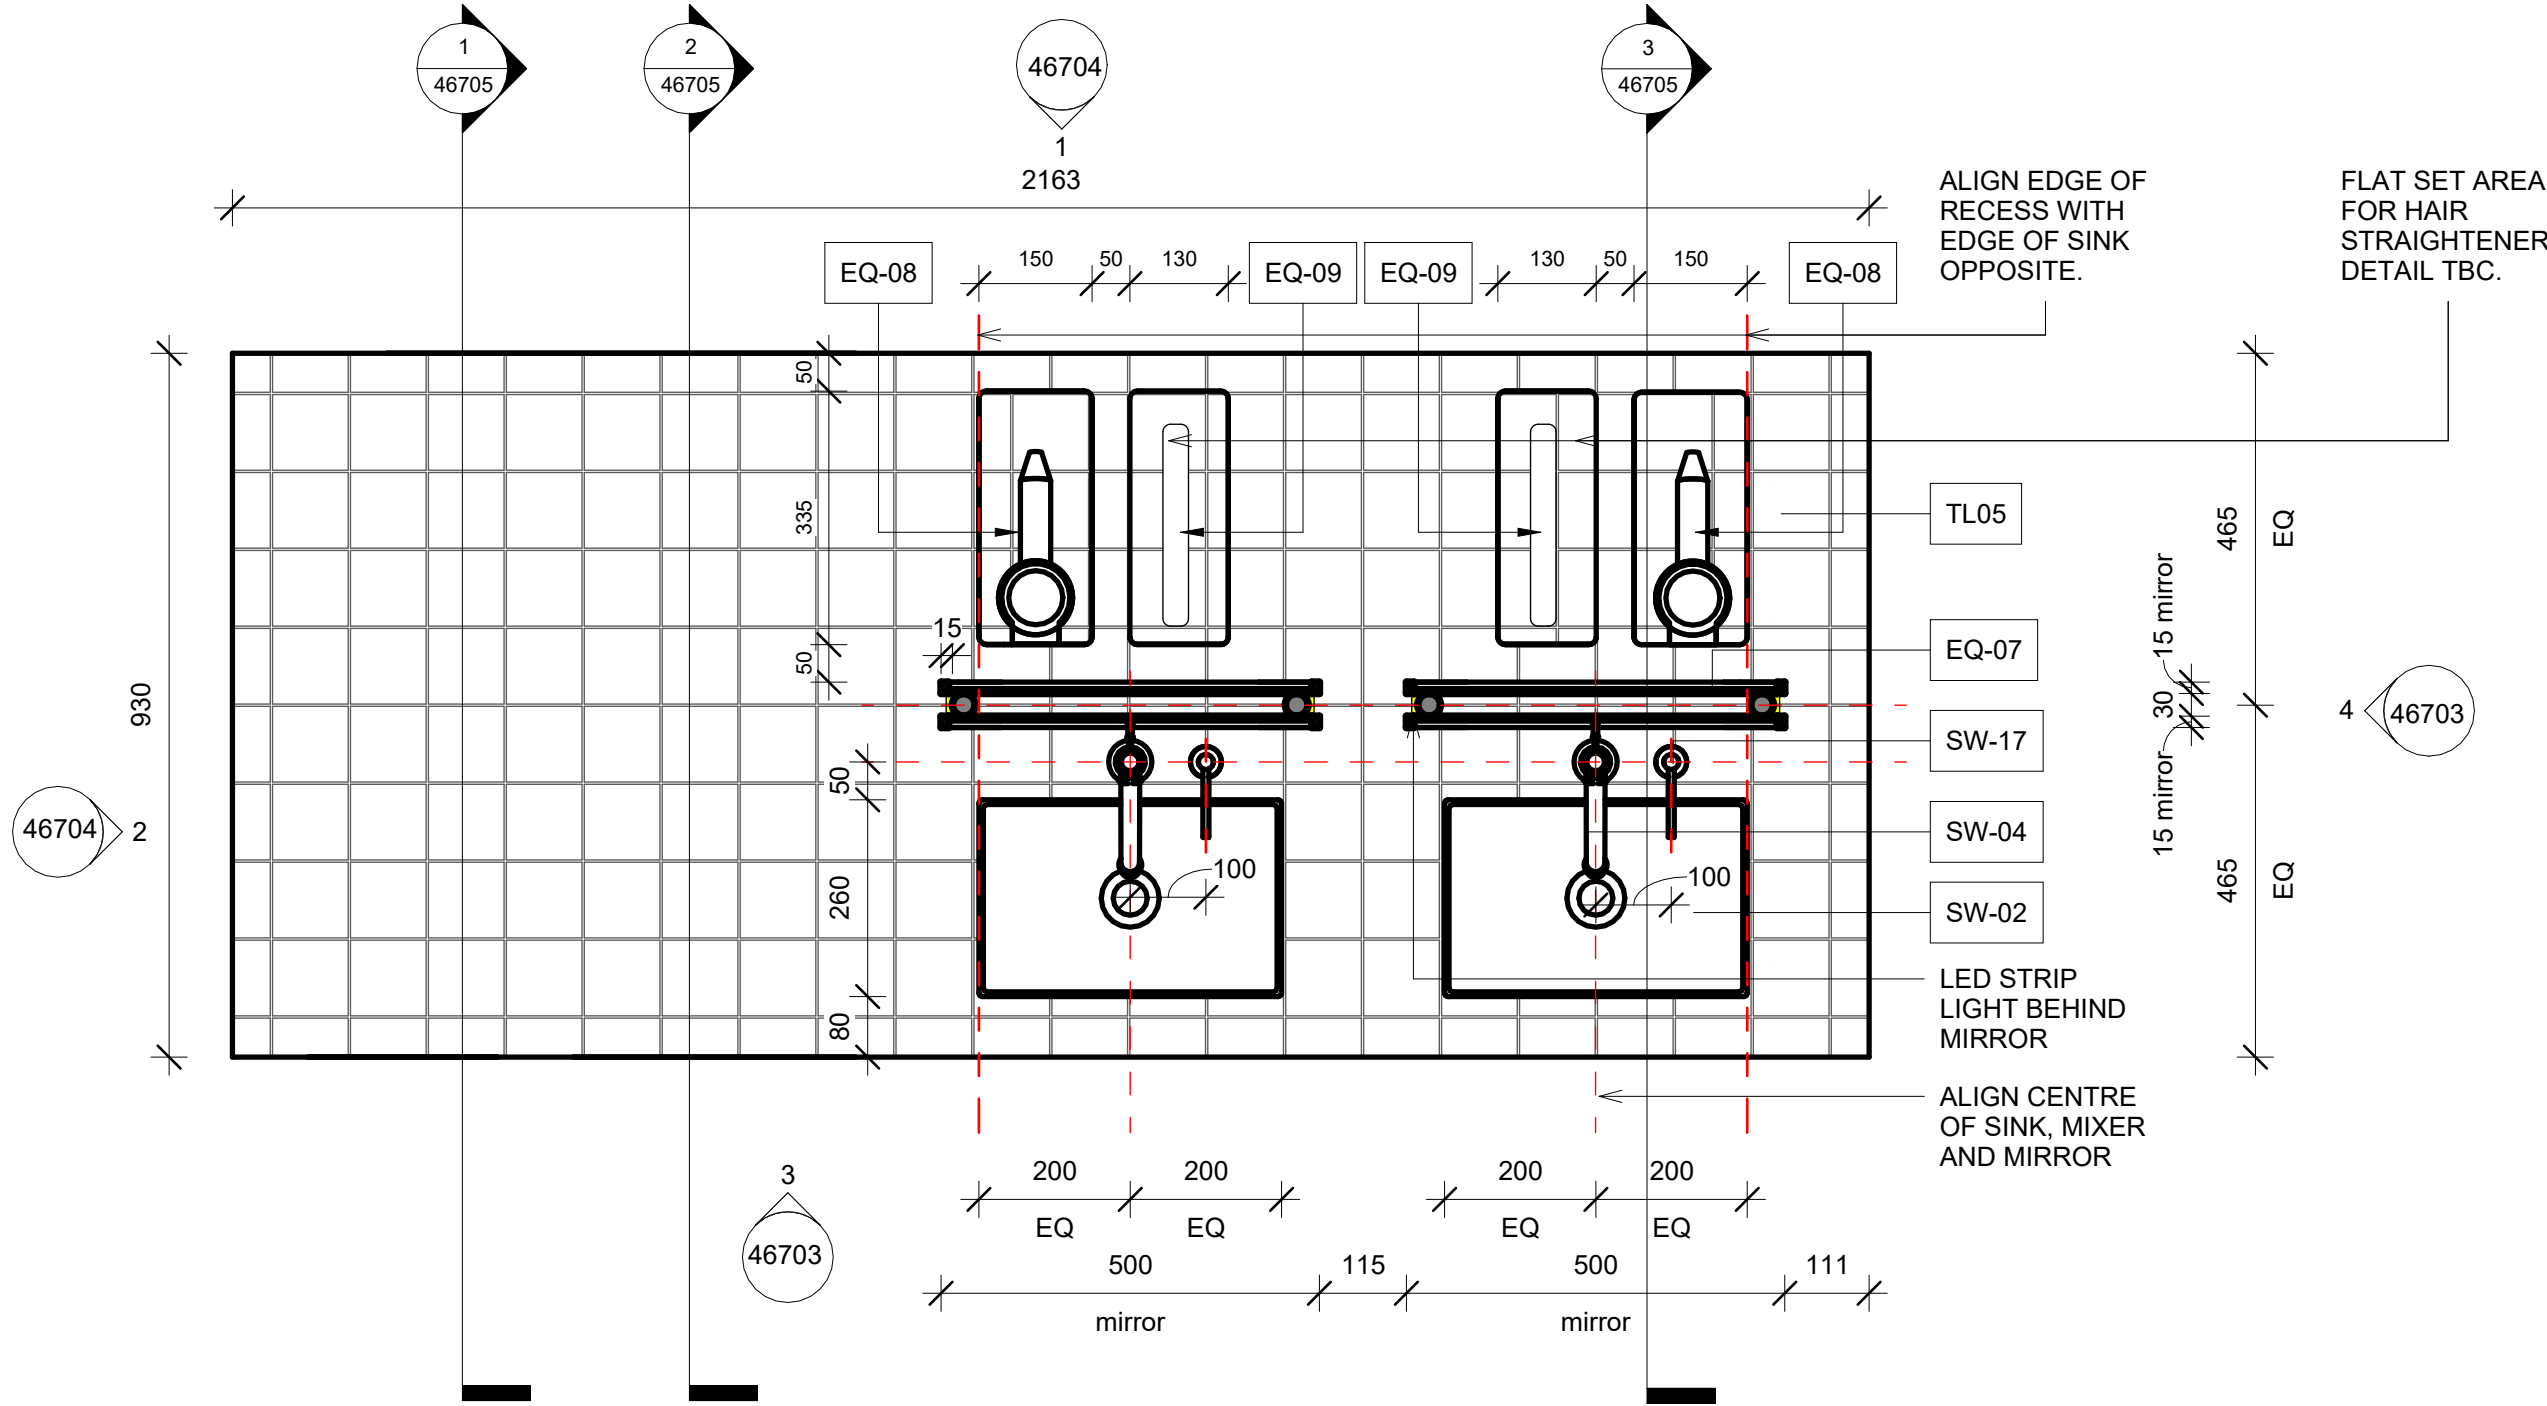

CENTRAL JOINERY UNIT - JNR-03 - ELEVATION 01

1 : 10

3