





NORTH-WEST ELEVATION (PATON STREET)
AS EXISTING (1:50)

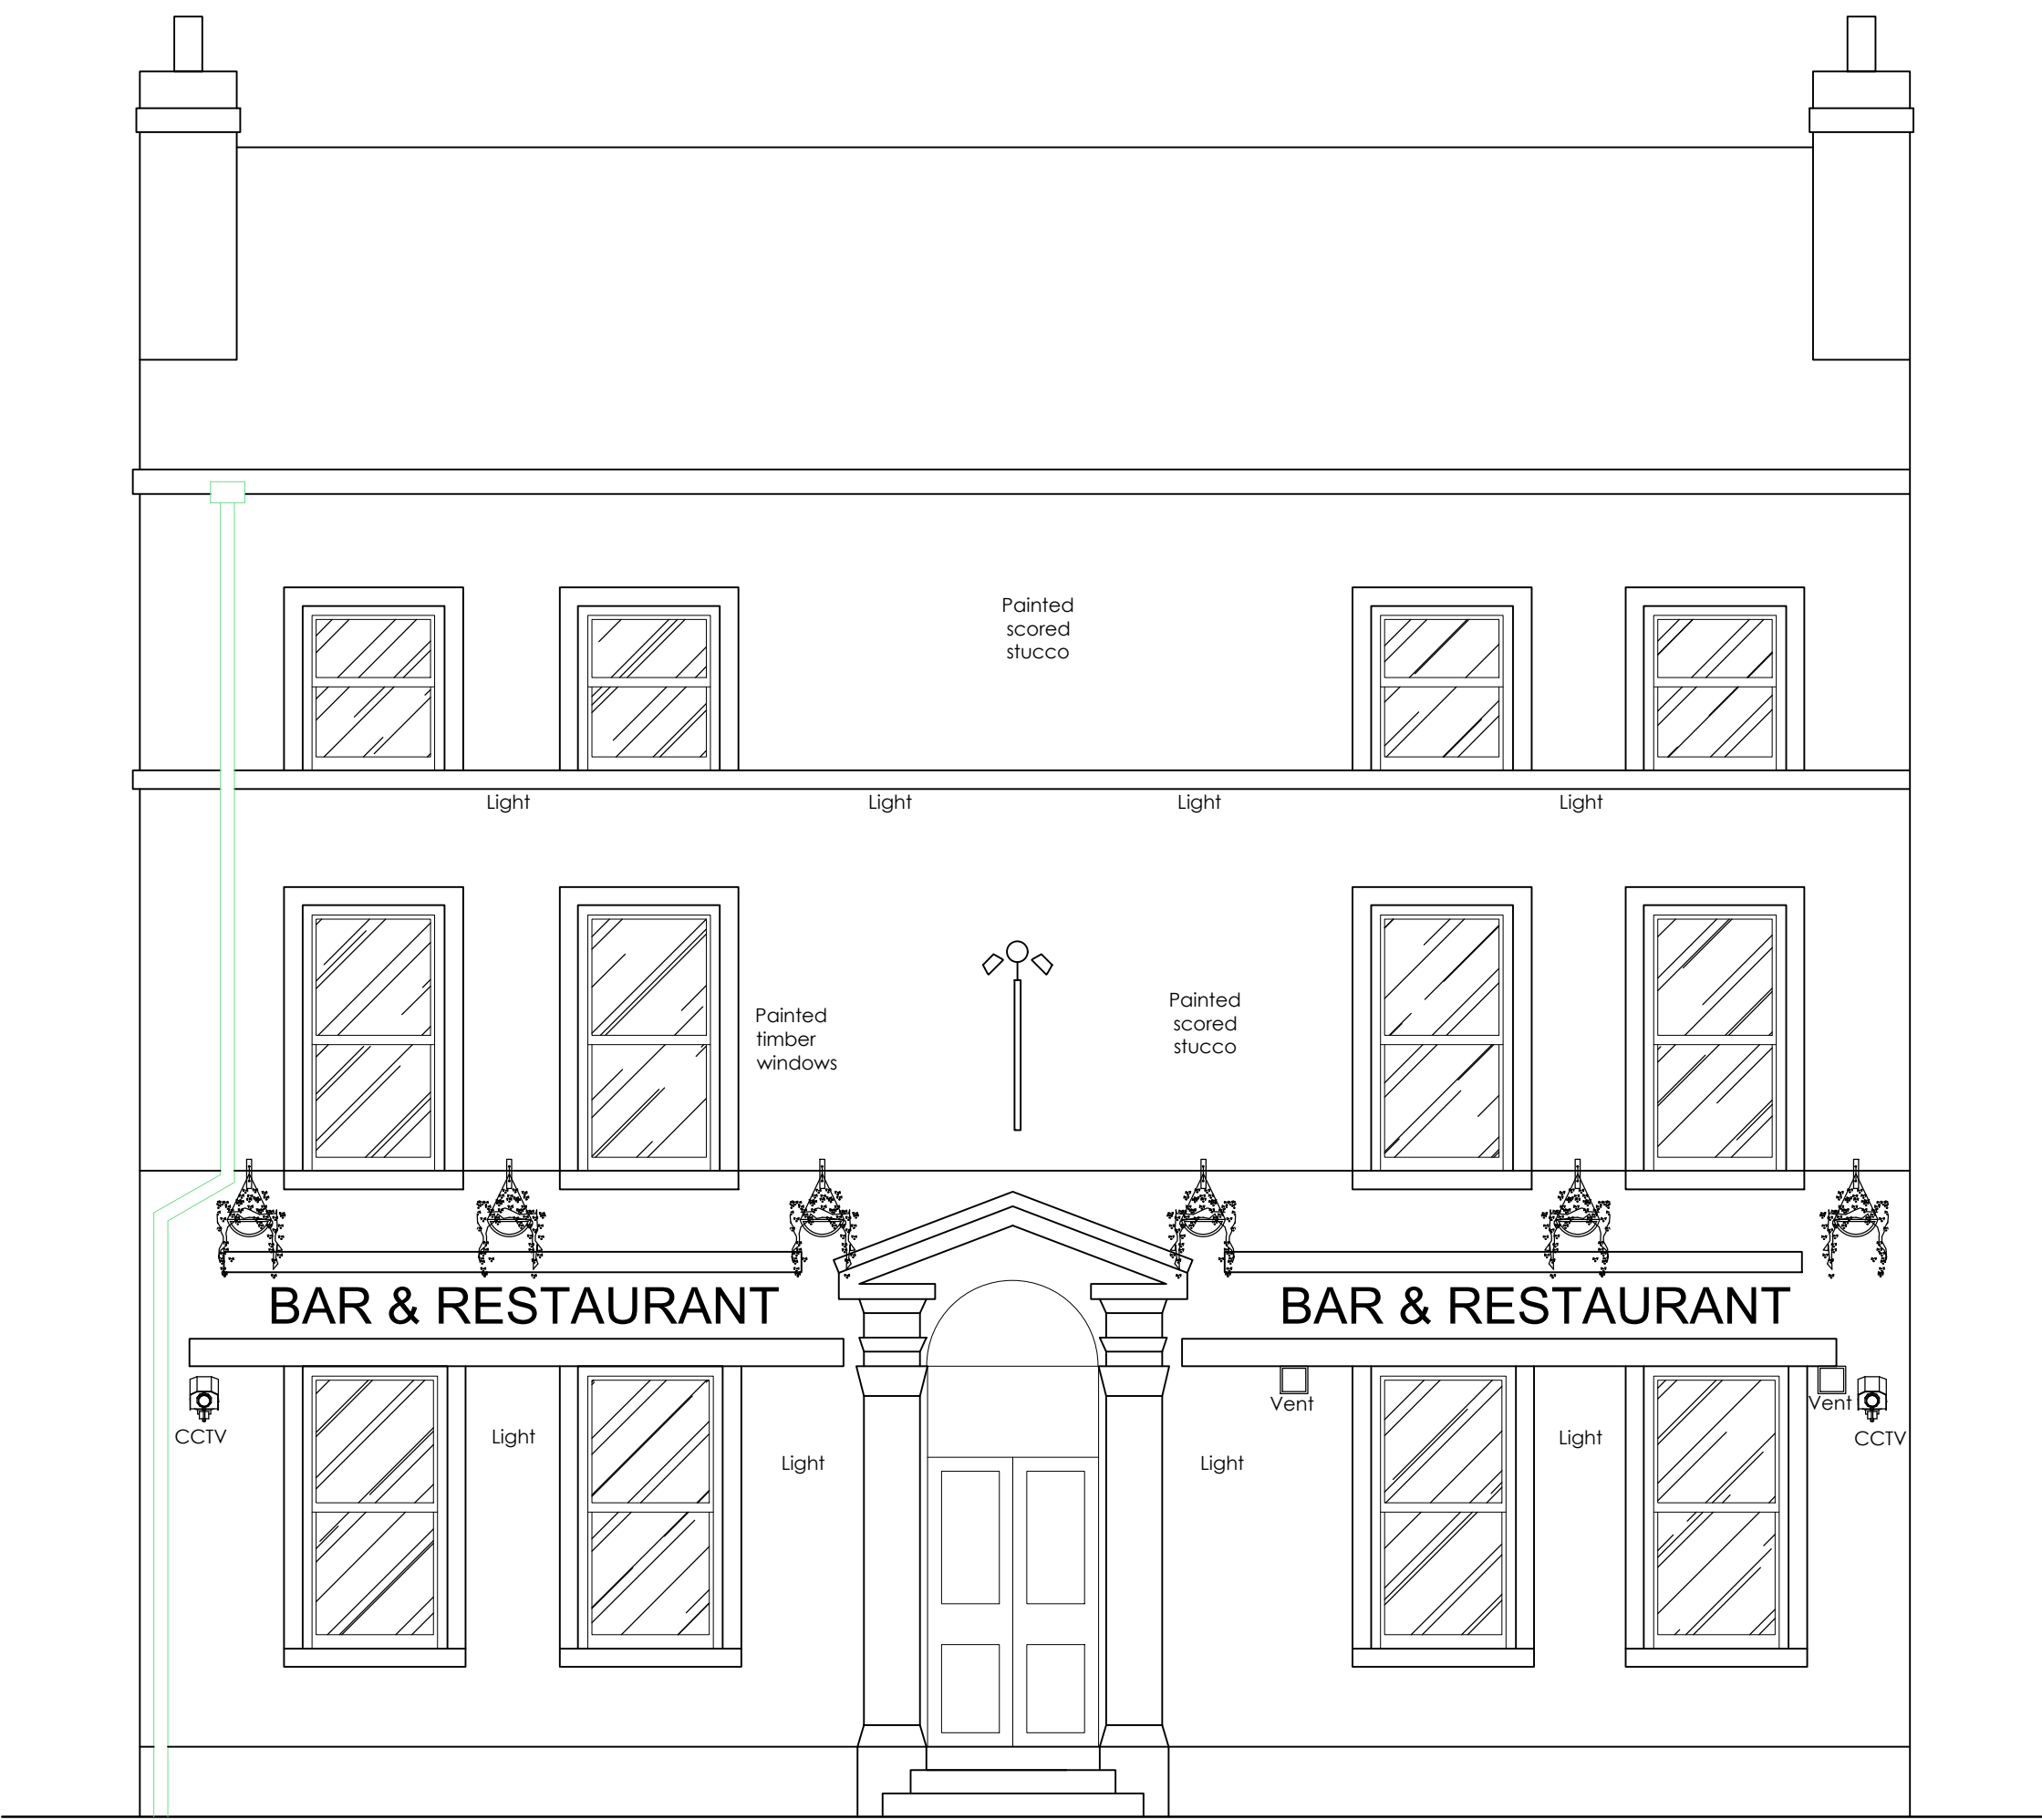

SOUTH-WEST ELEVATION (PICCADILLY)
AS EXISTING (1:50)

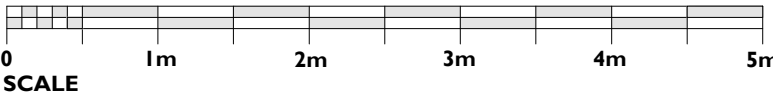

NORTH-EAST ELEVATION (BACK PICCADILLY)
AS EXISTING (1:50)