


Site Location Plan 1:1250

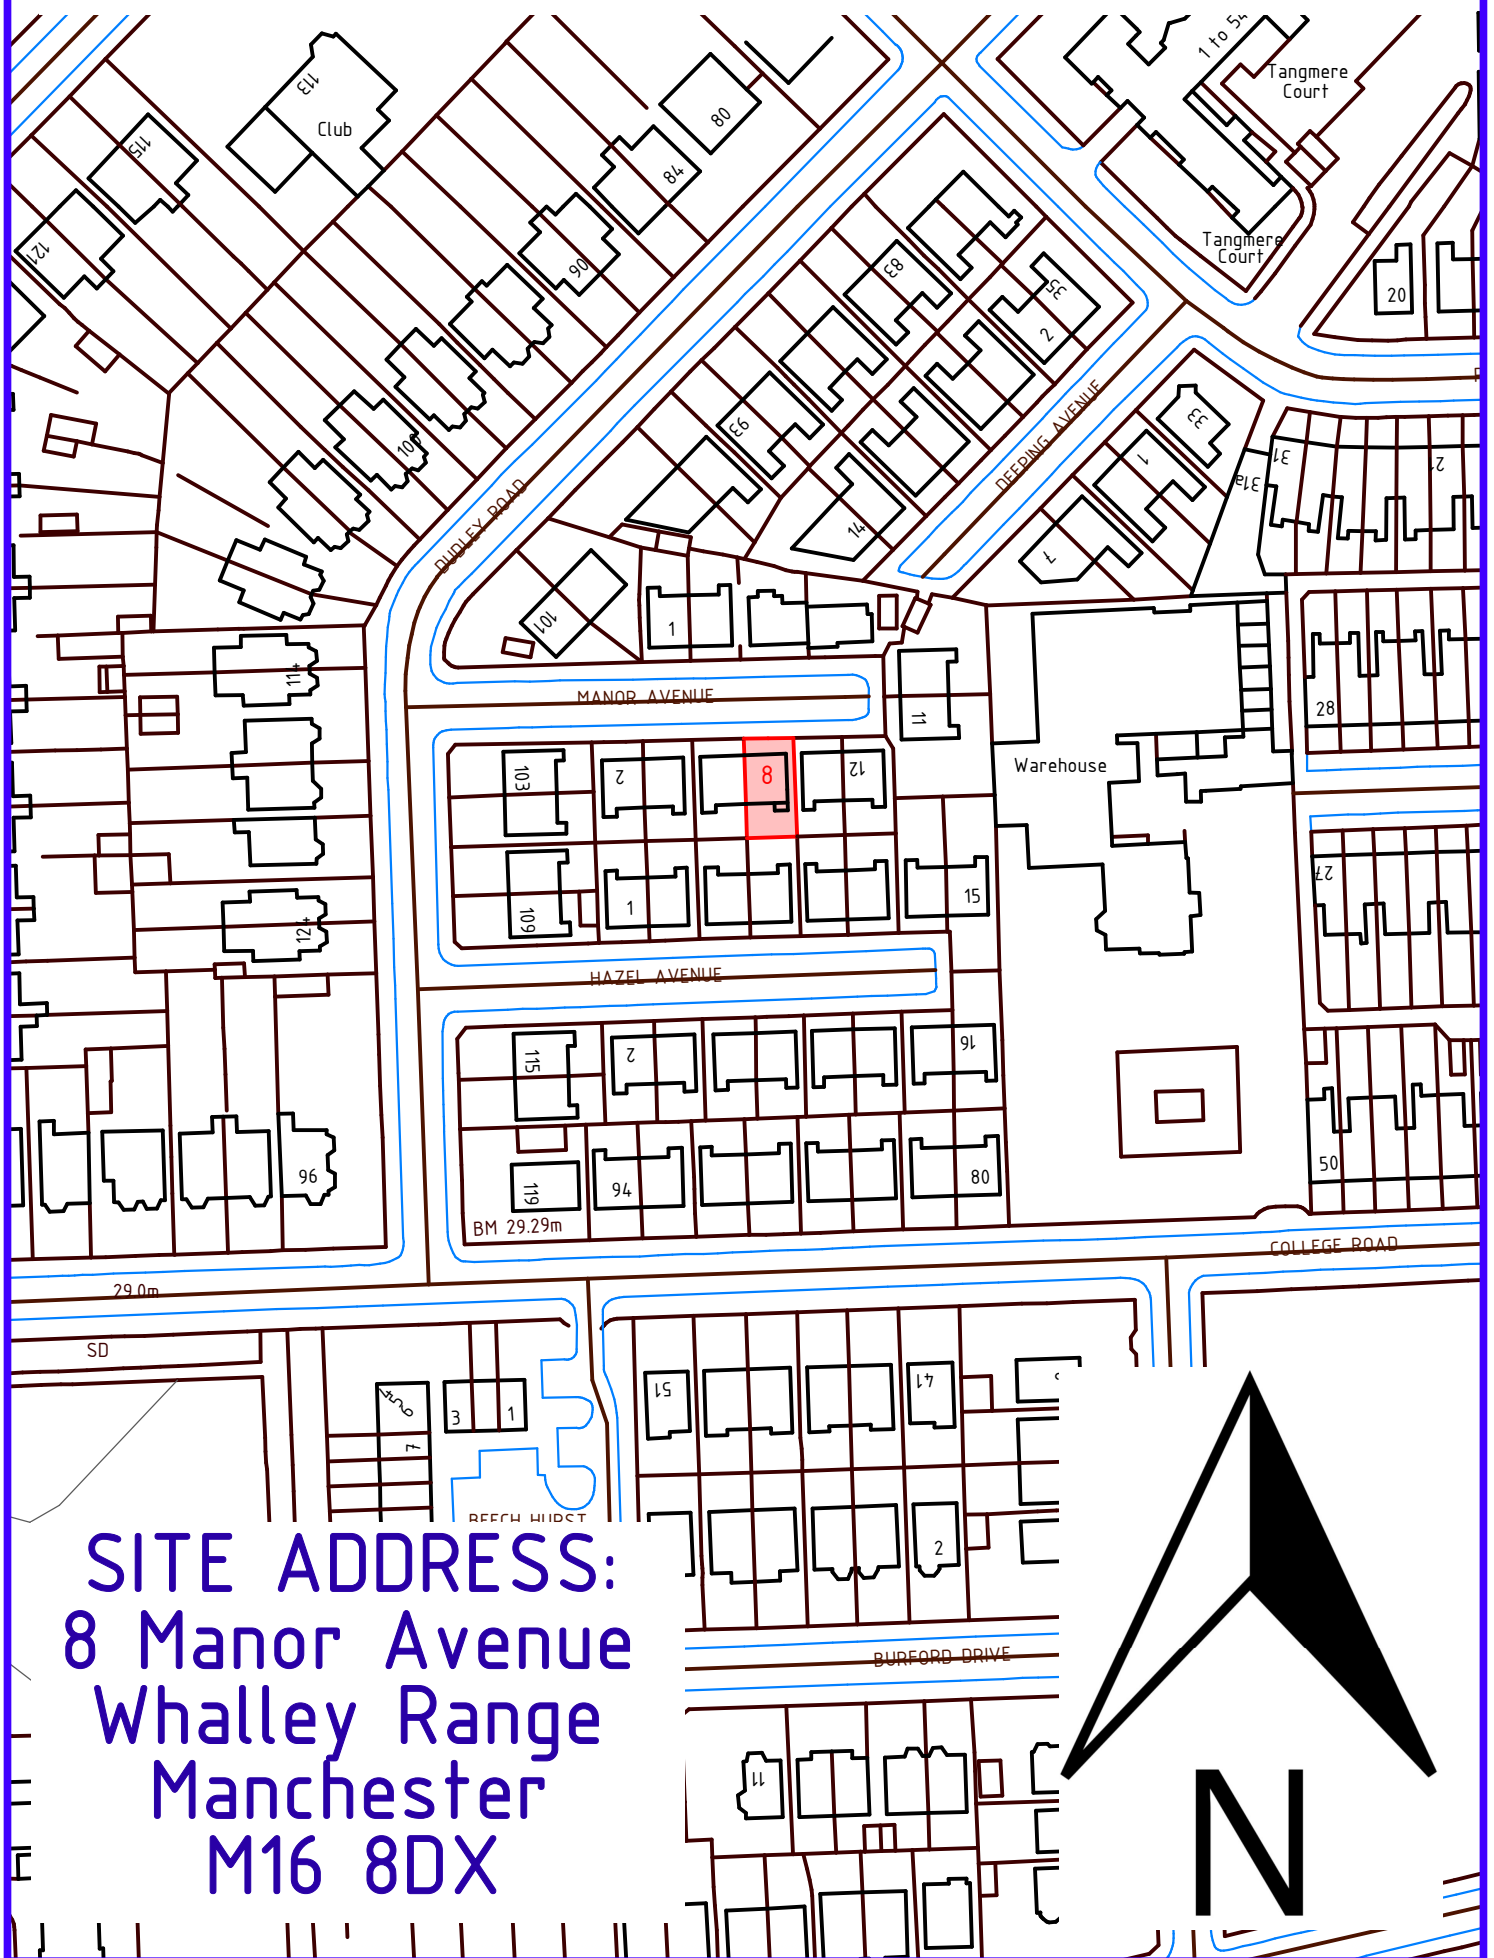

SITE ADDRESS:
8 Manor Avenue
Whalley Range
Manchester
M16 8DX