

EXISTING SITE LAYOUT VS PROPOSED SITE LAYOUT

CHECK ALL DIMENSIONS PRIOR TO COMMENCEMENT OF WORK

NO GUARANTEE CAN BE GIVEN THAT ALL SERVICES HAVE BEEN SHOWN ON THE DRAWING


NO GUARANTEE CAN BE GIVEN TO THE ACCURACY AND COMPLETENESS OF ANY SERVICE PROVIDER RECORD INFORMATION SHOWN IN THIS DRAWING AND NO LIABILITY WILL BE ACCEPTED FOR ANY LOSSES THAT ARISE DUE TO A LACK OF ACCURACY IN ANY SERVICE PROVIDERS RECORD INFORMATION

RELEVANT SERVICE DRAWINGS SHOULD BE OBTAINED FROM APPROPRIATE SERVICE PROVIDERS AND USED IN CONJUNCTION WITH THIS DRAWING

REFERENCE SHOULD ALSO BE MADE TO HISTORICAL PLANS AND AS BUILT DRAWINGS

THIS DRAWING IS COPYRIGHT TO LABOSPORT LTD

EXISTING SITE LAYOUT

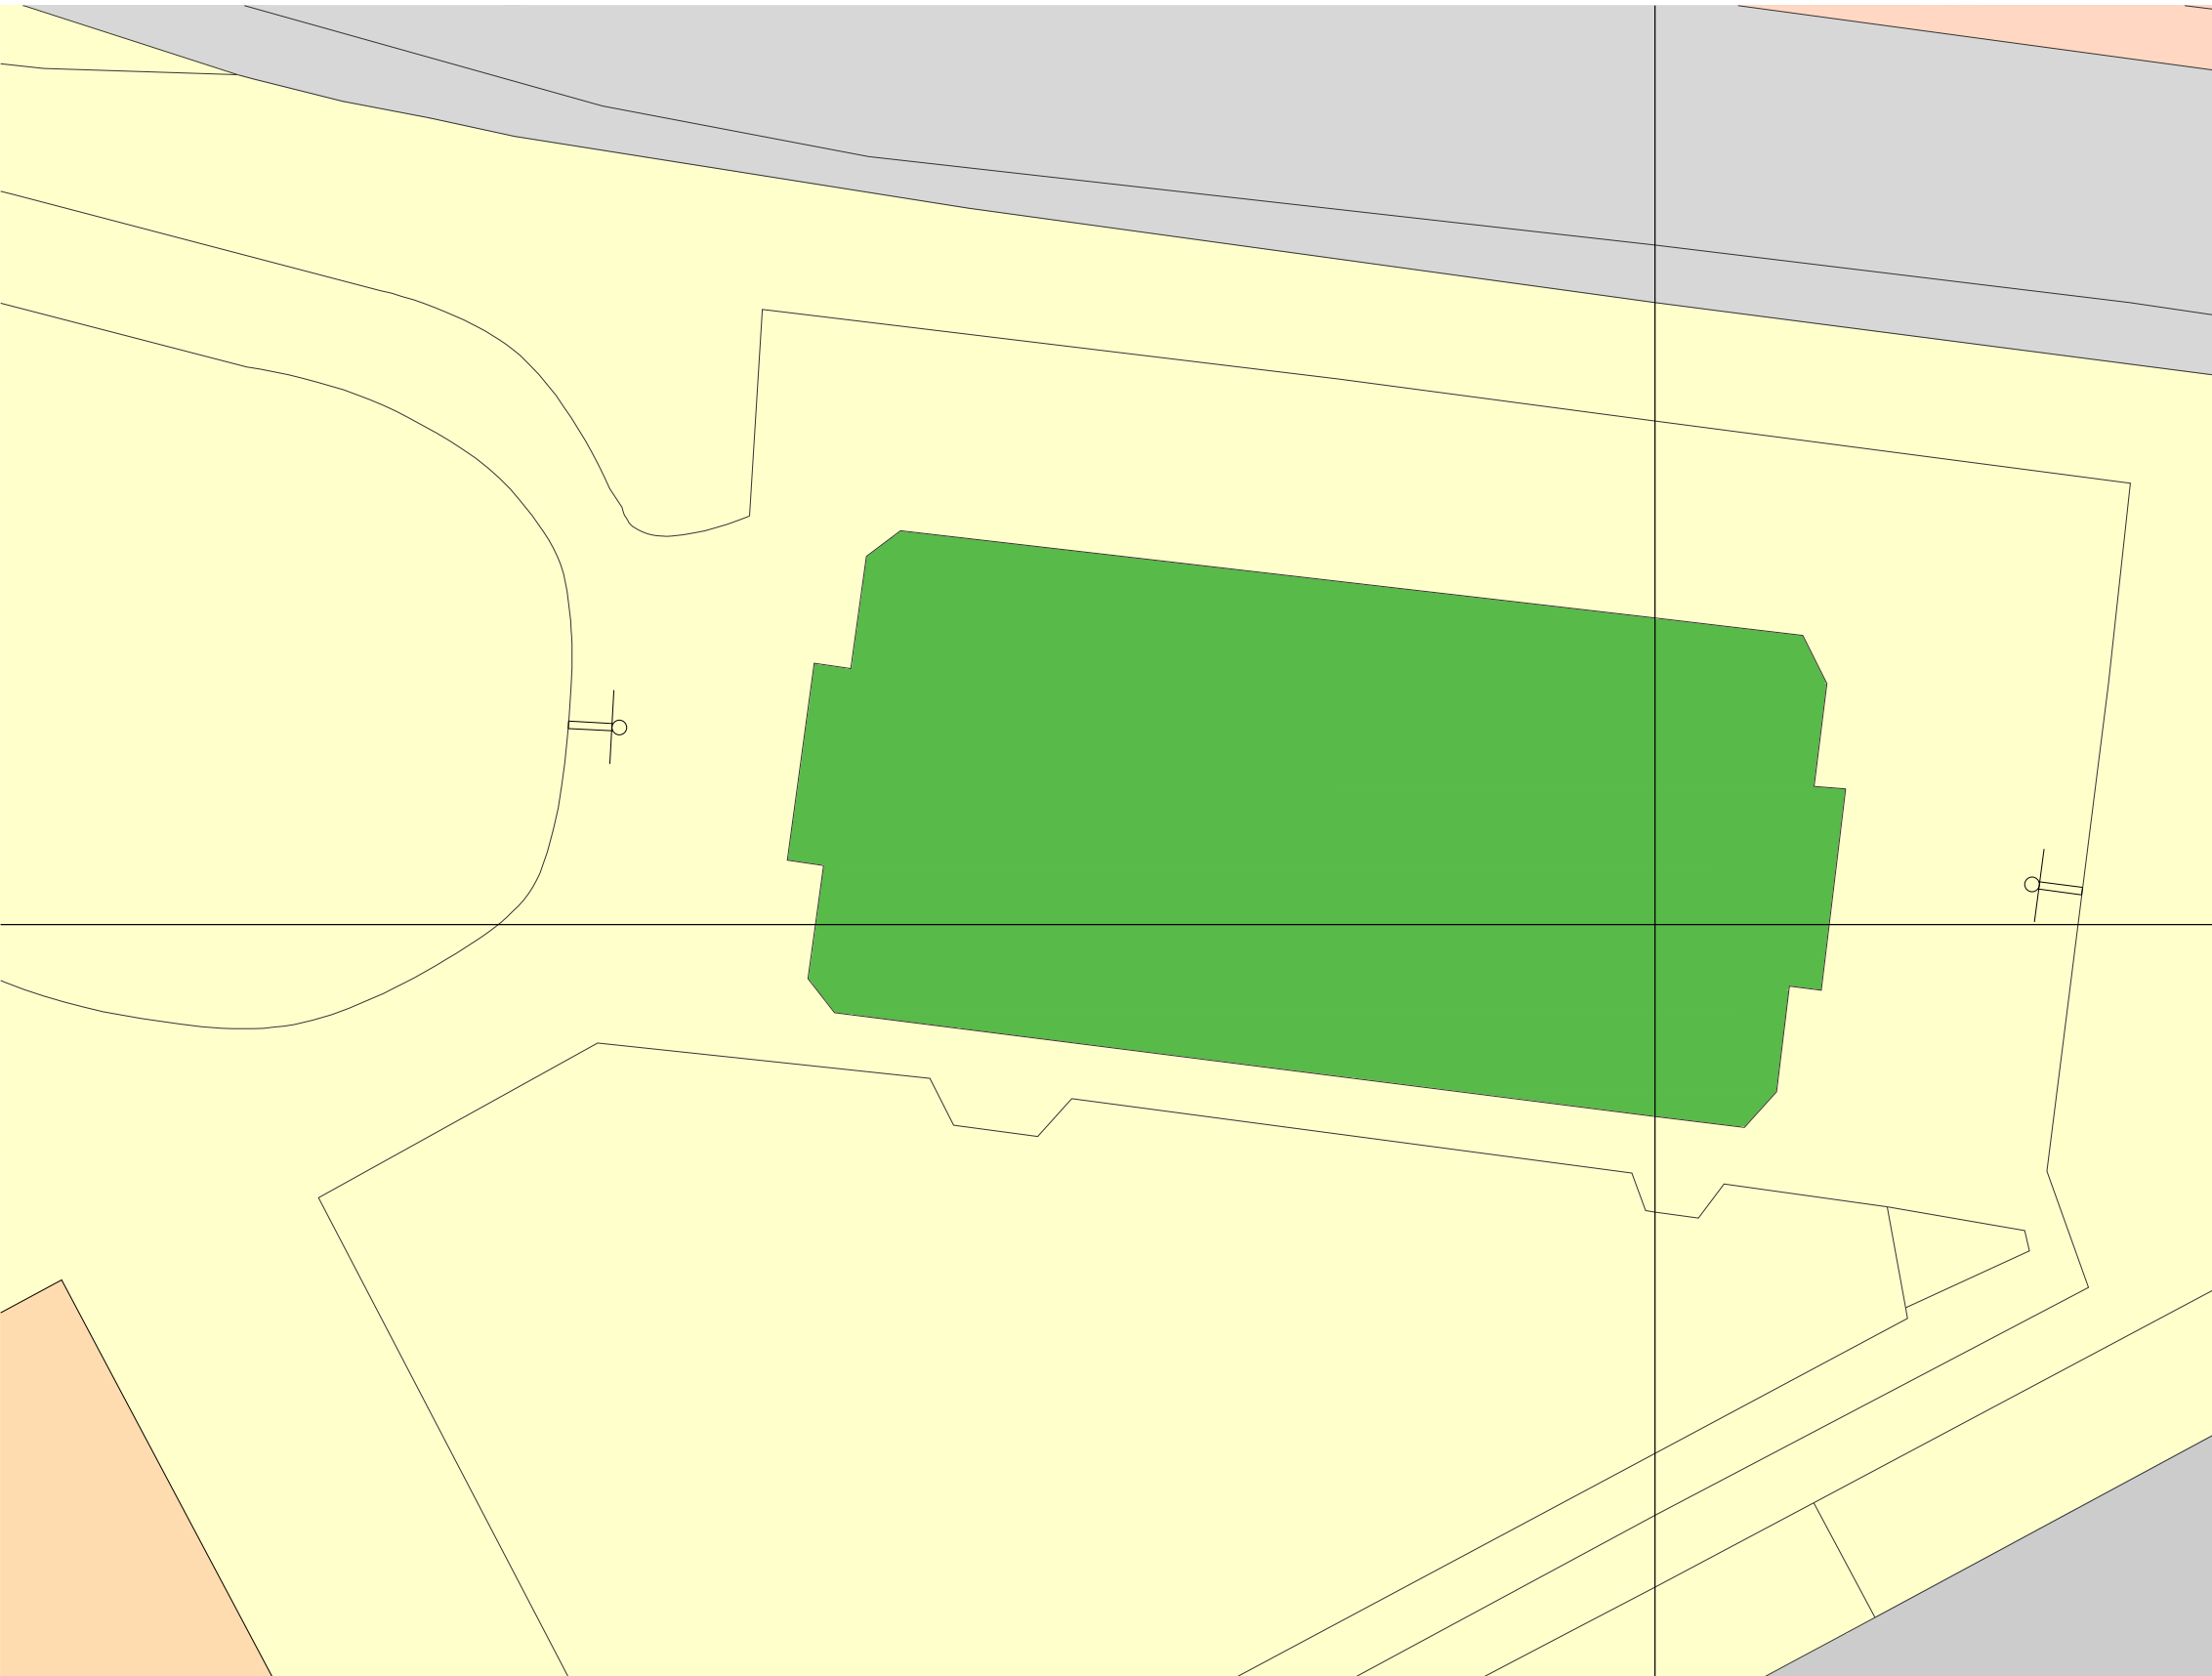

FACILITY TYPE
SAND DRESSED SYNTHETIC TURF MULTI USE GAMES AREA IN AN EXTREMELY POOR CONDITION


DIMENSIONS
FENCE TO FENCE = 26 X 13M

LINE MARKINGS
NO LONGER VISIBLE

FENCING
1M HIGH WOODEN FENCING IN A POOR CONDITION

EQUIPMENT
2NR FOOTBALL GOALS
2NR BASKETBALL HOOP (OUTSIDE OF COURT)

PROPOSED SITE LAYOUT

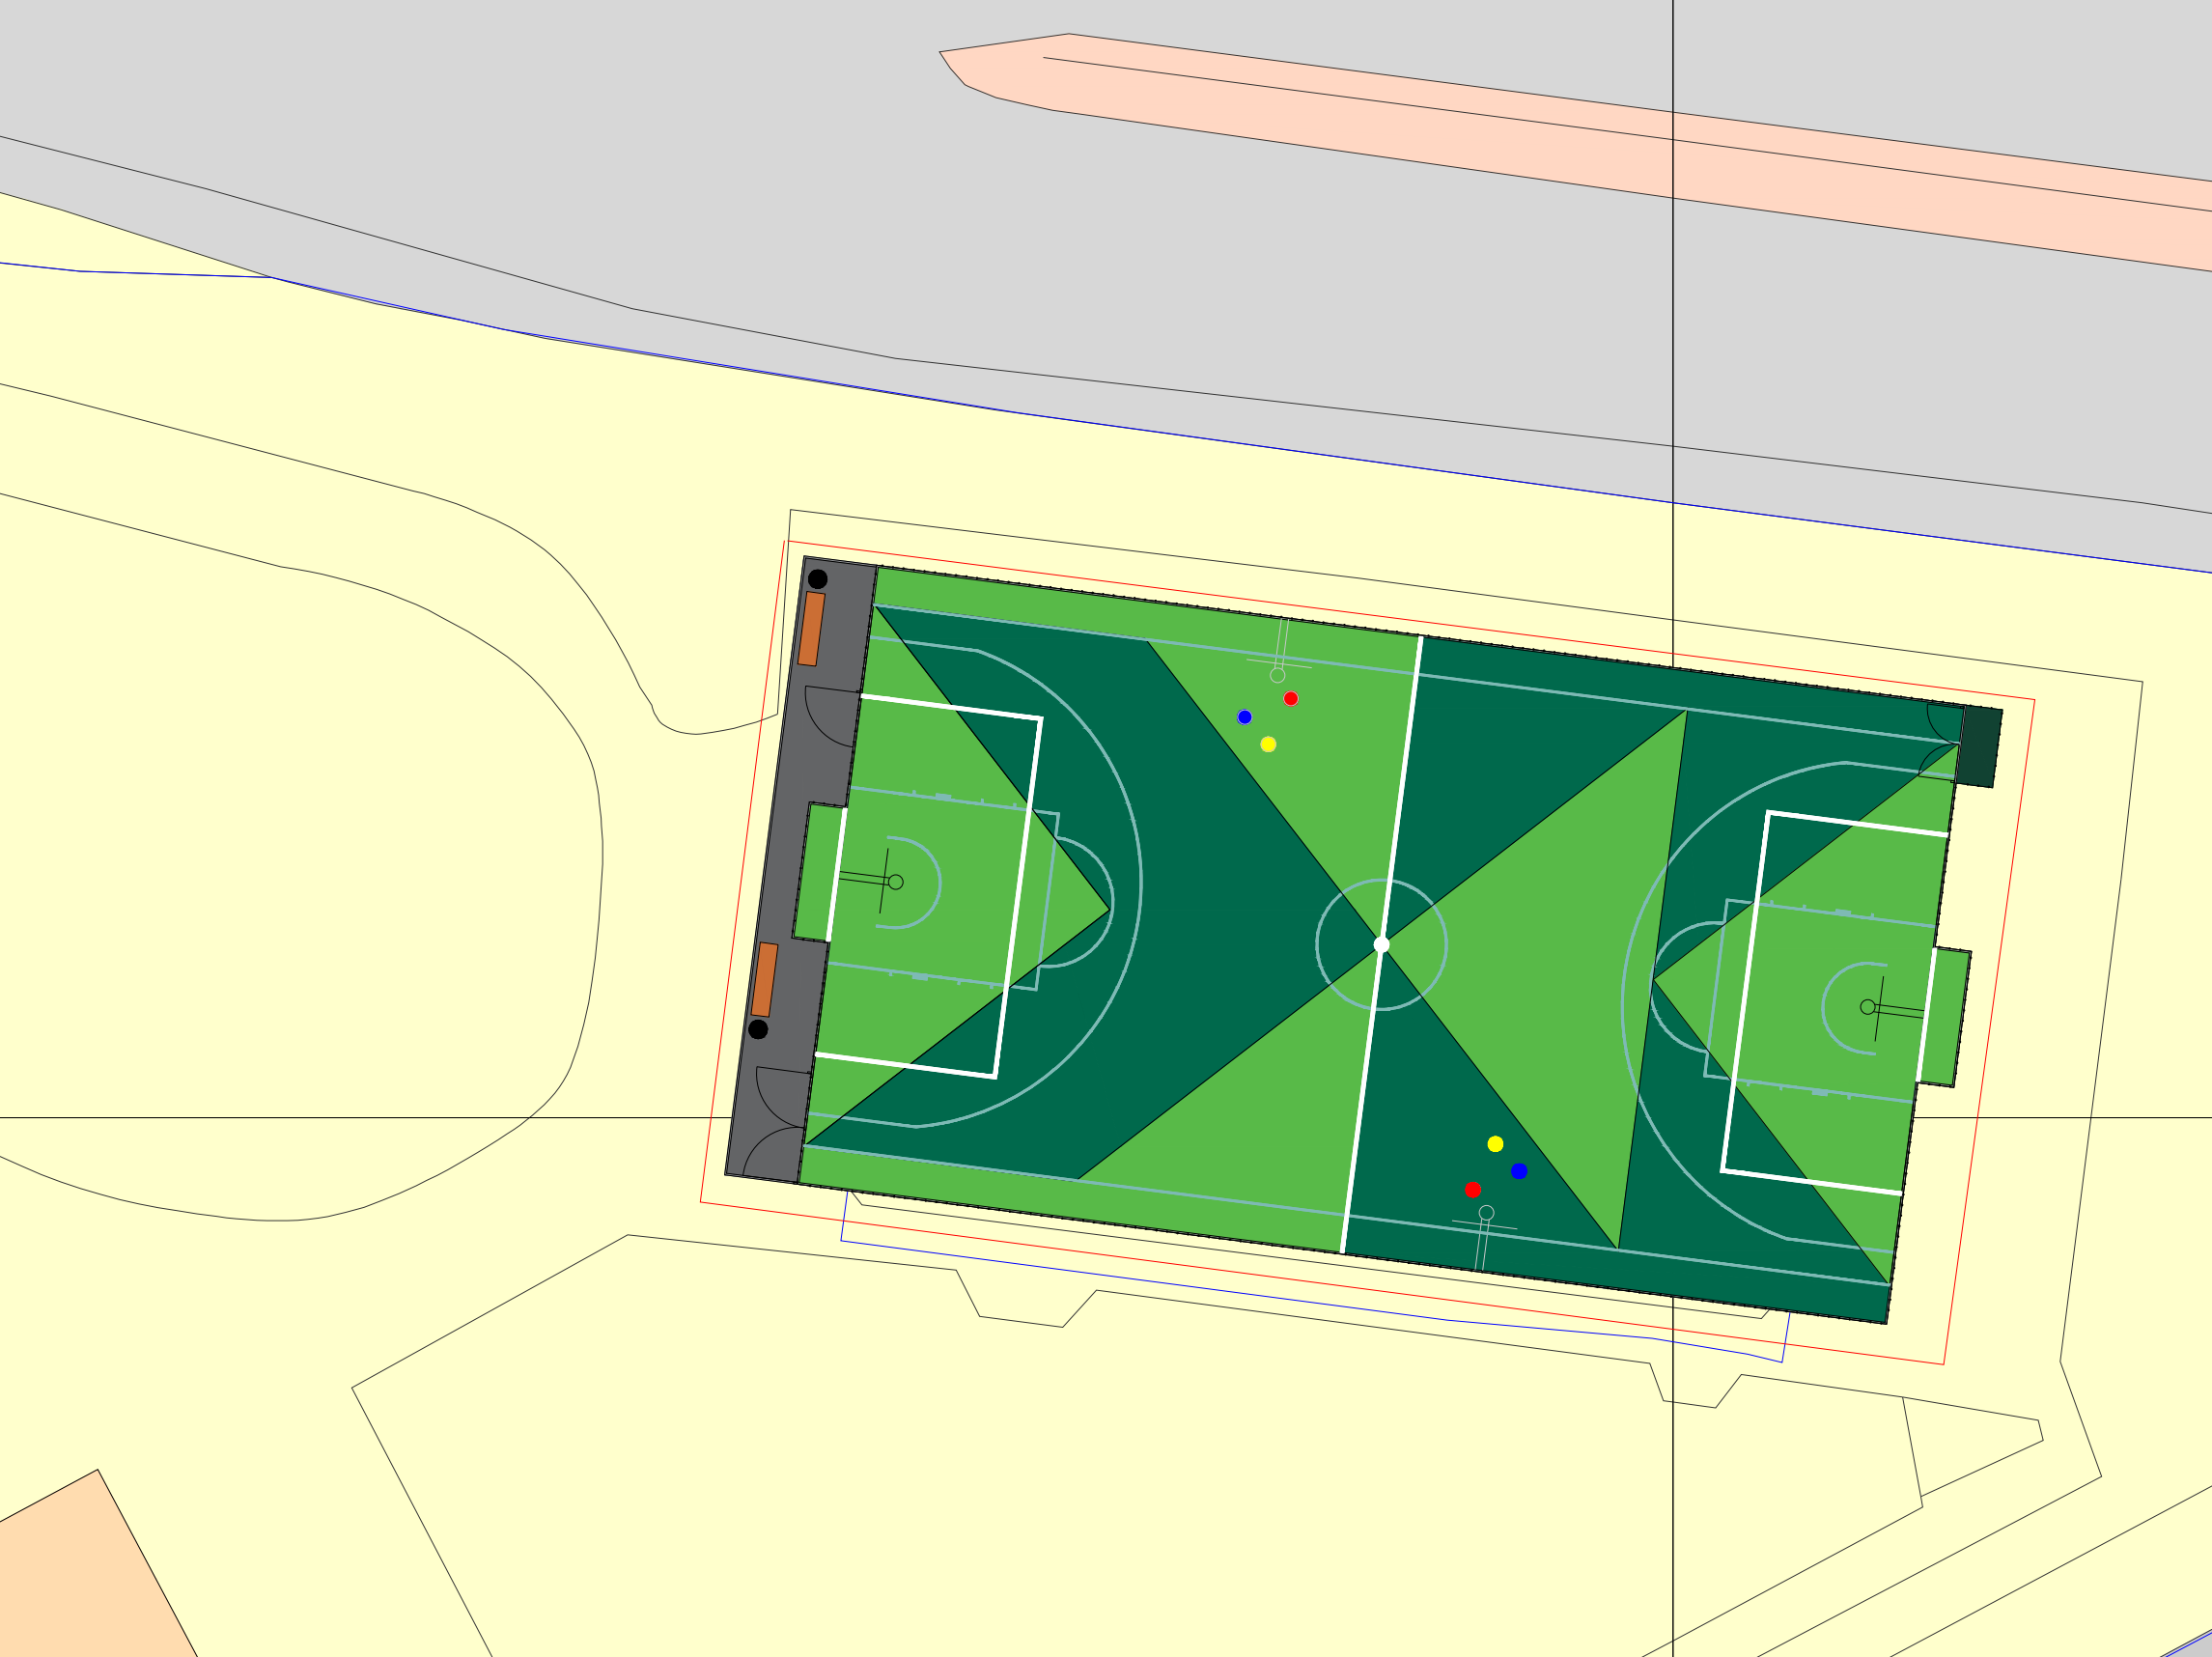



FACILITY TYPE
PAINTED MACADAM SURFACED PLAYZONE WITH PERIMETER FENCING, FOODLIGHTING, SPECTATOR AREA AND EQUIPMENT

DIMENSIONS
FENCE TO FENCE = 30 X 17M

LINE MARKINGS
FOOTBALL AND BASKETBALL

FENCING
3M HIGH FENCING (RISING TO 4M BEHIND THE GOALS)

EQUIPMENT
2NR FOOTBALL GOALS
4NR BASKETBALL HOOP (INSIDE OF COURT)

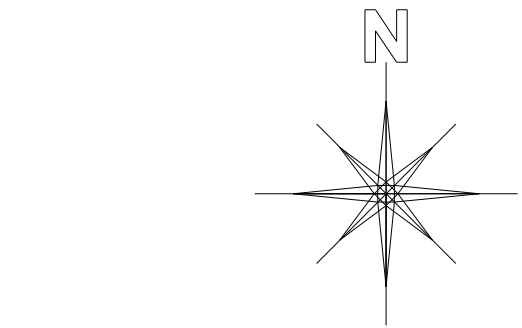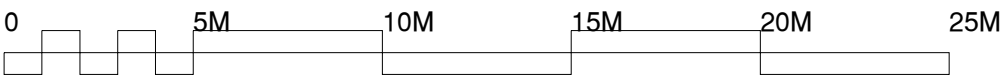

LEGEND / KEY



Labosport Ltd

Unit 3, Aerial Way, Hucknall, Nottinghamshire, NG15 6DW

+44 (0)115 968 1998

www.labosport.com

info@labosport.co.uk

AUTHOR

SIS UK

CLIENT

PLAYZONE FACILITY DEVELOPMENT

PROJECT

EXISTING SITE LAYOUT VS PROPOSED SITE LAYOUT

DRAWING

PLANNING

STATUS

LSUK 24-0480

ISSUED DATE

07/02/2025

SCALE

A1

MD

ISSUED DATE

07/02/2025

SCALE

1:200

01

24-0480 05P

0

5M

10M

15M

20M

25M

0

5M

10M

15M

20M

25M