



This drawing is indicative ONLY and only for illustrative purposes.
All info is to be checked by any / all relevant parties.

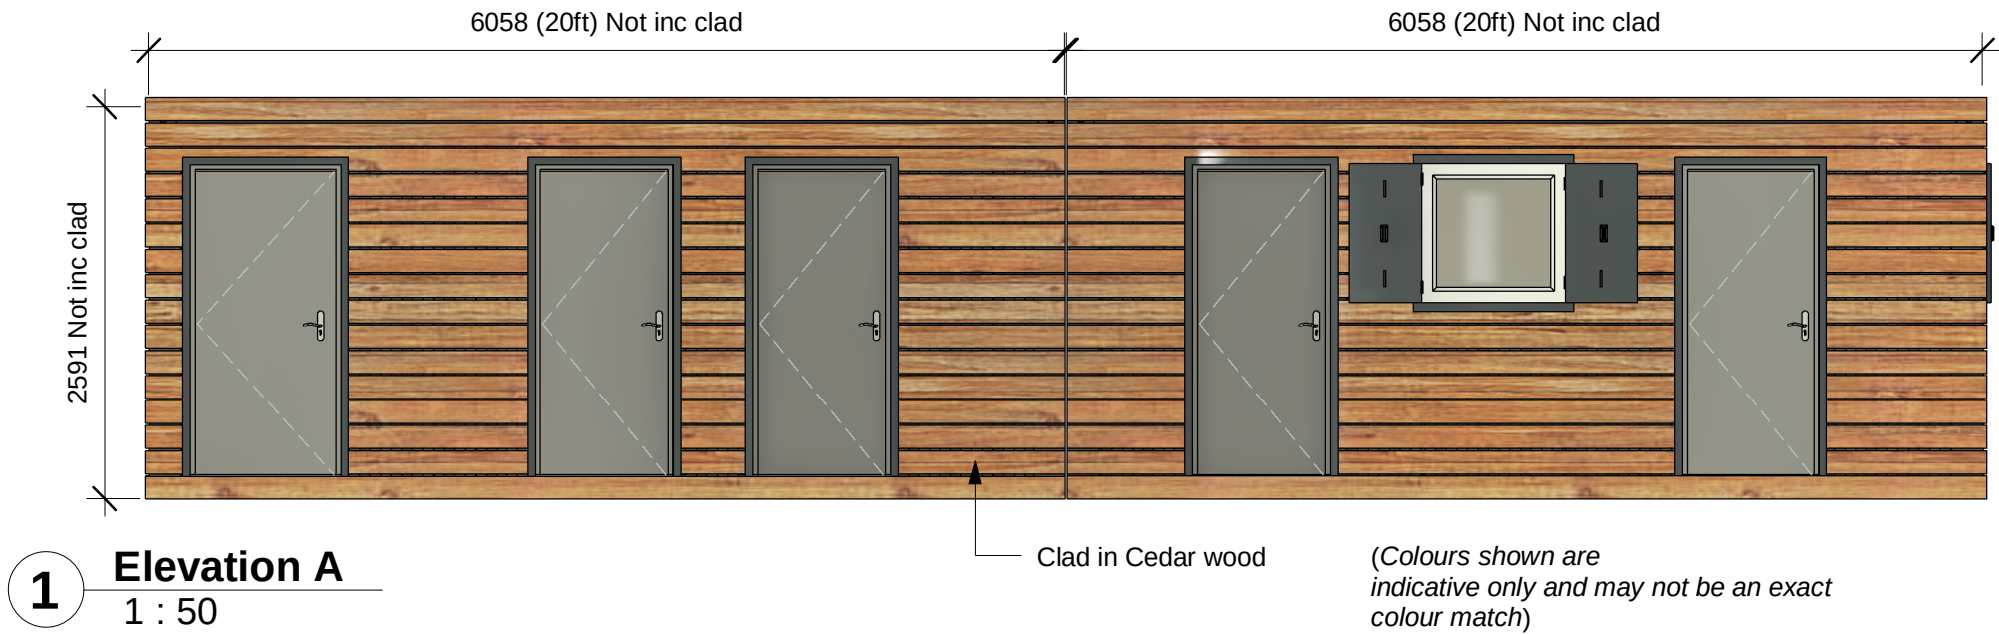


1 Elevation A
1 : 50

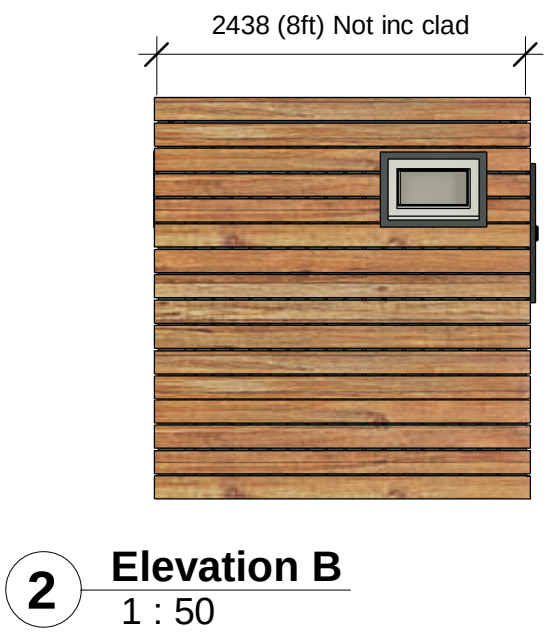


2 Elevation B
1 : 50



3 Elevation C
1 : 50

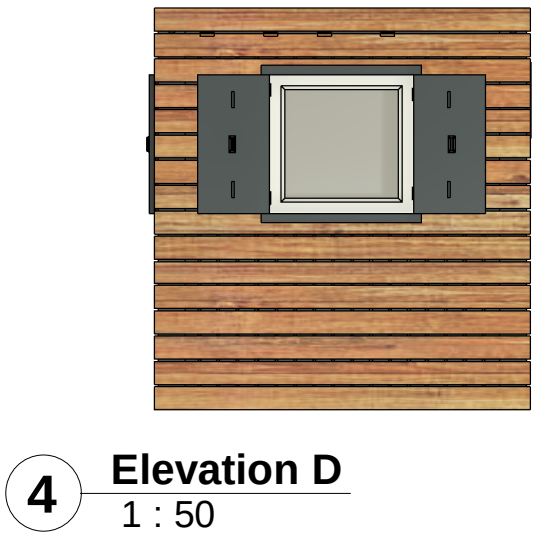

4 Elevation D
1 : 50

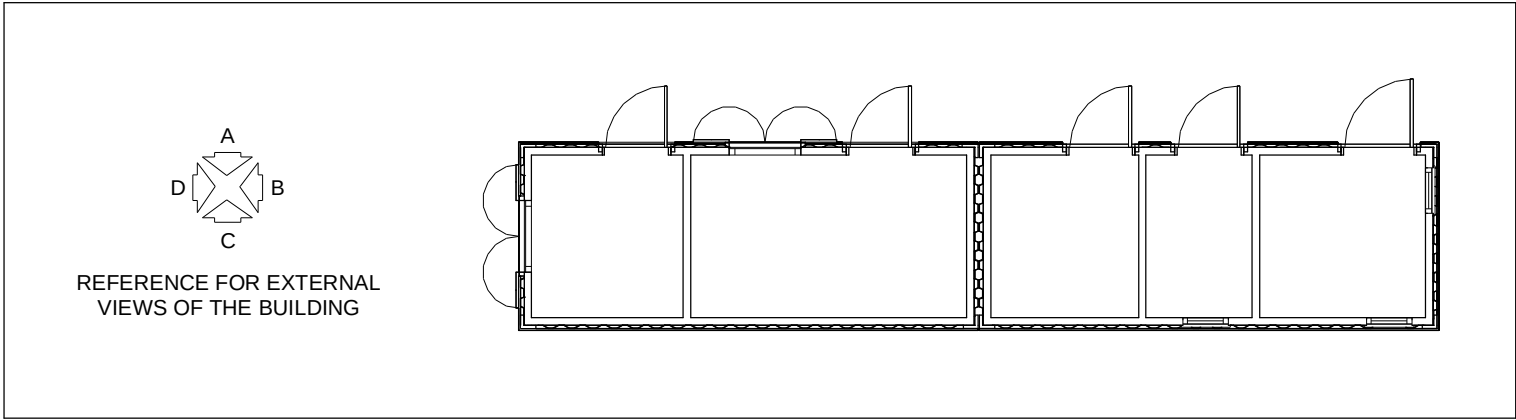

Rev	Description	Date

Project	2No 20ft x 8ft Converted shipping containers
Status	Preliminary

Drawing Title Elevations	
Drawn by: NL	Sheet Size: A3
Scale: As Indicated	Rev
Chkd by:	Job No:
Quote No:	Drawing No:
Date: 20/12/24	DO NOT SCALE DRAWING