



CBR (%)	SUB-BASE ONLY (mm)	SUB-BASE ON CAPPING (mm)
15 or more	200	150
14	210	160
13	220	160
12	230	170
11	240	170
10	250	180
9	260	180
8	270	190
7	290	210
6	310	230
5	330	240
4	370	270
3	420	320
2.5% or less	REFER TO NOTE A	REFER TO NOTE A


- SUB-BASE TO BE TO CL 803 OF THE SPECIFICATION FOR HIGHWAY WORKS (SHW) TYPE 1 LIMESTONE. SUB-BASE SHALL NEVER BE LESS THAN 150mm THICK.
- TOP 300mm OF ANY CAPPING LAYER SHALL BE CLEAN IMPORTED STONE 100mm AGGREGATE SIZE. 6F2 MATERIAL TO CL 613 MAY BE USED ON ANY ADDITIONAL MATERIAL. SUBJECT TO ENGINEER APPROVAL.
- NO MATERIAL WITHIN 450mm OF FINISHED SURFACE LEVELS SHALL BE FROST-SUSCEPTIBLE.

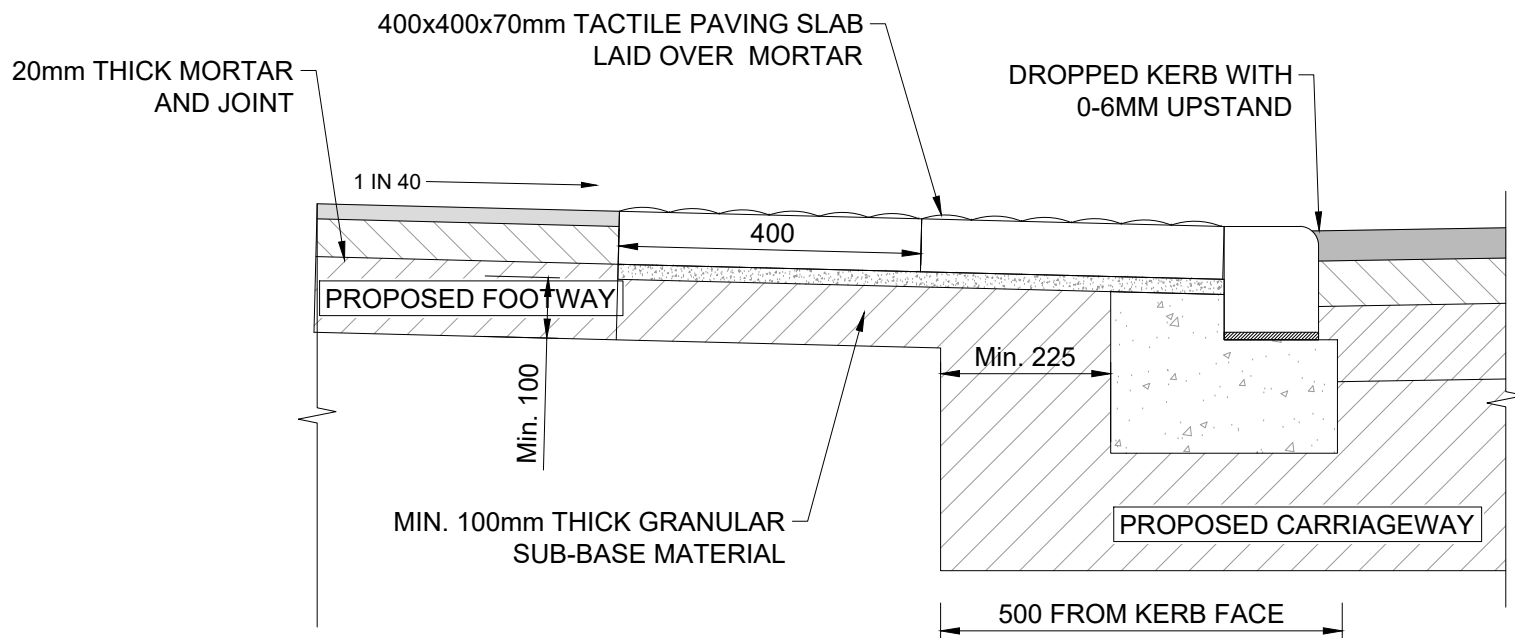


Scale 1:10

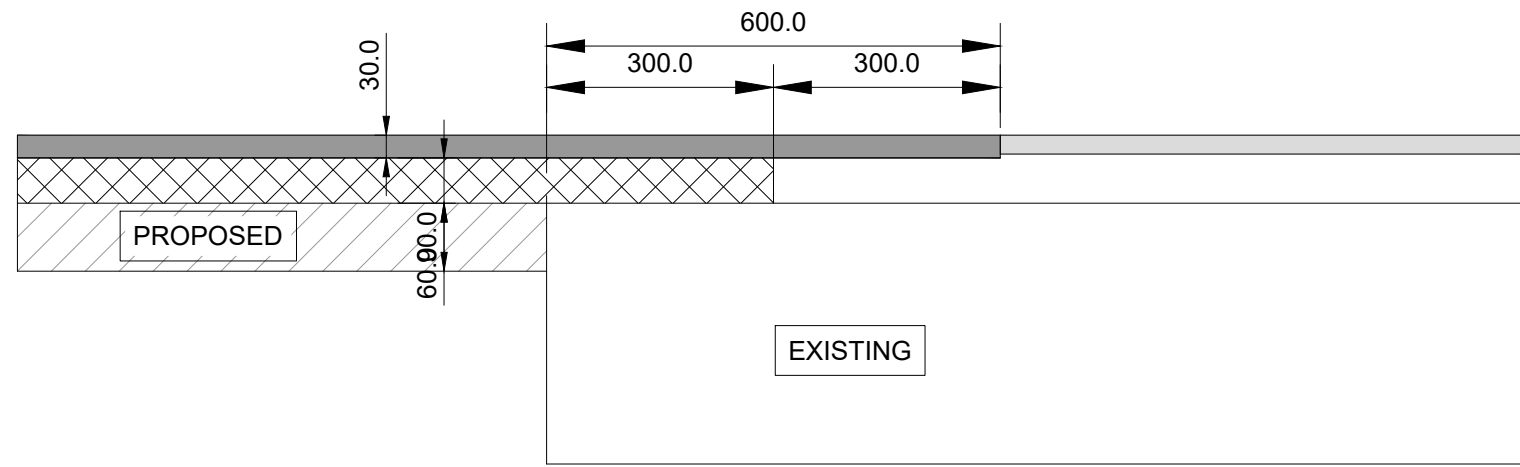


Scale 1:10

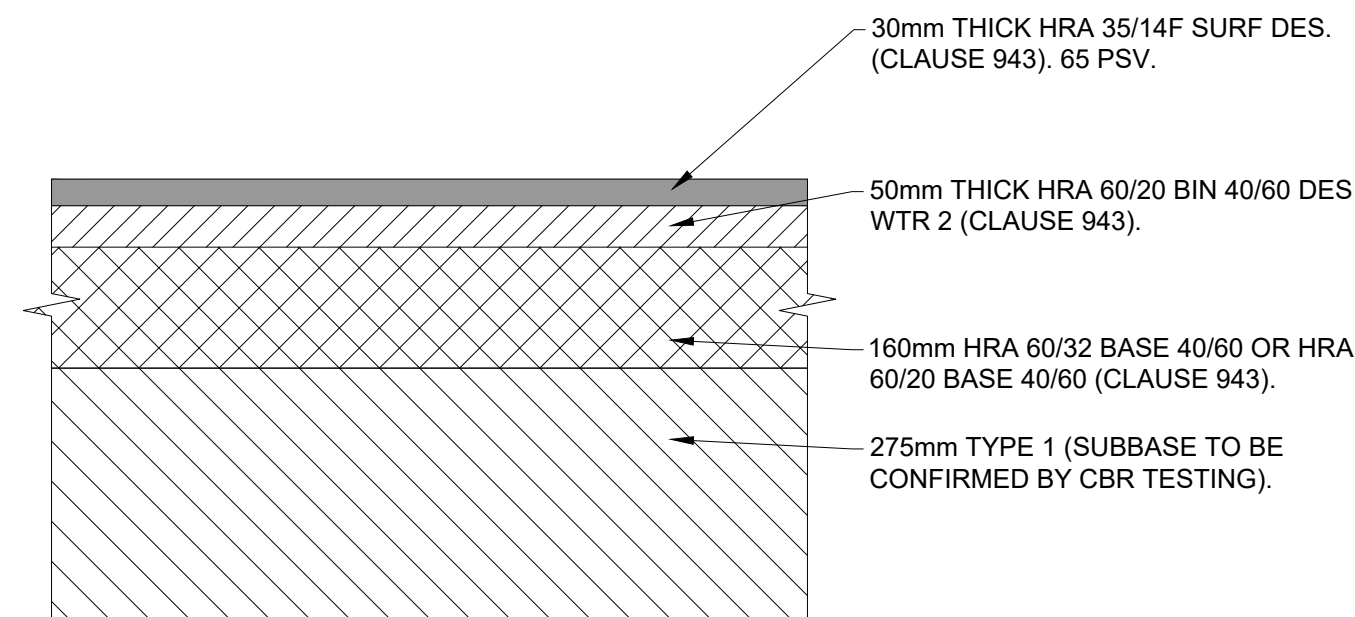


Scale 1:10

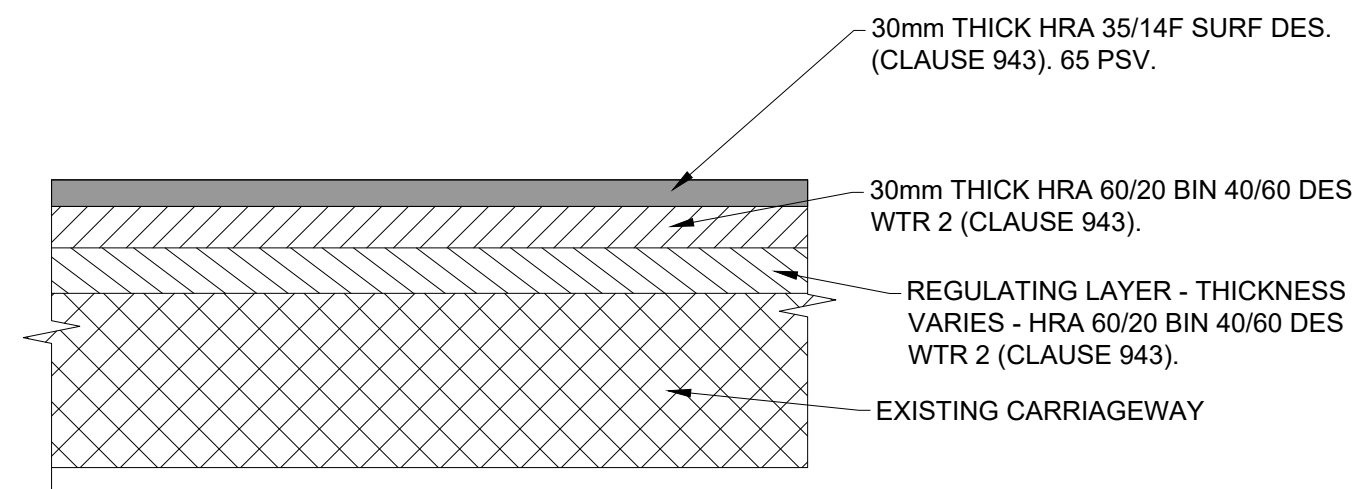


Scale 1:10

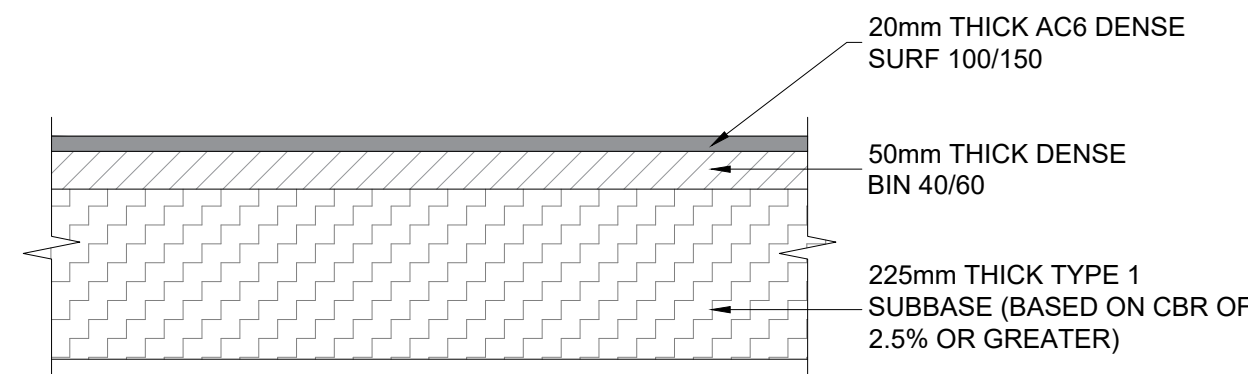


Scale 1:10

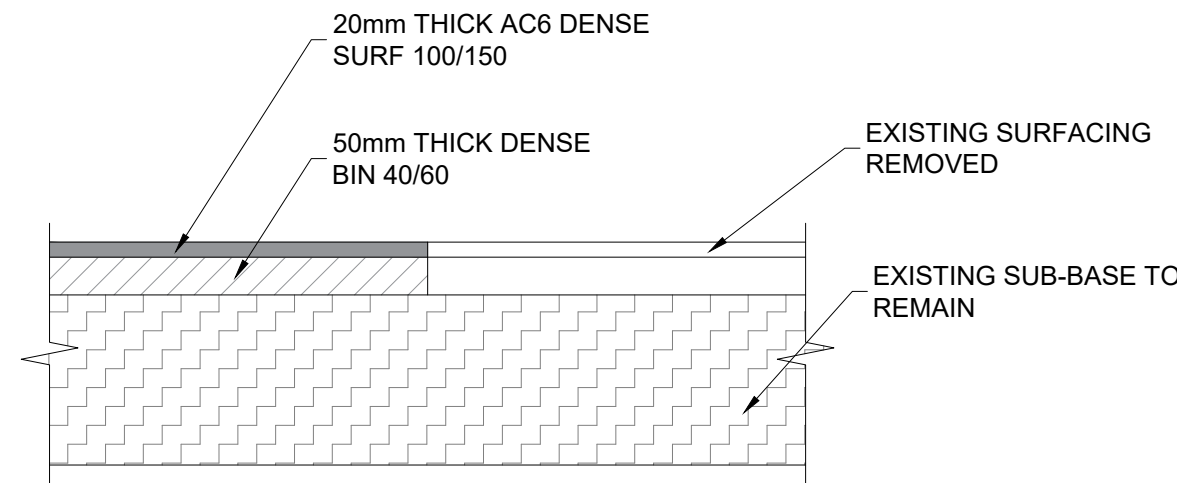


Scale 1:10

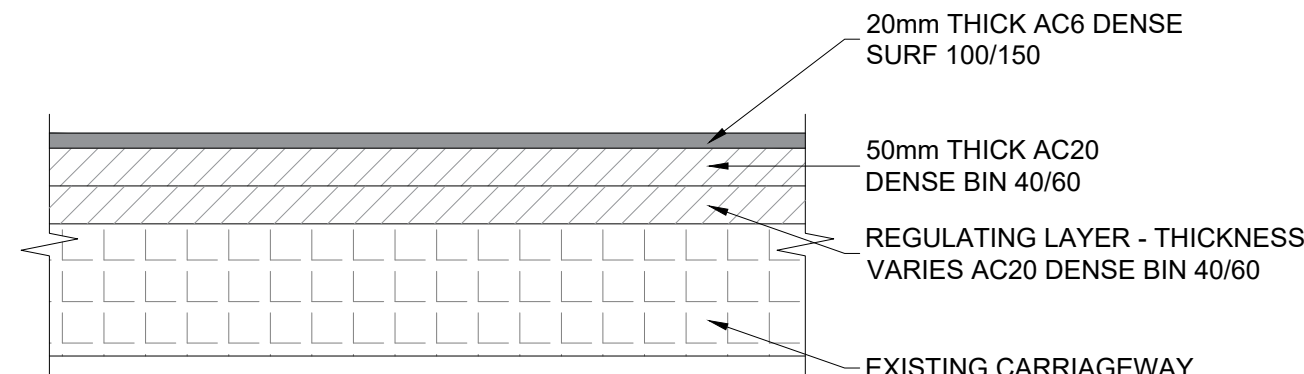


Scale 1:10

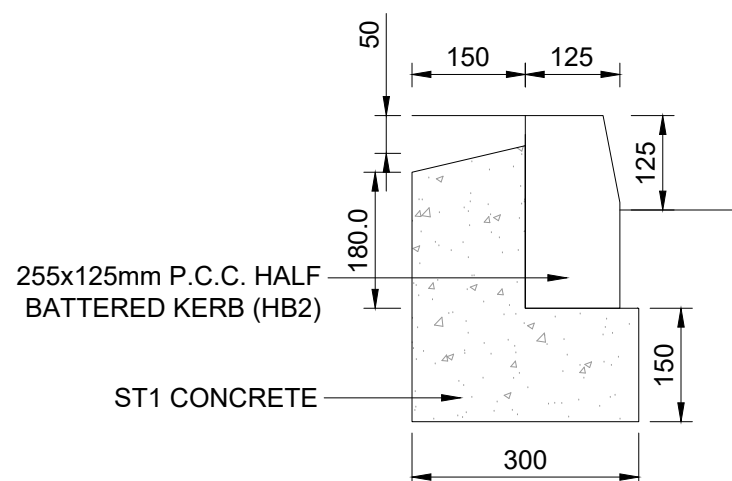


Scale 1:10

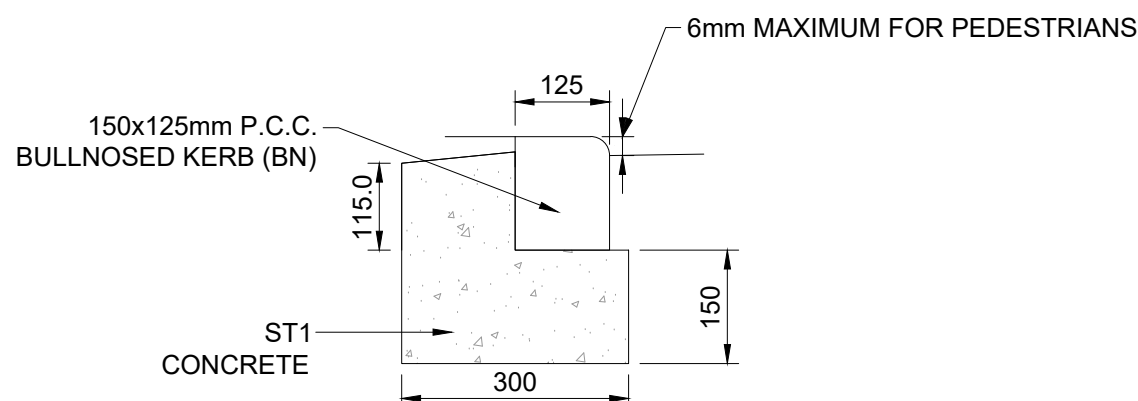

Scale 1:10

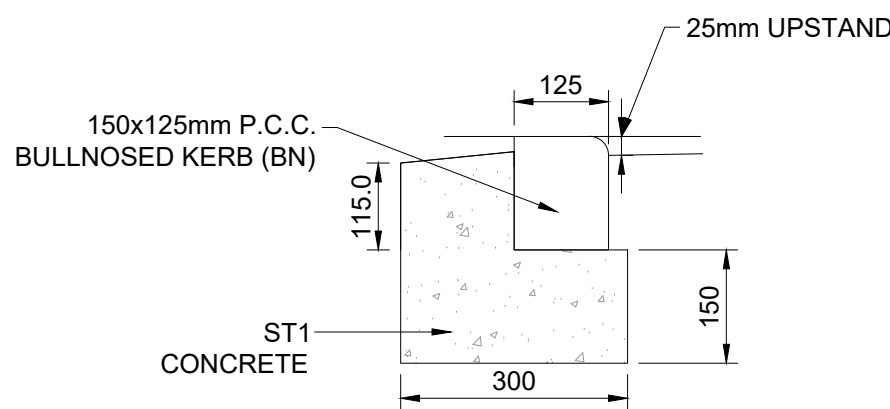

Scale 1:10

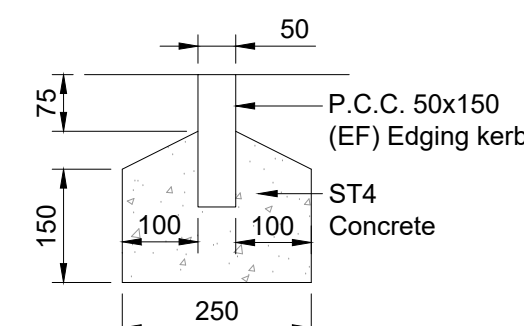

Scale 1:10

G1. DO NOT SCALE THIS DRAWING

G3. ALL DIMENSIONS ARE IN MILLIMETRES - (mm)
ALL LEVELS ARE IN METRES - (m) AND ARE ABOVE
ORDNANCE DATUM AT NEWLYN, CORNWALL UNLESS
NOTED OTHERWISE.

G4. NORTH SHOWN INDICATIVE ONLY

G5. THIS DRAWING IS TO BE READ IN CONJUNCTION WITH ALL RELEVANT; SPECIFICATIONS; DRAWINGS; DETAILS AND OTHER DESIGN INFORMATION.

G6. ALL DRAWINGS AND WRITTEN MATERIAL CONTAINED WITHIN, CONSTITUTE ORIGINAL AND UNPUBLISHED WORK OF THE ENGINEER AND MAY NOT BE DUPLICATED, USED, REPRODUCED OR DISCLOSED WITHOUT WRITTEN CONSENT OR EXPRESS PERMISSION FROM THE ENGINEER.

G7. ALL INFORMATION CONTAINED IN THIS DOCUMENT IS
COPYRIGHT ©

G8. WHERE THE CONTRACTOR UNDERTAKES OR ENGAGES A THIRD PARTY TO UNDERTAKE TEMPORARY WORKS DESIGN, OR VARIES THE PELL FRISCHMANN DESIGN IN ANY WAY, THEN THE CONTRACTOR WILL TAKE FULL RESPONSIBILITY AND LIABILITY FOR ALL DESIGN ASPECTS, INCLUDING A DESIGN RISK ASSESSMENT. THE CONTRACTOR SHALL INFORM PELL FRISCHMANN OF ANY PROPOSED VARIANCES TO THE DESIGN.

P01	FIRST ISSUE	PC	AH	AH	07.11.23
REV	DESCRIPTION	DRN	CHK	APP	DATE

Pell Frischmann

PICCADILLY HOUSE, 49 PICCADILLY, MANCHESTER M1 2AP
Telephone +44 (0)161 826 9400
Email: pmanchester@pellfrischmann.com
www.pellfrischmann.com

greatplaces
HOUSING GROUP

Project

LONGHURST ROAD S278 WORKS

Drawing Title

STANDARD DETAILS

Drawing Status	
1	1
2	2
3	3
100	100

	Name	Date	Status Code
Drawn	P. CLARK	07.11.23	S03
Designed	P. CLARK	07.11.23	Scale AS AHOWN
Eng Chk	A. HALL	07.11.23	Revision
Approved	A. HALL	07.11.23	P01

Drawing No.

106240 - PEL-HGN-XX- DE - D - 0001