



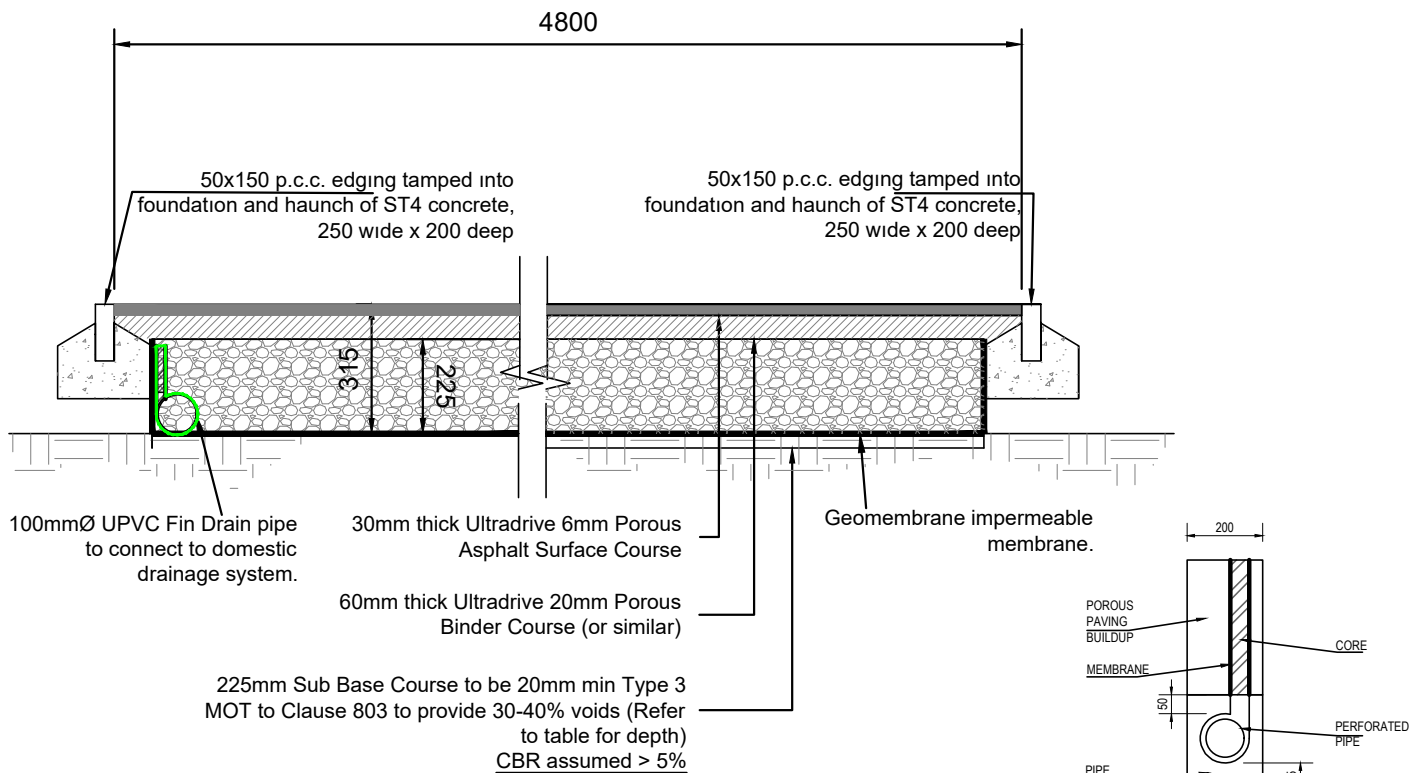

TYPICAL POROUS PRIVATE DRIVE DETAILS 1:20

FIN DRAIN DETAIL
SCALE 1:10

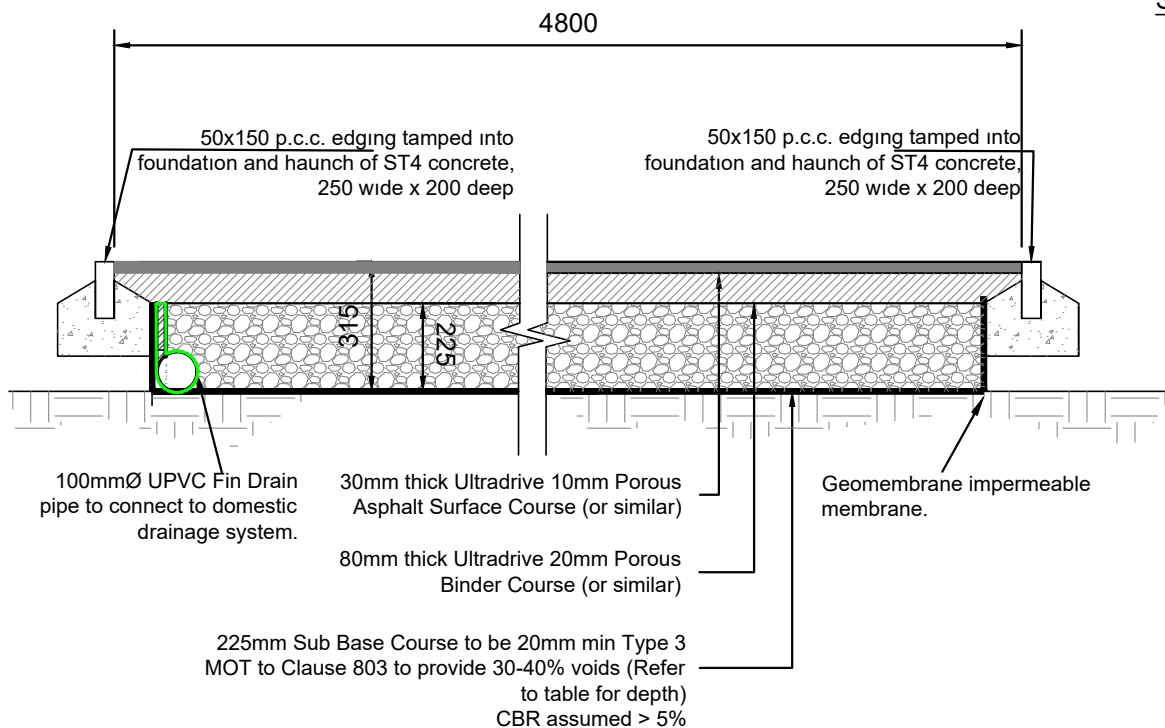

TYPICAL POROUS SHARED DRIVE / PARKING AREA DETAILS
1:20

PROJECT: BRITISH LEGION SITE		TITLE: SuDS DETAILS		
PROJECT NUMBER: 223-039	DRAWING No: C-1060	REV: P01	SCALE @ A4: 1:20	DATE: 06.02.2025