

NOTES:


THE CONTRACTOR IS RESPONSIBLE FOR CHECKING DIMENSIONS, TOLERANCES AND REFERENCES. ANY DISCREPANCIES ARE TO BE VERIFIED WITH THE ARCHITECT BEFORE PROCEEDING WITH THE WORKS ON SITE OR OFF SITE FABRICATION

WHERE AN ITEM OR DETAIL IS COVERED OR DESCRIBED ON DRAWINGS OF DIFFERENT SCALES THE LARGER SCALE DRAWING IS TO BE WORKED TO.


DO NOT SCALE FROM THIS DRAWING. FIGURED DIMENSIONS TO BE WORKED TO IN ALL CASES.

THIS IS A COPYRIGHT (C) DRAWING AND IS NOT TO BE REPRODUCED WITHOUT THE WRITTEN PERMISSION OF THE ARCHITECT.


DRAWINGS WITH COLOURED LEGENDS SHOULD BE PRINTED IN COLOUR AT A1.

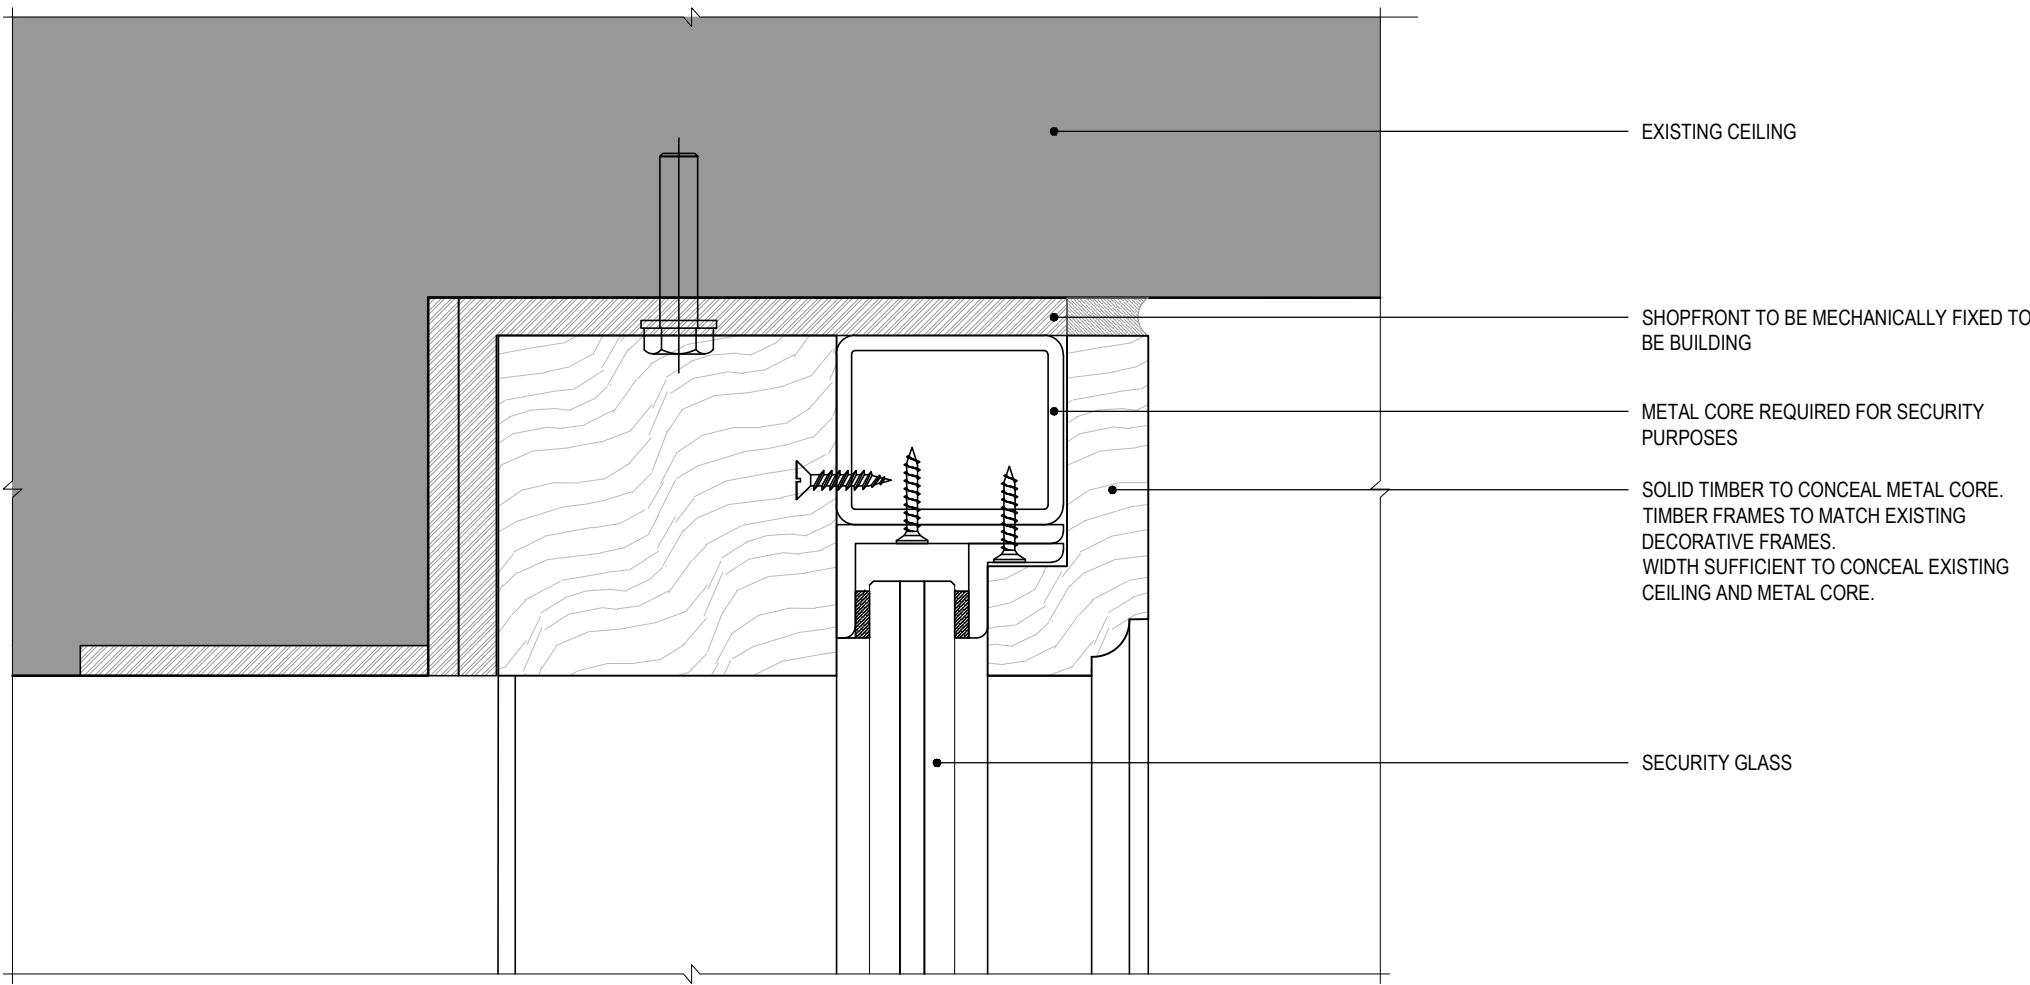


1 SHOPFRONT DETAIL
SCALE 1:2@A1

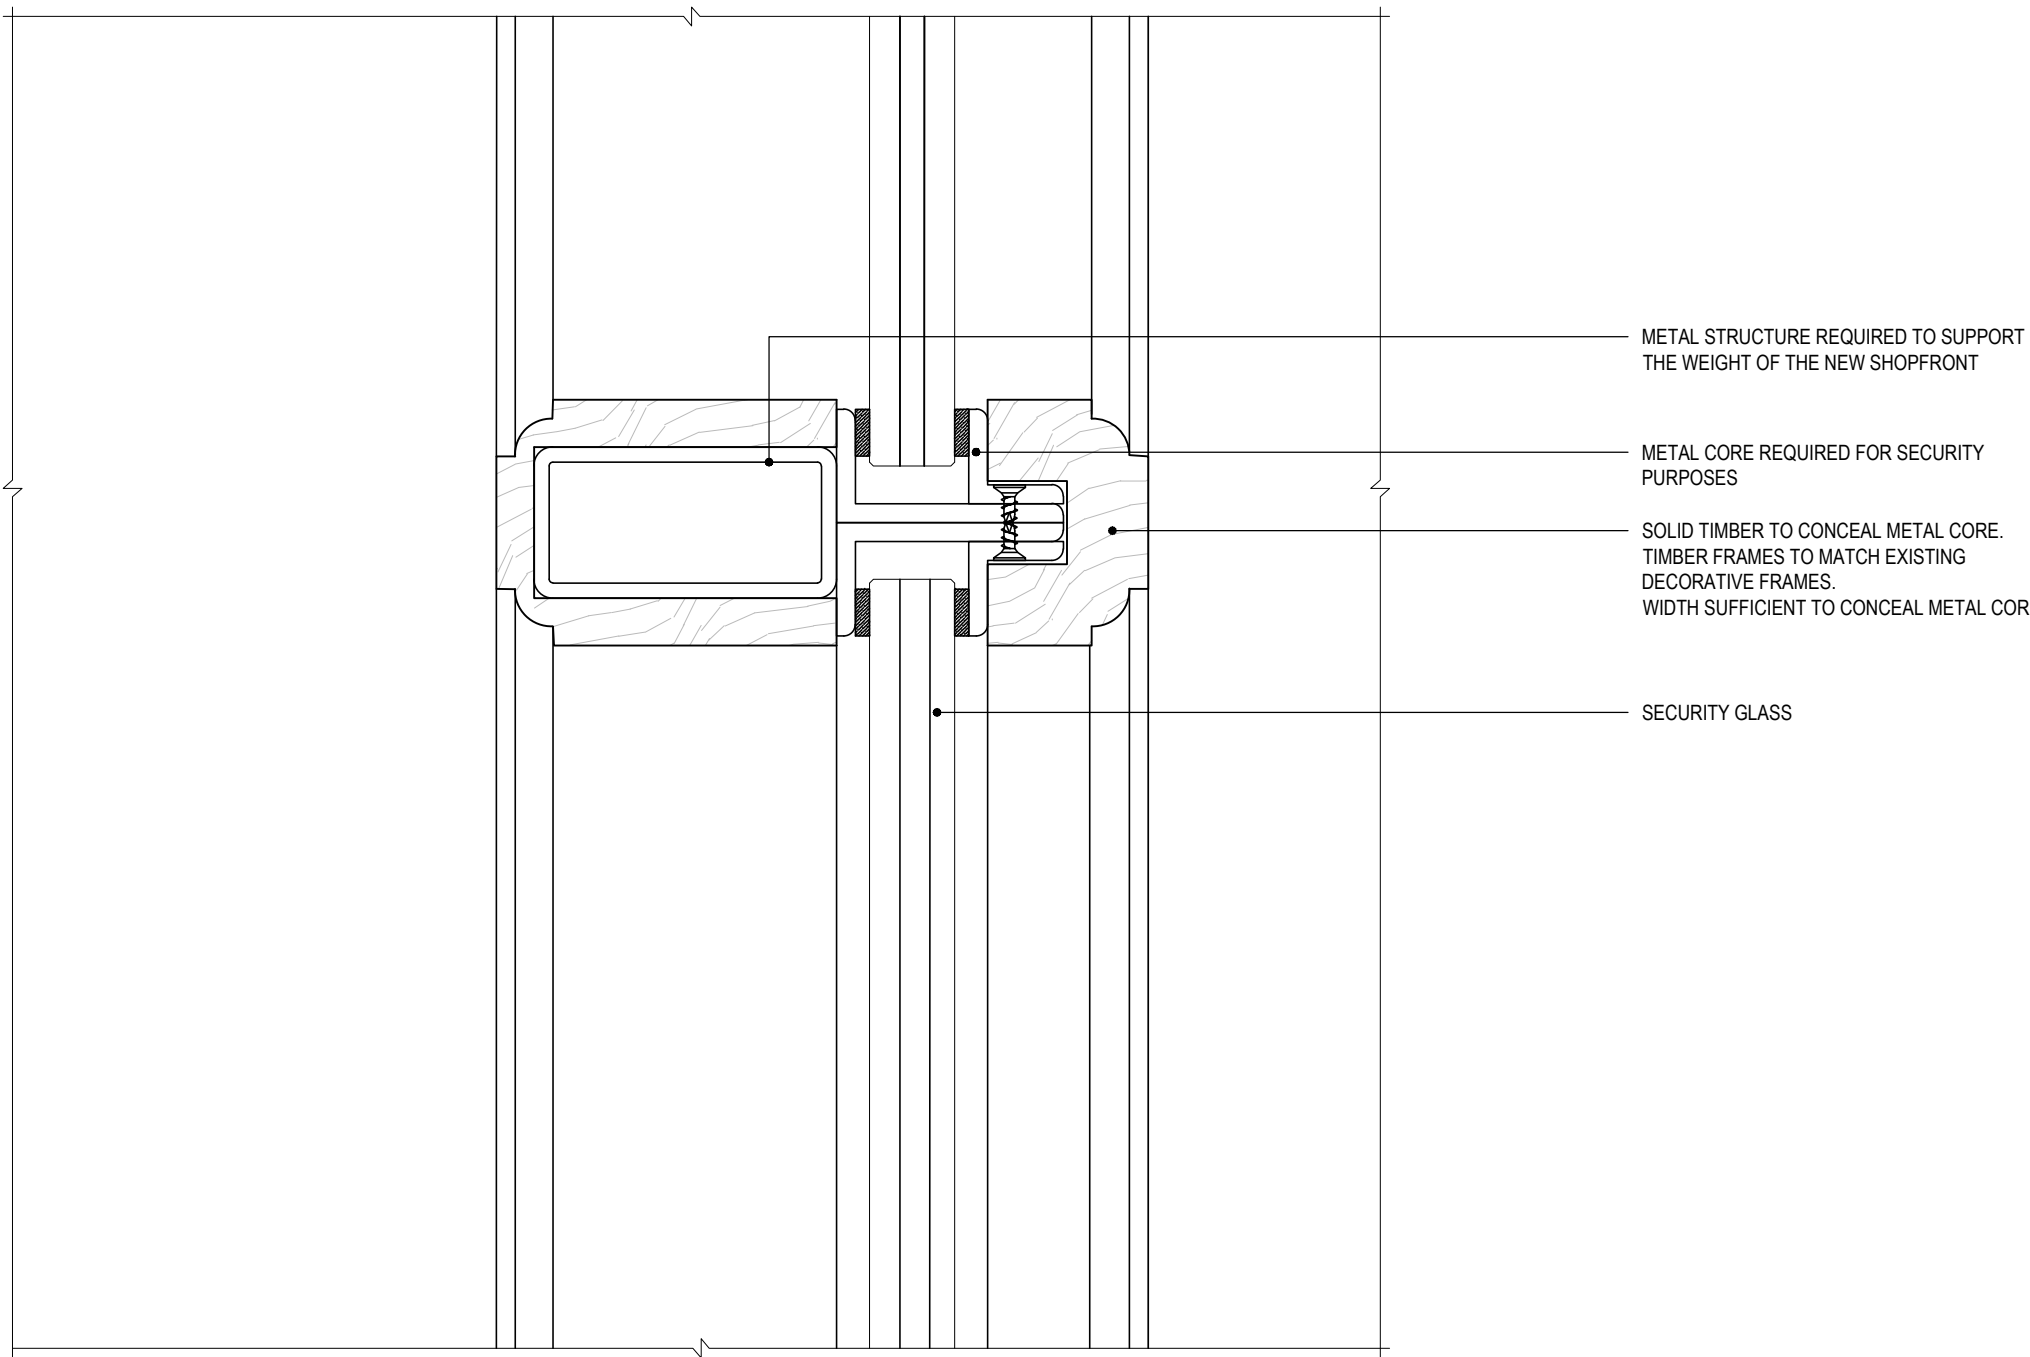


2 SHOPFRONT DETAIL
SCALE 1:2@A1

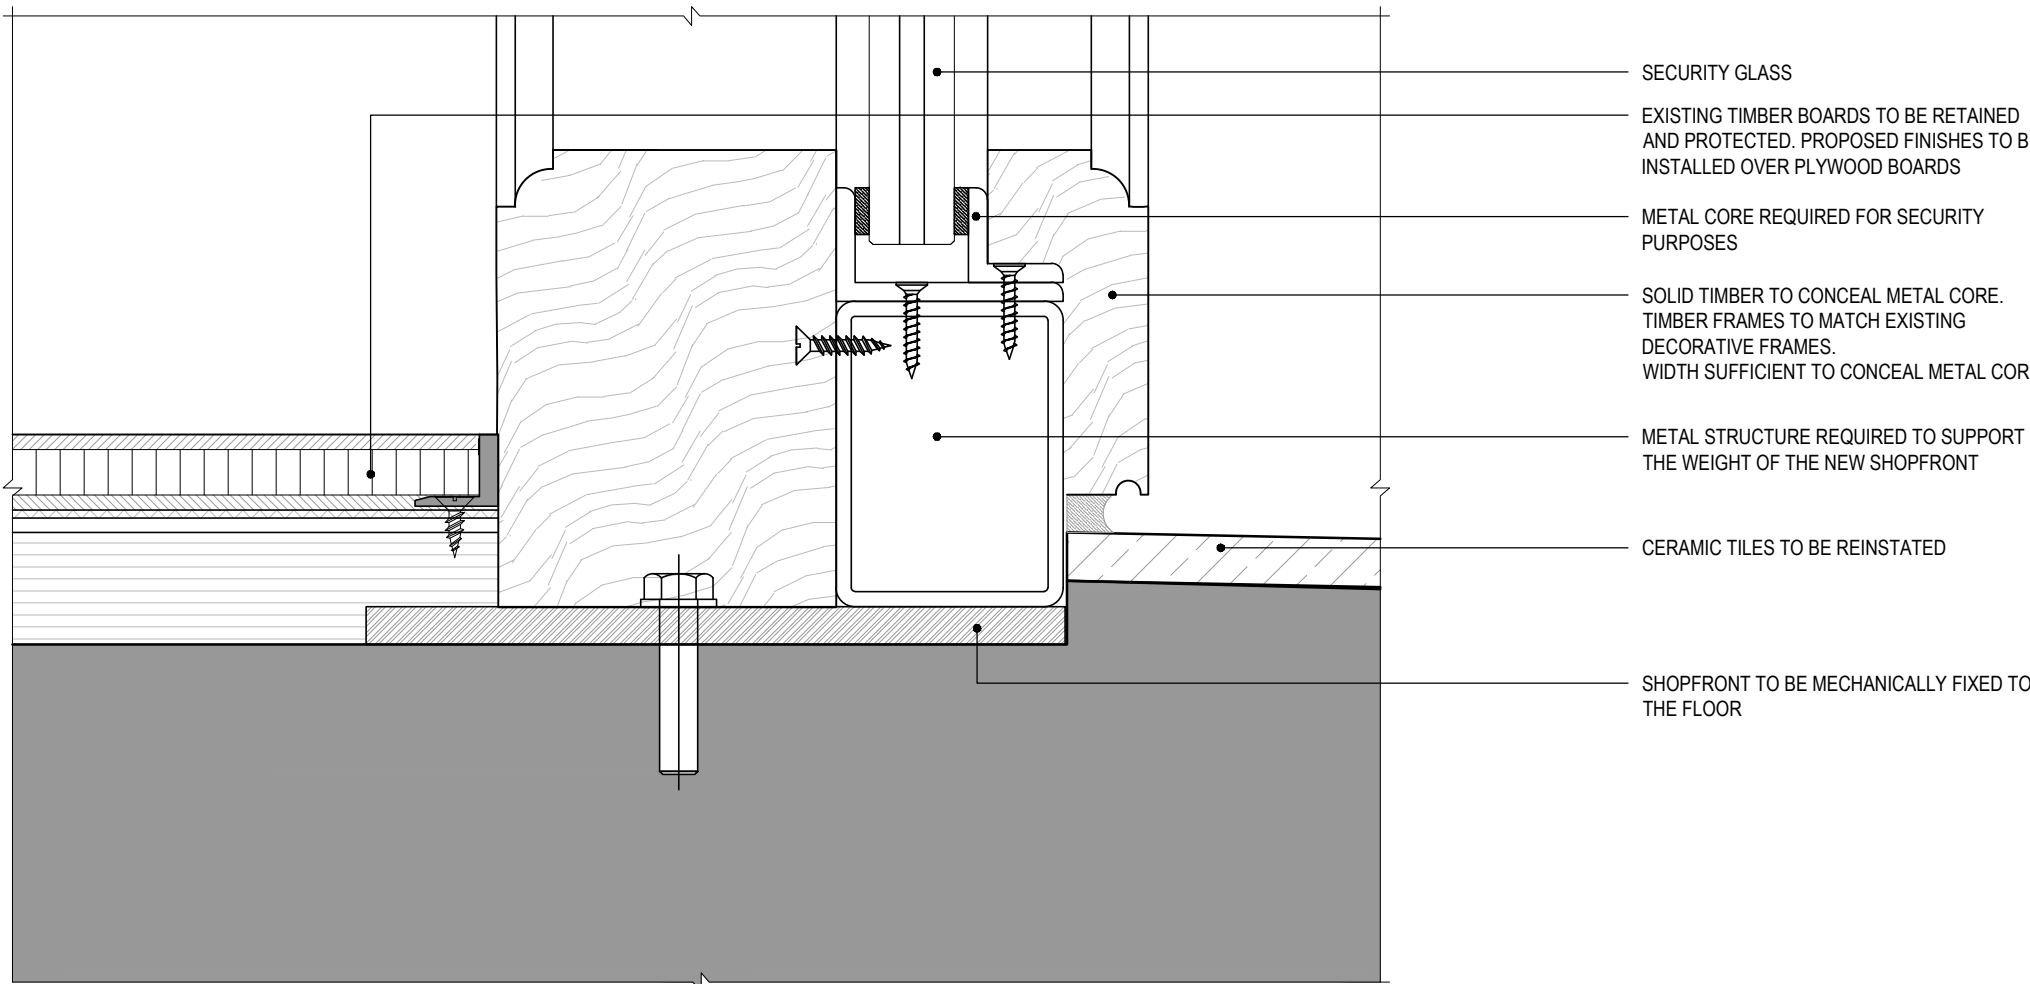

3 SHOPFRONT DETAIL
SCALE 1:2@A1

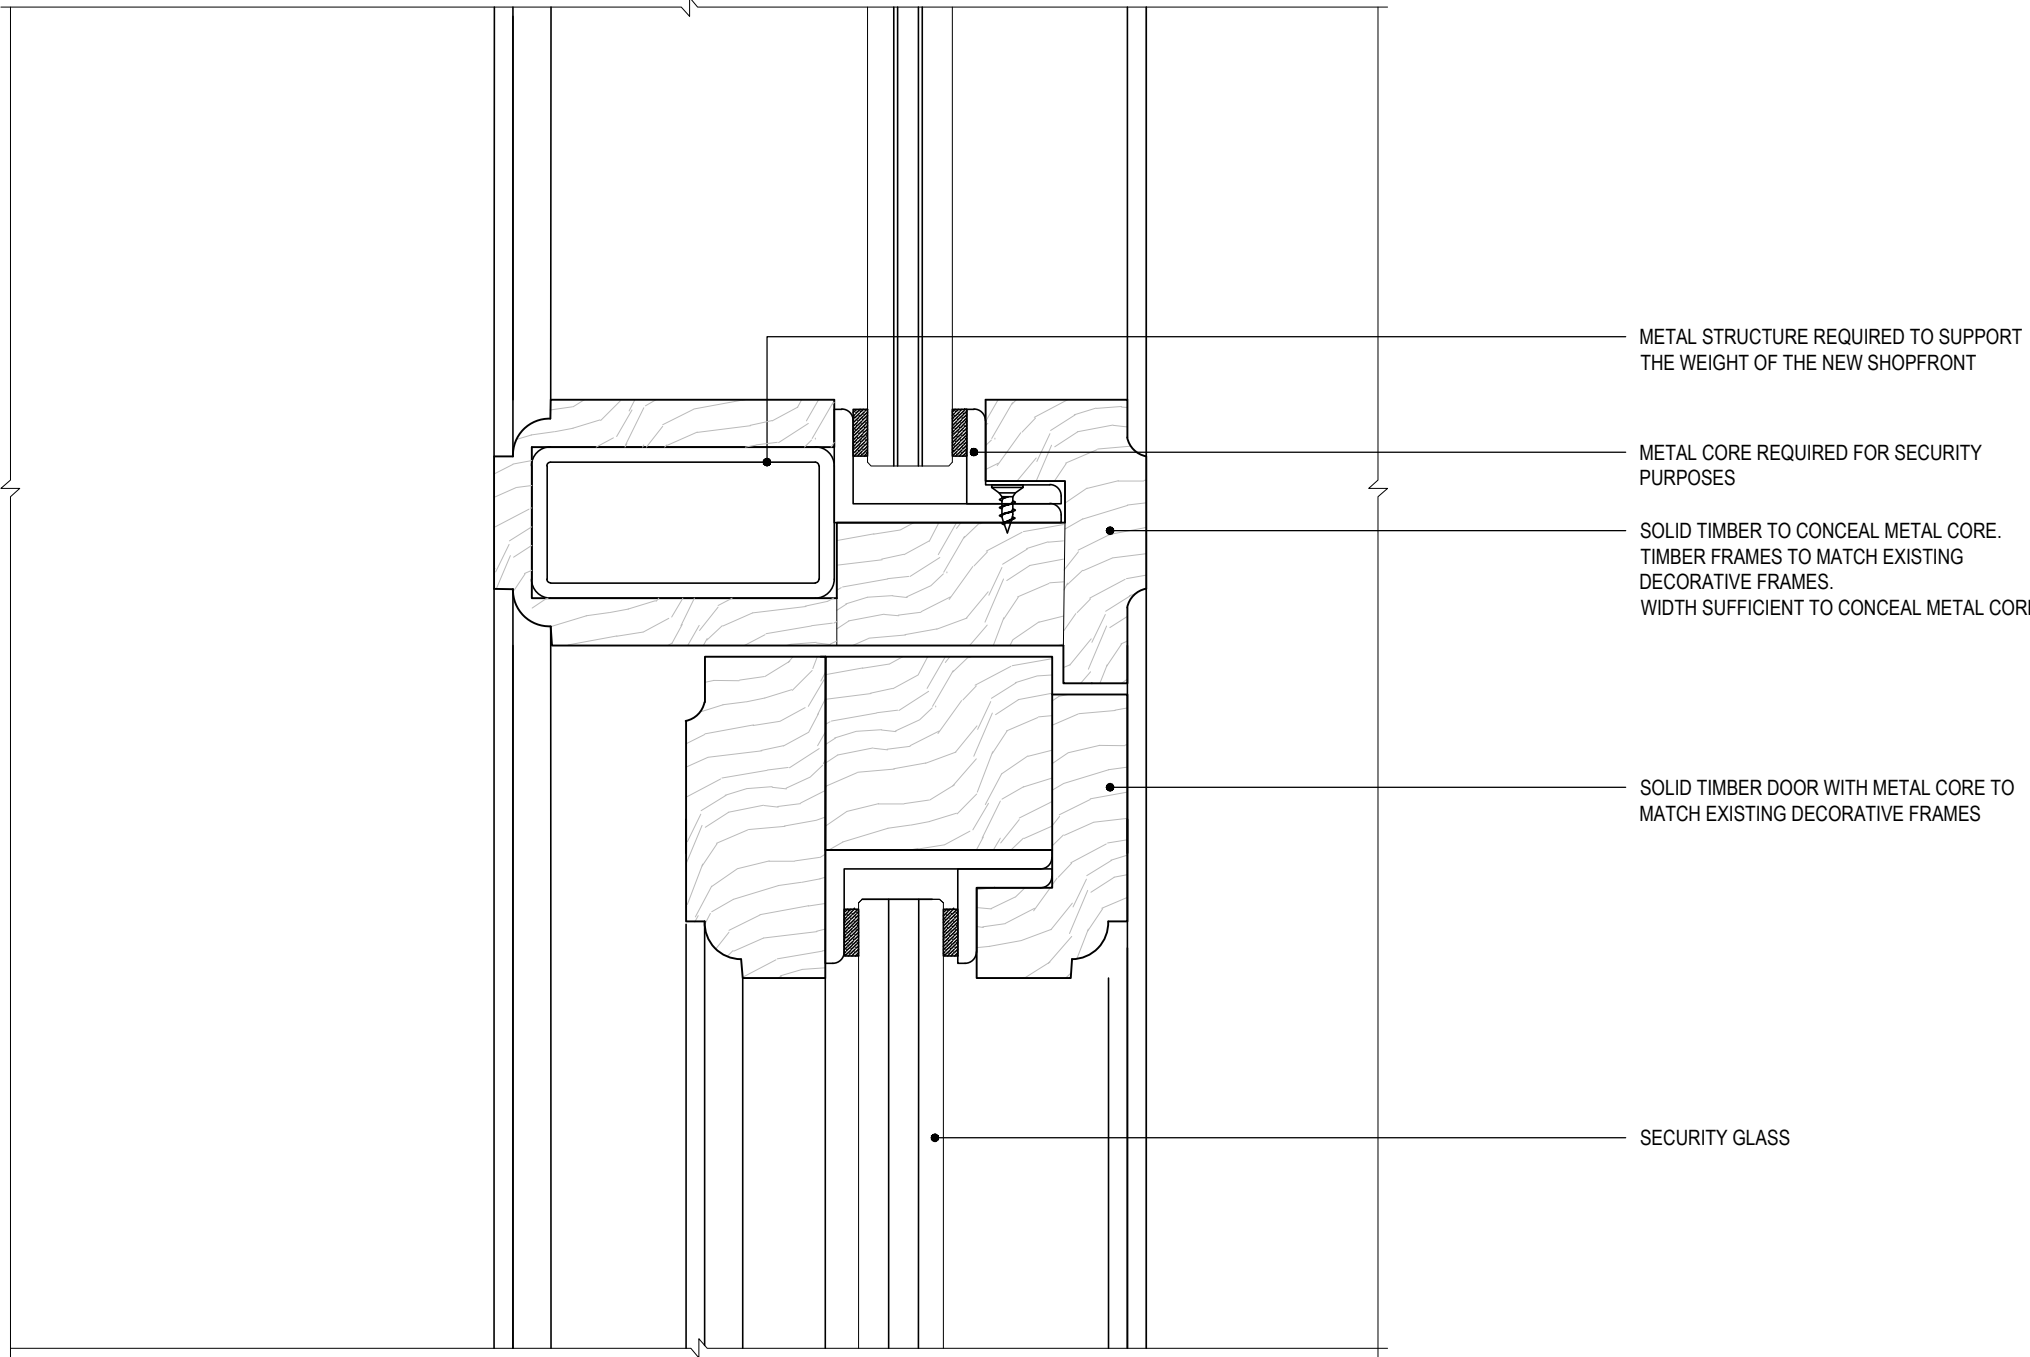

4 SHOPFRONT DOOR DETAIL
SCALE 1:2@A1

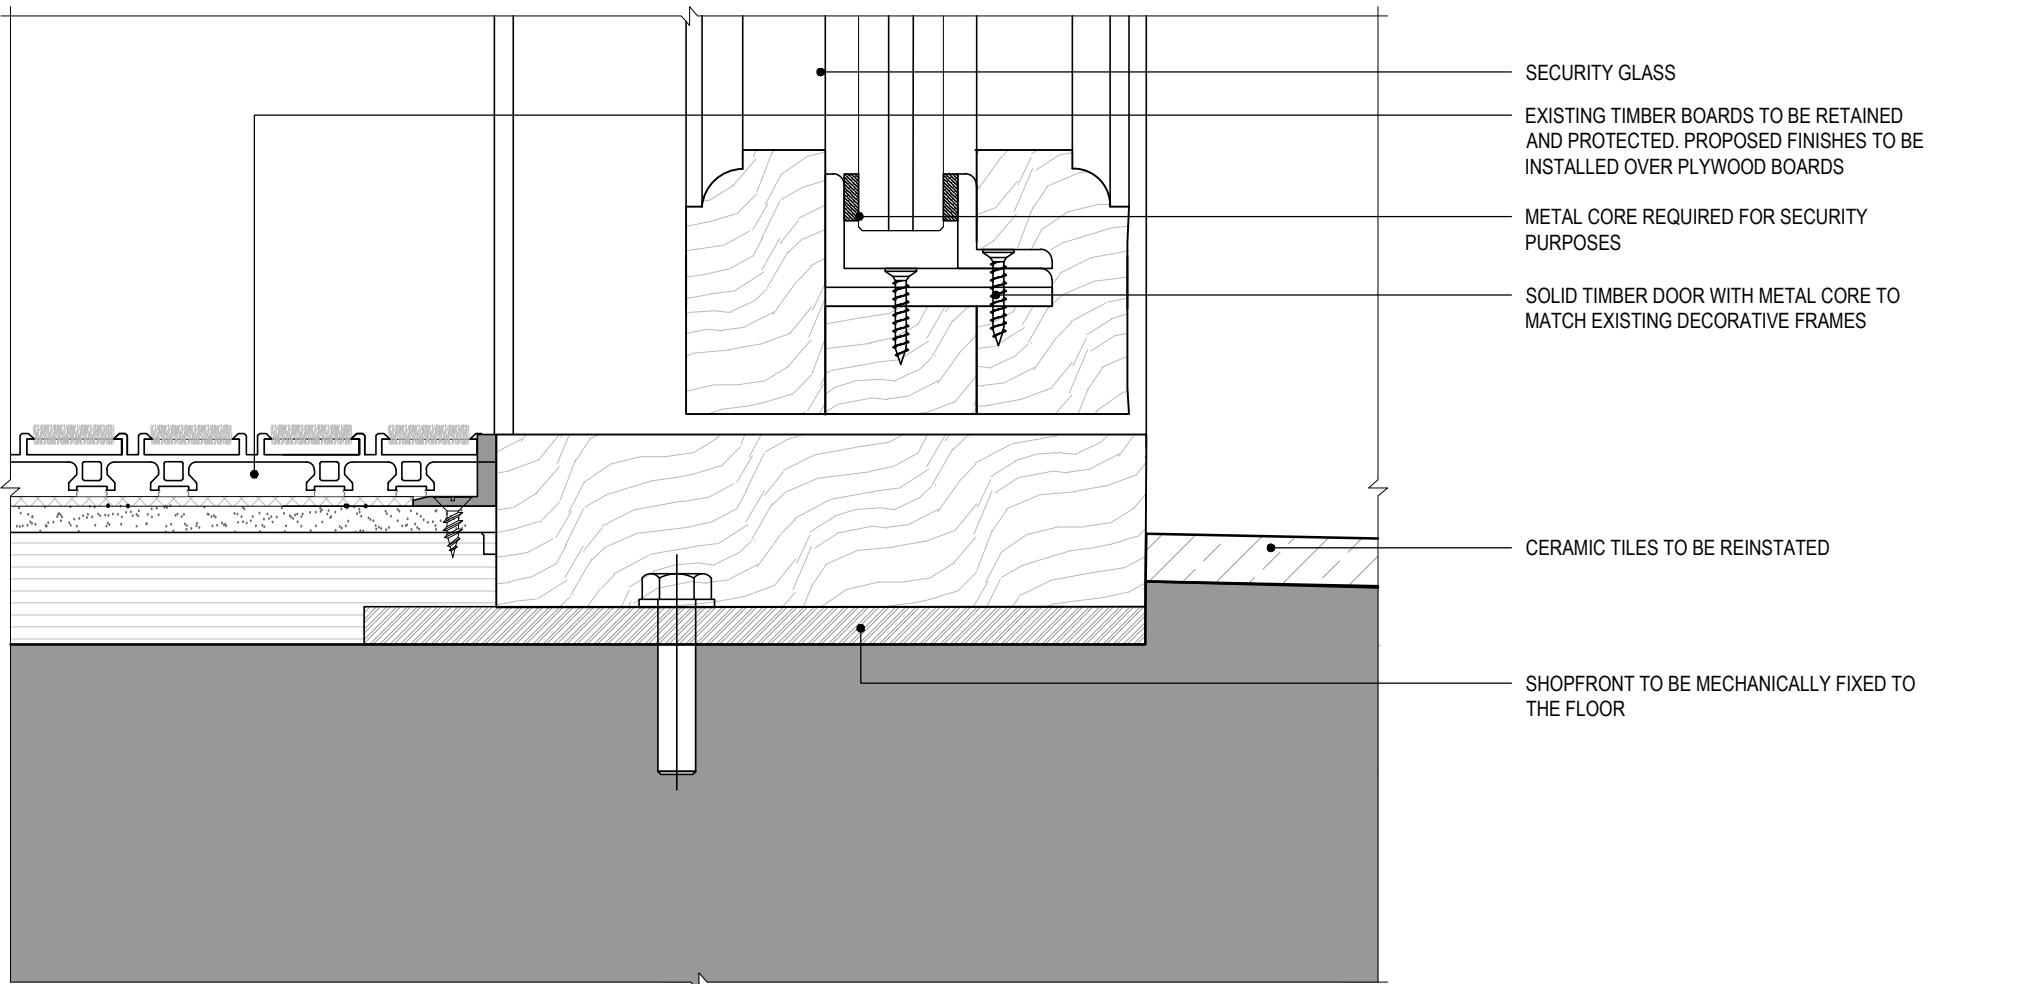


5 SHOPFRONT DOOR DETAIL
SCALE 1:2@A1

SHOPFRONT DETAILS

M&W MANCHESTER
17-21 ST ANNS SQUARE, MANCHESTER

JOB NUMBER: 1357
CREATED DATE: 16.04.24
DRAWN BY: PG
SCALE: 1:2@A1

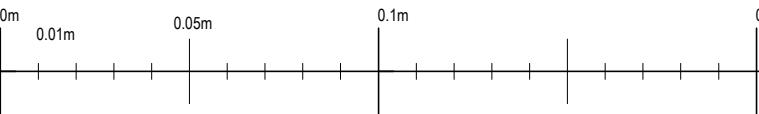

REV:	DATE:	DESCRIPTION:	BY:
A	25.06.24	REV PLANNING APPLICATION	PG
B	17.07.24	REV PLANNING APPLICATION	PG
C	24.07.24	REV PLANNING APPLICATION	PG
D	05.11.24	DISCHARGEMENT OF CONDITIONS	PG
E	30.01.25	DISCHARGEMENT OF CONDITIONS	PG
F	21.02.25	DISCHARGEMENT OF CONDITIONS	PG