



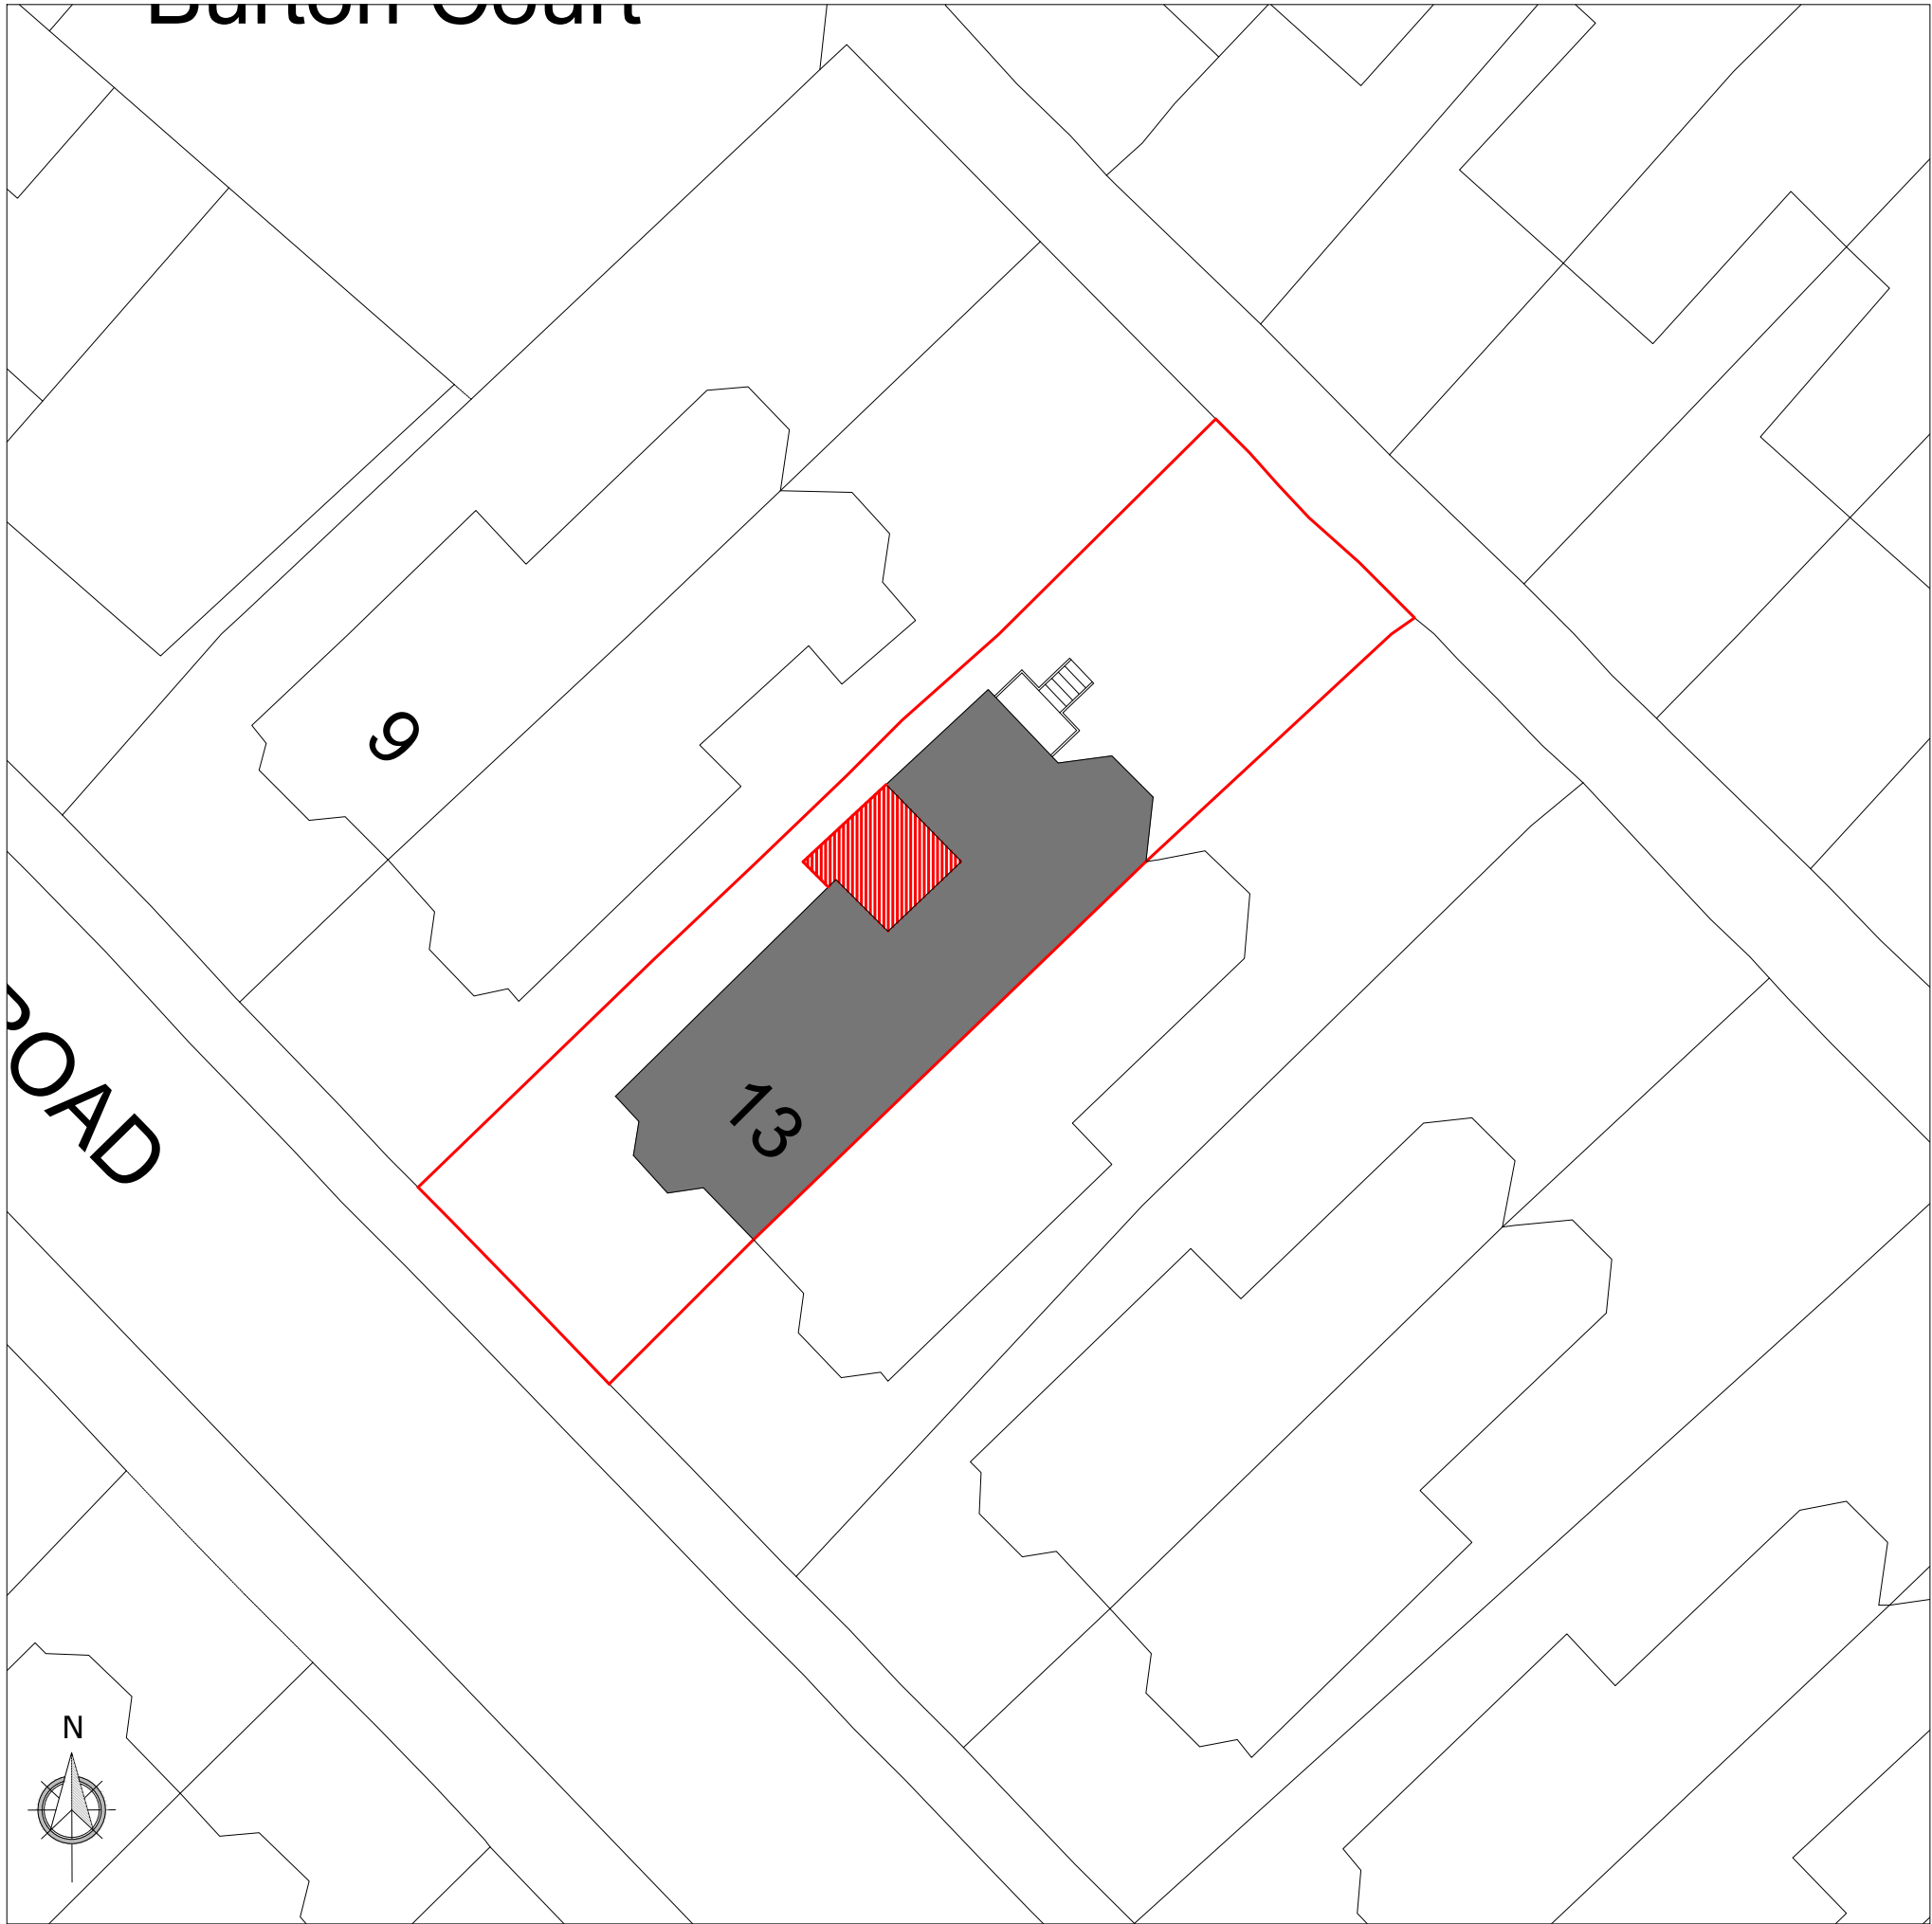

Block Plan 1:200

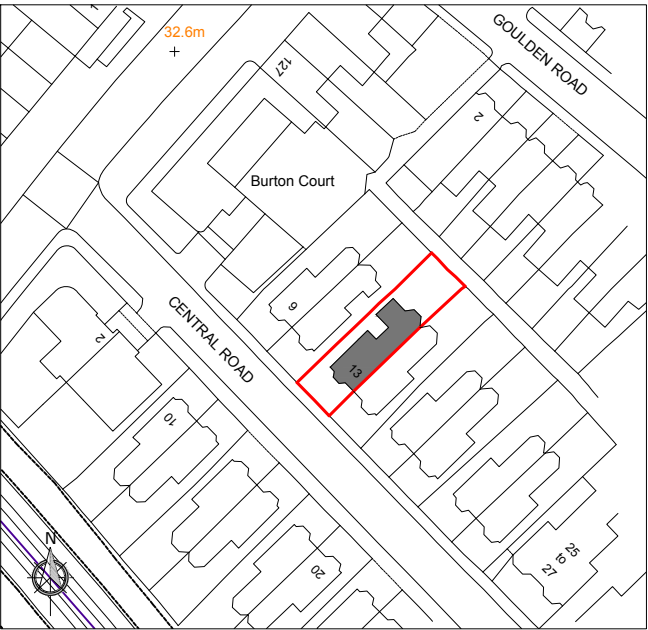

Location Plan 1:1250

LHG PROJECTS LTD Architectural Design & Surveying M: 07941 889 509 E: lhgprojects@gmail.com			
PROJECT 13 Central Road, Didsbury			
DRAWING TITLE Location & Block Plan			
DATE 22/01/25	SCALE As indicated at A3		
DRAWING NUMBER 1166.000	REVISION NO.		