
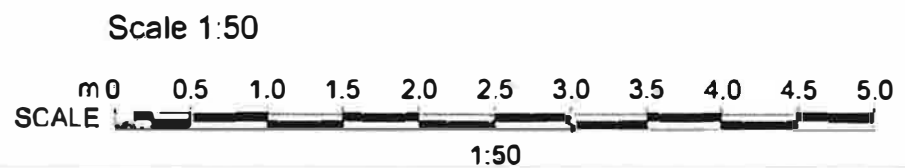


Condron Design Consultants Ltd  
79 Ash Drive Wardley  
condrondesignconsultants@  
outlook.com  
07734669651

**PROPOSED FIRST FLOOR LAYOUT PLAN - No Change**

18 Grange Lane Didsbury  
M20 6RW  
1:50@A3-MCPRCOL06  
Dimensions to be checked  
on site by contractor

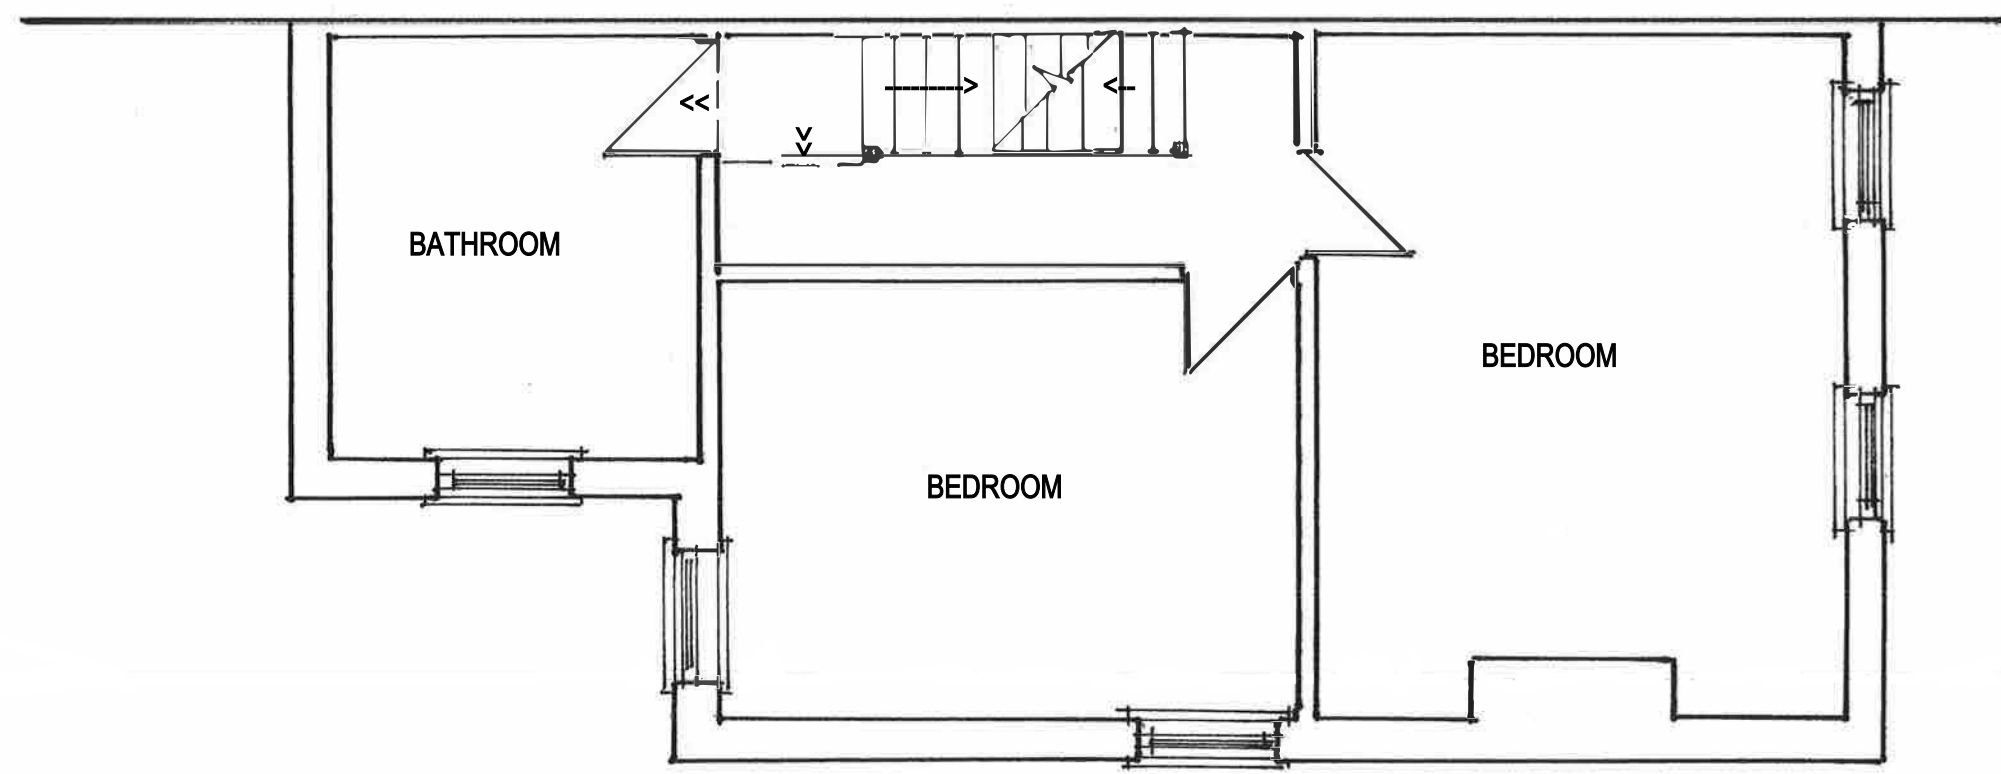

**CONDRON DESIGN CONSULTANTS**  
Specialist in Planning, Design and Building Regulation Submissions  
Mobile : 07734 669651  
Email : condrondesignconsultants@outlook.com