




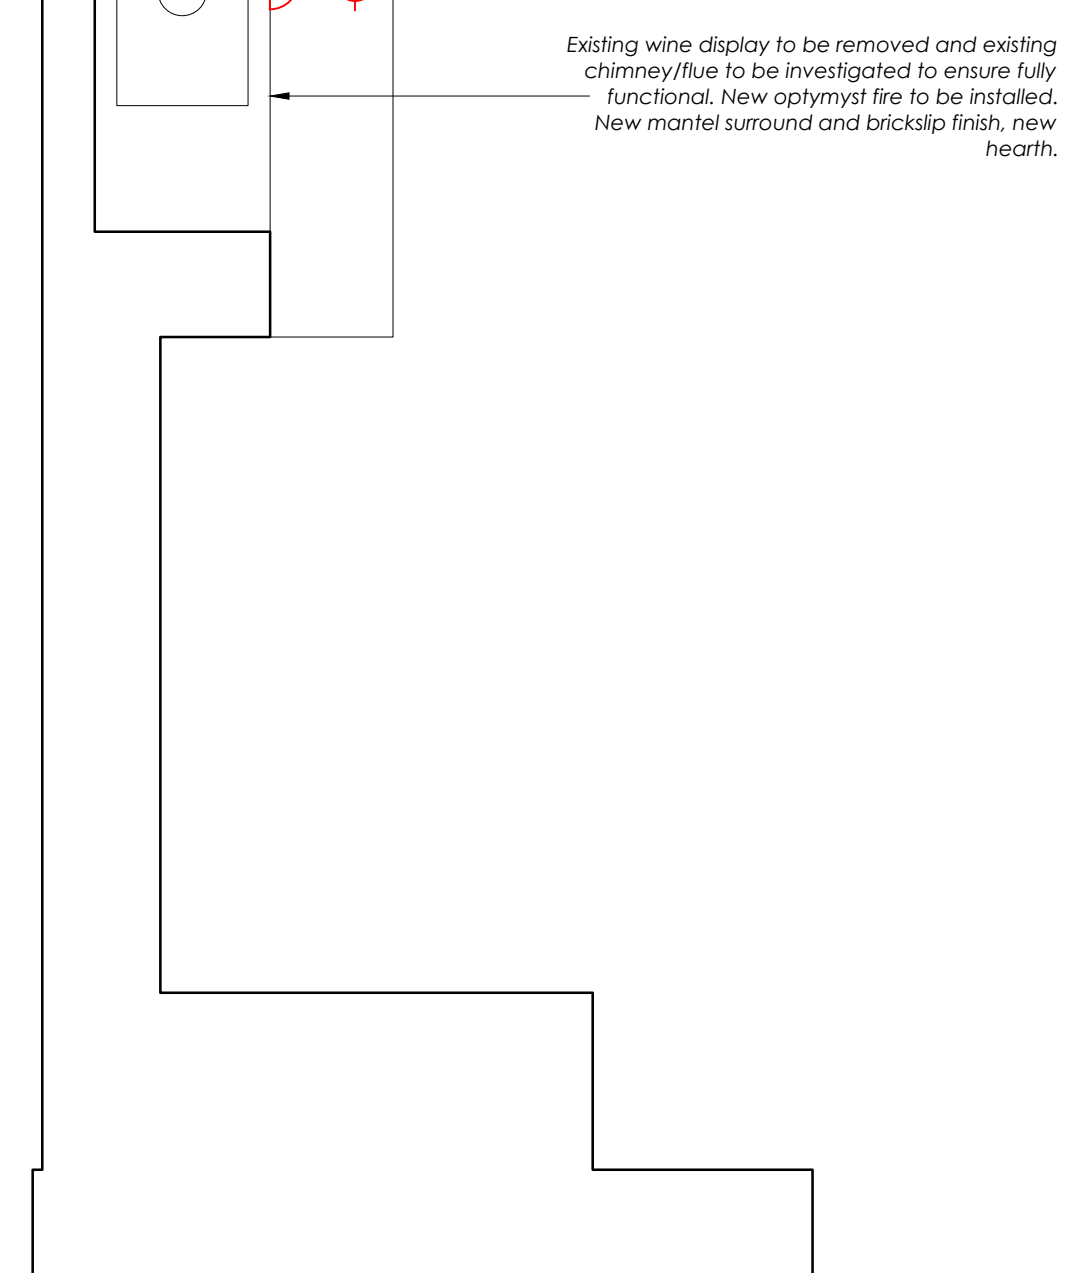

FP-1 FIREPLACE PLAN
SCALE 1:20

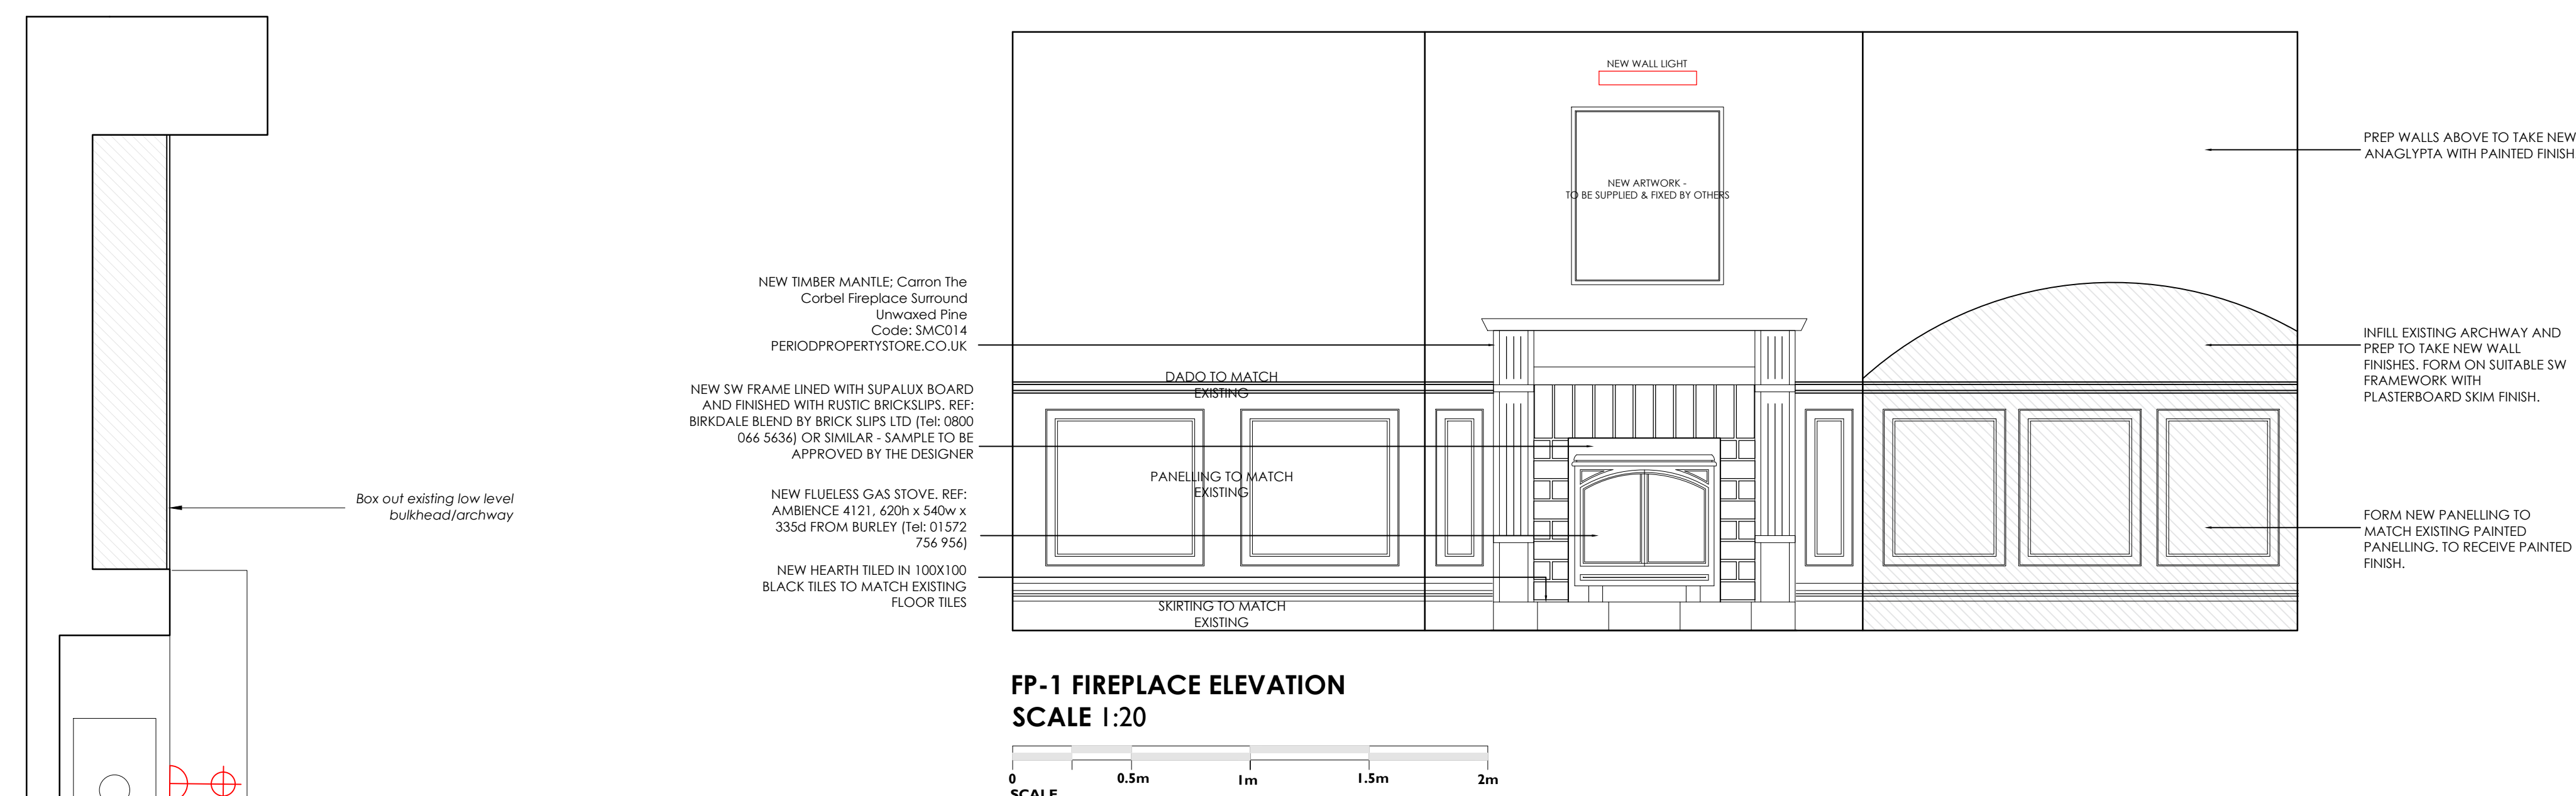


A horizontal scale bar with markings at 0, 0.5m, 1m, 1.5m, and 2m. The word "SCALE" is written below the 0 mark.

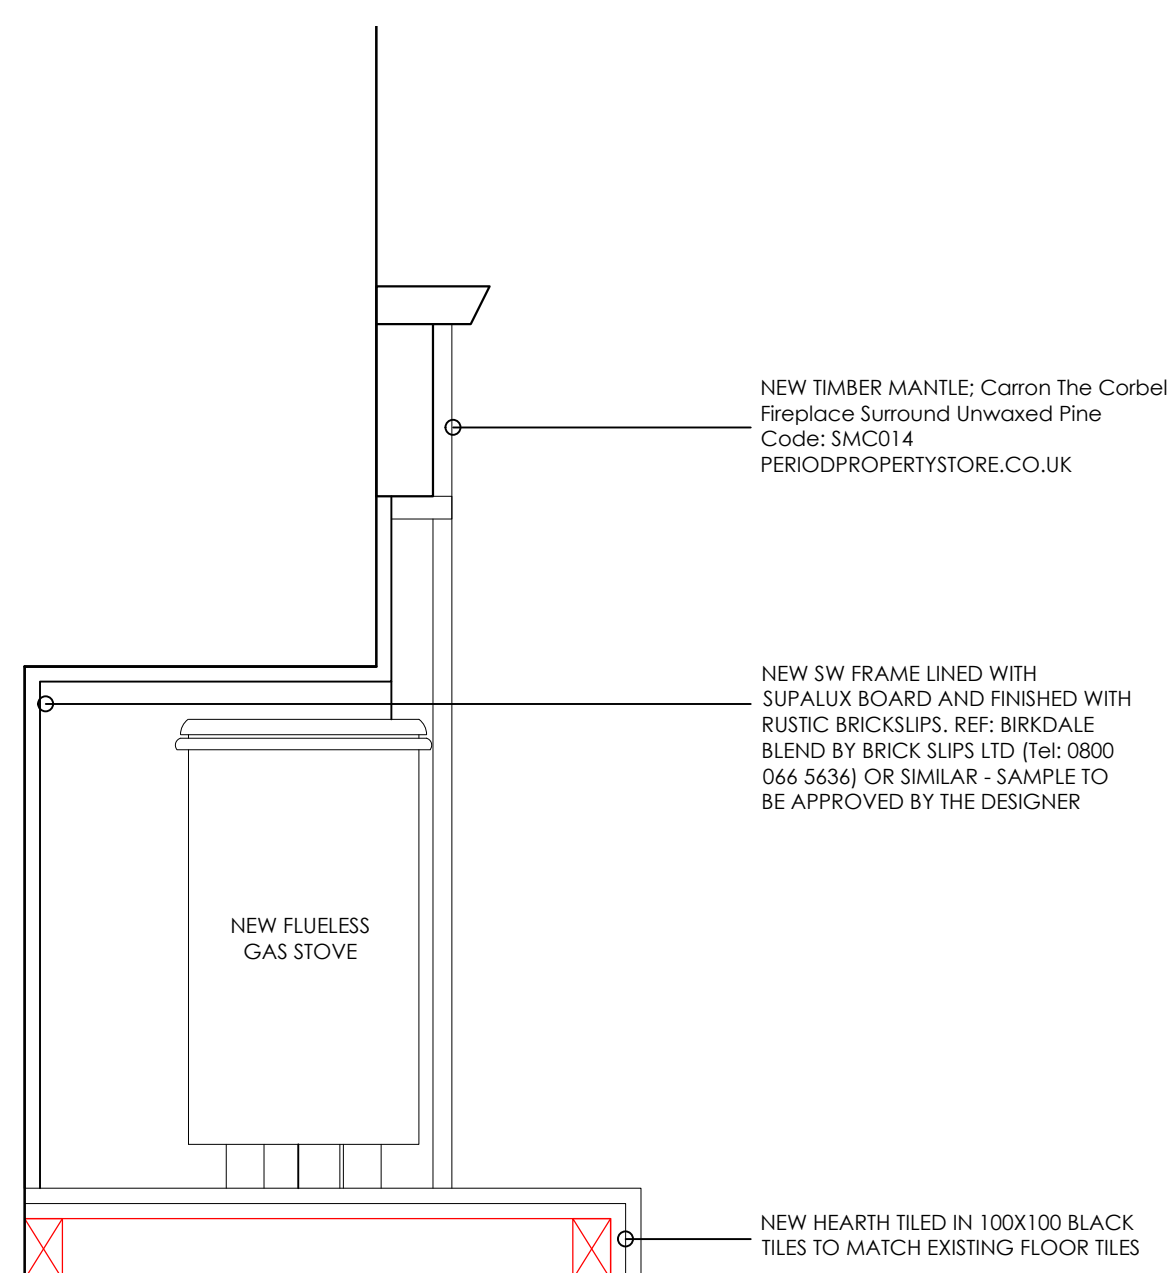

FP-1 FIREPLACE SECTION (1:10)




0 0.5m
SCALE

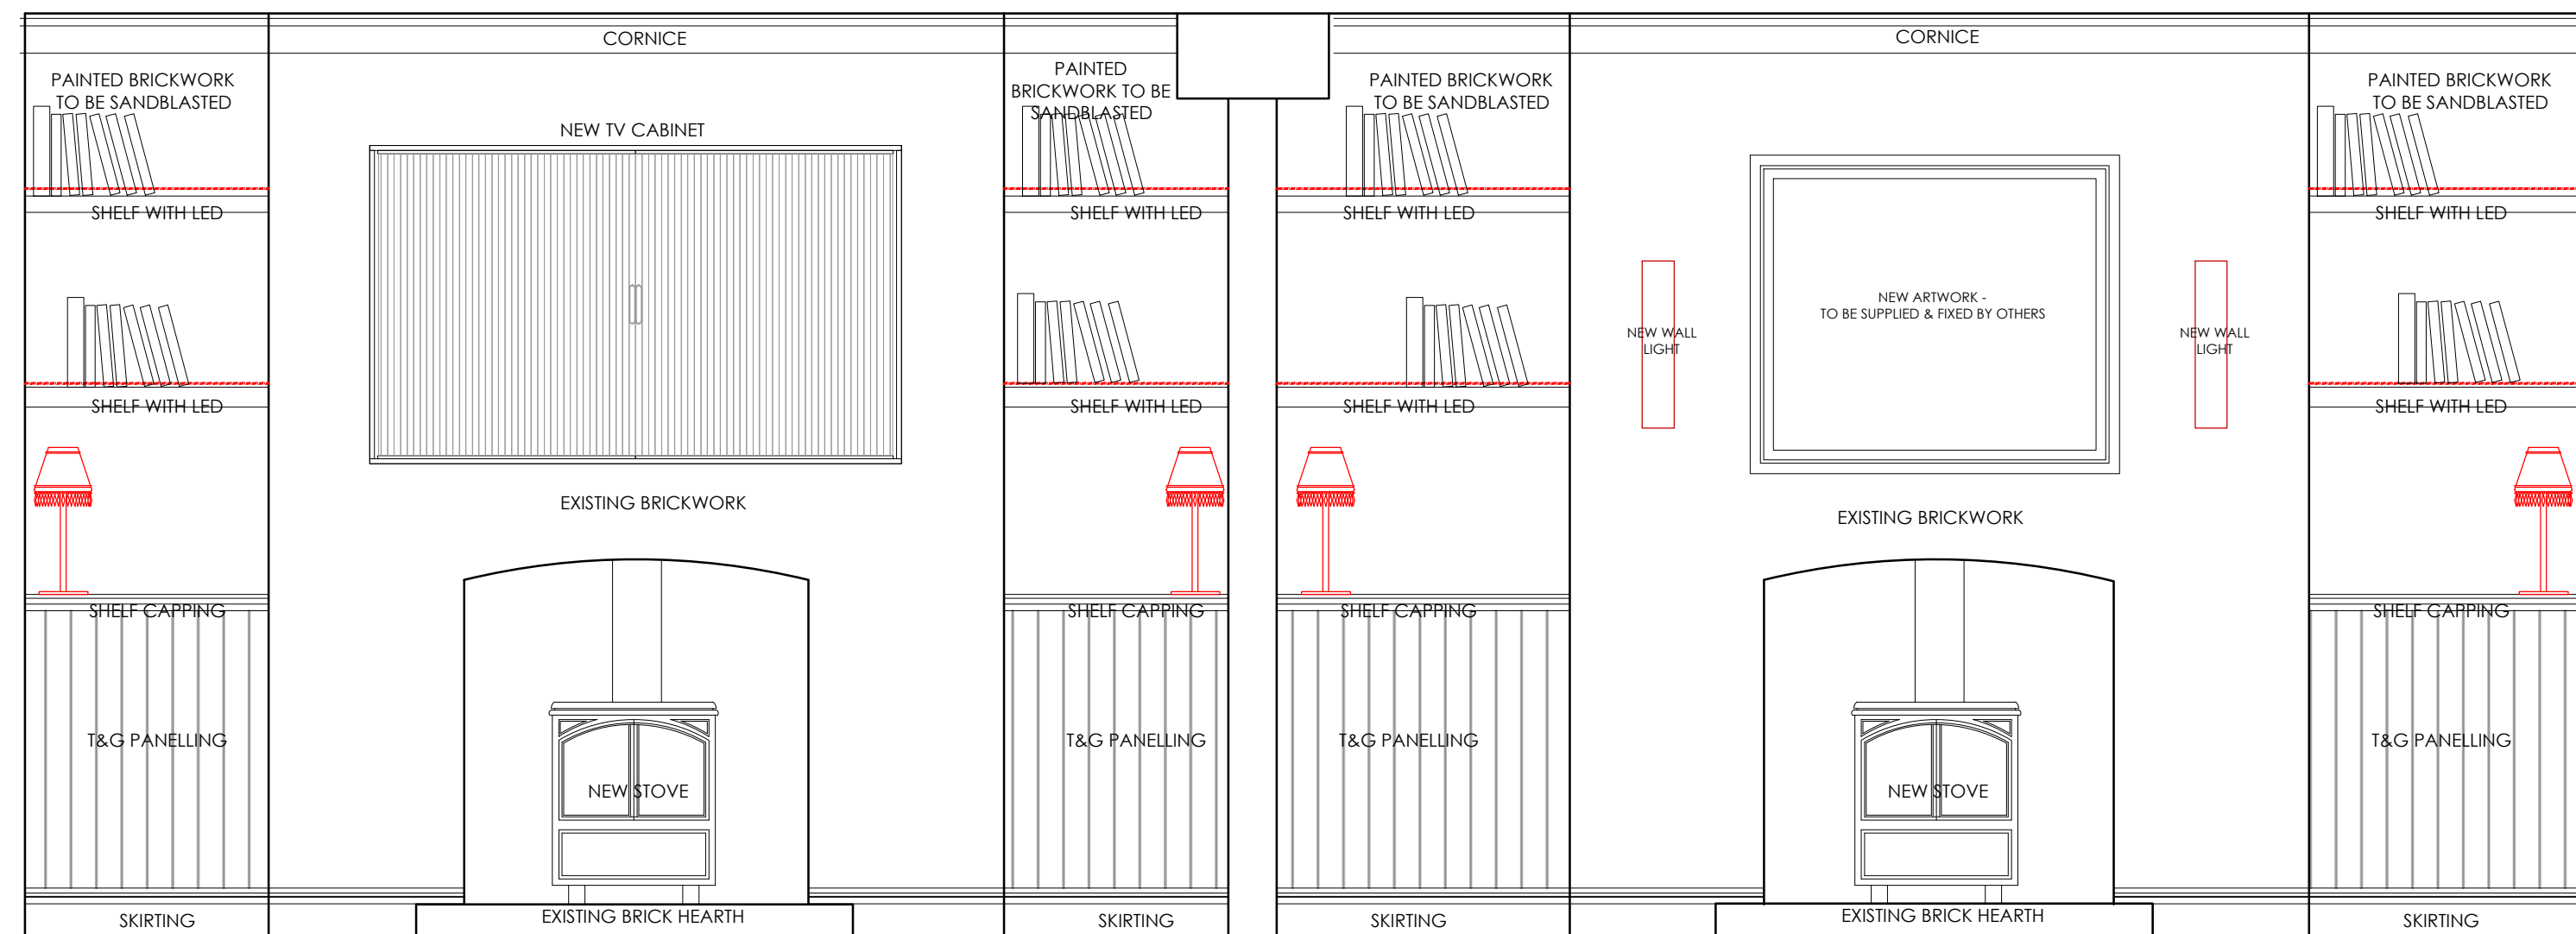


FP-2 FIREPLACE & DISPLAY ELEVATION
SCALE 1:20

0 0.5m 1m 1.5m 2m
SCALE

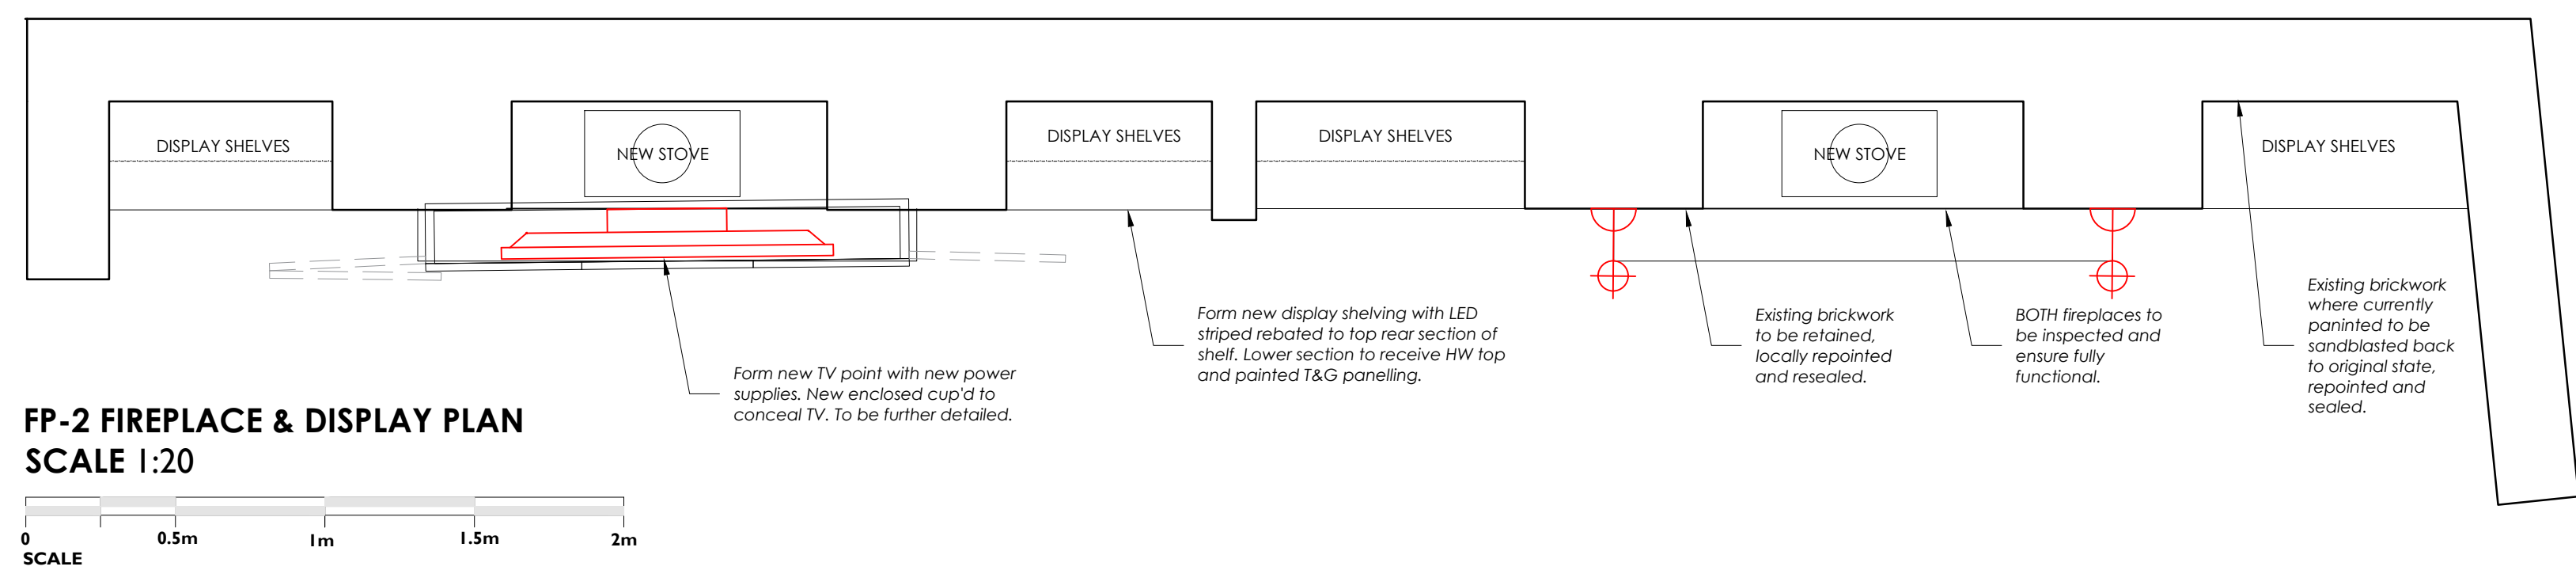

FP-2 FIREPLACE & DISPLAY PLAN
SCALE 1:20


0 0.5m 1m 1.5m
SCALE

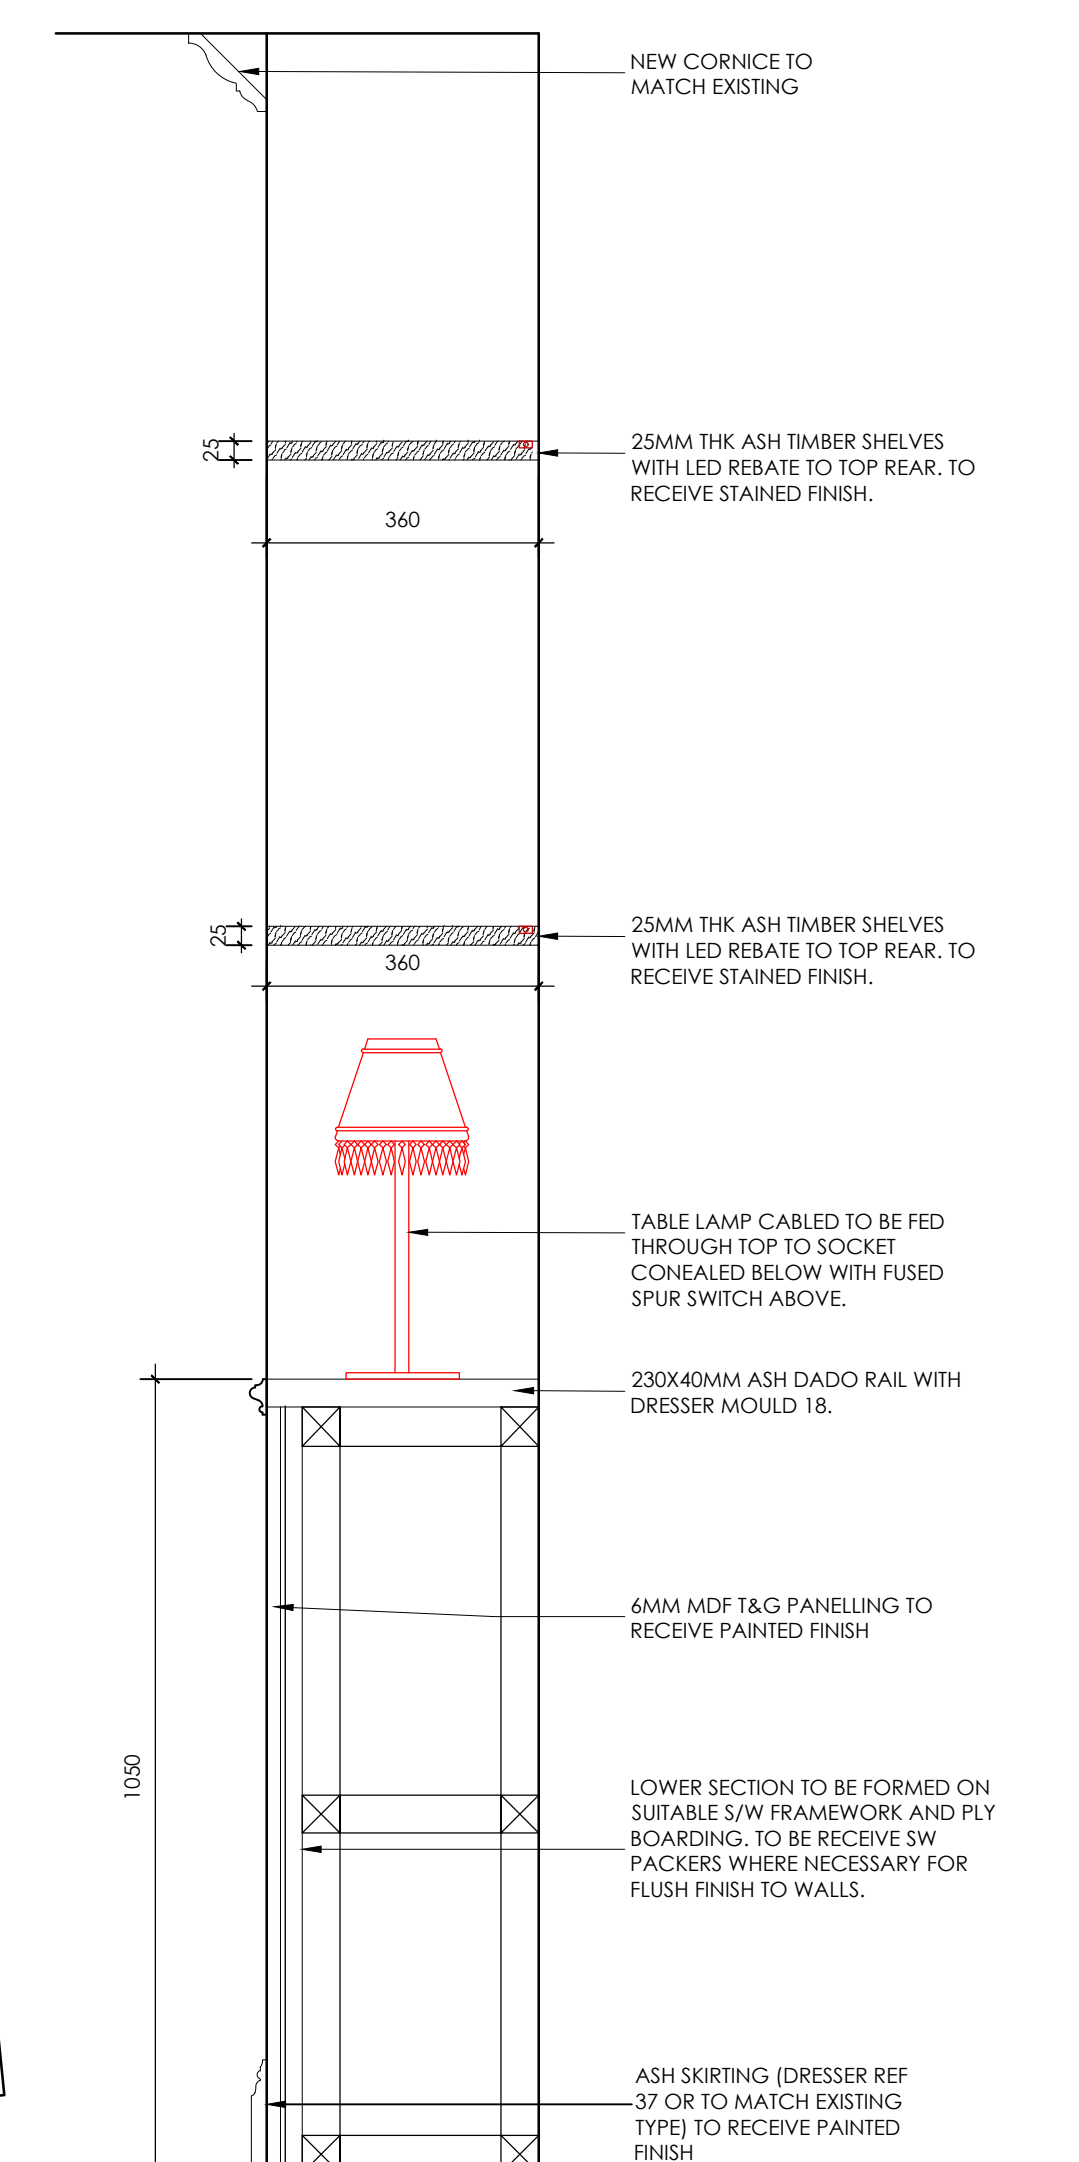

FP-2 DISPLAY SHELVES & PANNELLING SECTION (1:10)


0 0.5m 1m

SCALE

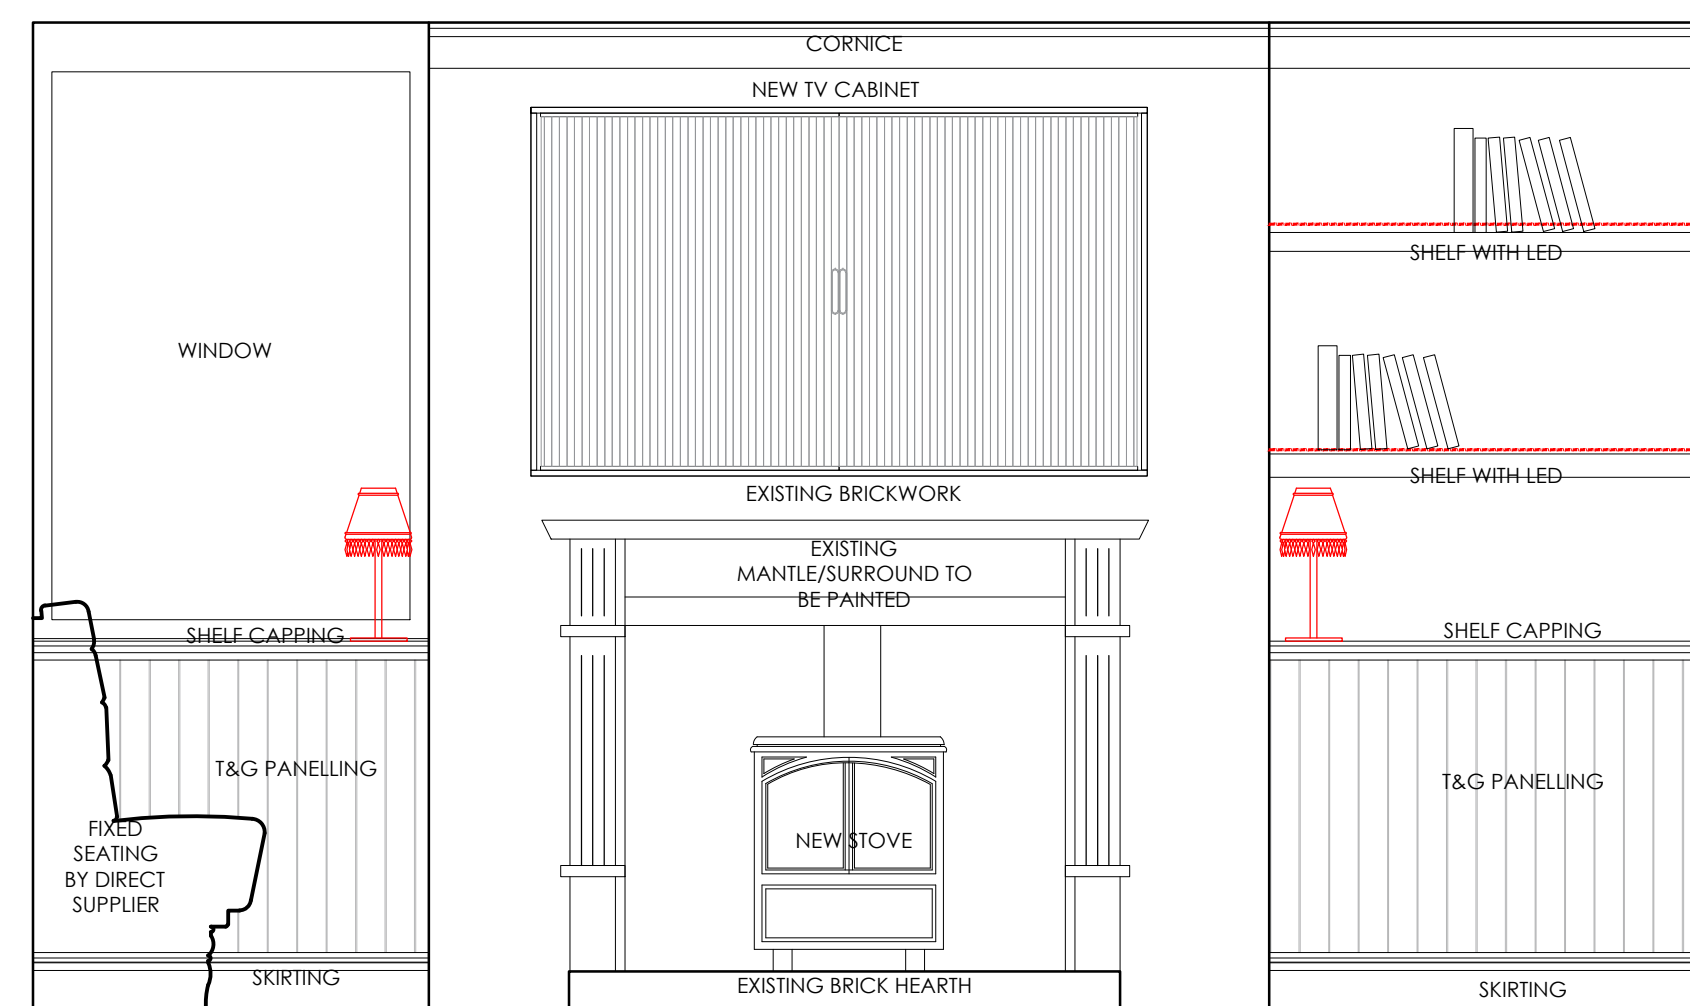


FP-3 FIREPLACE & DISPLAY ELEVATION
SCALE 1:20

0 0.5m 1m 1.5m 2m
SCALE

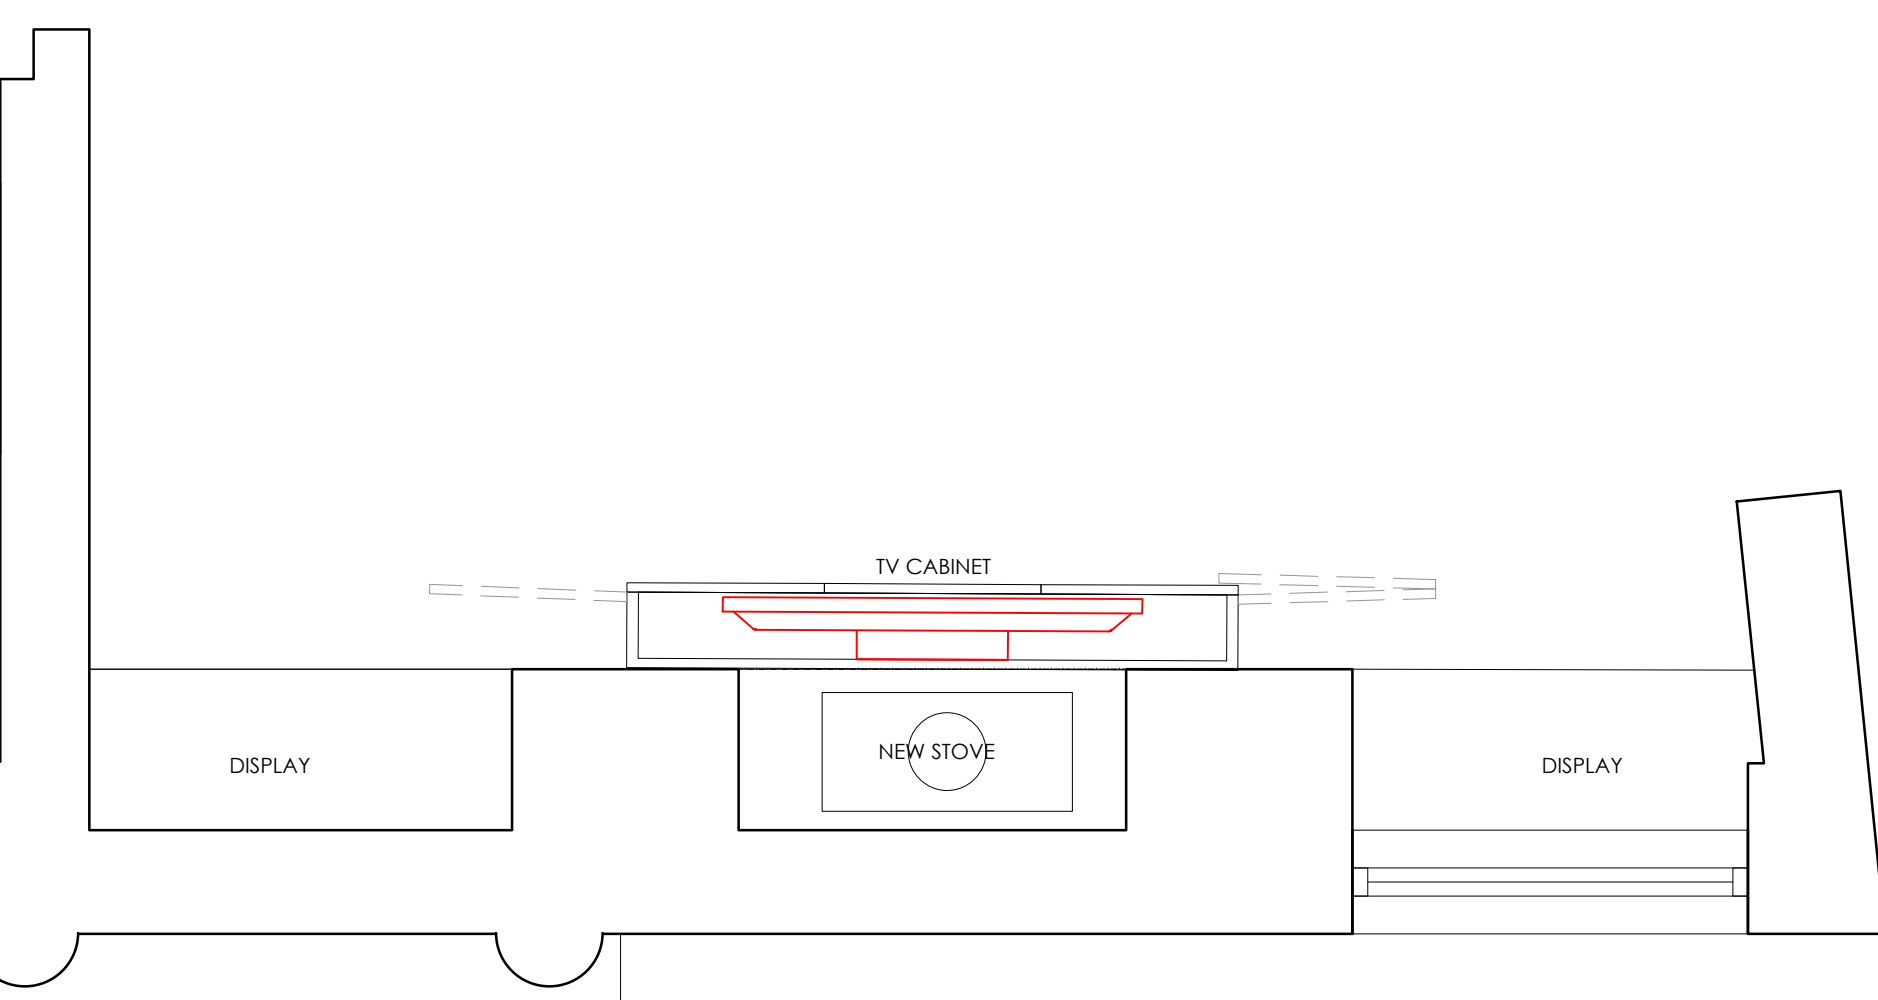

FP-3 FIREPLACE & DISPLAY PLAN
SCALE 1:20

0 0.5m 1m 1.5m 2m
SCALE

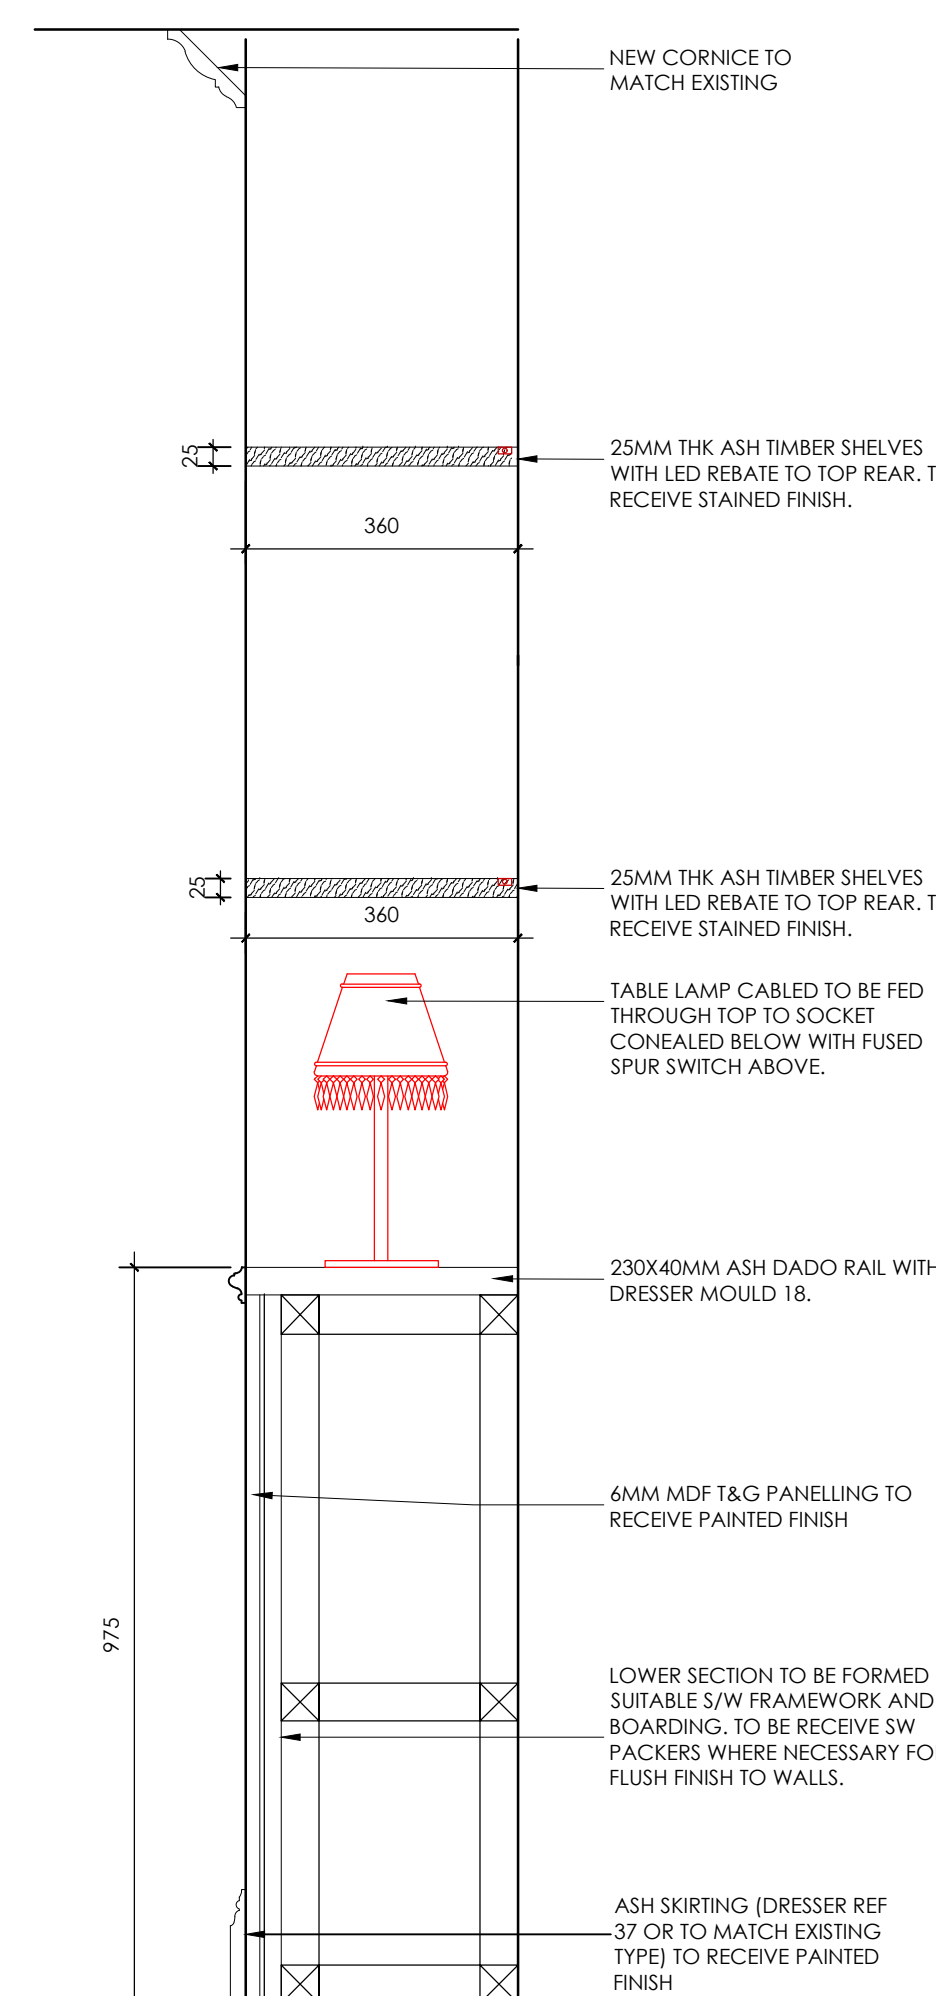


FP-3 DISPLAY SHELVES & PANNELLING SECTION (1:10)



0 0.5m 1m

SCALE

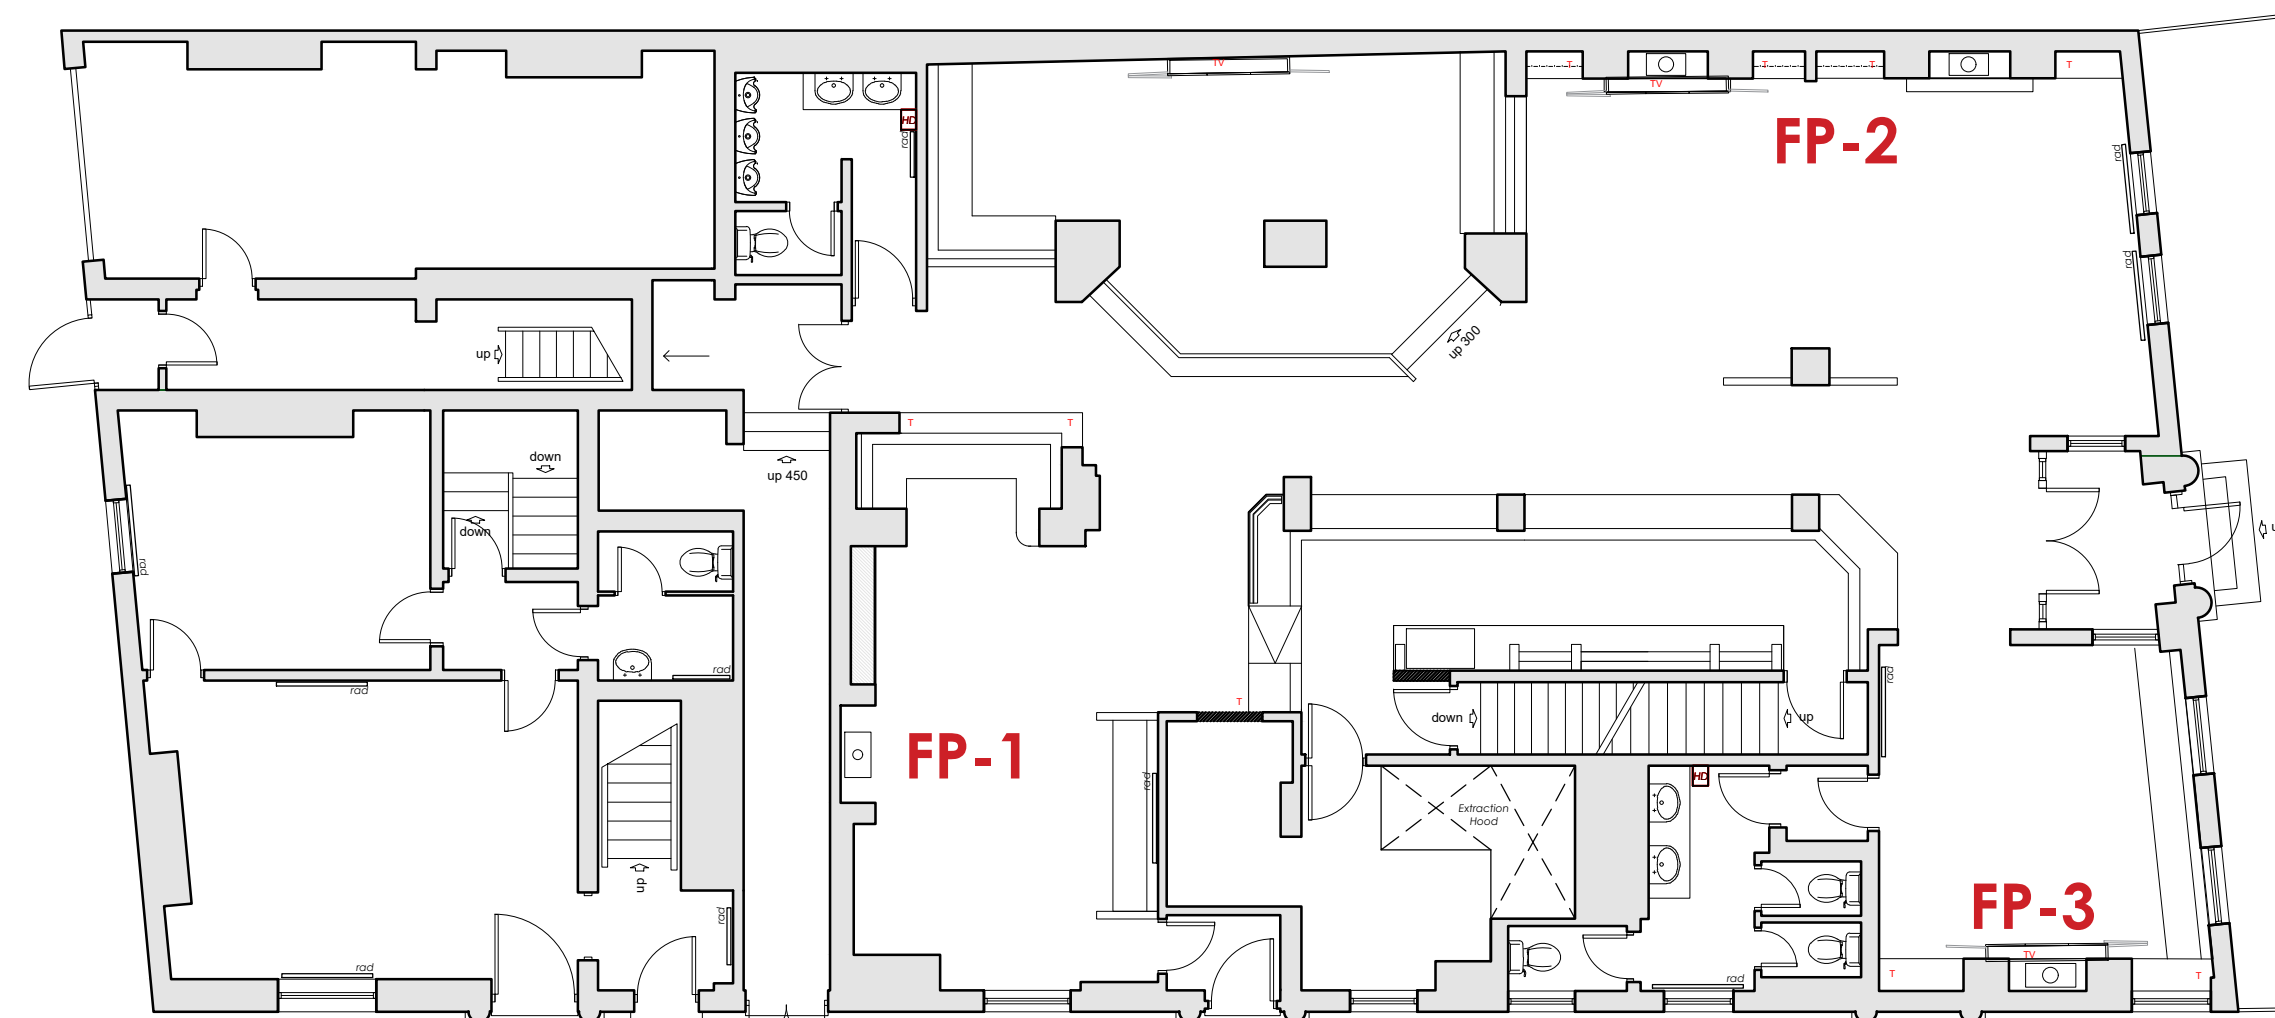

PLAN KEY SCALE 1:100