Copyright of this drawing is vested in 5plus Architect and it must not be copied or reproduced without written consent.
Figured dimensions only are to be taken from this drawing, DO NOT SCALE OFF THIS DRAWING ..... IF IN DOUBT ASK

All contractors must visit the site and be responsible for setting and checking all dimensions relative to their work, 5plus architects are to be advised of any variation between drawings and site conditions.

Electronic data drawings issued as 'read only' and should not be interrogated for measurement, All dimensions and levels should be 'read only' from those values stated in text, on the drawings

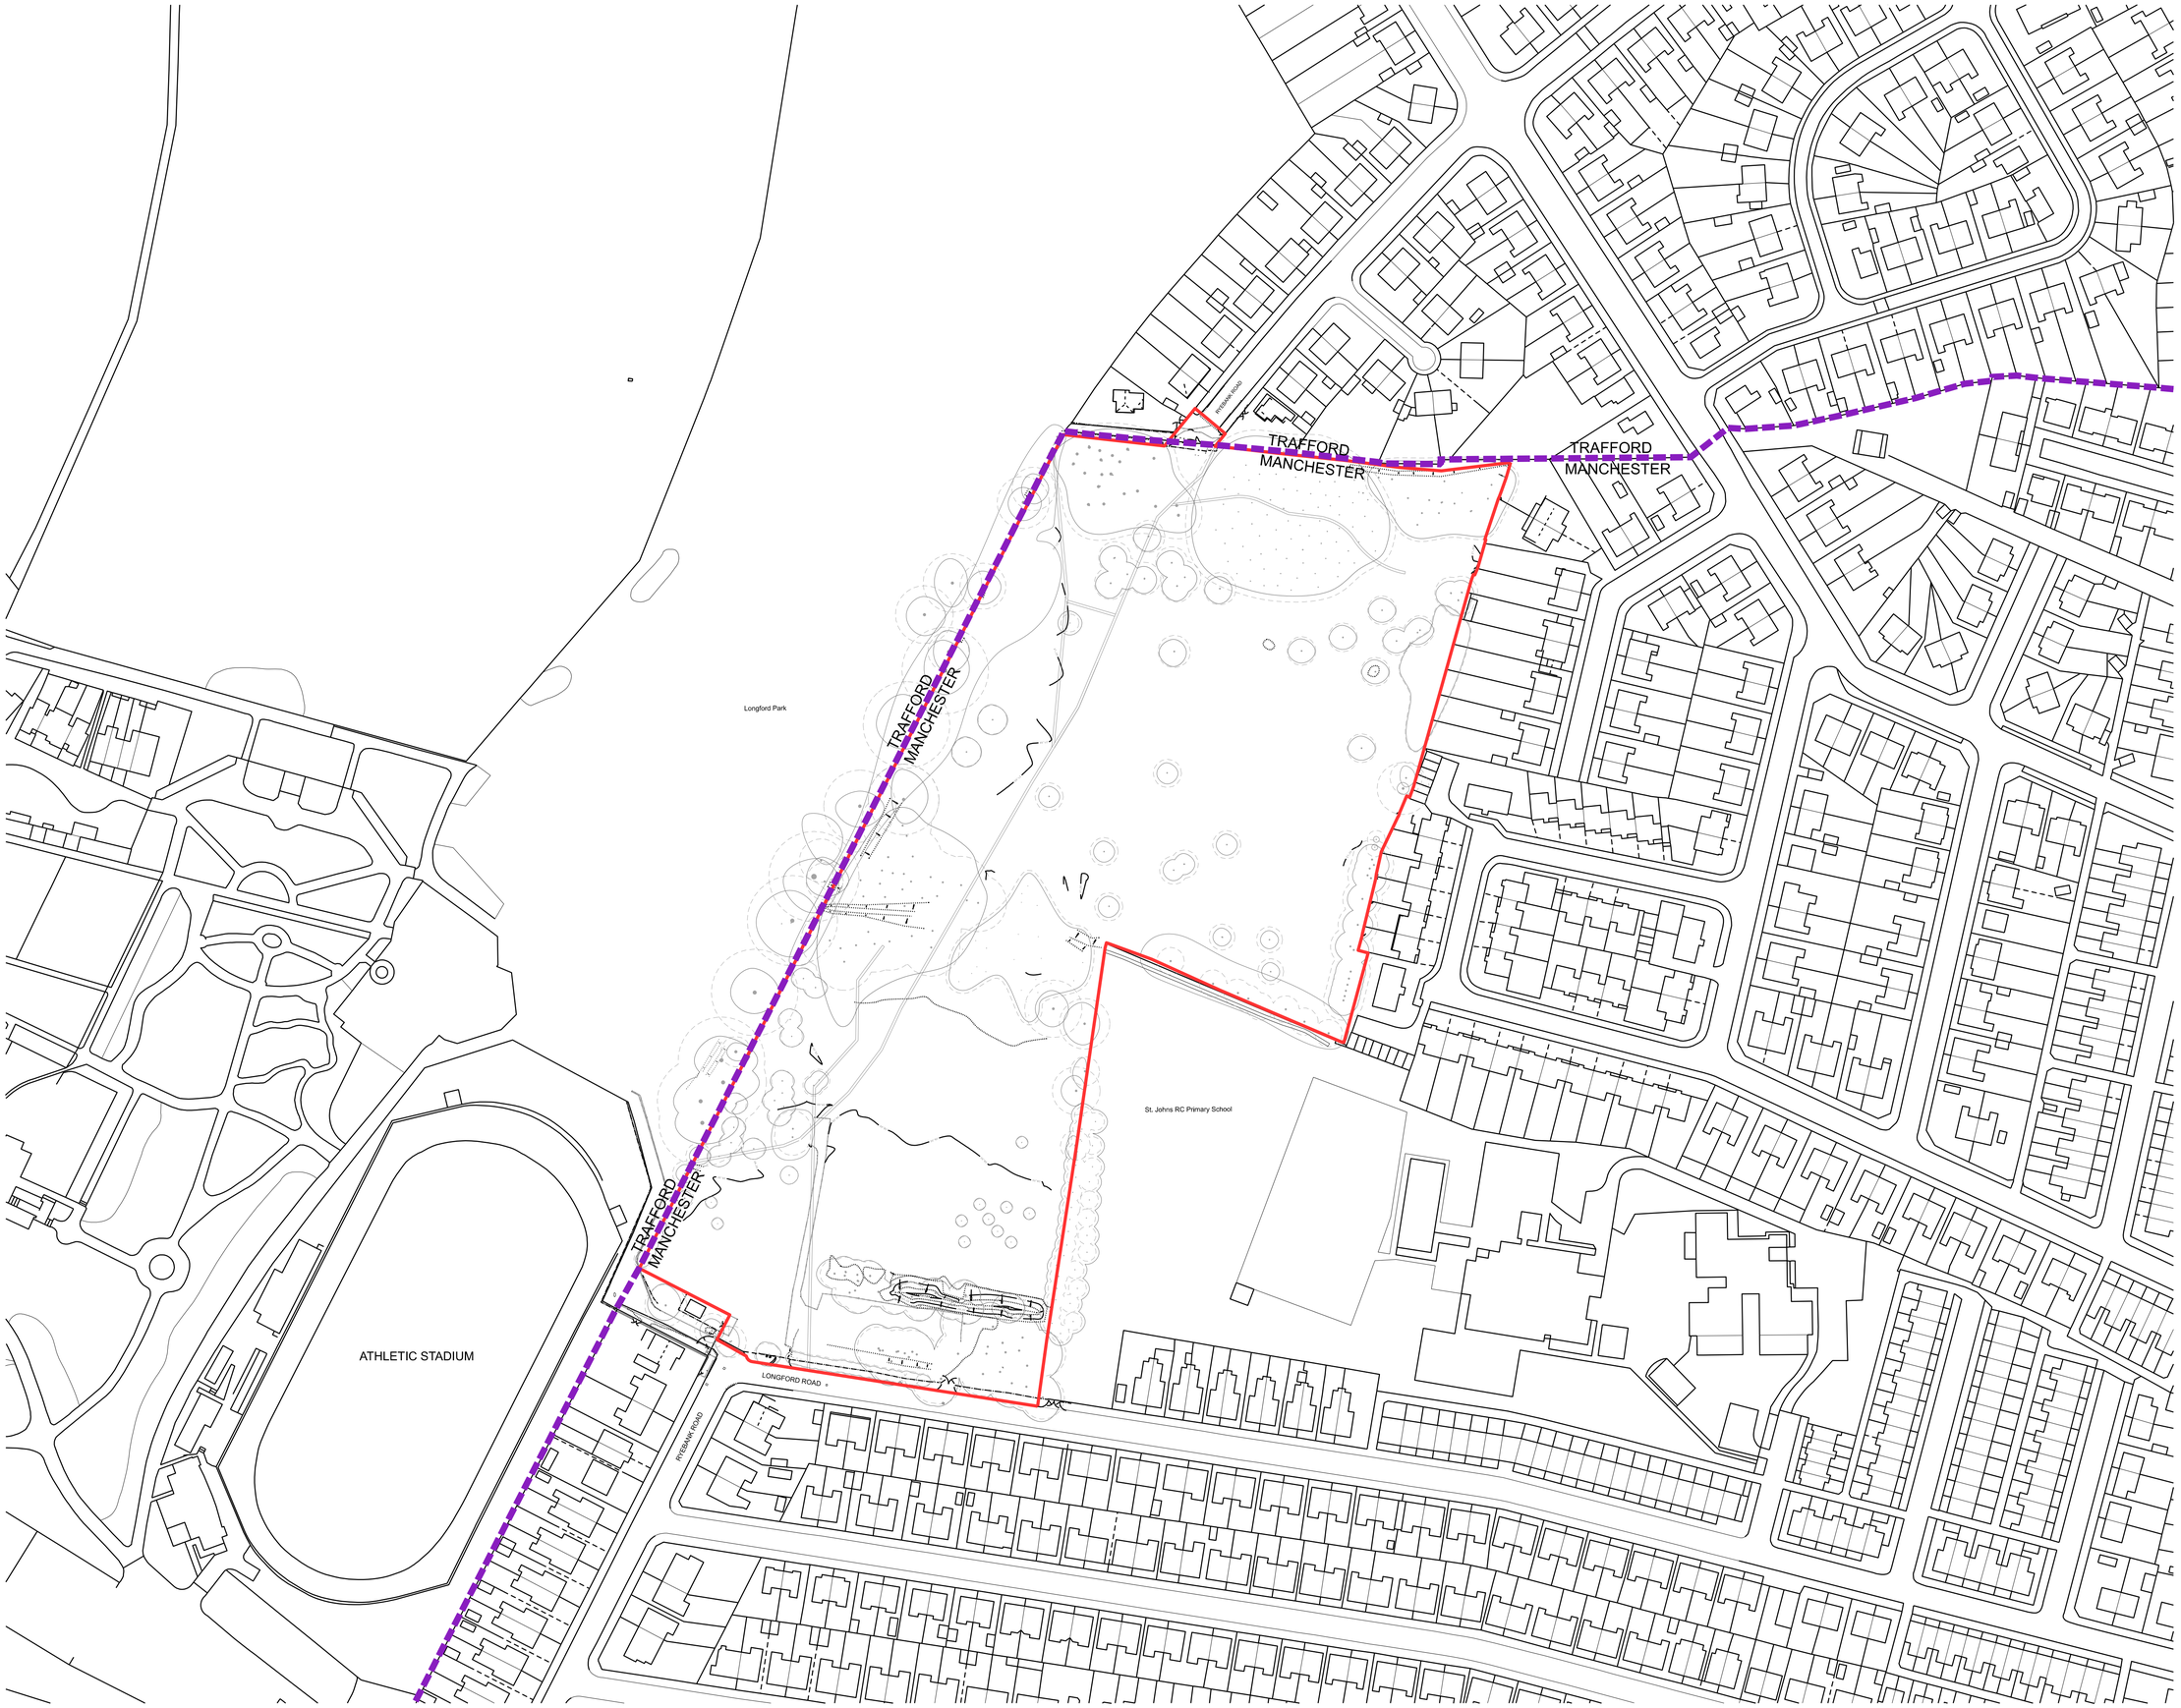

KEY PLAN:

K E Y

Application boundary

Trafford/Manchester Boundary

Base drawing comprised of OS and Topo information.

REV:	DATE:	DETAILS:

NORTH

5plus architects

4th Floor
The Hive
47 Lever Street
Manchester
M1 1FN

+44 (0)161 228 0211

www.5plusarchitects.com

PROJECT:
Ryebank Road
Chorlton

TITLE:
Existing Site Location Plan
Site Location and Manchester/Trafford Boundary Plan

SCALE:	ORIGIN DATE:	DRAWN:	CHECKED:
1:1000 @ A1	06/01/25	RK	PD

STATUS:
Planning

PROJECT	DRAWING NO:	REV:
05476	5PA-MP-XX-DR-A-000003	-

Architecture I Masterplanning I Interiors I Graphics I Branding