

Rev.	Date	Description	Drawn	Checkd
P01	09.12.24	For issue	KO	PS
P02	10.12.24	Updated ENW, substation	CC	PS
P03	13.12.24	Application boundary amended to comments	KO	PS
P04	20.01.25	Elevations updated	CC	PS
P05	22.01.24	Elevations updated	CC	PS



Elevation A Elevation B




Elevation B continued




Elevation D continued

Elevation E Elevation F Elevation G

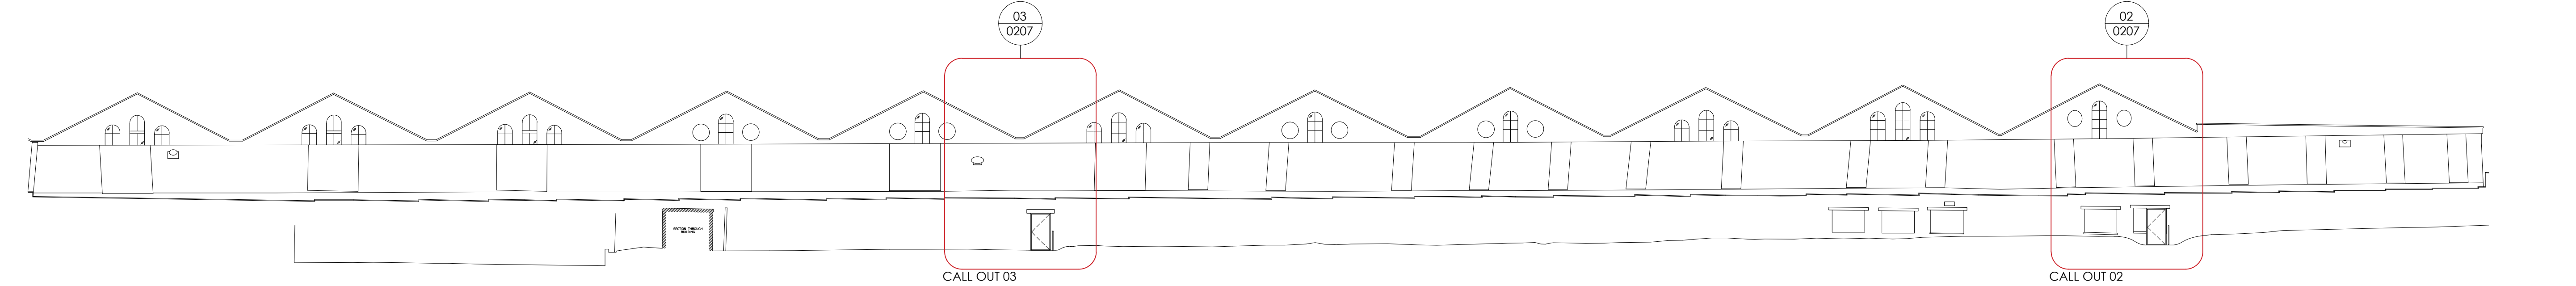

Elevation H

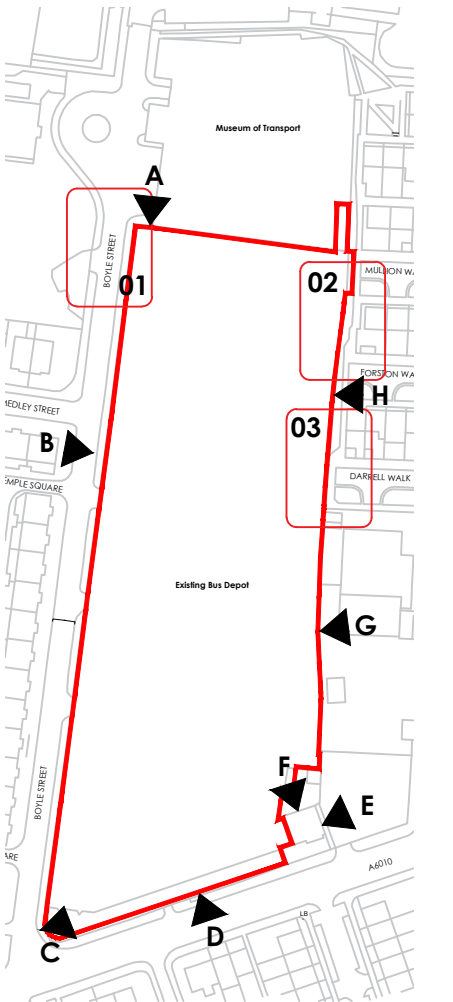

Key Plan
(Not to scale)

