
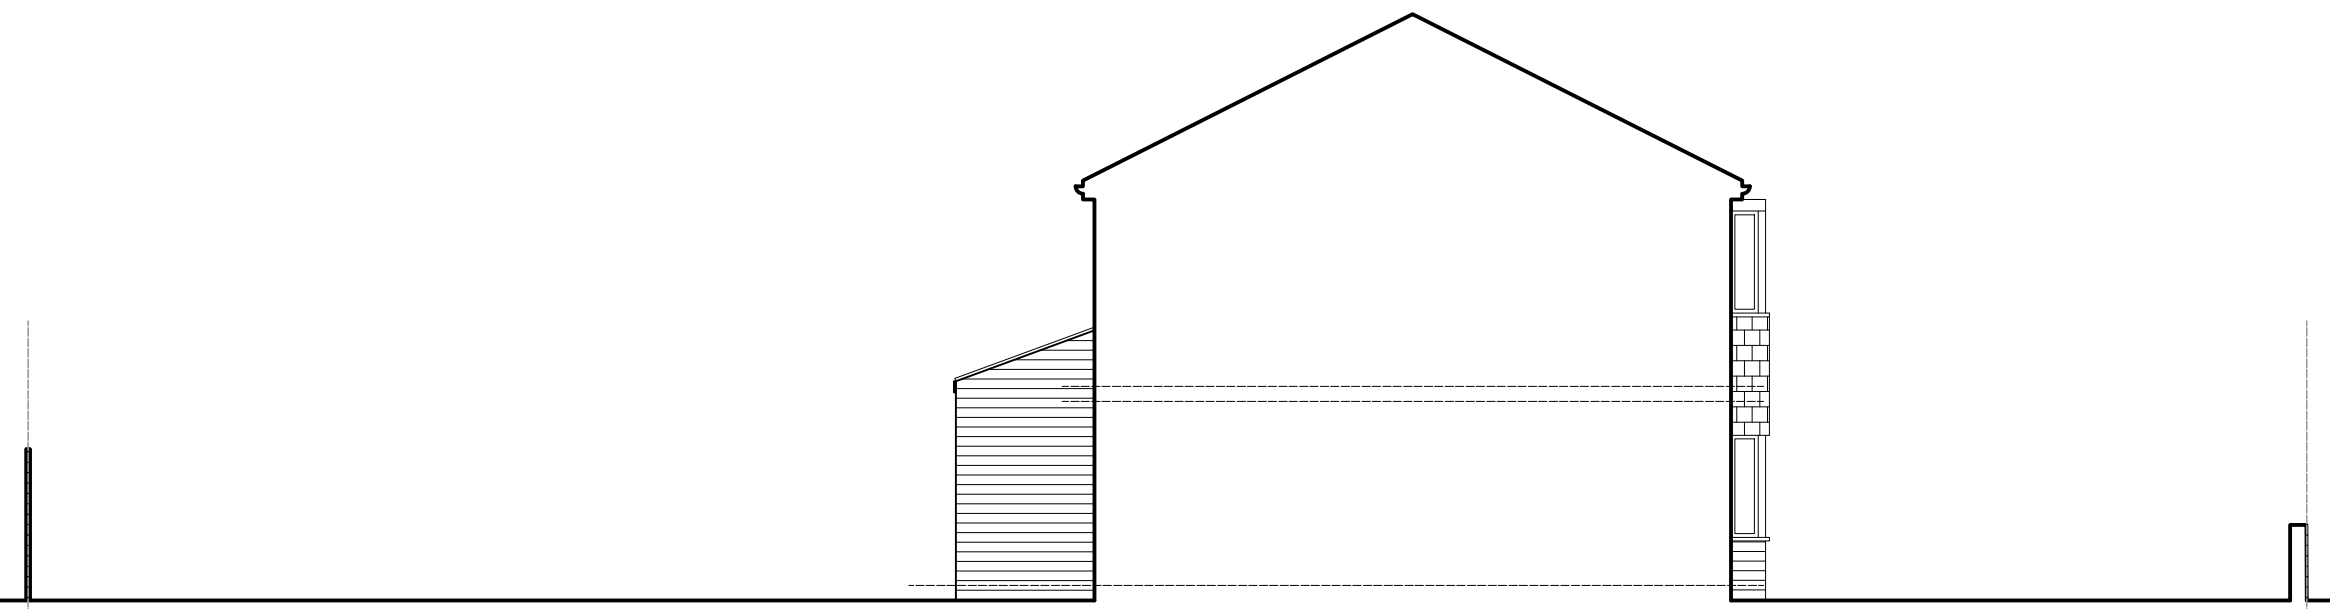
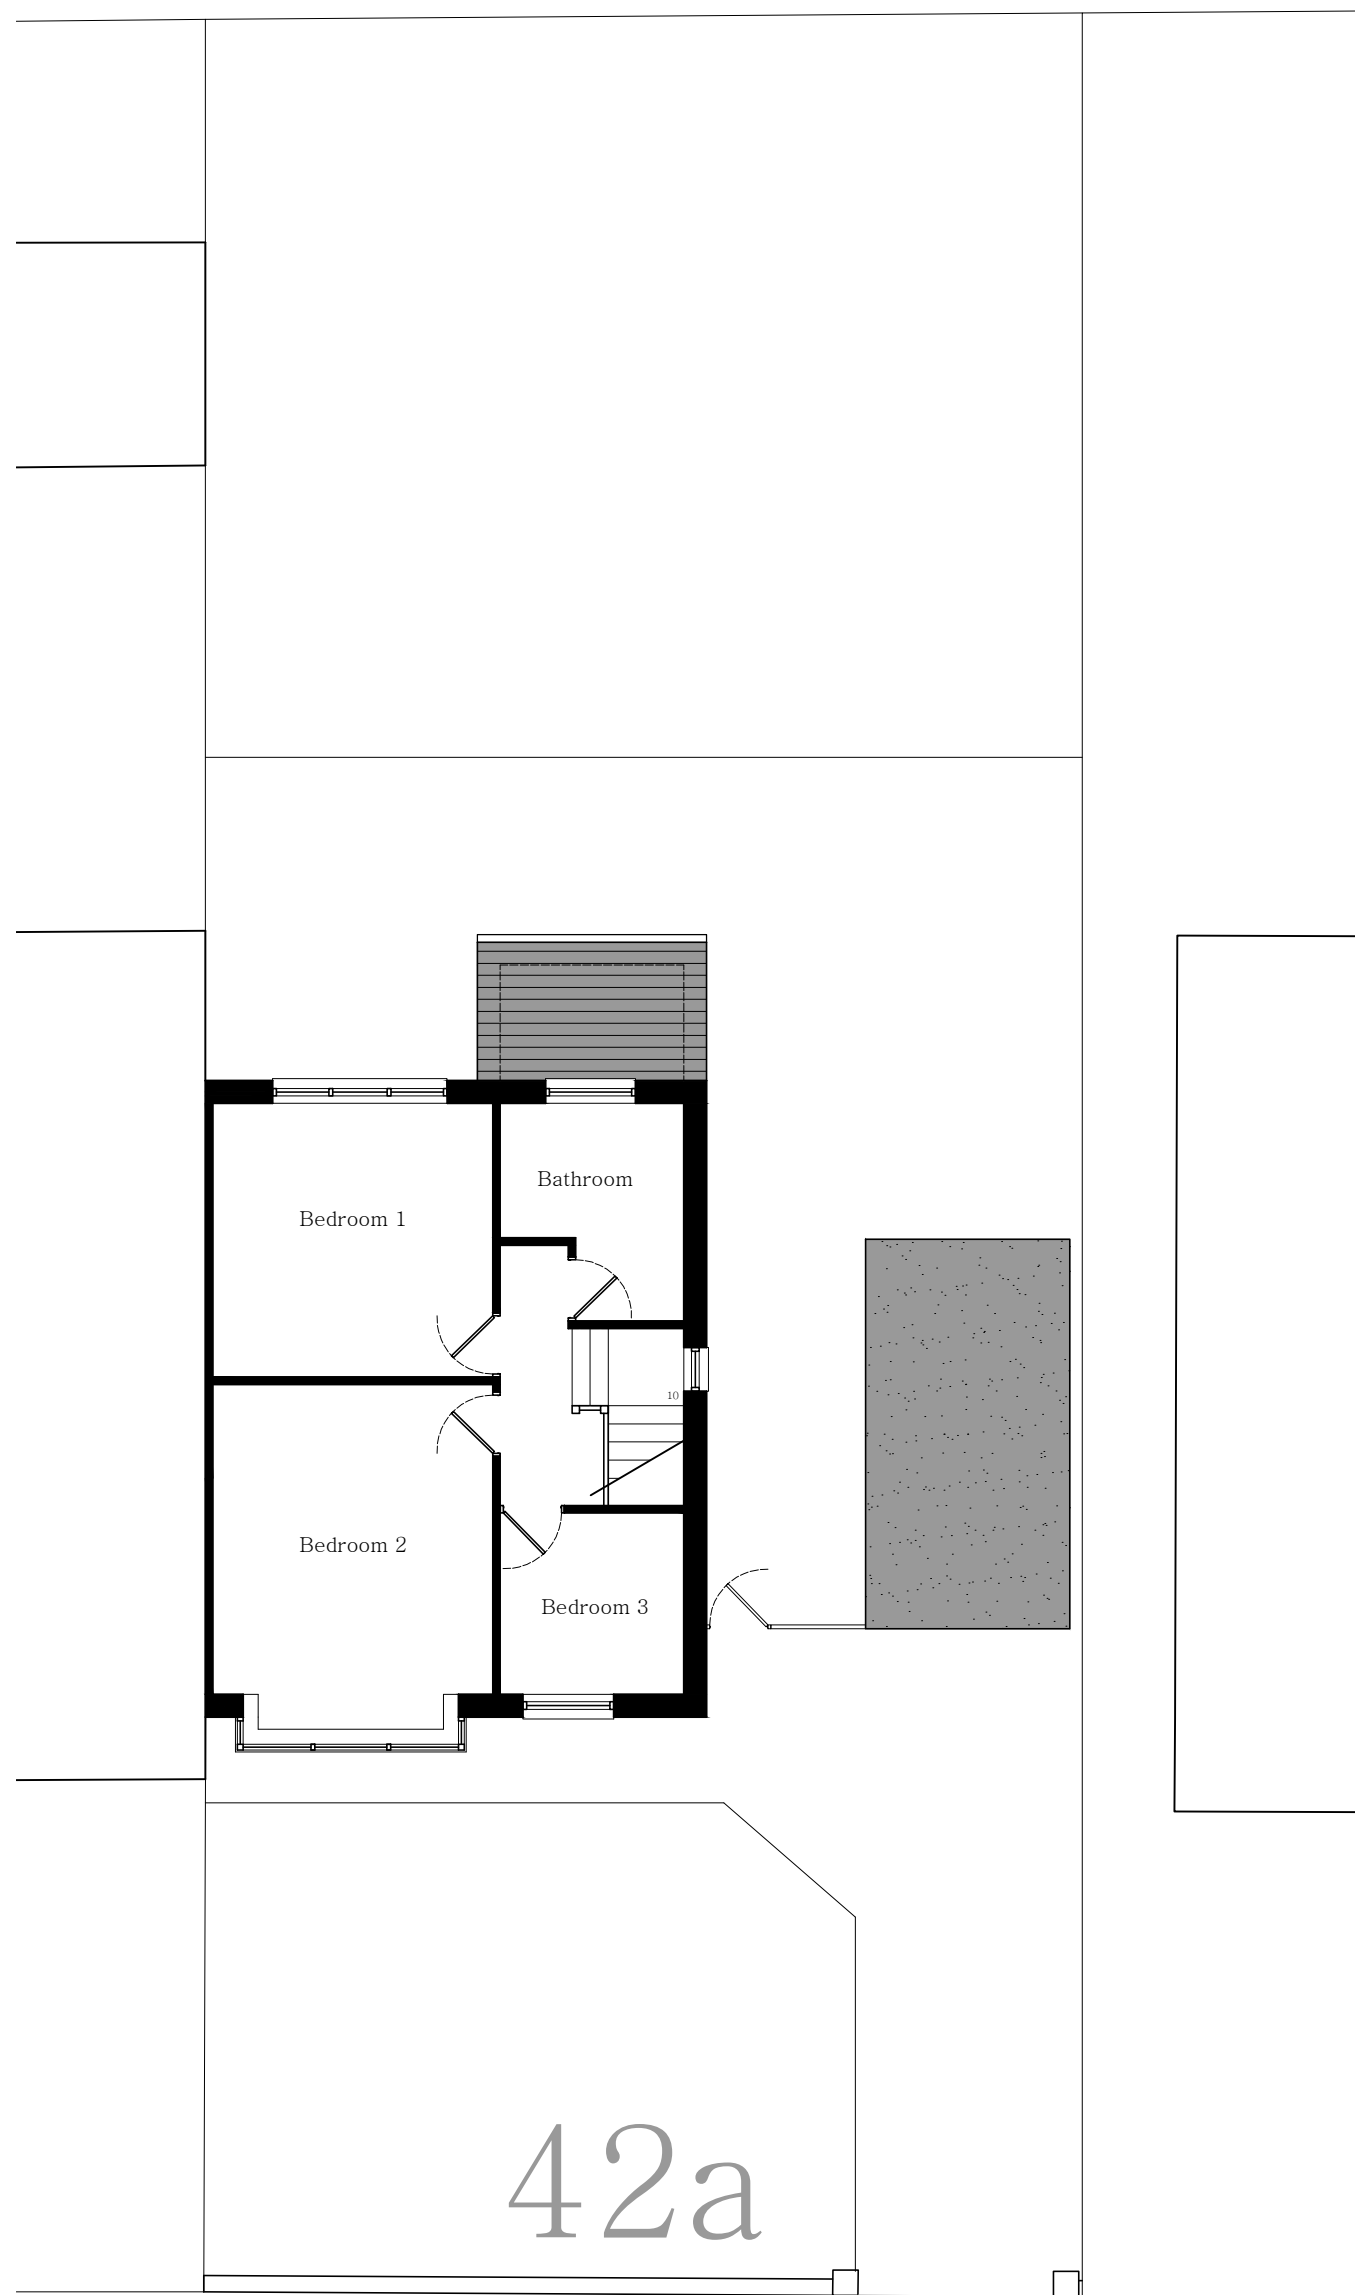
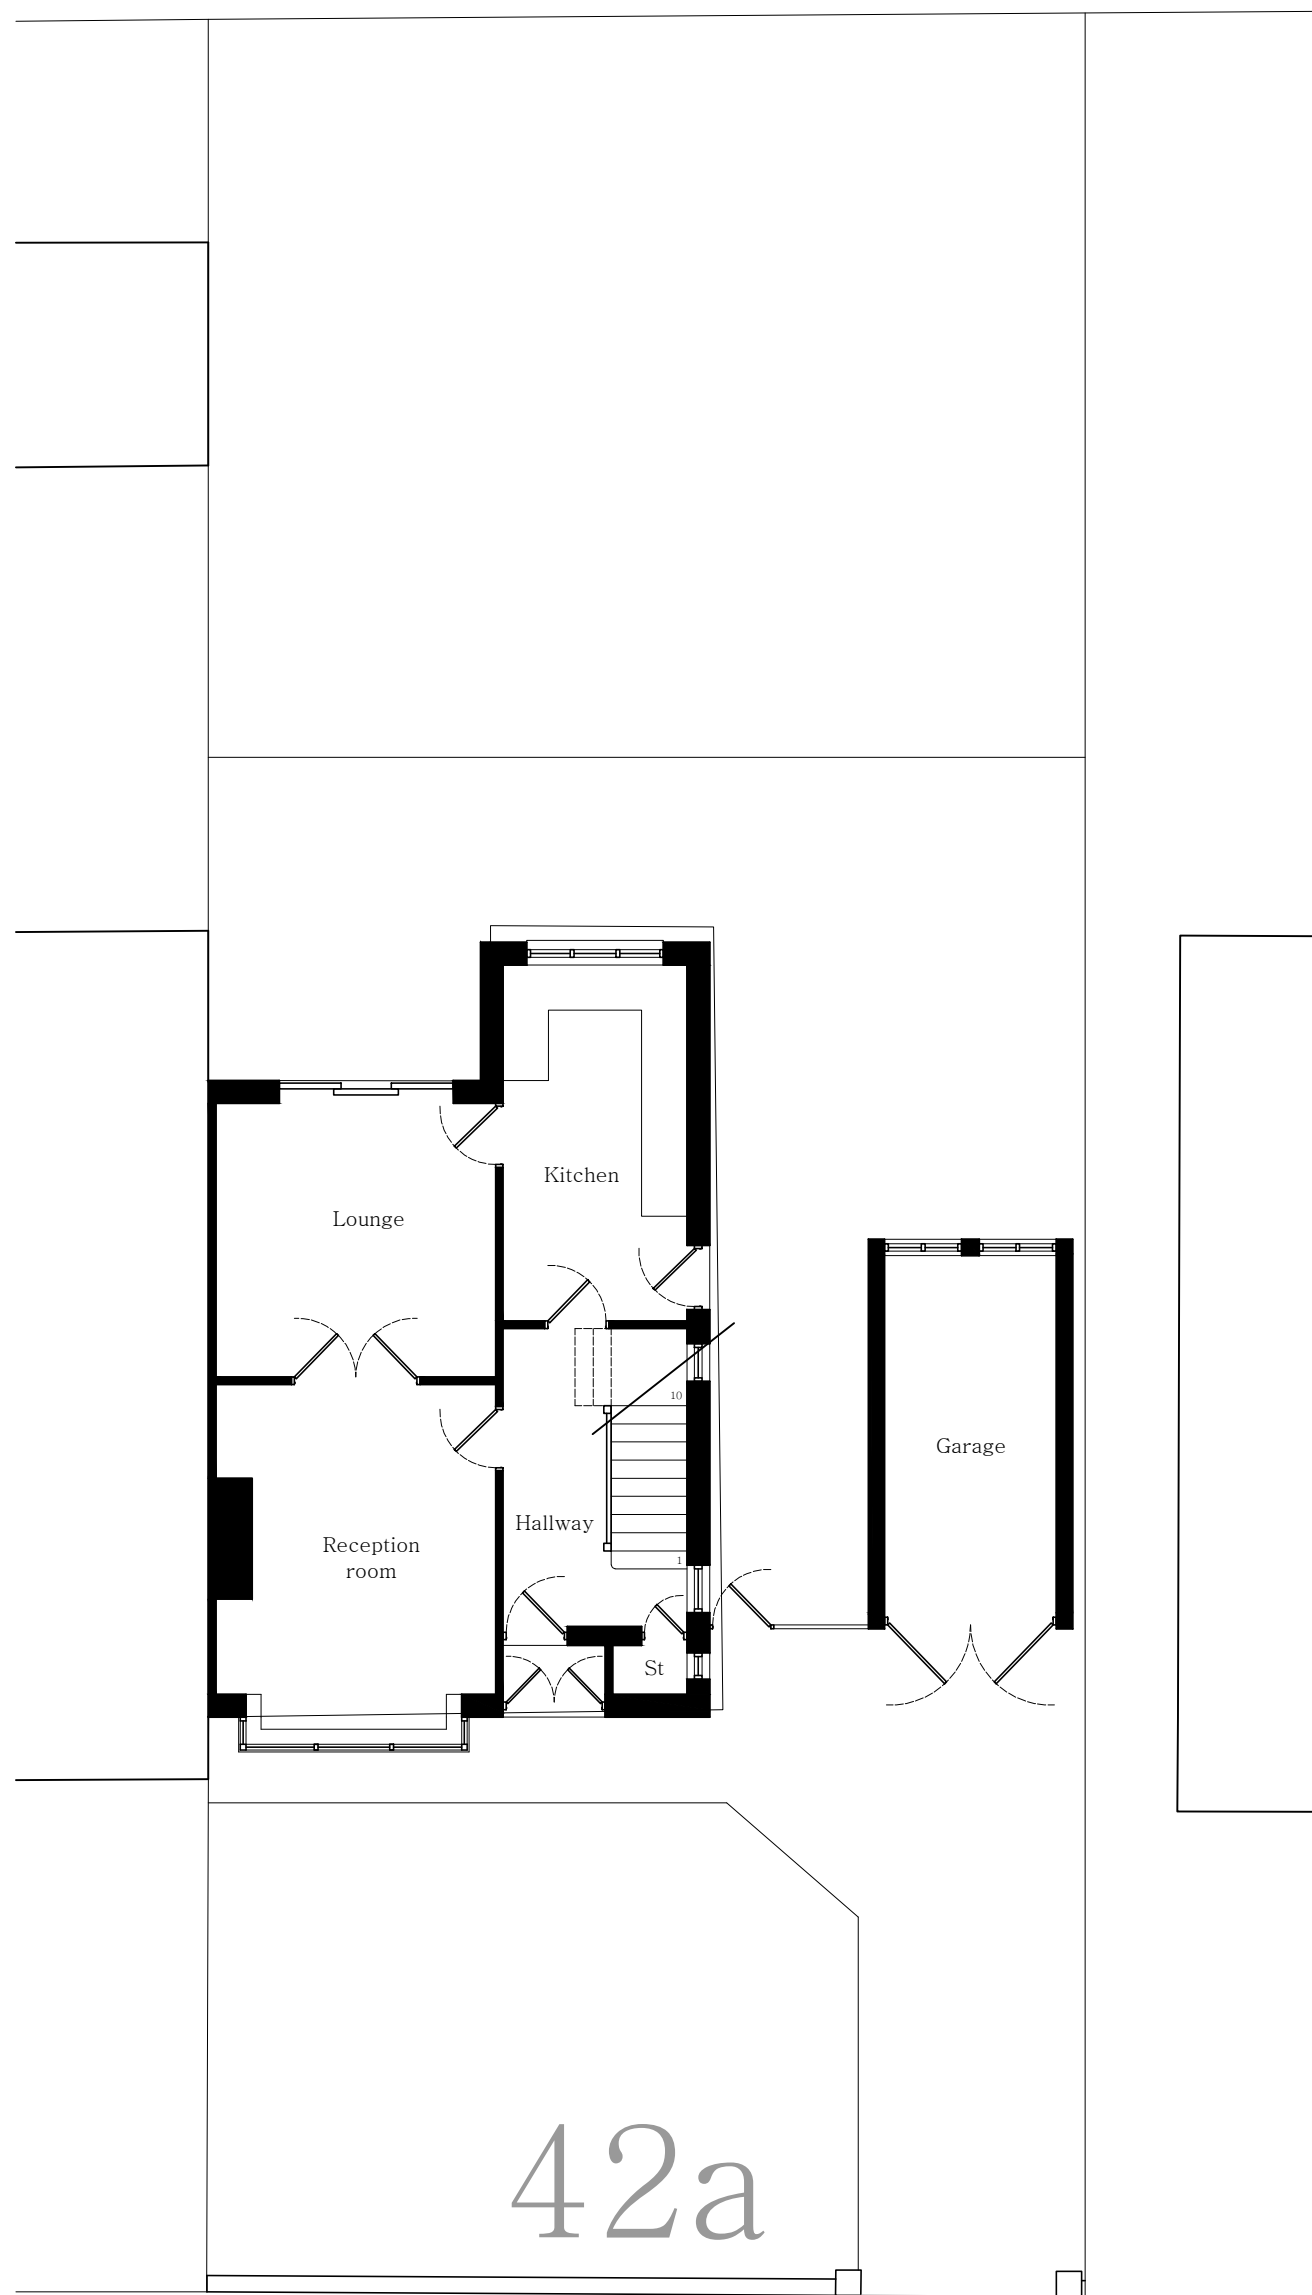


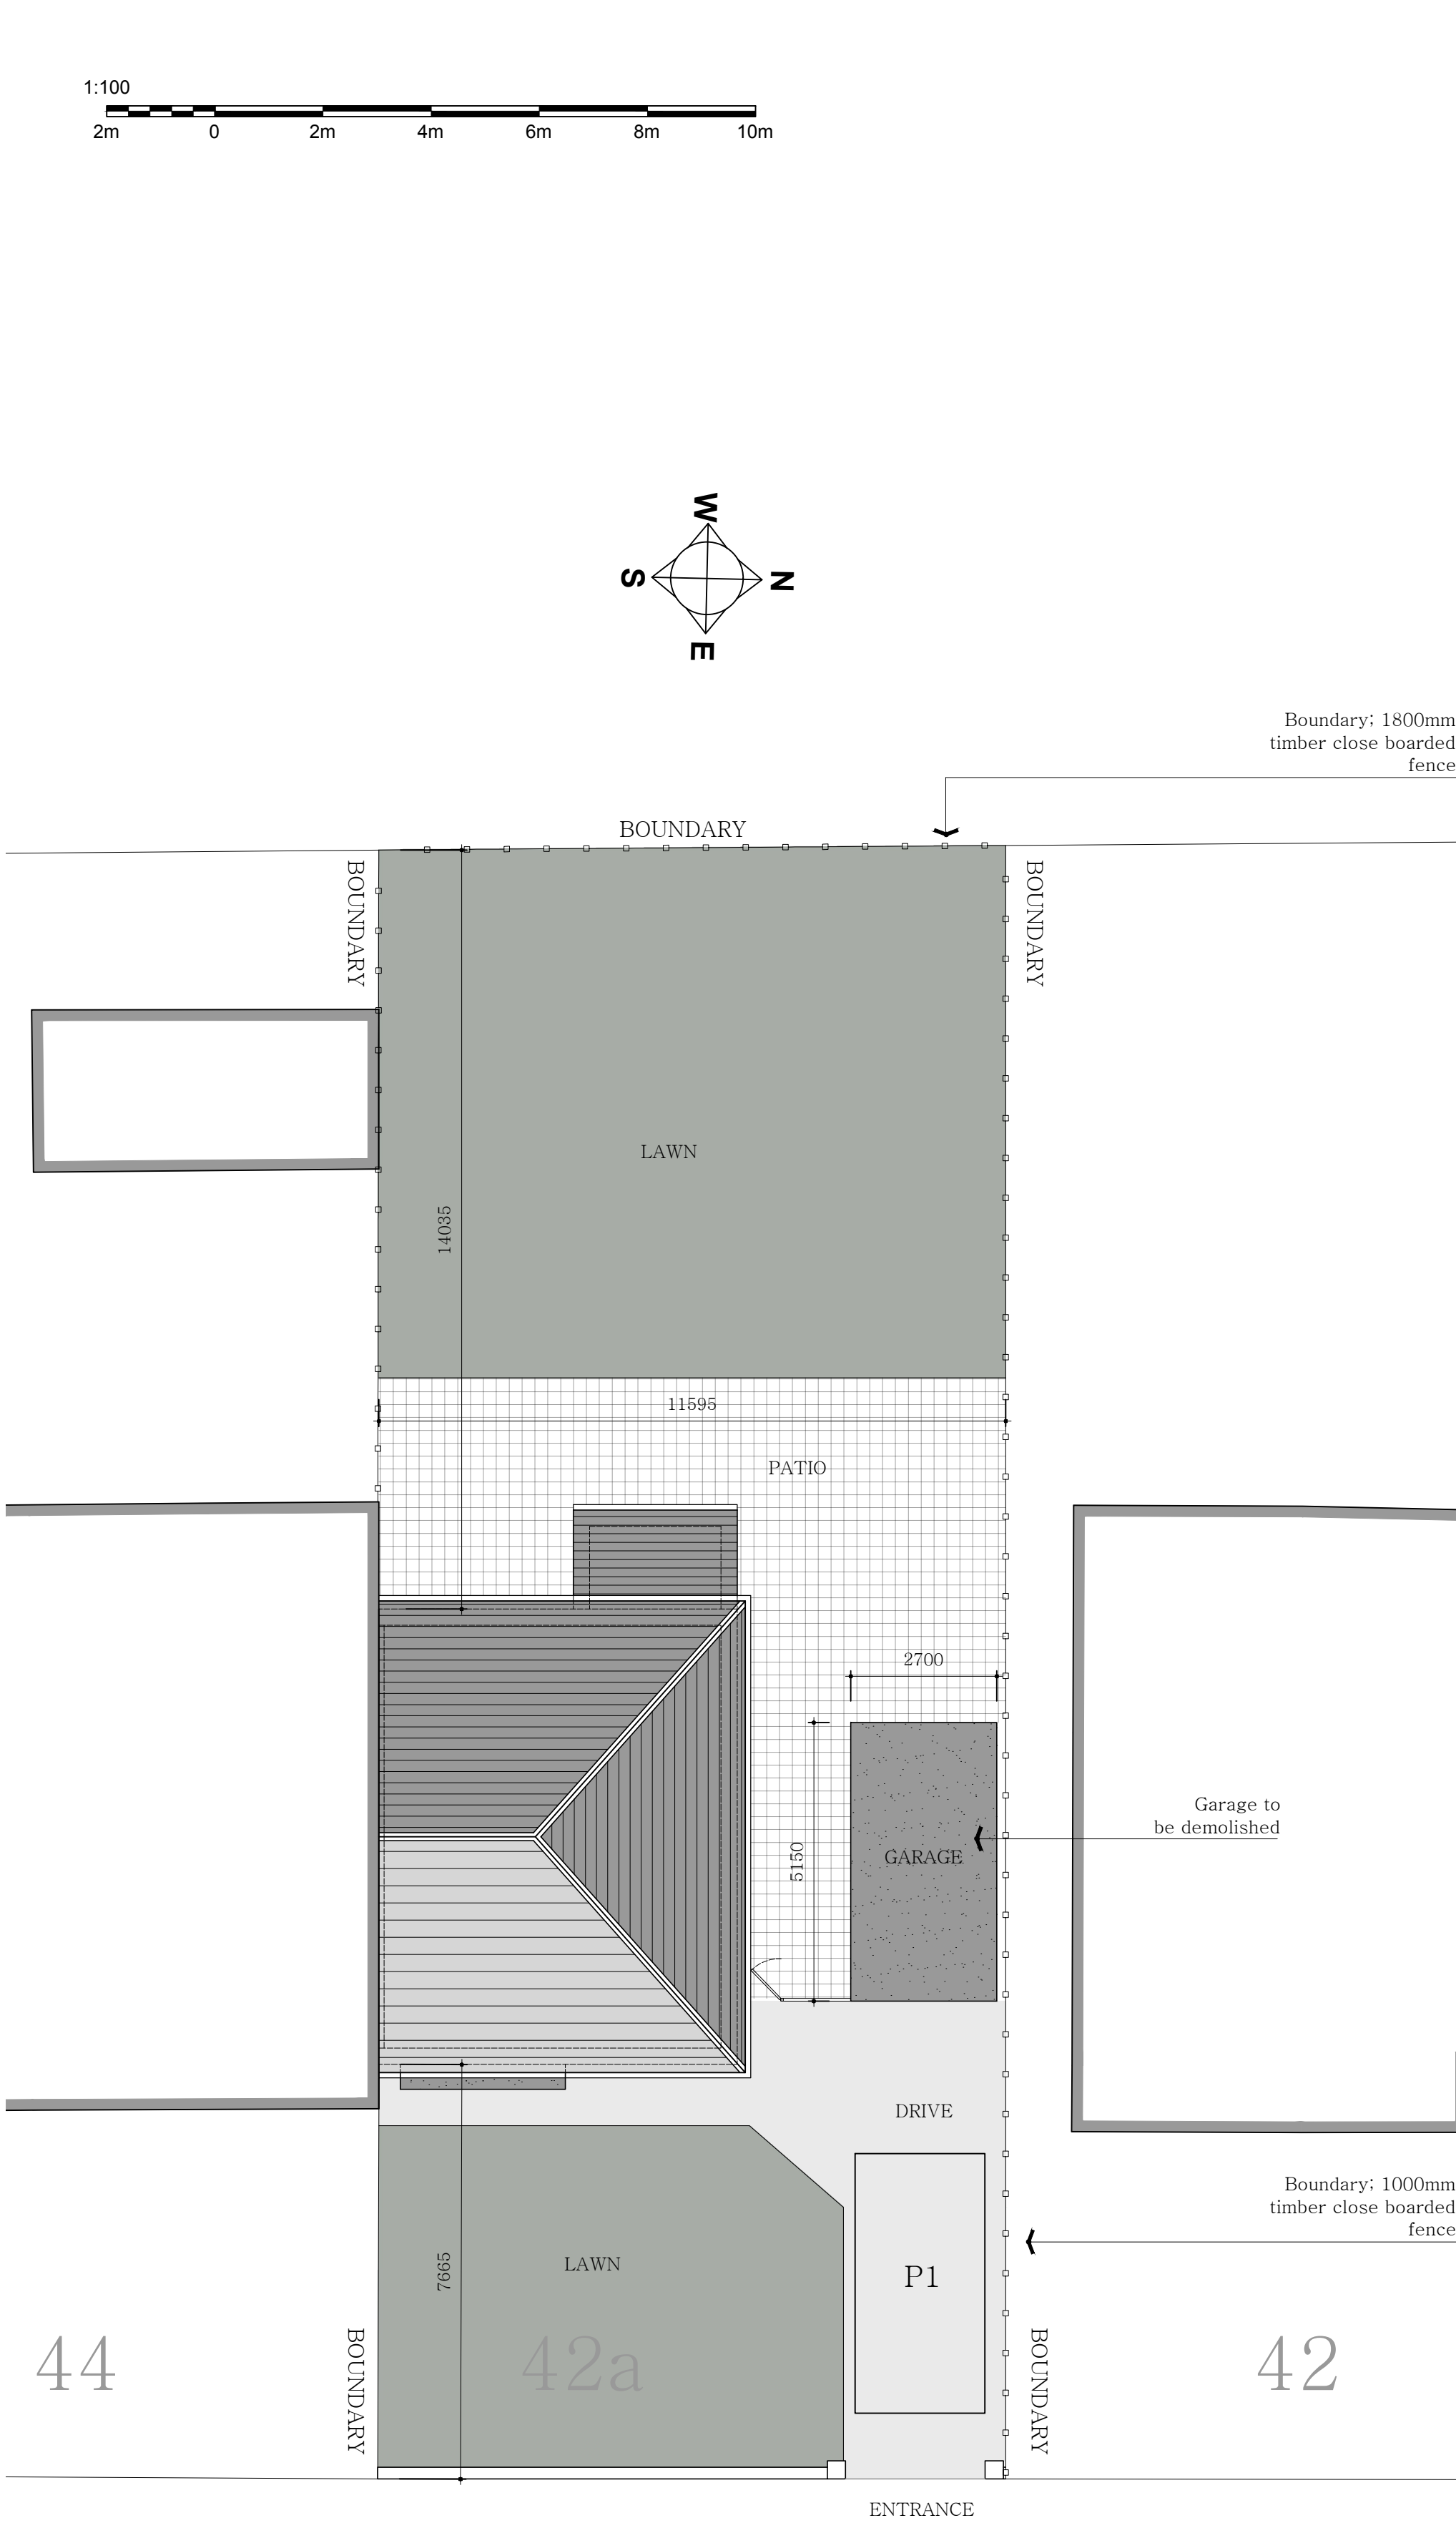


LUM
LUMITEKTON

U211-P02

Revisions

revision	date	comments
----------	------	----------

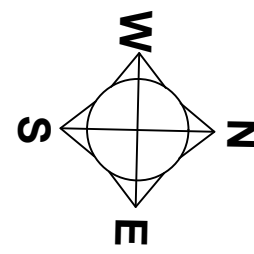

Job Title

Two storey side and single storey rear extension

Site Address

42A Alness Rd, Manchester,
M16 8HQ

Drawing Title

Existing plans

Scale

1:100 @ A1

Date

31.01.25

Drawn

uf

A. 275a Upper Brook St
Manchester
M13 0HR

T. 07894401574
E. umar@lumitekton.com