




PHOTO OF ELEVATION AS EXISTING




EXISTING NORTH ELEVATION
1:200@A0

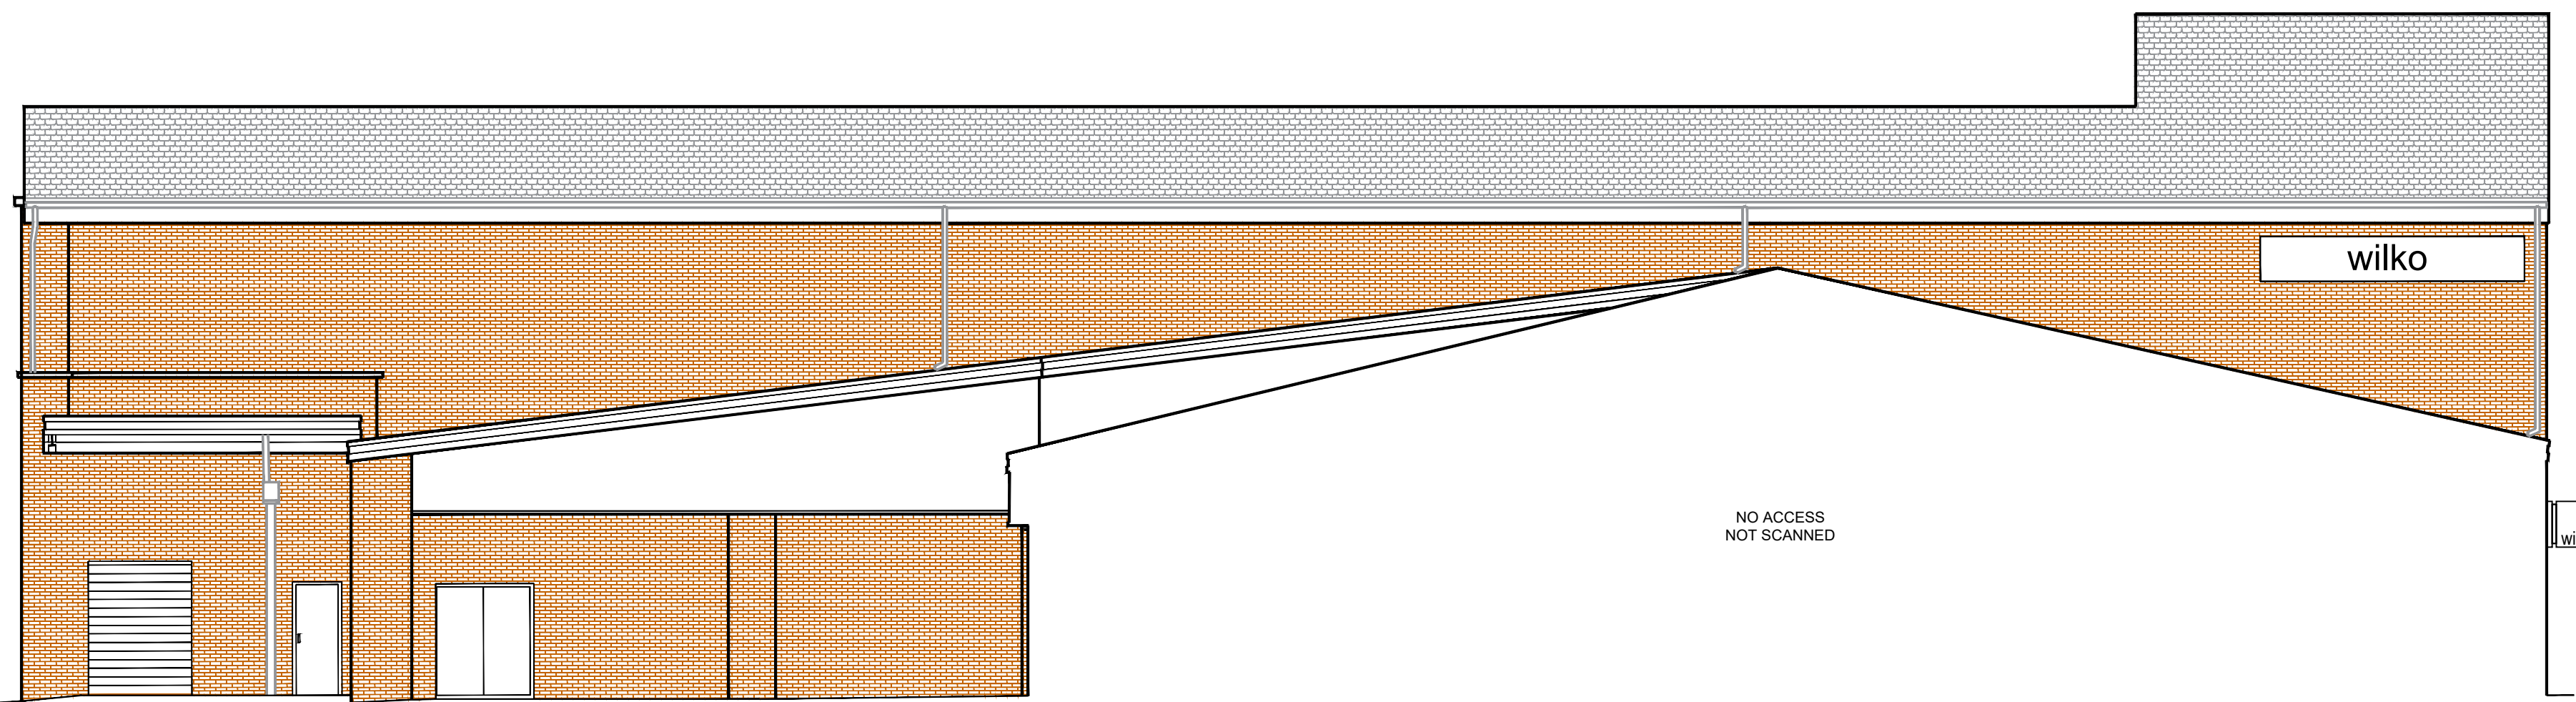


EXISTING EAST ELEVATION
1:200@A0




EXISTING WEST ELEVATION
1:200@A0

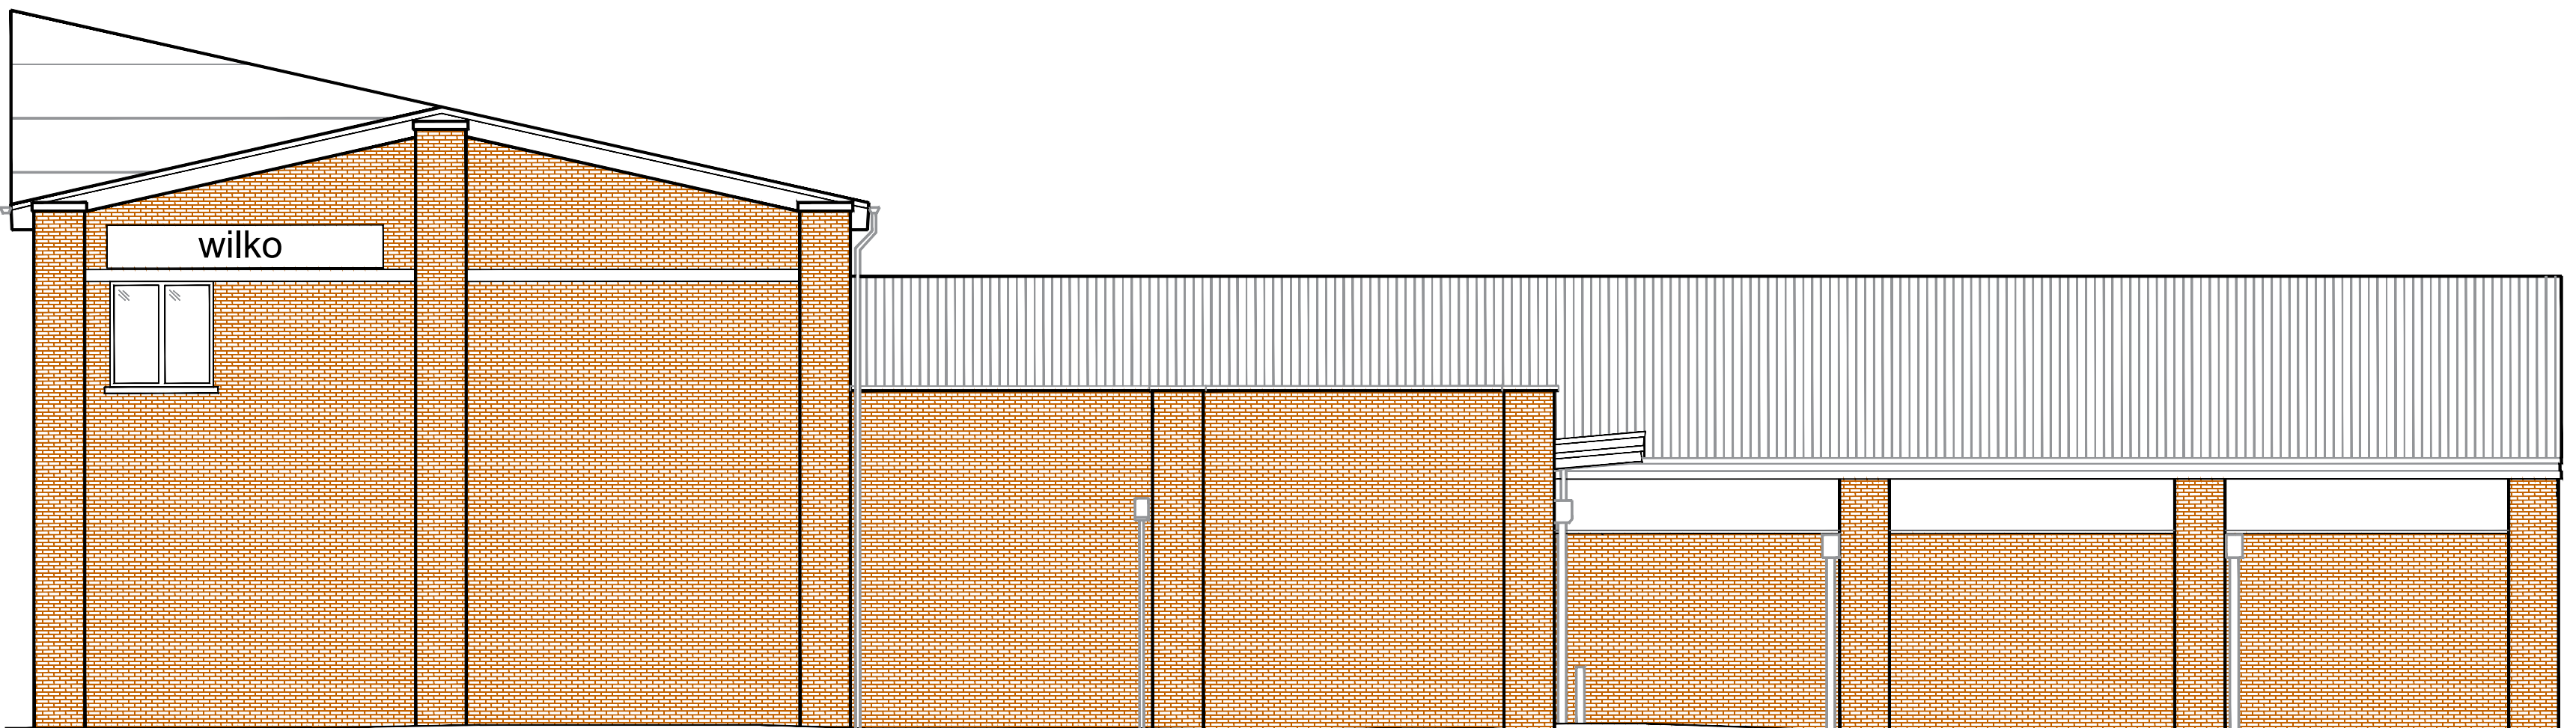


EXISTING SOUTH ELEVATION
1:200@A0

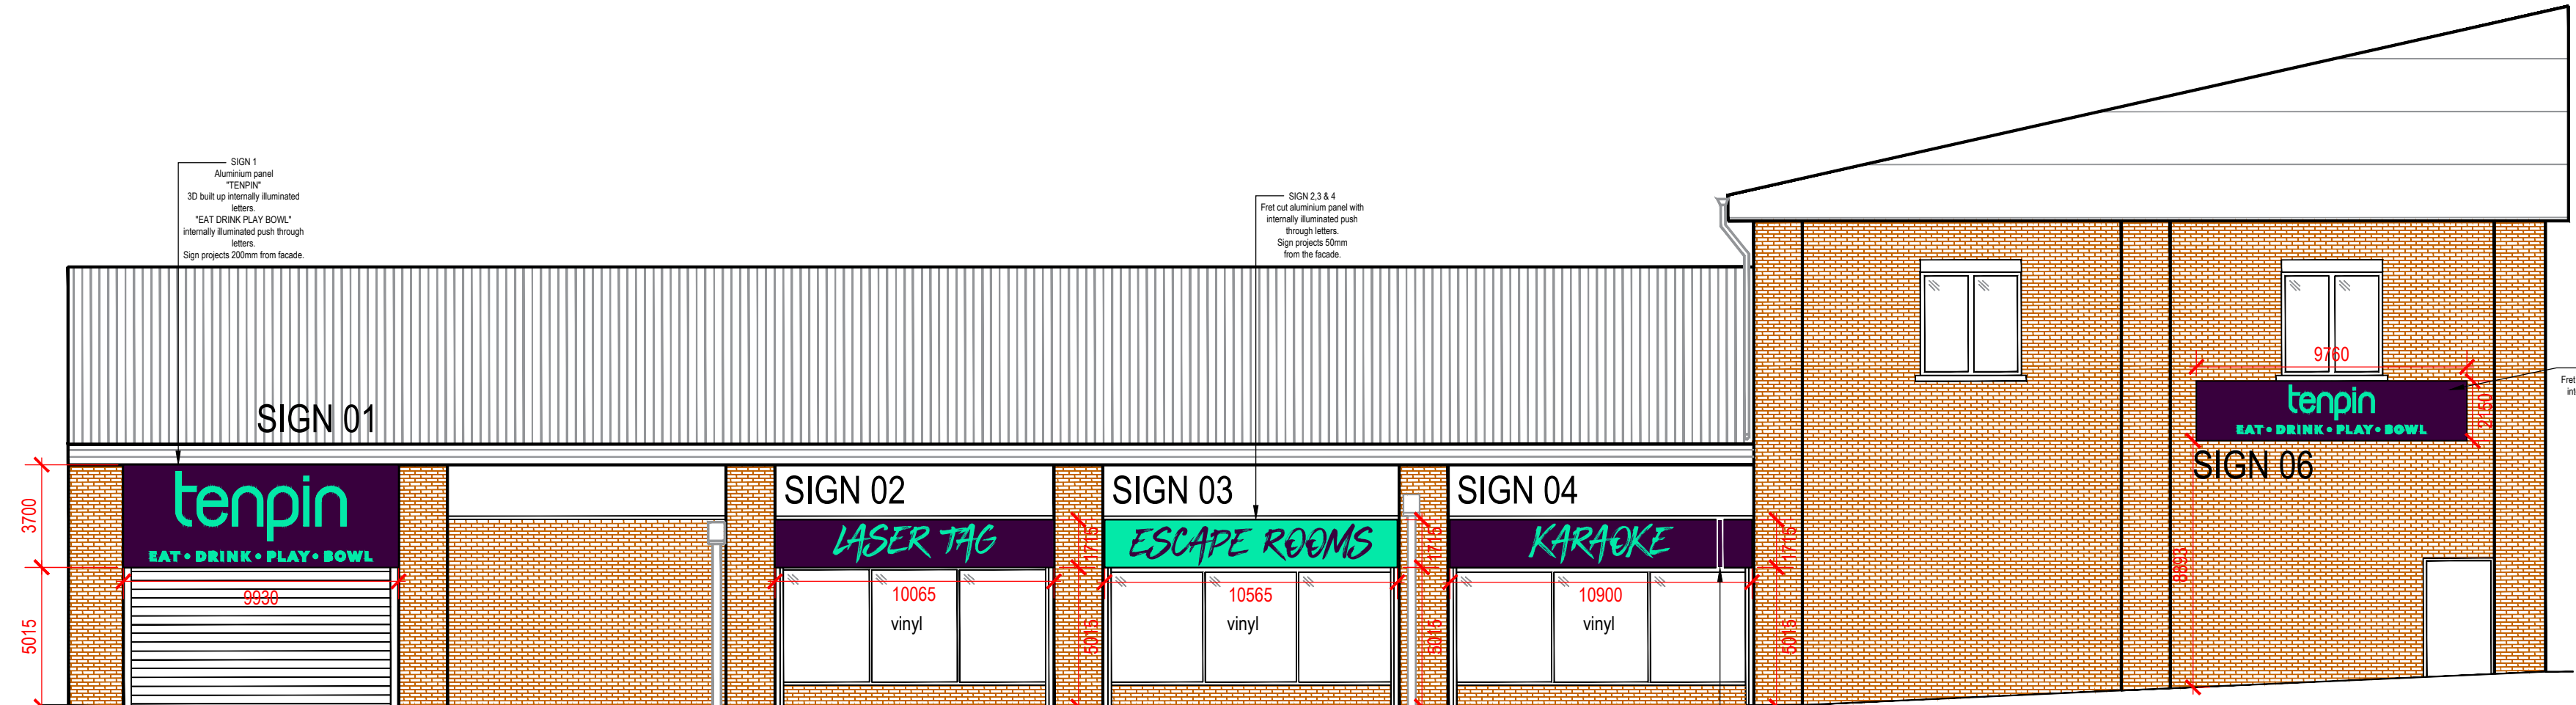


PROPOSED NORTH ELEVATION
1:200@A0

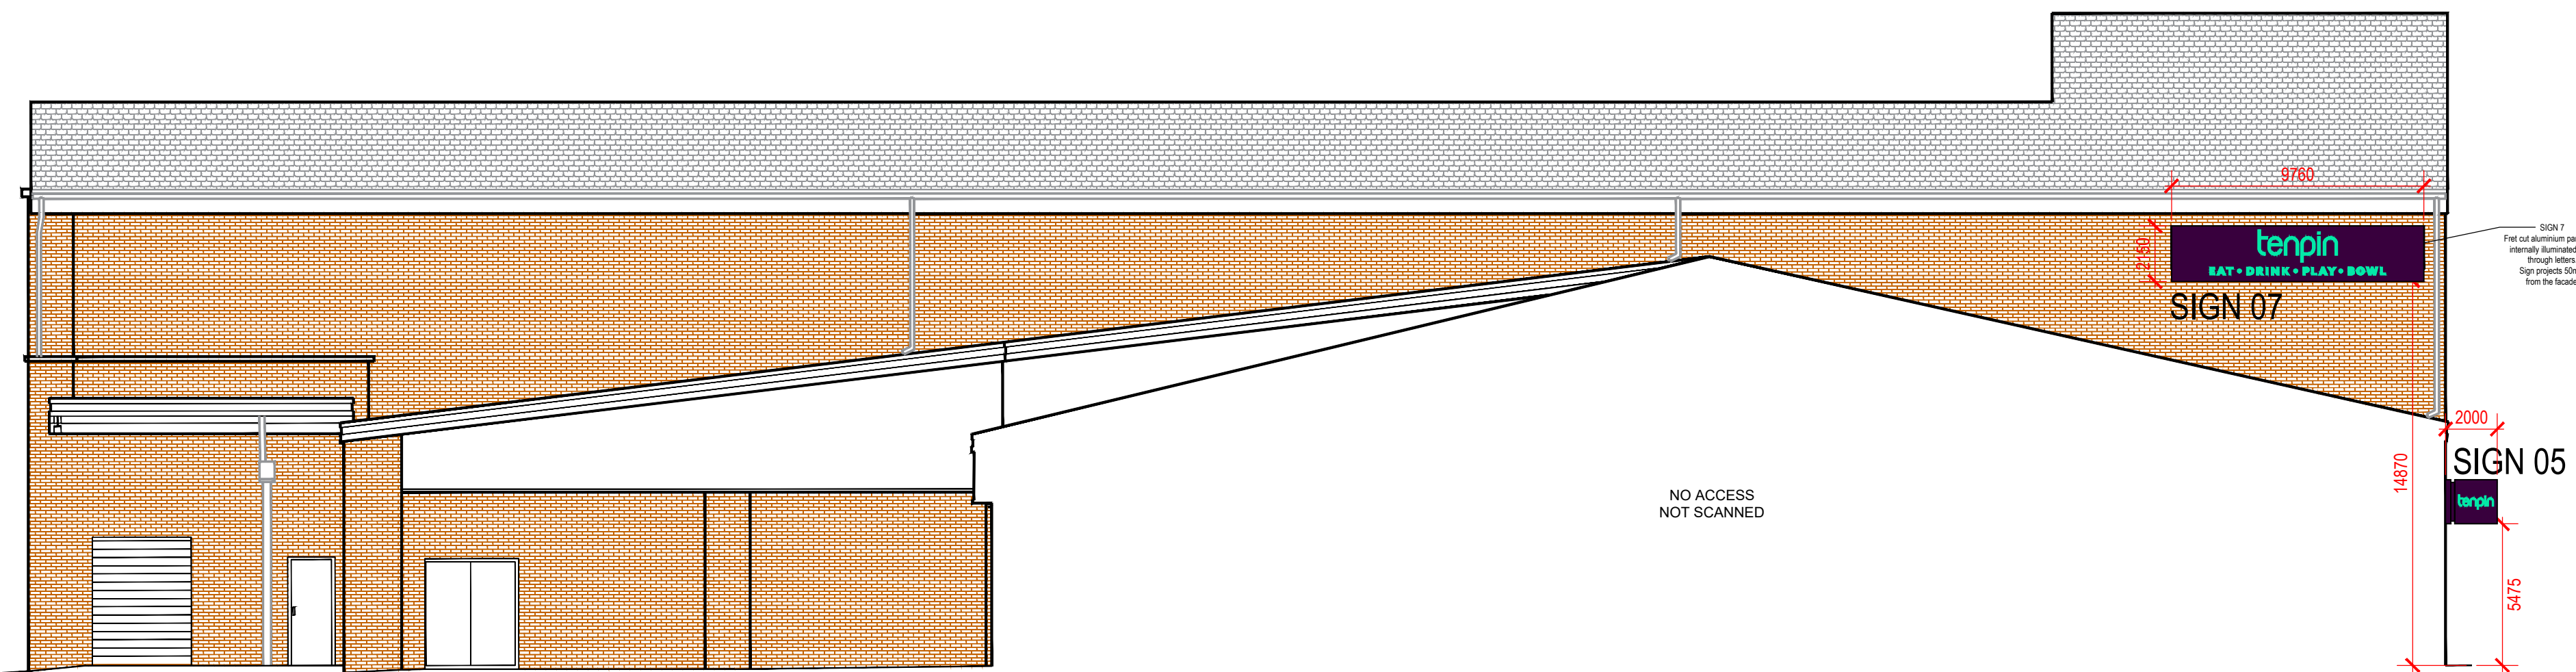

PROPOSED EAST ELEVATION
1:200@A0

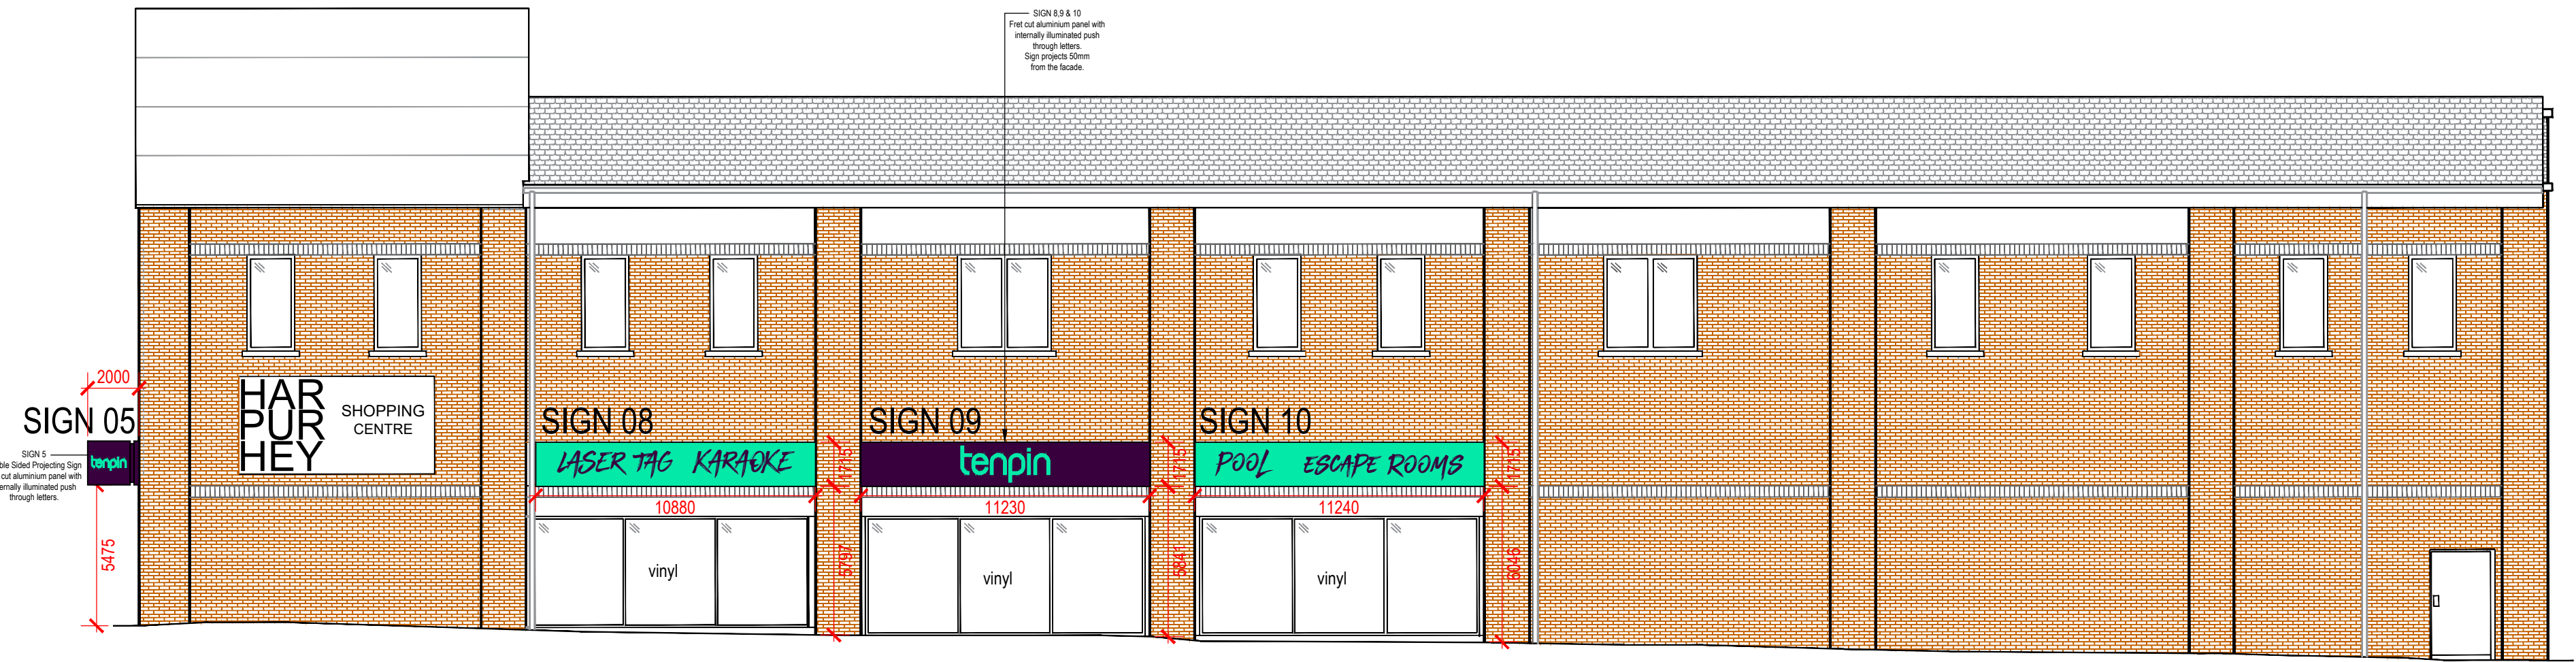

PROPOSED WEST ELEVATION
1:200@A0

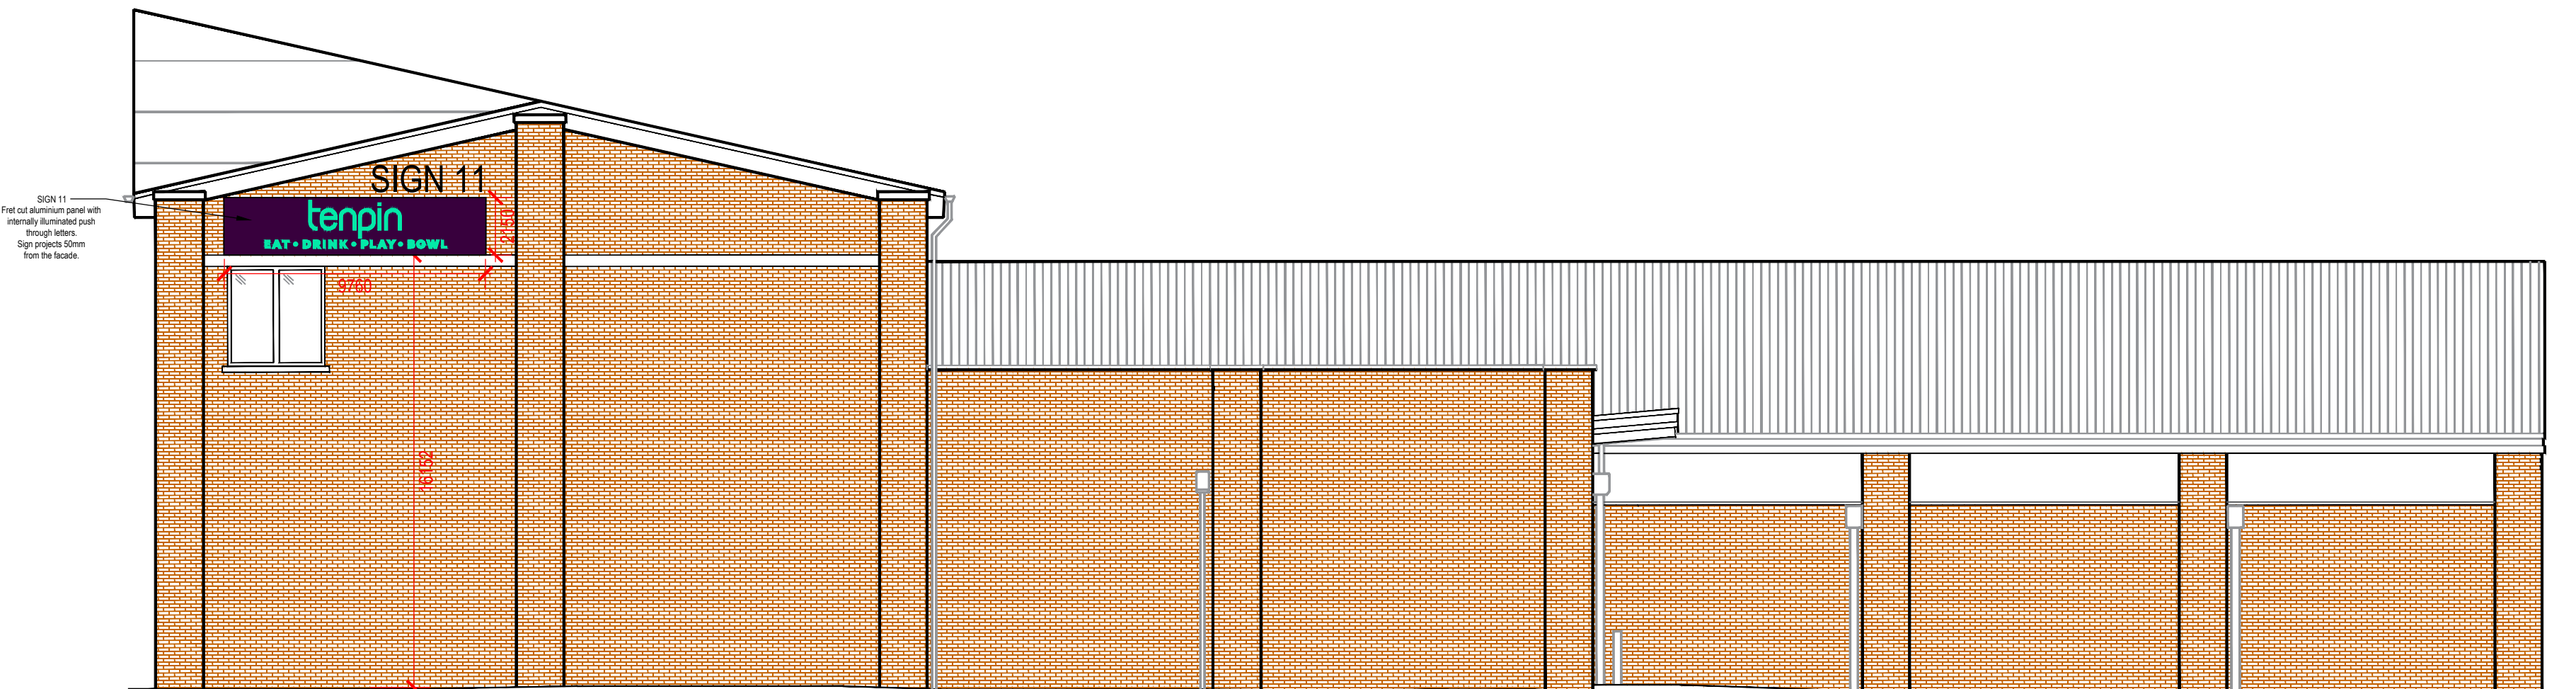

PROPOSED SOUTH ELEVATION
1:200@A0