



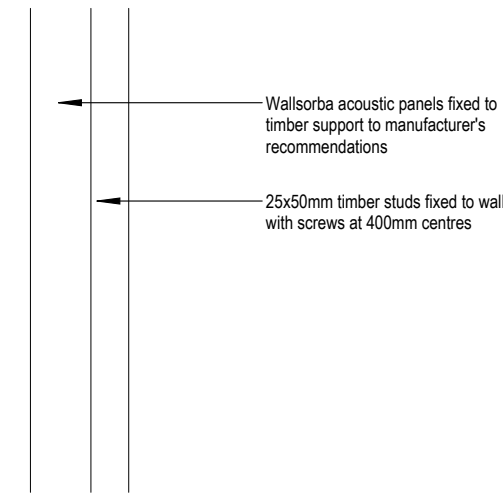

Fixings to wall detail
1:5

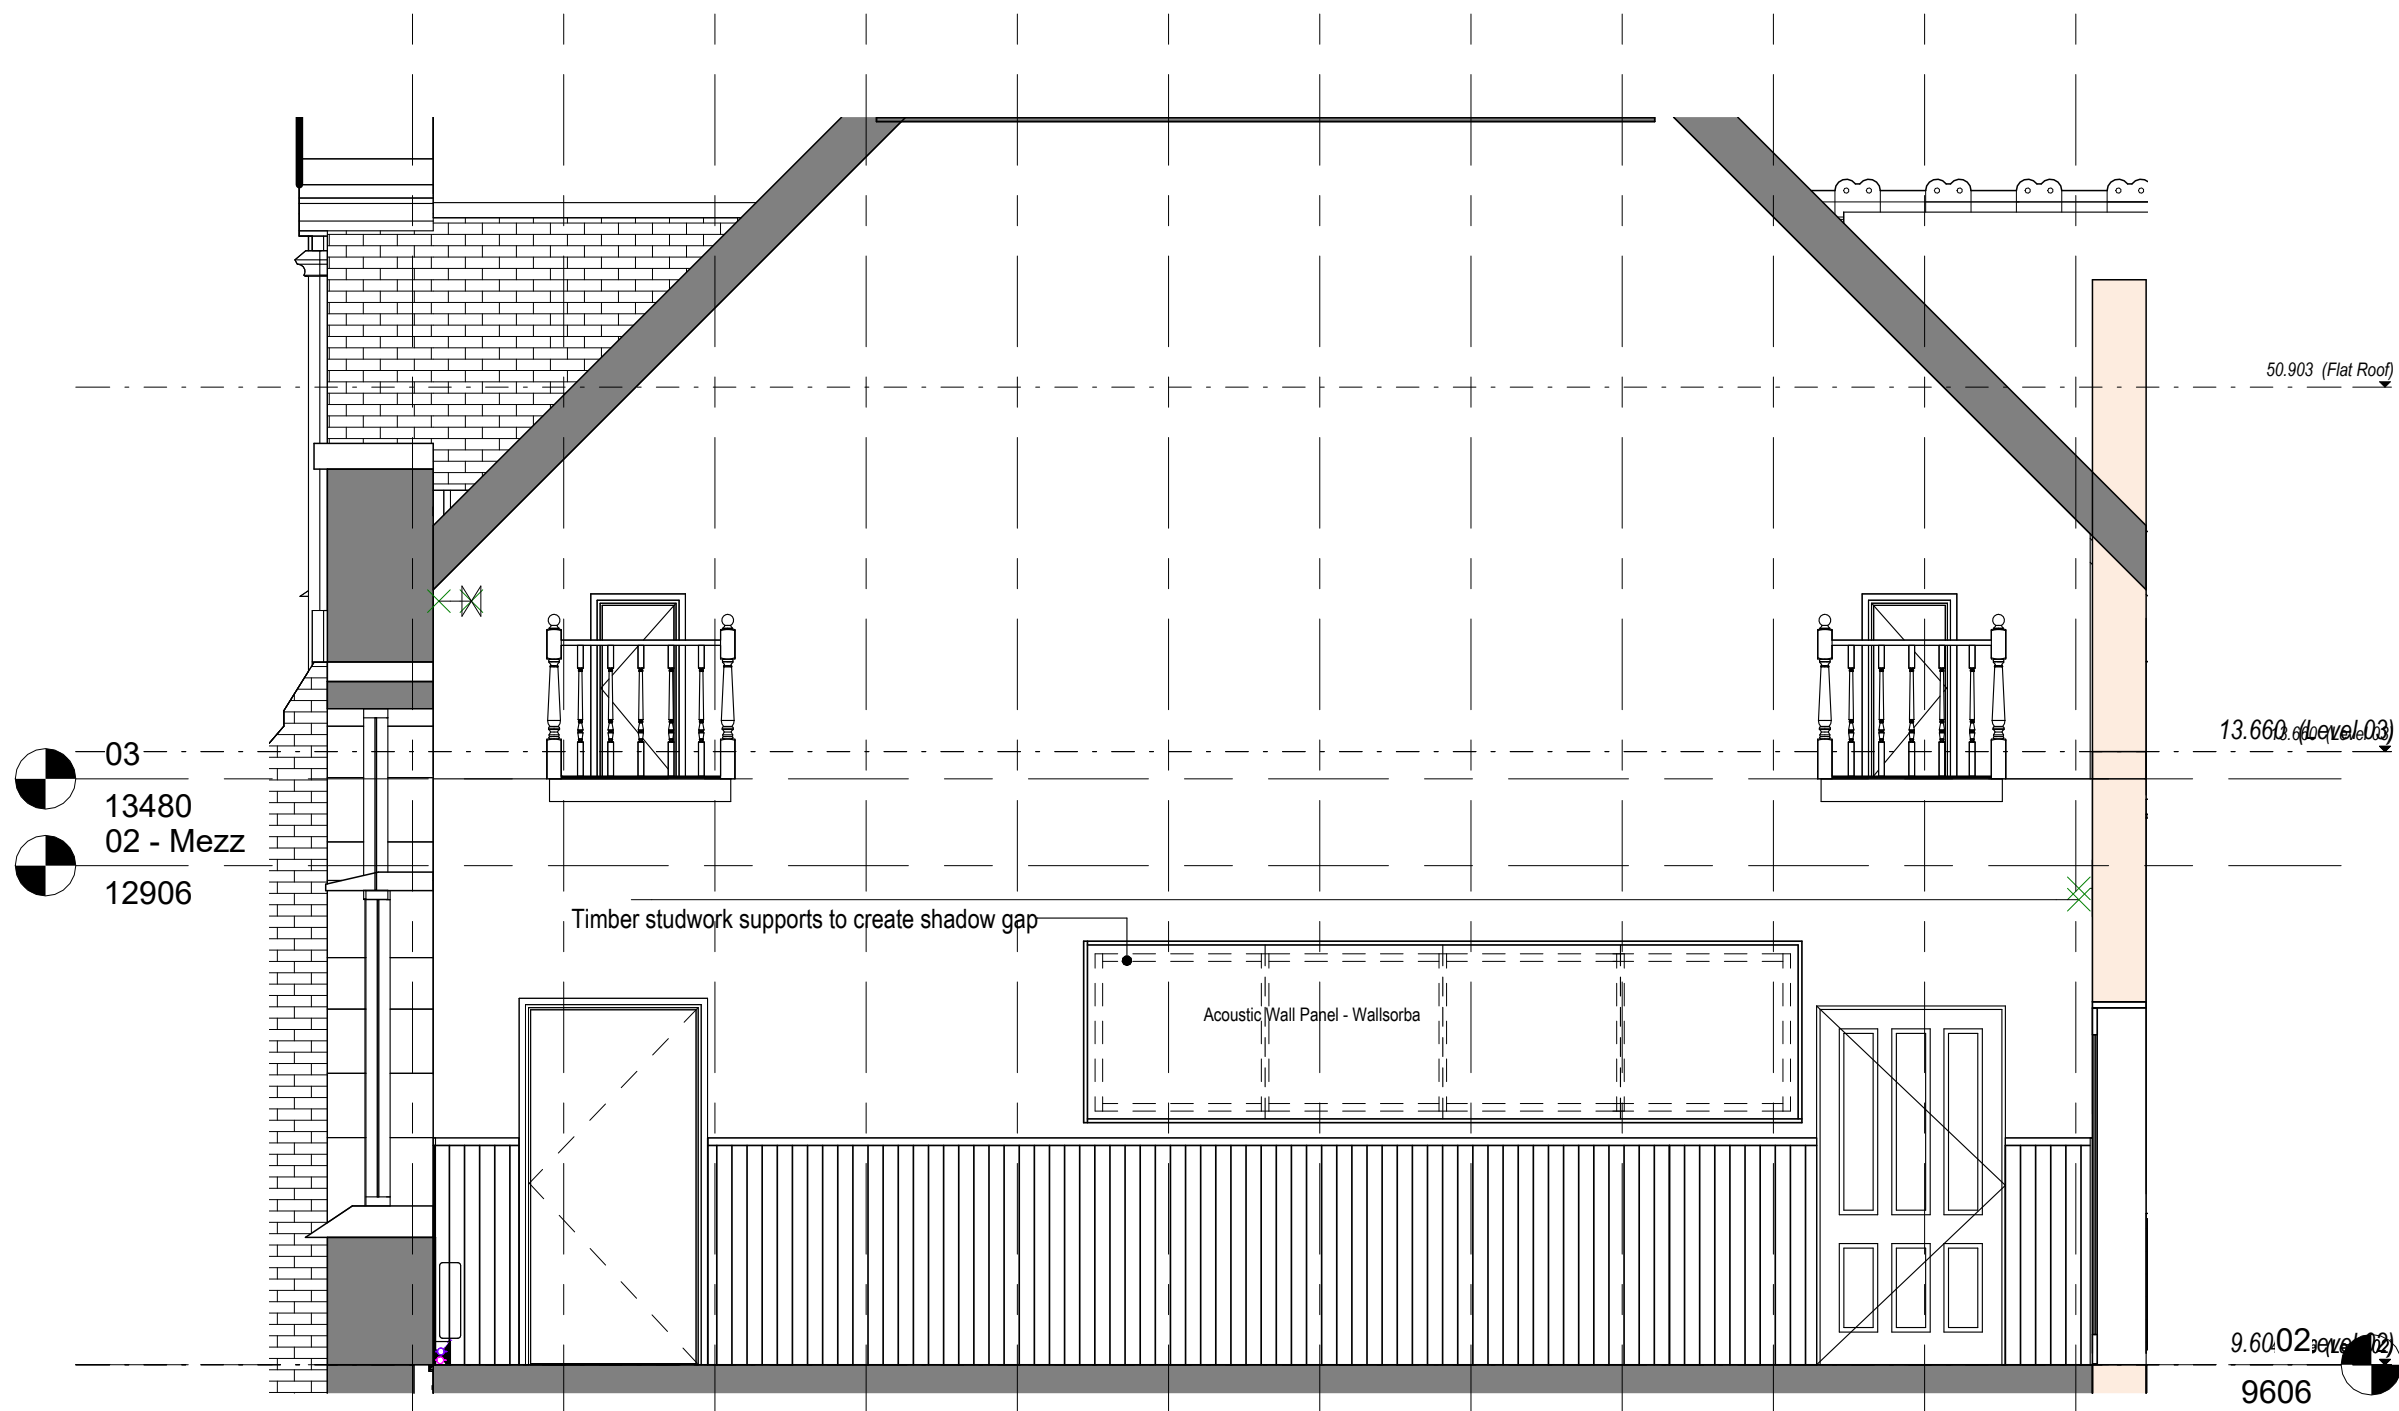

Post Graduate Office Acoustic Screen Elevation
1:50

Notes:

- This drawing is copyright.
- Do not scale dimensions from this drawing.
- This drawing is to be read in conjunction with all other relevant drawings. All discrepancies on this drawing are to be reported to the architect.
- Do not modify any element of this drawing.
- Use drawing only for purpose(s) issued.
- This drawing may contain colour.



Key Plan

Hazard 	HAZ-xx To warn of significant hazards or information that is unusual
	To be read in conjunction with all other consultant's information
	Refer to CDM Schedule XXXX-IBI-WB-XX-SC-A-572-0010

The following external model files are included within this drawing:

P2	2024/07/26	Ceiling layouts showing baffle locations issued to MCC	AB	RM
P1	2024/03/25	Acoustic wall panel added to Post grad elevation.	AB	RM
Rev	Date	Revision Notes	Drawn	Review

Logos



Project
Rutherford Building

Drawing Title
Post Grad Office Elevation - Second Floor

Job Number 141532	Date 20/10/2023	Security Classification	Drawn By RM
Scale@A2 As indicated	Purpose PRELIMINARY	Reviewed By AB	
Drawing Number 3245-RBUM-ARC-XX-ZZ-DT-A-3245	Revision P2	Suitability	