

1349- Miles Platting, Manchester, Apollo Pub

Hoarding Design @ 1:25
Postion located in dotted blue line

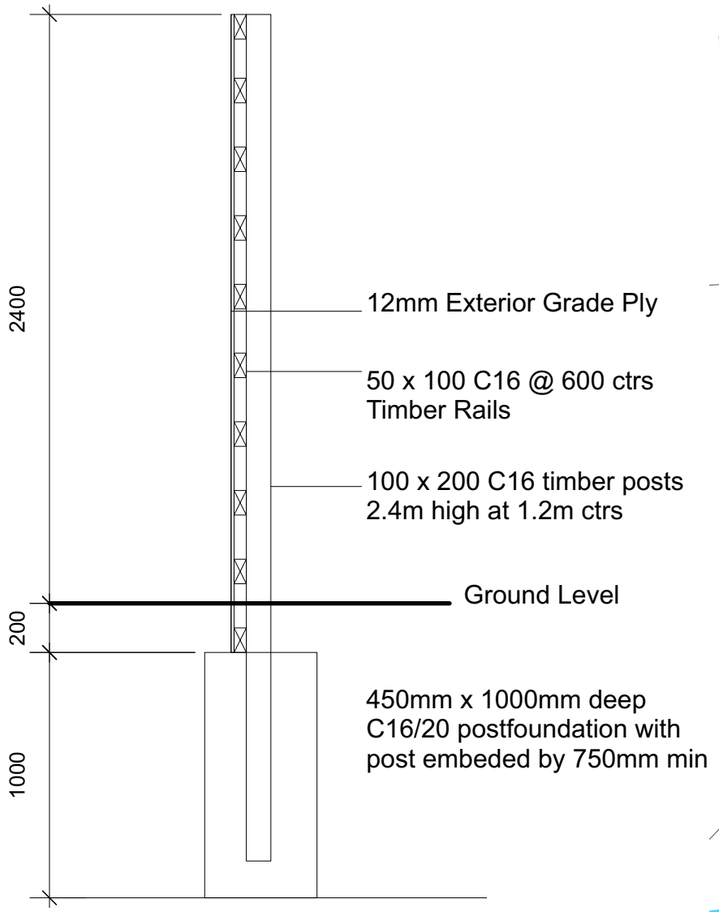

All details tbc by S/E

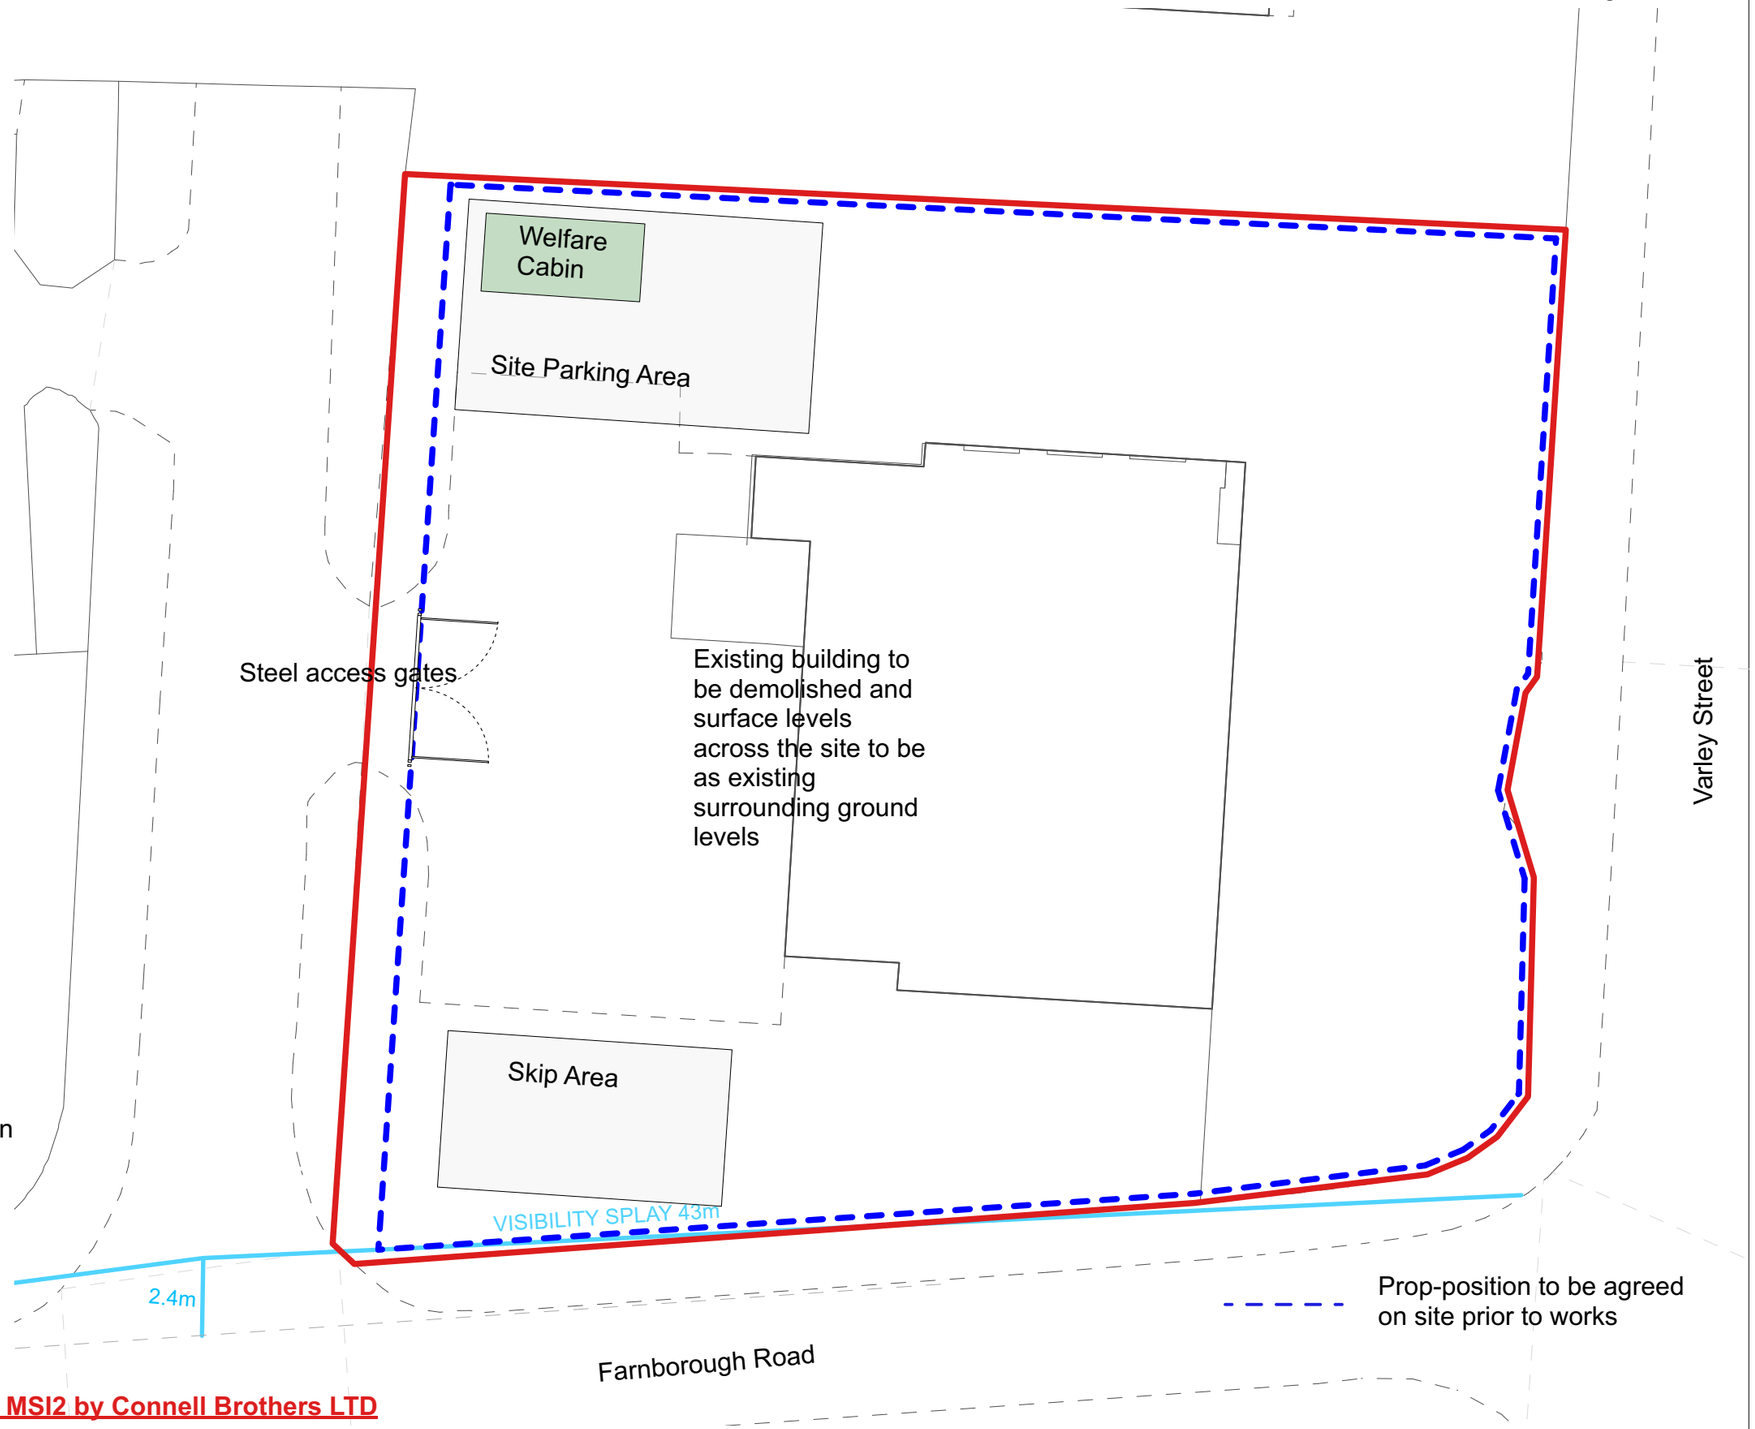

Please refer to PDF-T7151 Apollo PH Outline Planning MSI2 by Connell Brothers LTD

Drawing Title:	Apollo Pub Site - Proposed Hoarding Locations	
Date:	15.10.2024	
Drawing no:	1349-903	
Scale:	1:200 / 1:25 @ A3	
Drawn:	NS	

drawing revision notes:

C	12/02/2025	Hoarding line relocated away from Thornden Road following comments from LA
B	05/02/2025	Vision Splay added following request from LA
A	15/01/2025	Drawing updated to reflect updated 'indicative hoarding plan' by demolition contractor

0m 2m 4m 10m 20m

N

DK-Architects
26 Old Haymarket
Liverpool
L1 6ER
0151 231 1209 T
mail@dk-architects.com E
www.dk-architects.com W