


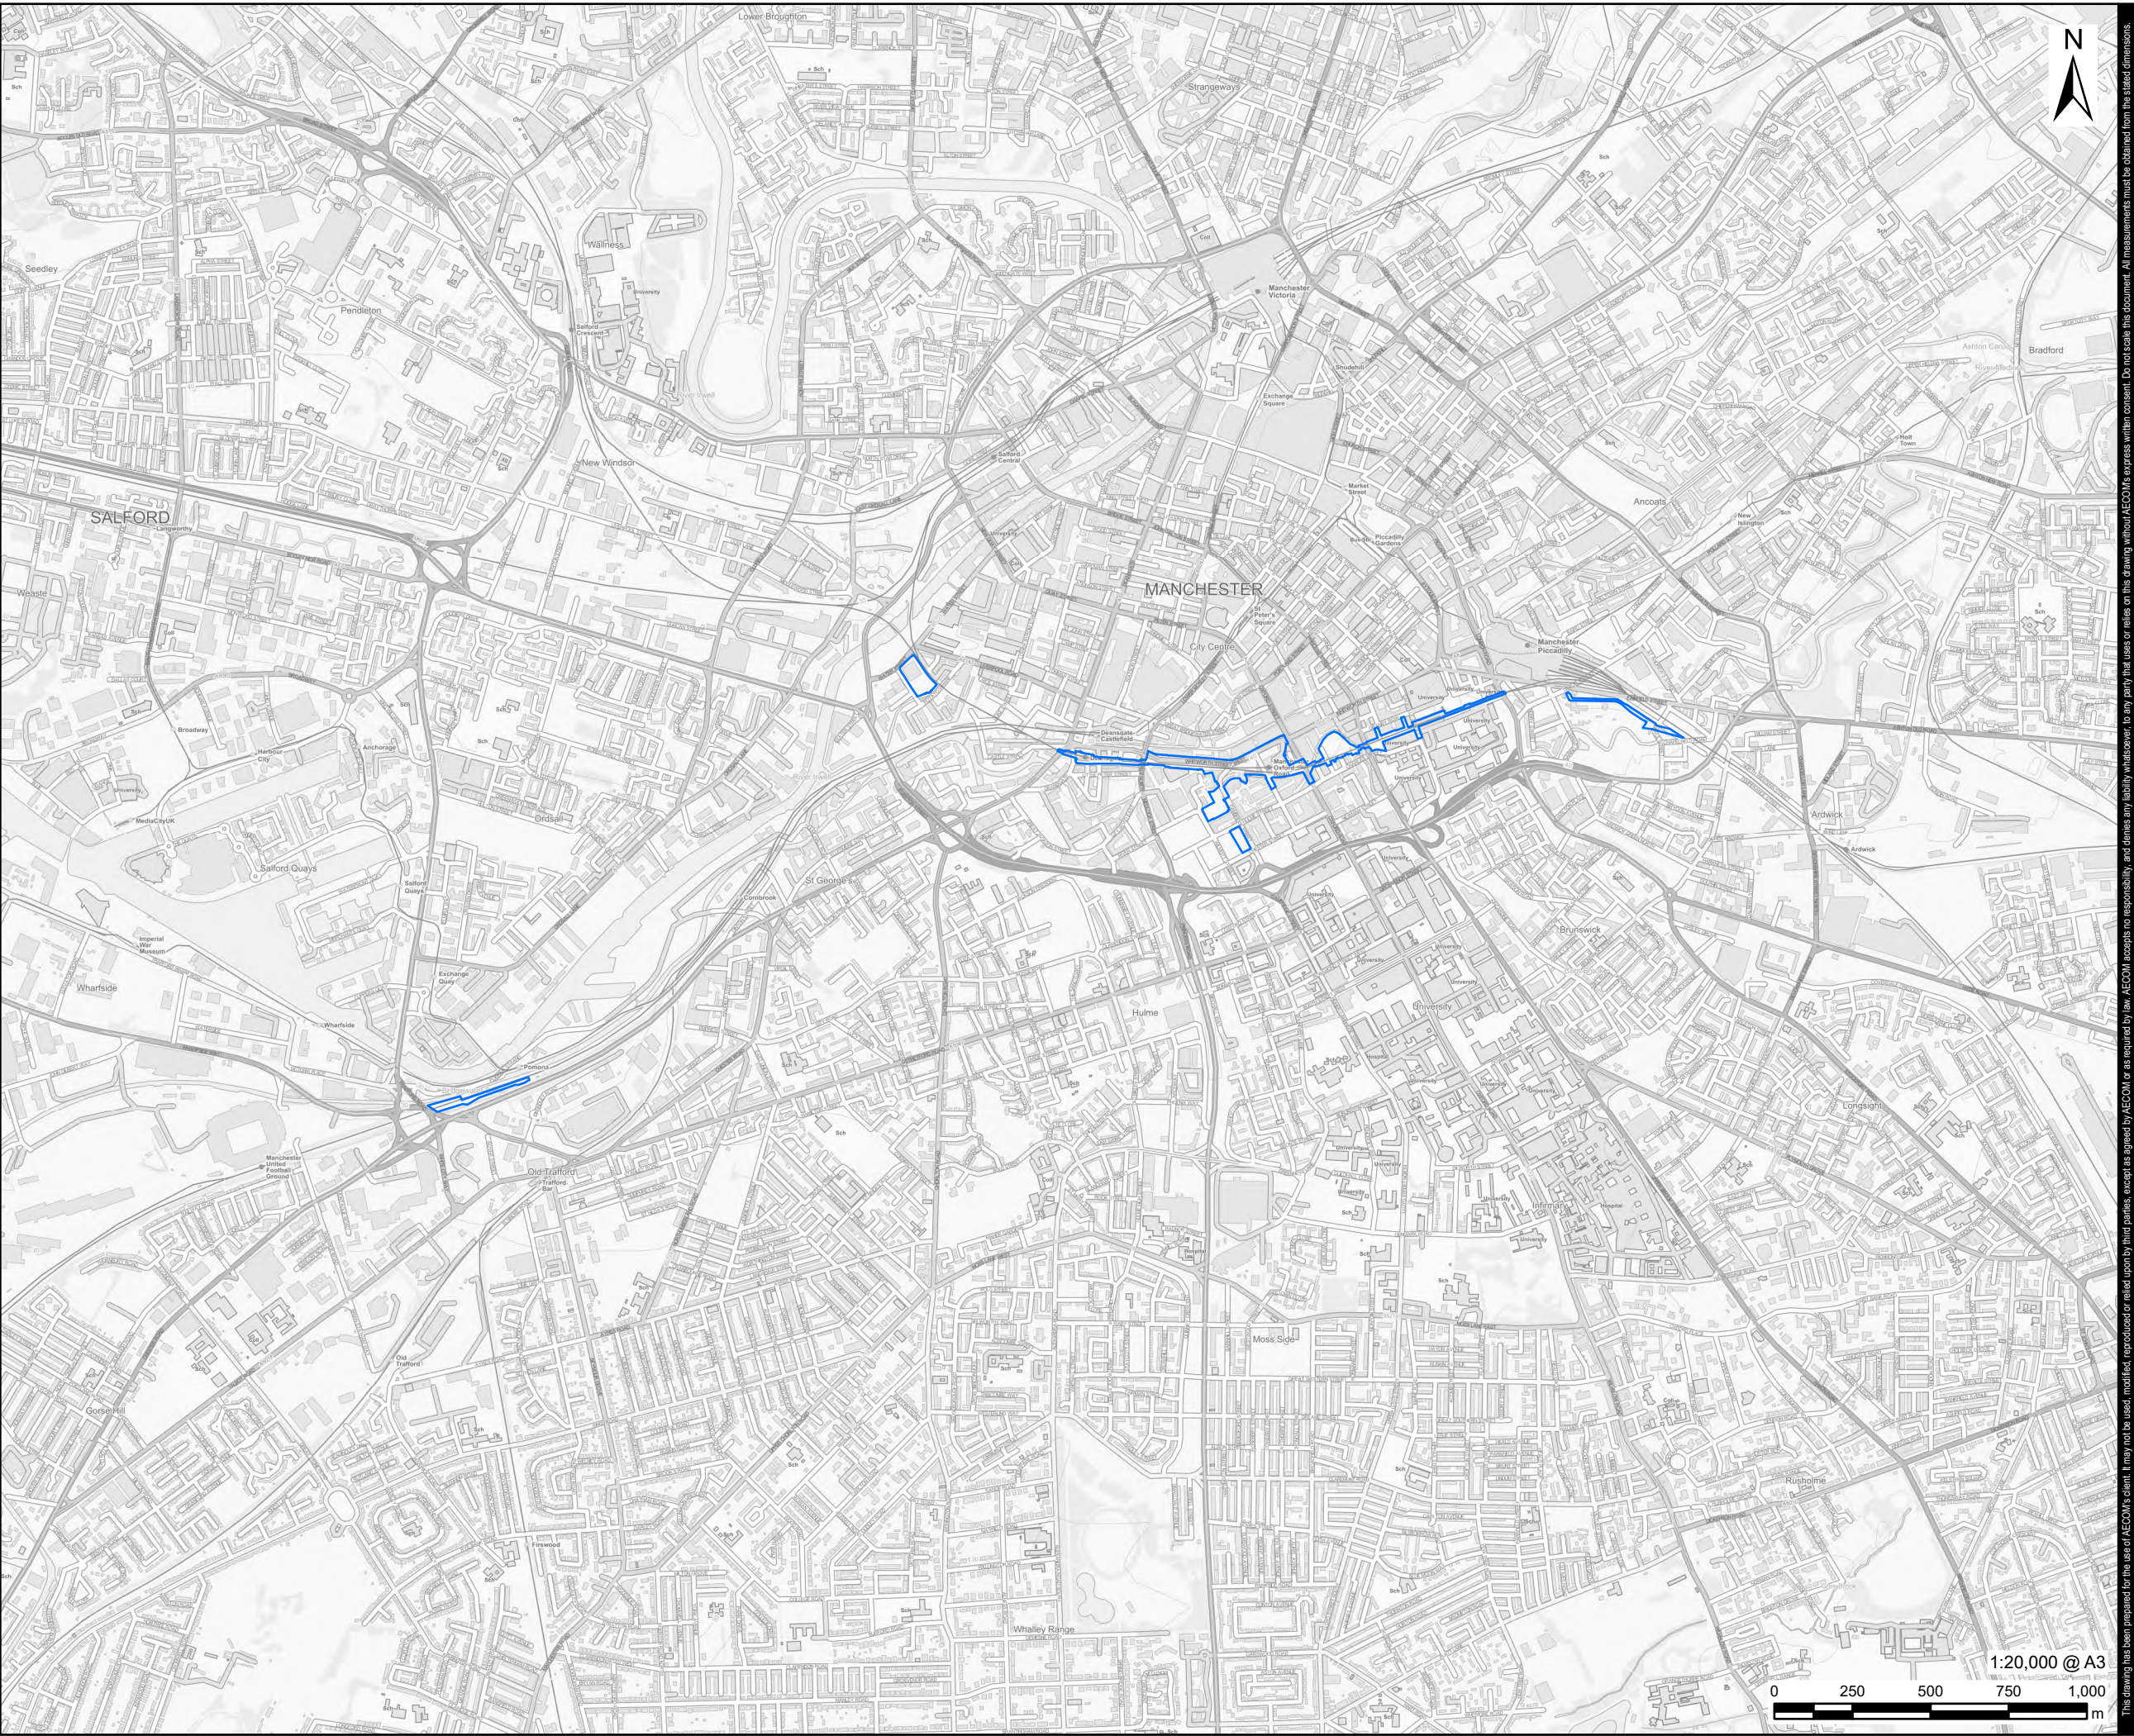

AECOM

PROJECT

Manchester Oxford Road
Station

CLIENT


Network Rail

CONSULTANT

Aldgate Tower
2, Leman Street
London E1 8FA
United Kingdom
T +44-0207-645-2000

LEGEND

 Indicative Site Boundary

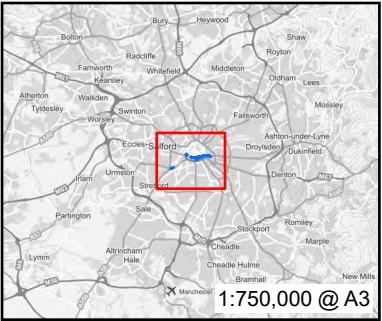

NOTES

Reproduced from Ordnance Survey digital map data © Crown copyright 2024. All rights reserved. Licence number 0100031673.

ISSUE PURPOSE

Combined EIA Screening and Scoping

PROJECT NUMBER

60686616

FIGURE TITLE

Location Plan

FIGURE NUMBER

Figure 1

1:20,000 @ A3



This drawing has been prepared for the use of AECOM's client. It may not be used, modified, reproduced or relied upon by third parties, except as agreed by AECOM or as required by law. AECOM accepts no responsibility, and denies any liability whatsoever, to any party that uses or relies on this drawing without AECOM's express written consent. All measurements must be obtained from the stated dimensions.