

Existing Location Plan

General Notes

No.	Revision/Issue	Date

Firm Name and Address




Mason and Marlowe Ltd.
Project Managers and Quantity Surveyors

5 Picadilly Place
Manchester, M1 3BR

Project Name and Address

171 Great Ducie ST., cheetahs
Hill, Manchester M3 1FF

Project	Sheet
171 Great Ducie	A3
Date	
10/12/2024	
Scale	
1/1250	

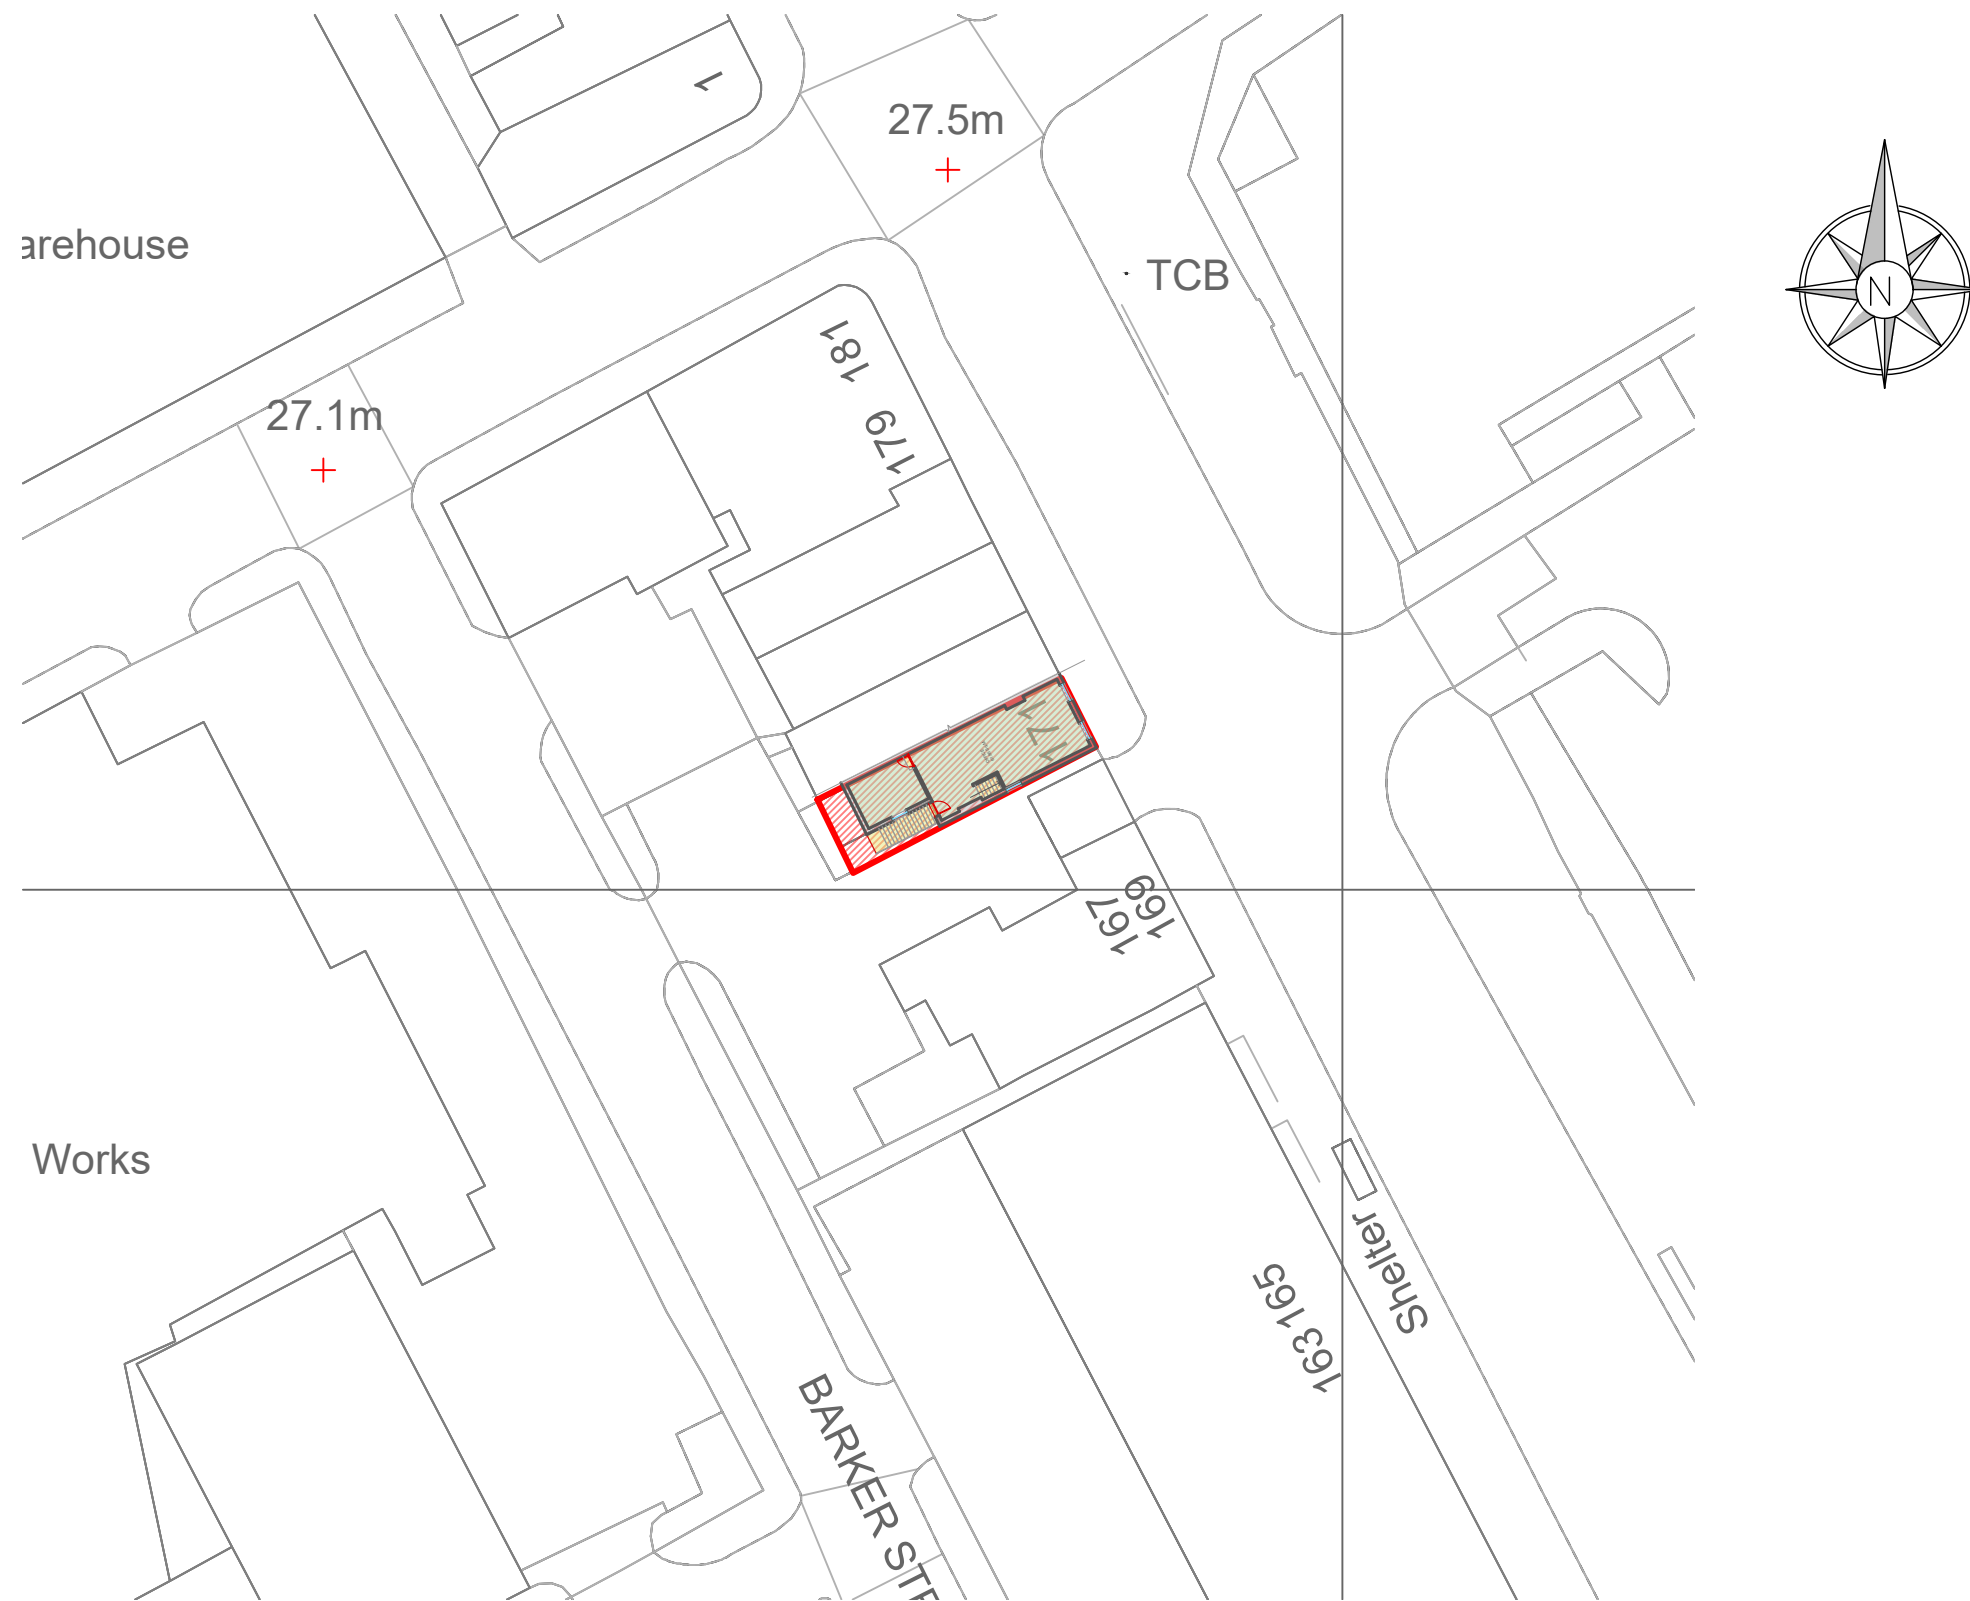

Existing Site Plan

General Notes

No.	Revision/Issue	Date

Firm Name and Address



Mason and Marlowe Ltd.
Project Managers and Quantity Surveyors

5 Picadilly Place
Manchester, M1 3BR

Project Name and Address

171 Great Ducie ST., cheetahs
Hill, Manchester M3 1FF

Project

171 Great Ducie

Date




10/12/2024

Scale

1/500

Sheet

A3

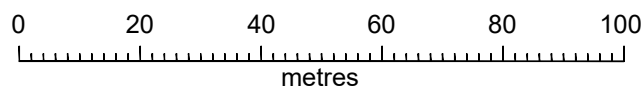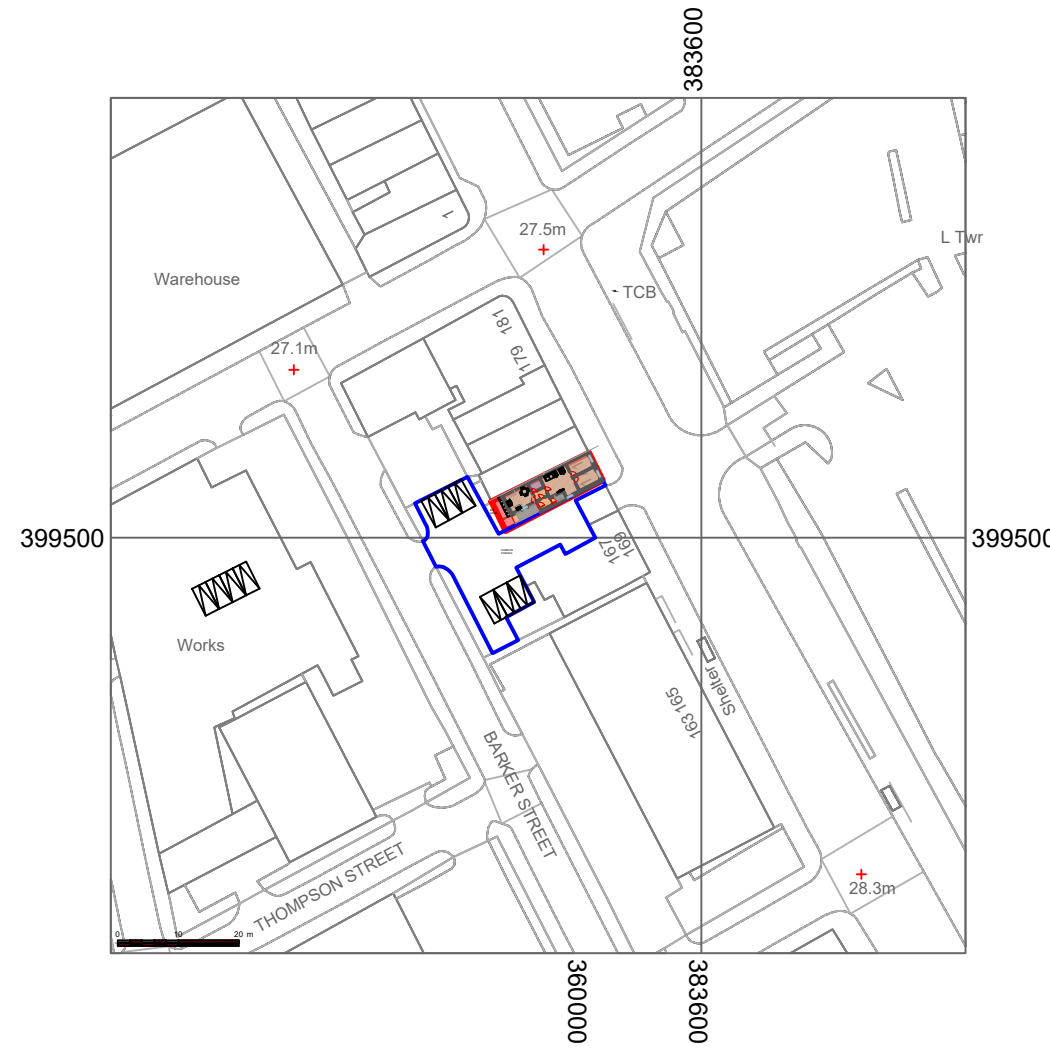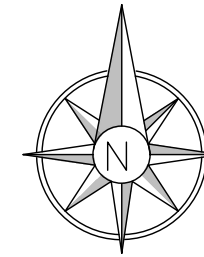

Proposed Location Plan

General Notes

No.	Revision/Issue	Date

Firm Name and Address



Mason and Marlowe Ltd.
Project Managers and Quantity Surveyors

5 Picadilly Place
Manchester, M1 3BR

Project Name and Address

171 Great Ducie ST., cheetahs
Hill, Manchester M3 1FF

Project

171 Great Ducie

Date


10/12/2024

Scale

1/1250

Sheet

A3

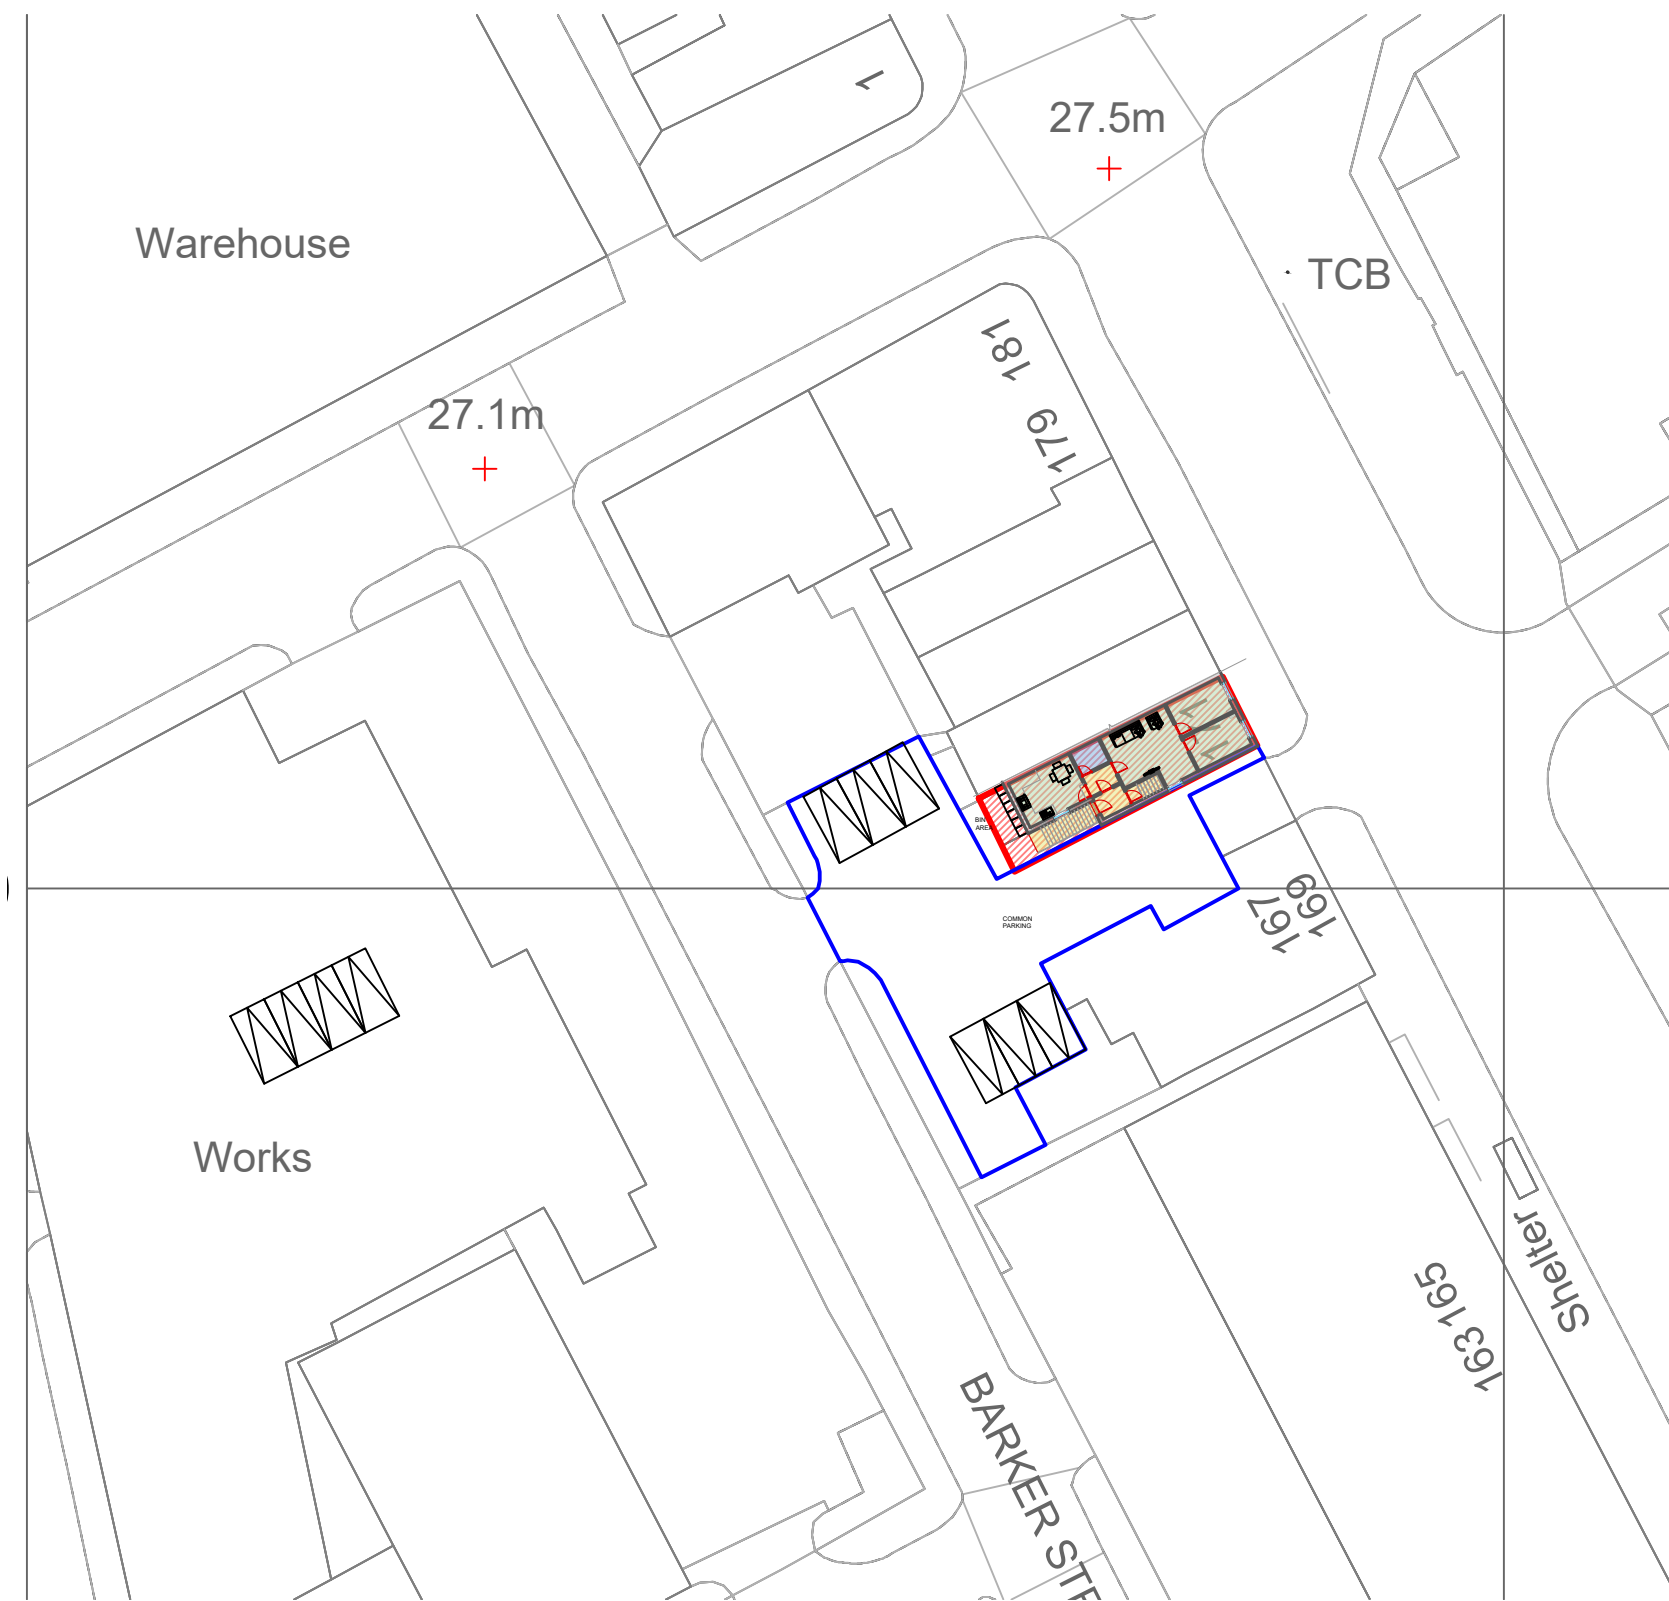

Proposed Site Plan

General Notes

No.	Revision/Issue	Date

Firm Name and Address



Mason and Marlowe Ltd.
Project Managers and Quantity Surveyors

5 Picadilly Place
Manchester, M1 3BR

Project Name and Address

171 Great Ducie ST., cheetahs
Hill, Manchester M3 1FF

Project
171 Great Ducie

Date
10/12/2024

Scale
1/500


Sheet

A3




BIN
AREA

COMMON
PARKING

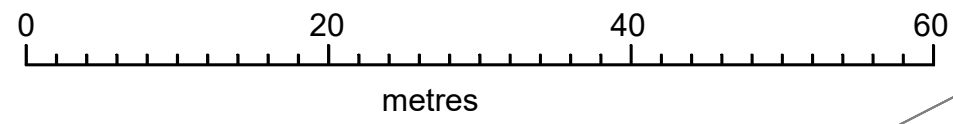

Proposed Site Plan

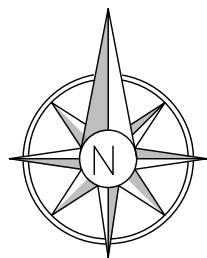

General Notes

No.	Revision/Issue	Date

Firm Name and Address

 **Mason and Marlowe**


Mason and Marlowe Ltd.
Project Managers and Quantity Surveyors

5 Picadilly Place
Manchester, M1 3BR

Project Name and Address

171 Great Ducie ST., cheetahs
Hill, Manchester M3 1FF

Project 171 Great Ducie	Sheet A3
Date 10/12/2024	
Scale 1/100	

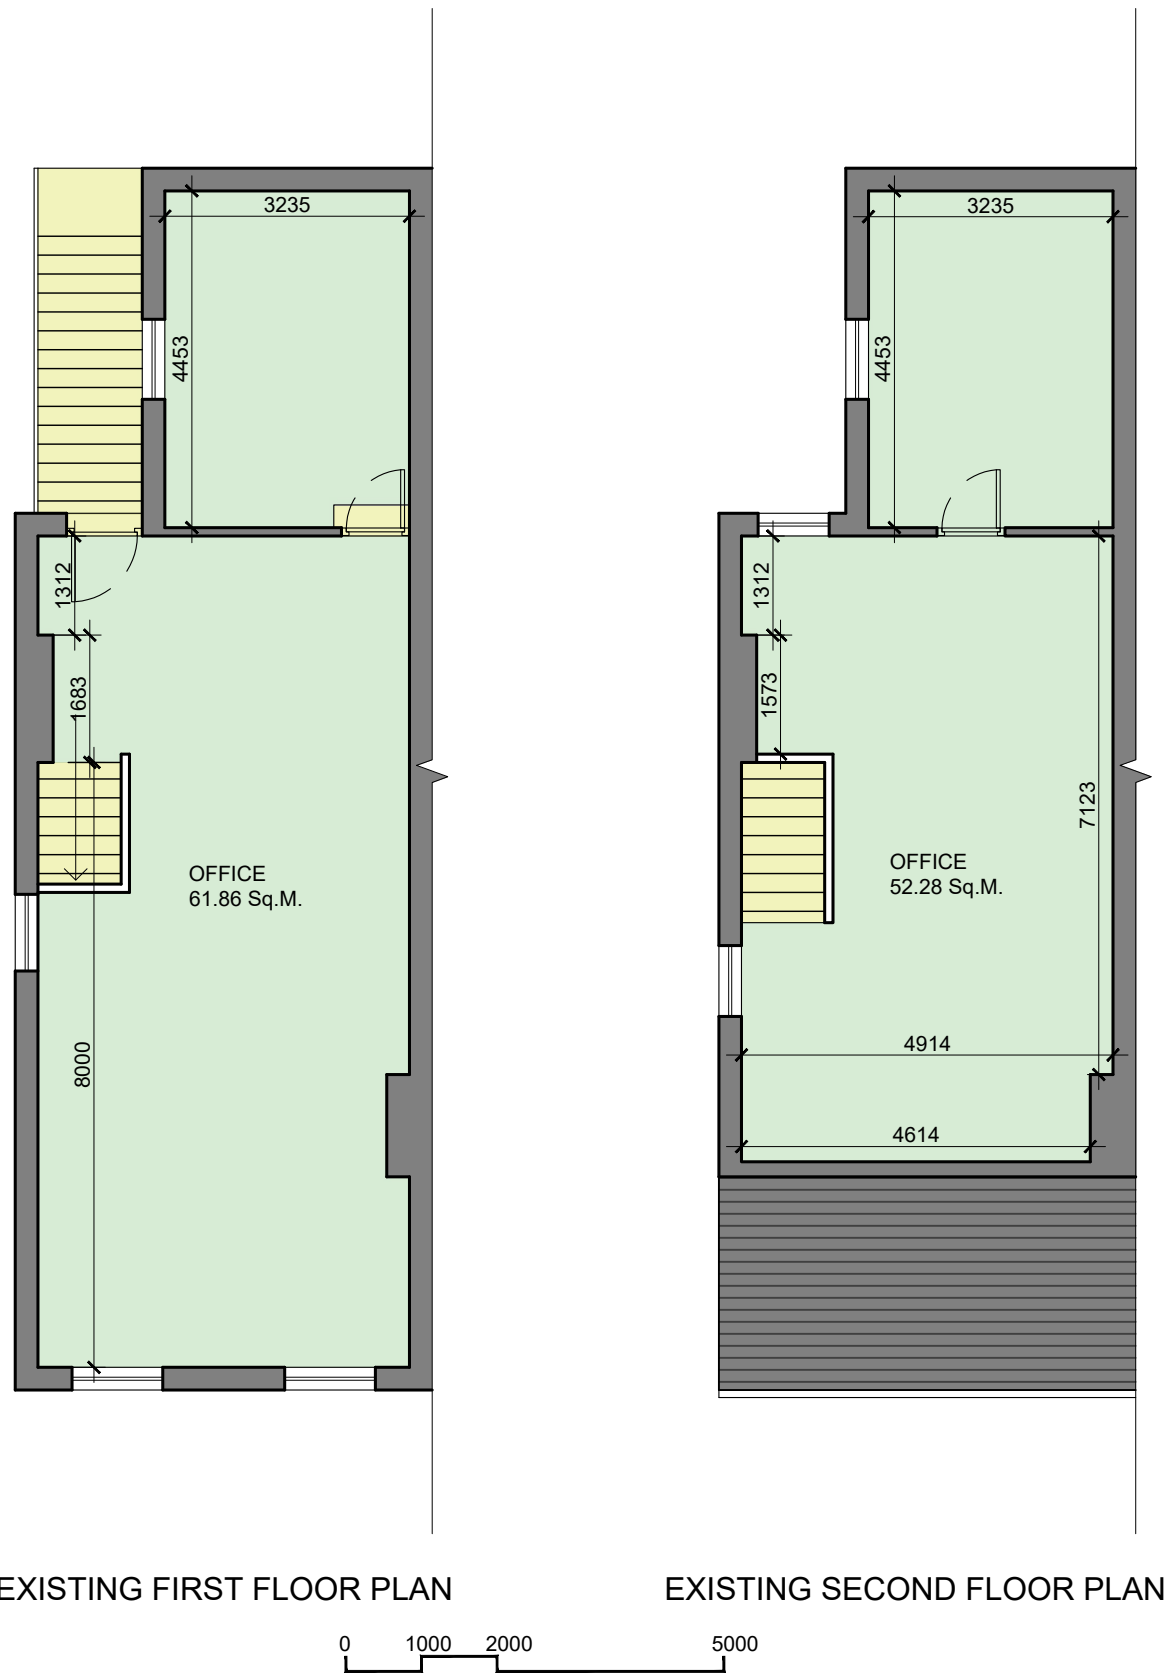

General Notes

No.	Revision/Issue	Date

Firm Name and Address

 Mason and Marlowe

Mason and Marlowe Ltd.
Project Managers and Quantity Surveyors

5 Picadilly Place
Manchester, M1 3BR

Project Name and Address

171 Great Ducie ST., cheetahs
Hill, Manchester M3 1FF

Project	Sheet
171 Great Ducie	A3
Date	
Scale	

10/12/2024

1/100



General Notes

No.	Revision/Issue	Date

Firm Name and Address

 Mason and Marlowe


Mason and Marlowe Ltd.
Project Managers and Quantity Surveyors

5 Picadilly Place
Manchester, M1 3BR

Project Name and Address

171 Great Ducie ST., cheetahs
Hill, Manchester M3 1FF

Project	Sheet A3
171 Great Ducie	
Date 10/12/2024	
Scale 1/50	

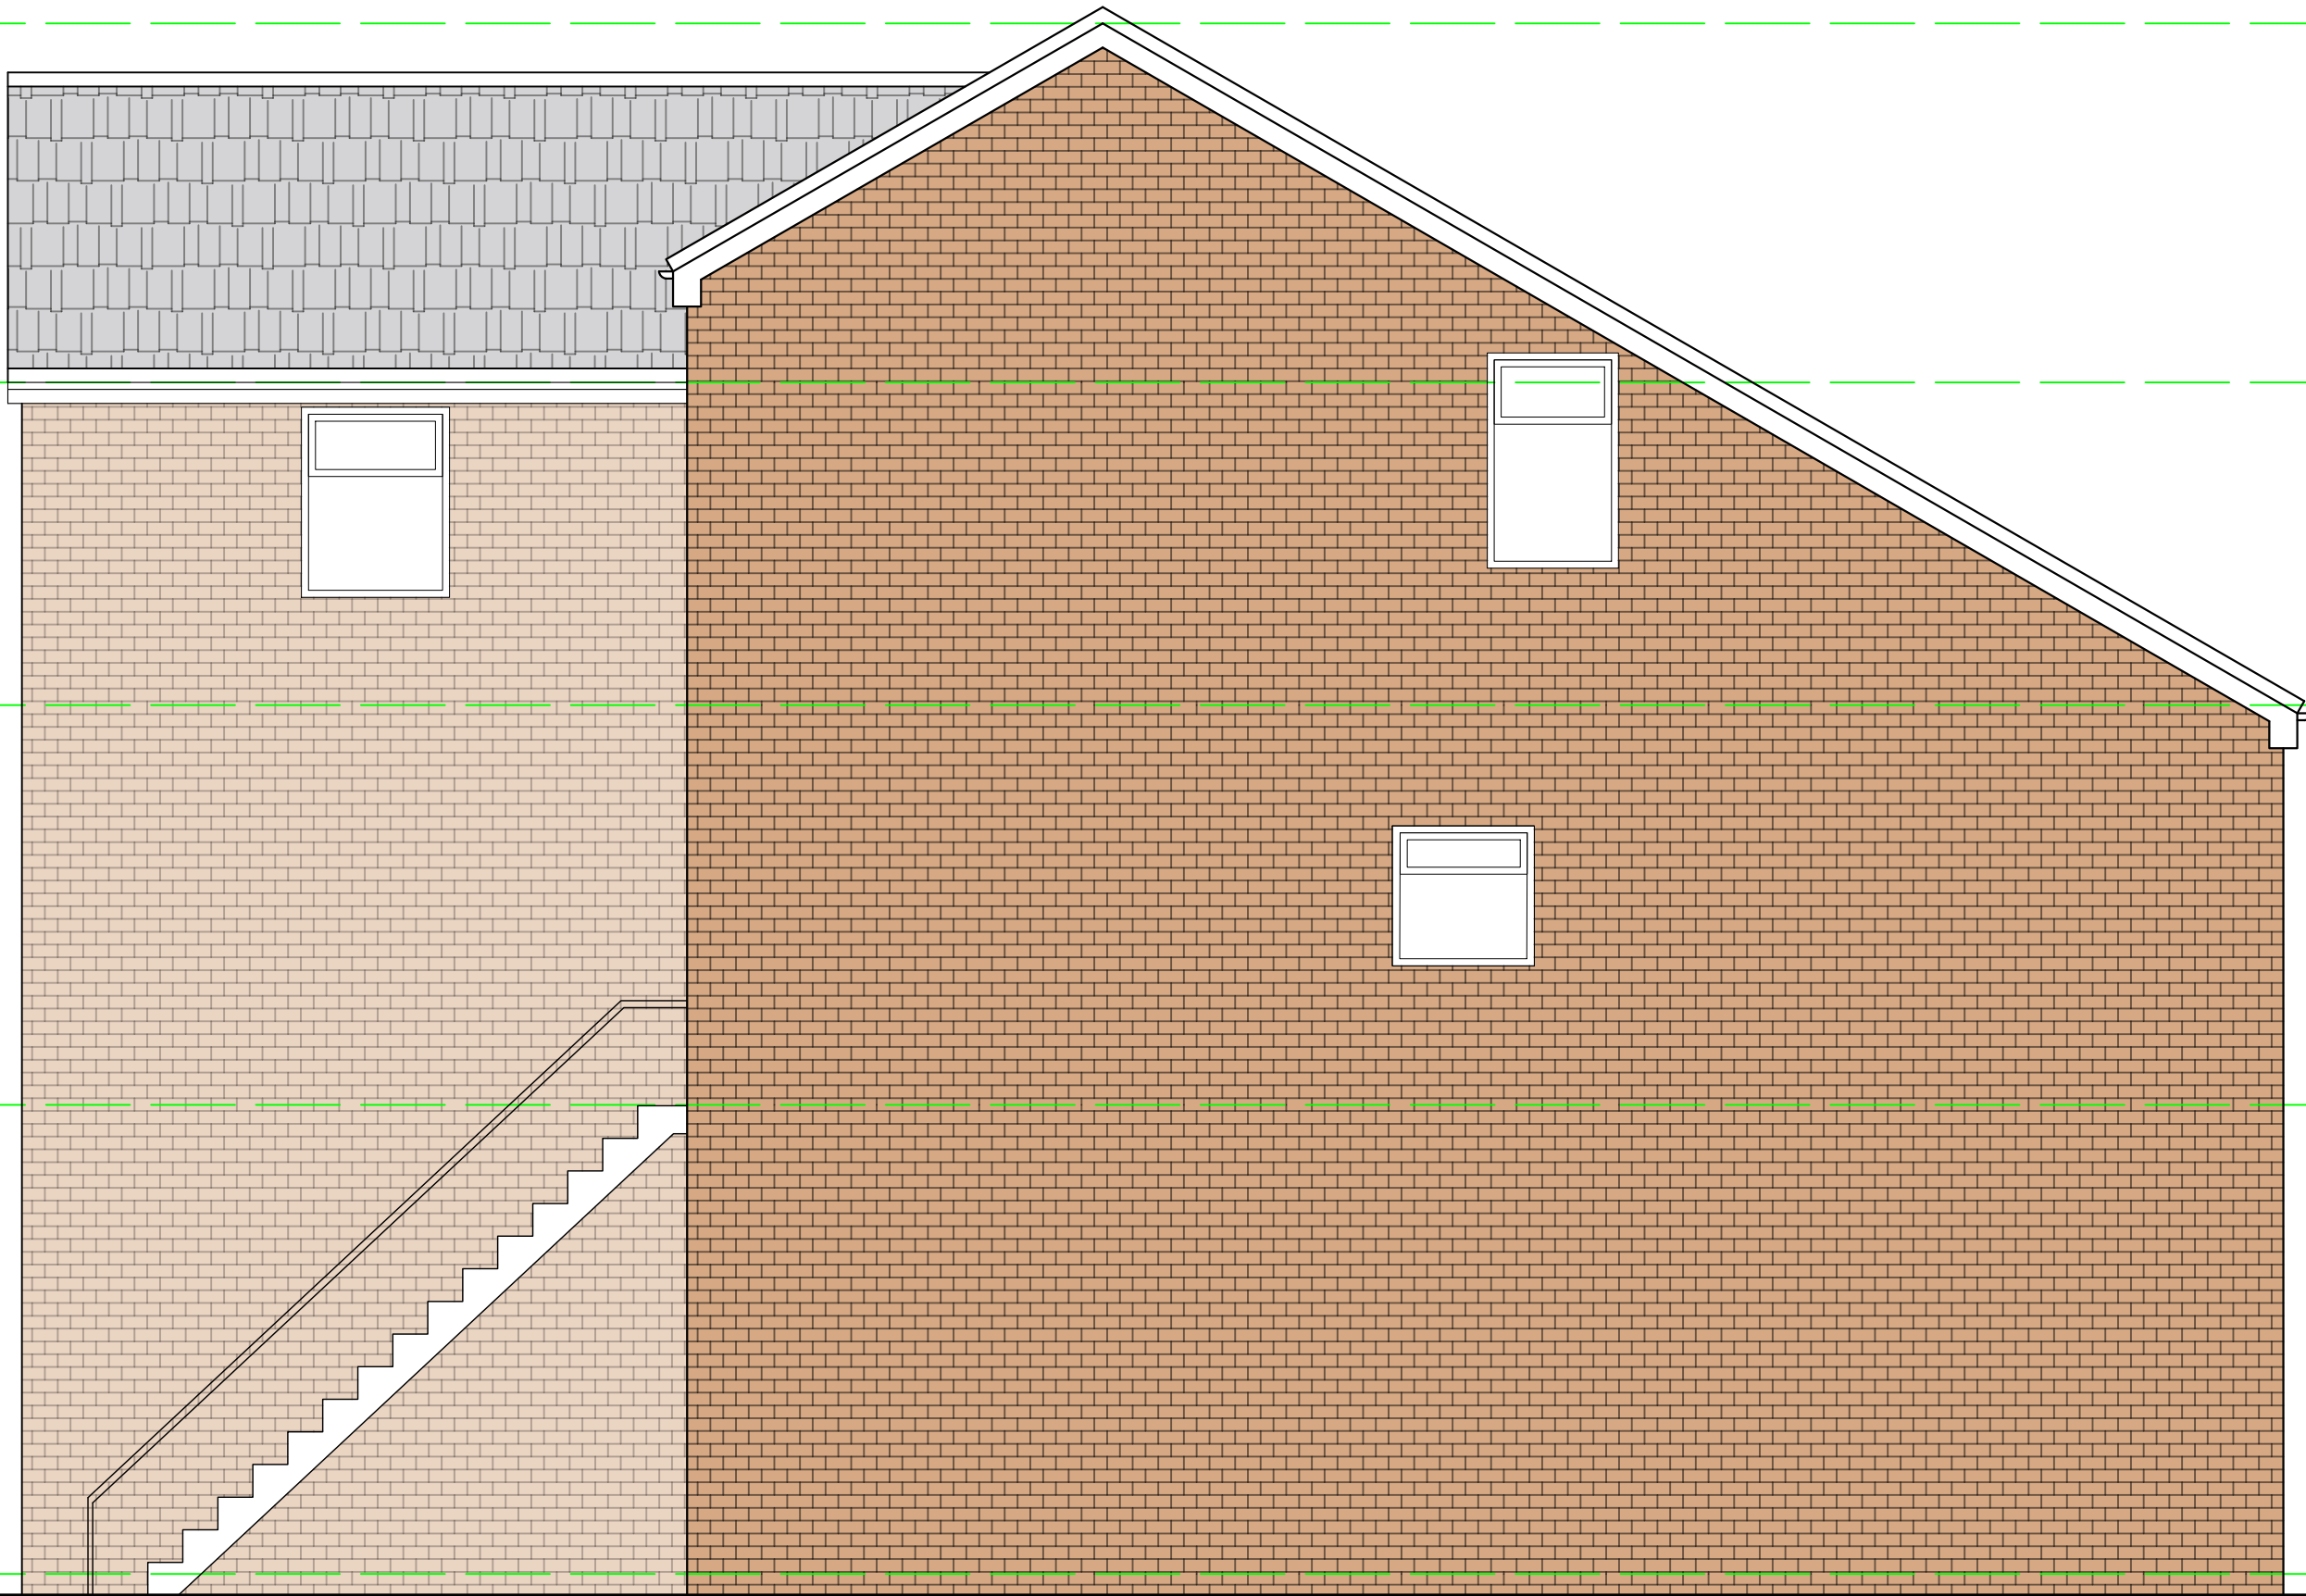

EXISTING LEFT SIDE ELEVATION



General Notes

No.	Revision/Issue	Date

Firm Name and Address

 **Mason and Marlowe**


Mason and Marlowe Ltd.
Project Managers and Quantity Surveyors

5 Picadilly Place
Manchester, M1 3BR


Project Name and Address

171 Great Ducie ST., cheetahs
Hill, Manchester M3 1FF


Project 171 Great Ducie	Sheet A3
Date 10/12/2024	
Scale 1/50	

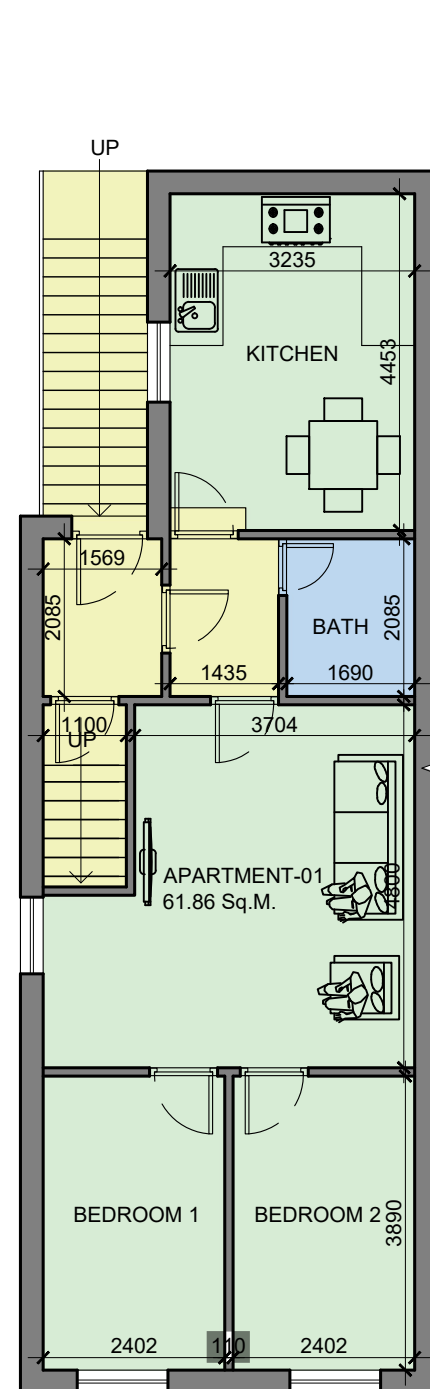

PROPOSED FIRST FLOOR PLAN

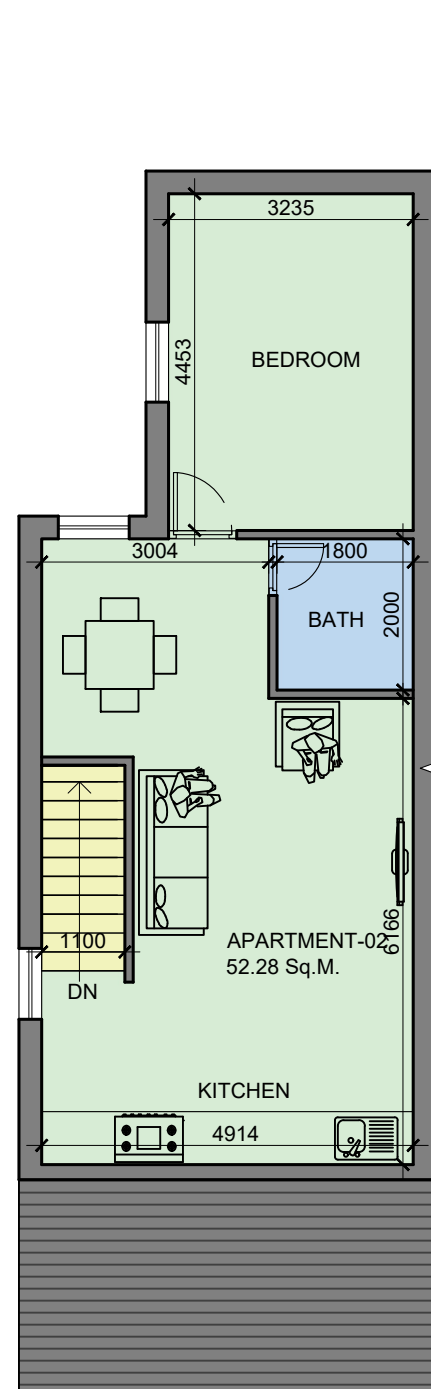

PROPOSED SECOND FLOOR PLAN

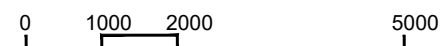

General Notes

No.	Revision/Issue	Date

Firm Name and Address



Mason and Marlowe Ltd.
Project Managers and Quantity Surveyors

5 Picadilly Place
Manchester, M1 3BR

Project Name and Address

171 Great Ducie ST., cheetahs
Hill, Manchester M3 1FF


Project
171 Great Ducie

Date
10/12/2024

Scale
1/100

Sheet

A3

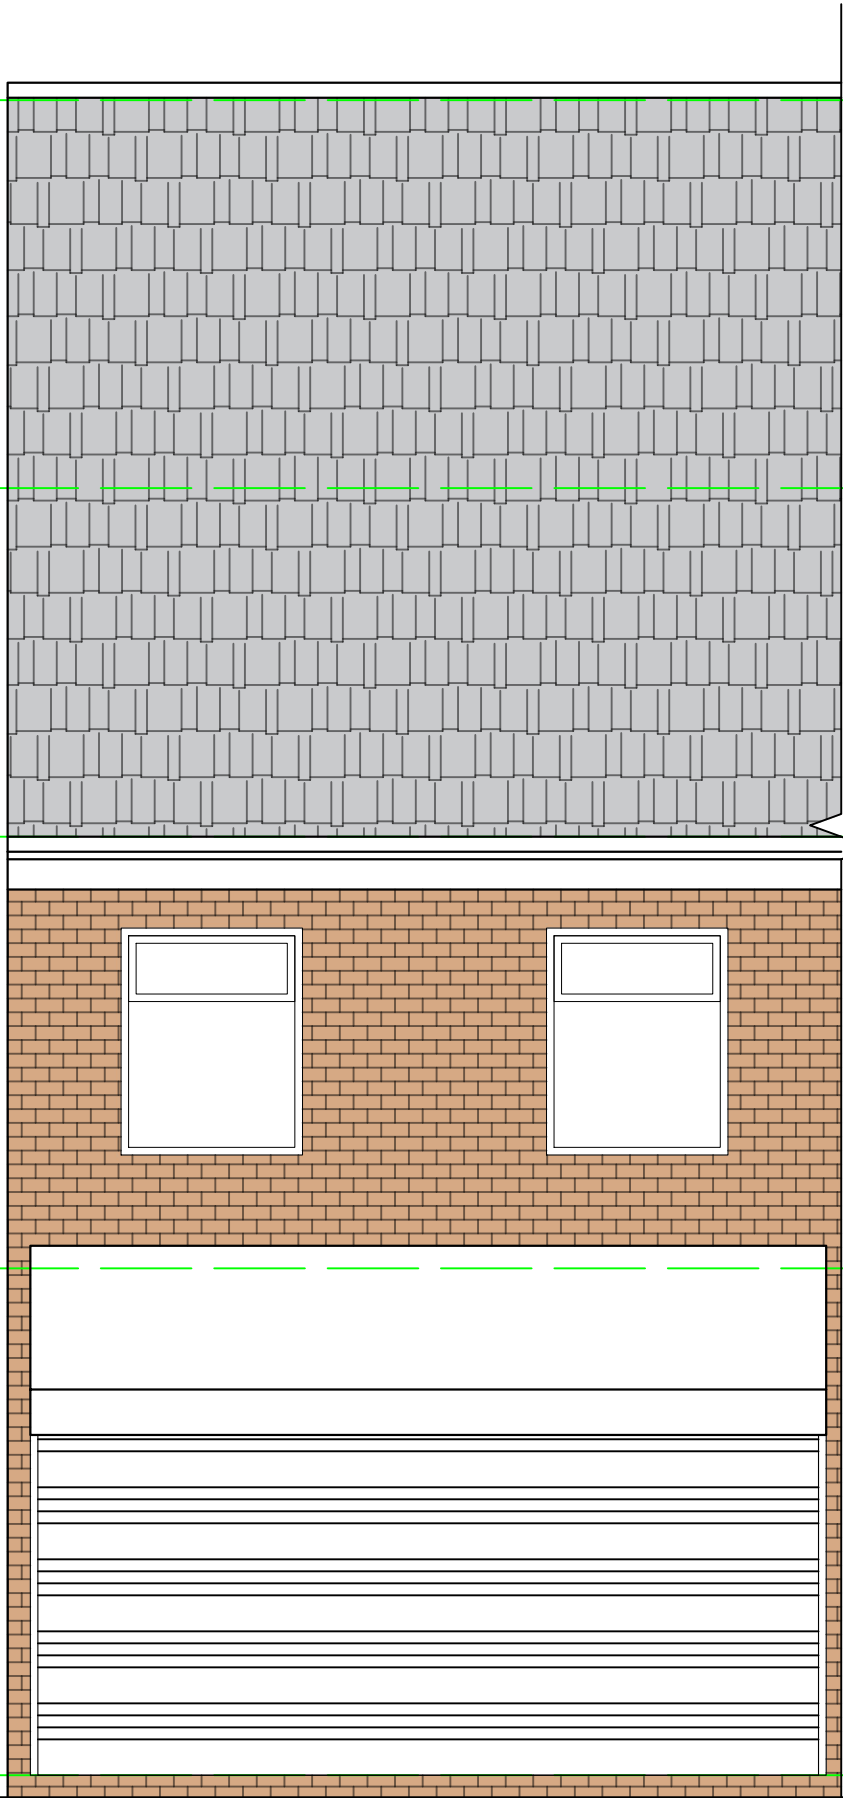


PROPOSED FRONT ELEVATION

1000

2000

5000

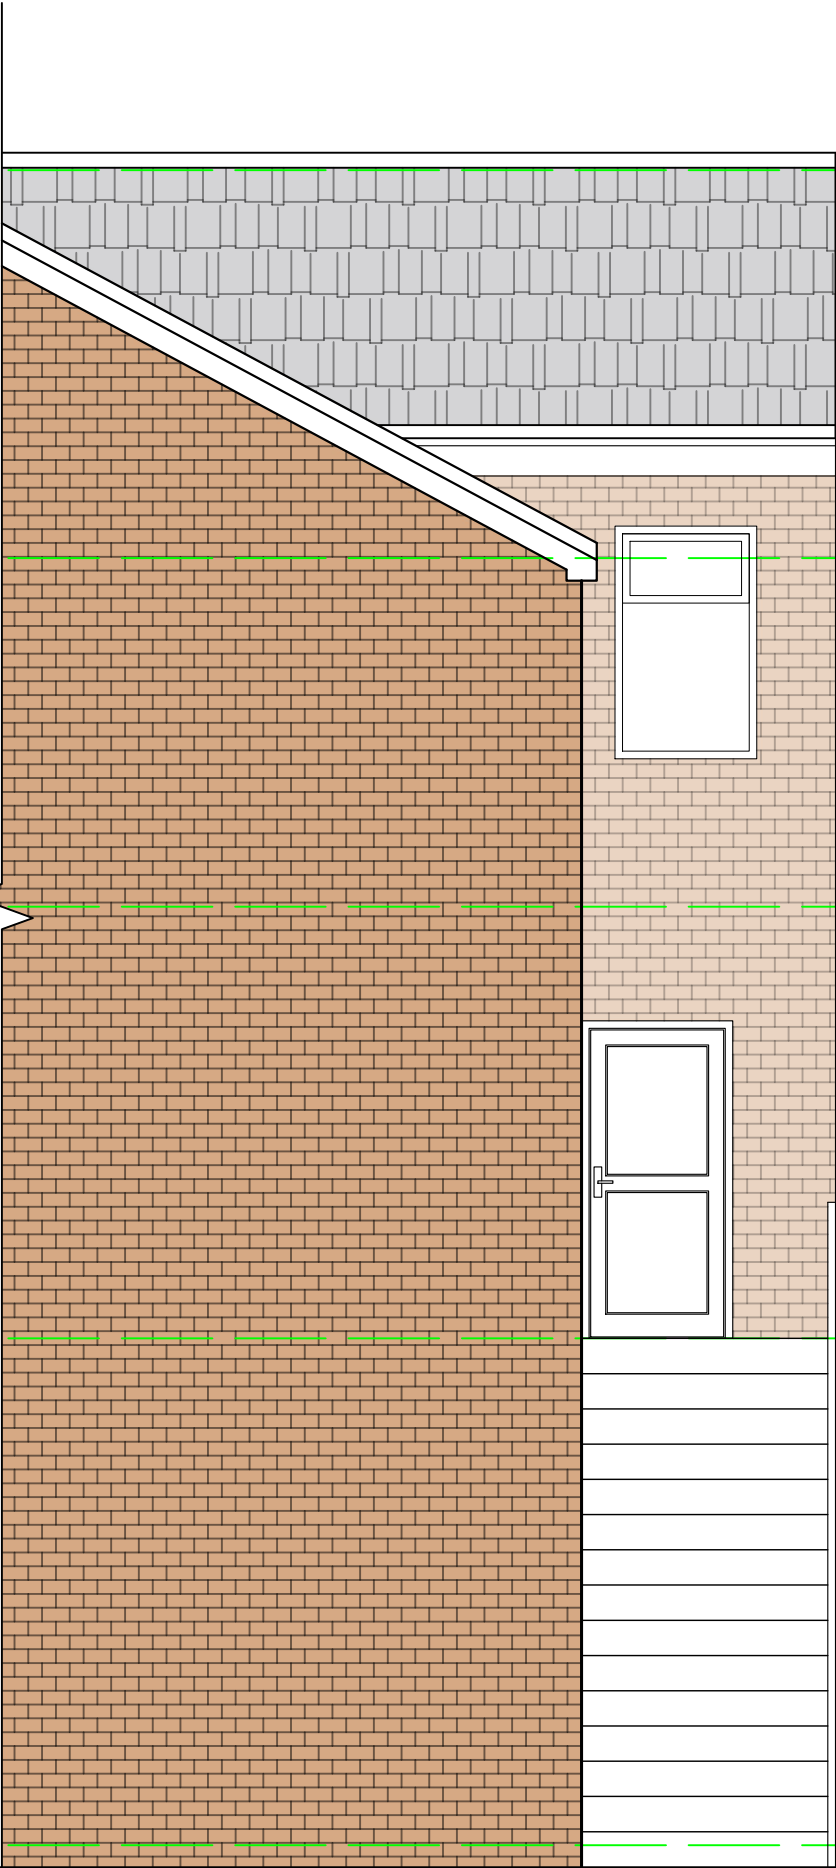

PROPOSED REAR ELEVATION

General Notes

No.	Revision/Issue	Date

Firm Name and Address



Mason and Marlowe


Mason and Marlowe Ltd.
Project Managers and Quantity Surveyors

5 Picadilly Place
Manchester, M1 3BR

Project Name and Address

171 Great Ducie ST., cheetahs
Hill, Manchester M3 1FF

Project 171 Great Ducie	Sheet A3
Date 10/12/2024	
Scale 1/50	

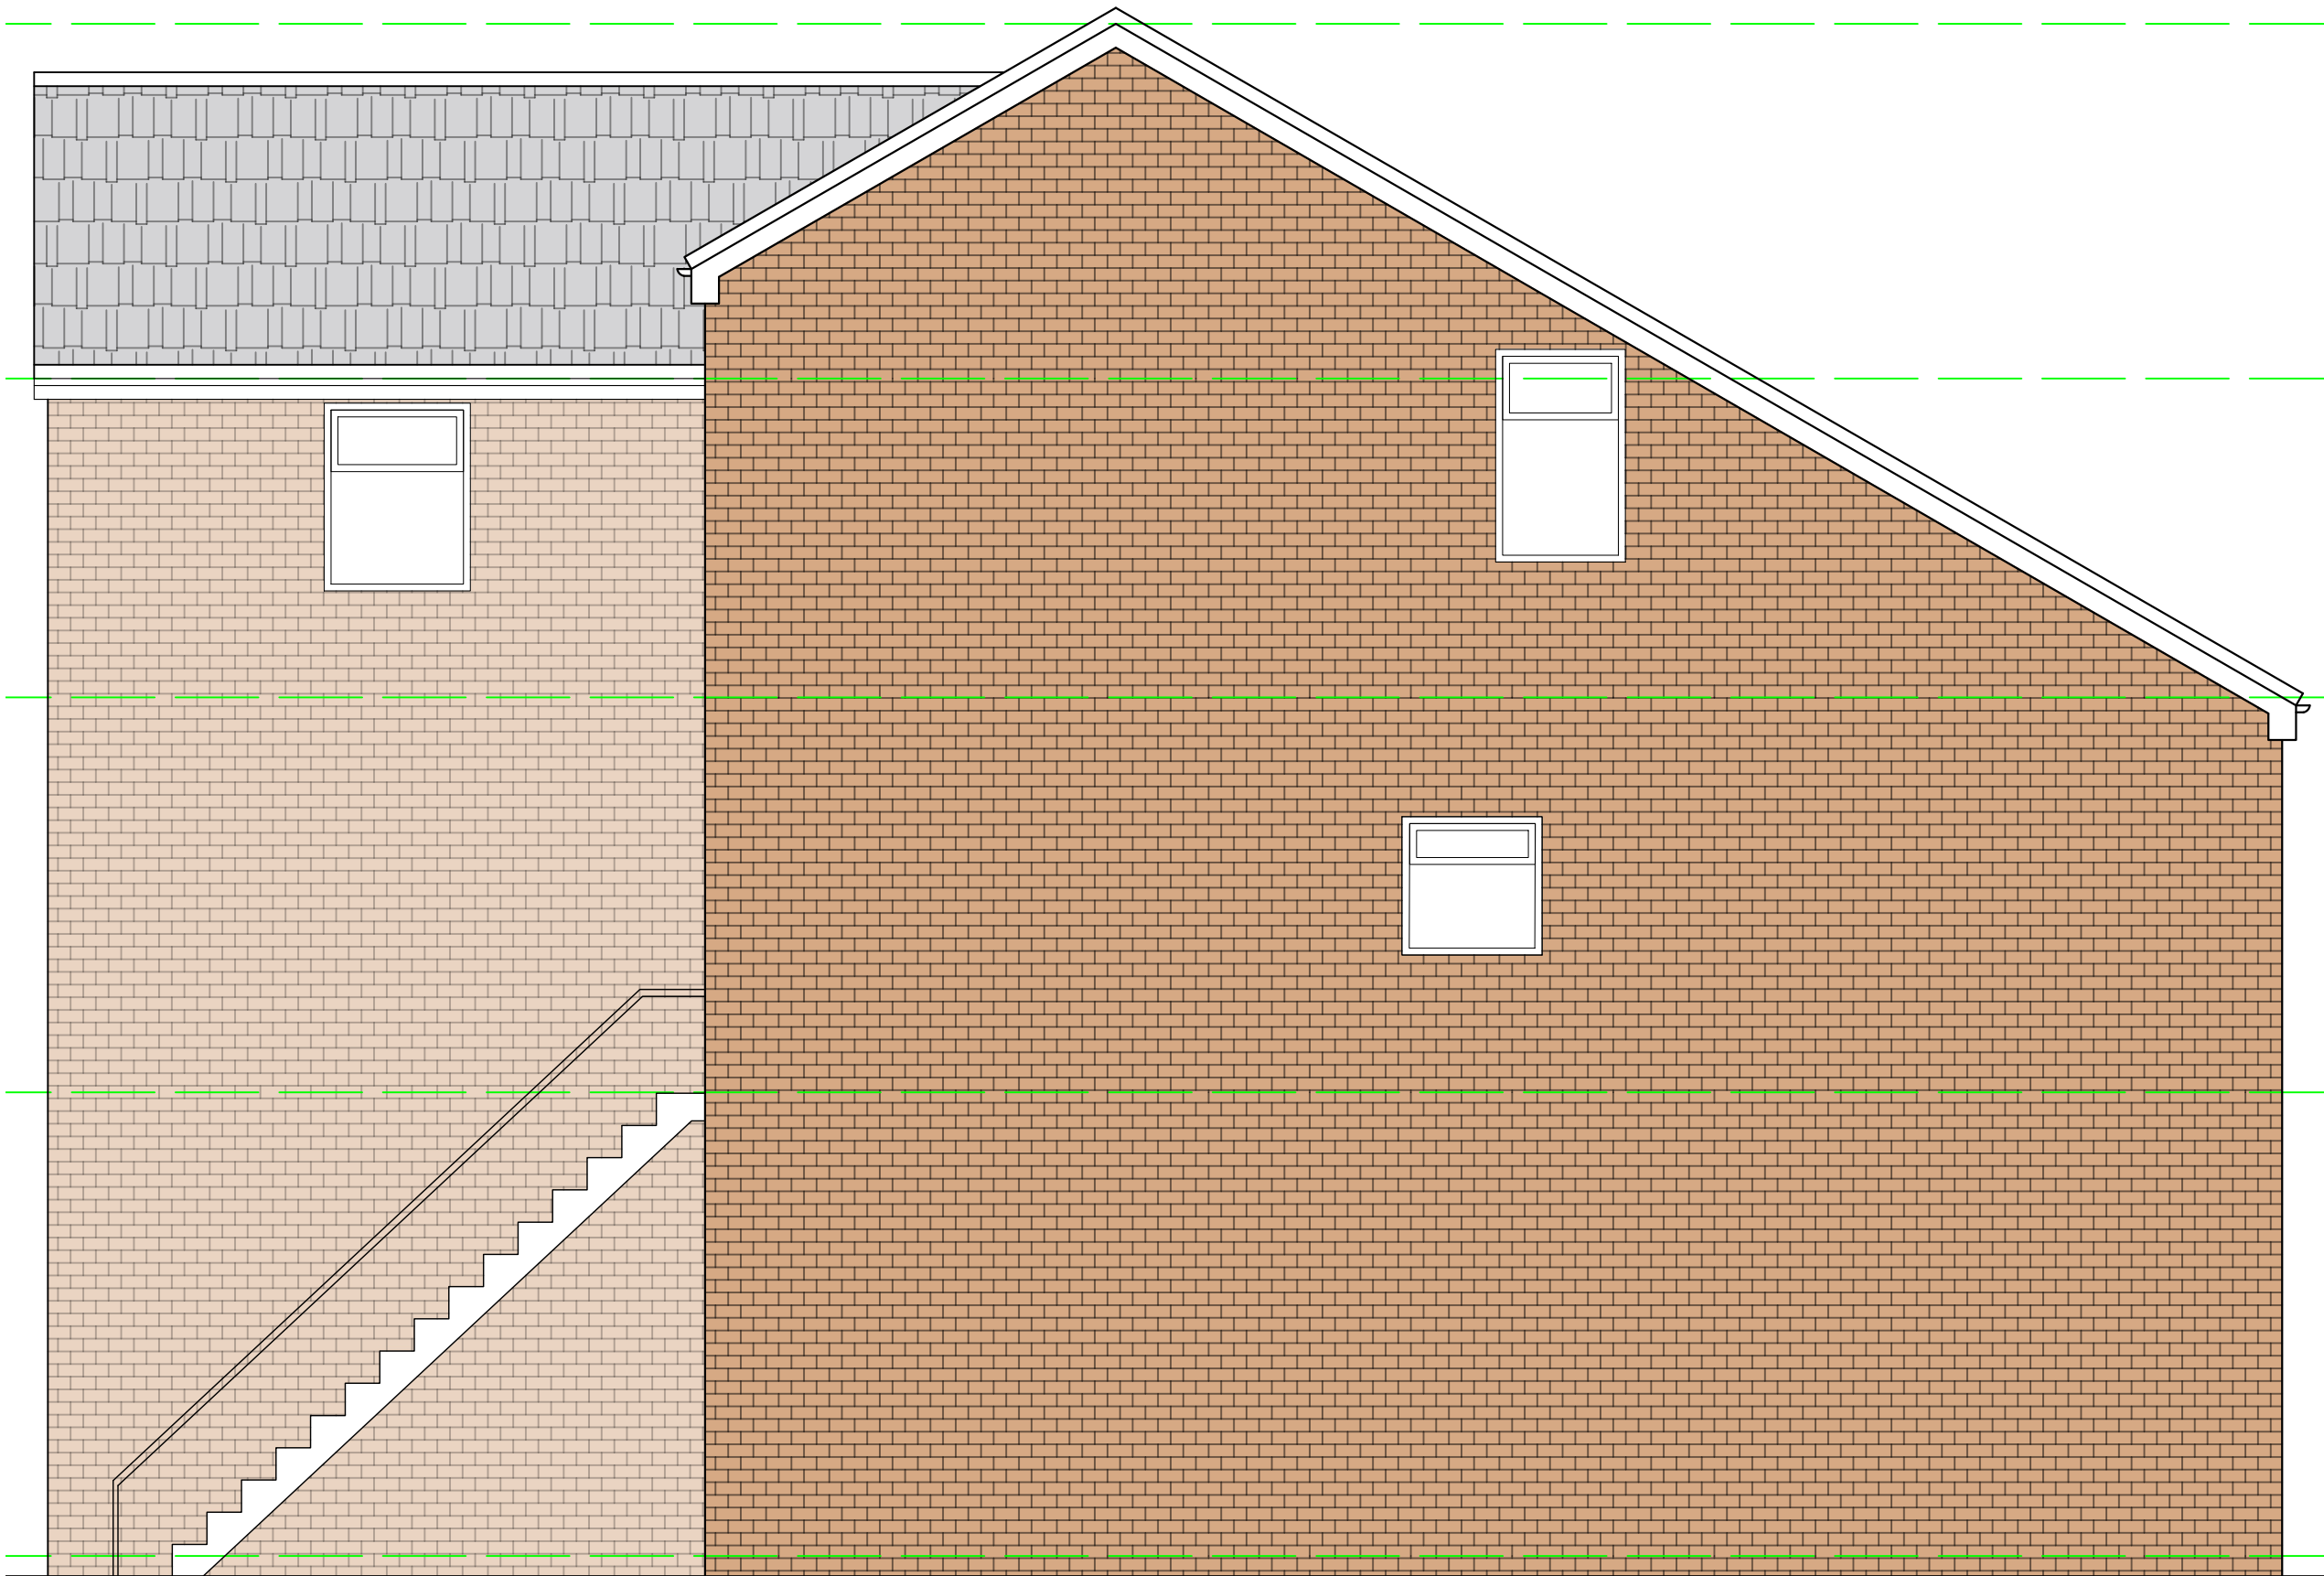

PROPOSED LEFT SIDE ELEVATION



General Notes

No.	Revision/Issue	Date

Firm Name and Address



Mason and Marlowe Ltd.
Project Managers and Quantity Surveyors

5 Picadilly Place
Manchester, M1 3BR

Project Name and Address

171 Great Ducie ST., cheetahs
Hill, Manchester M3 1FF

Project
171 Great Ducie

Date
10/12/2024

Scale
1/50

Sheet

A3

