


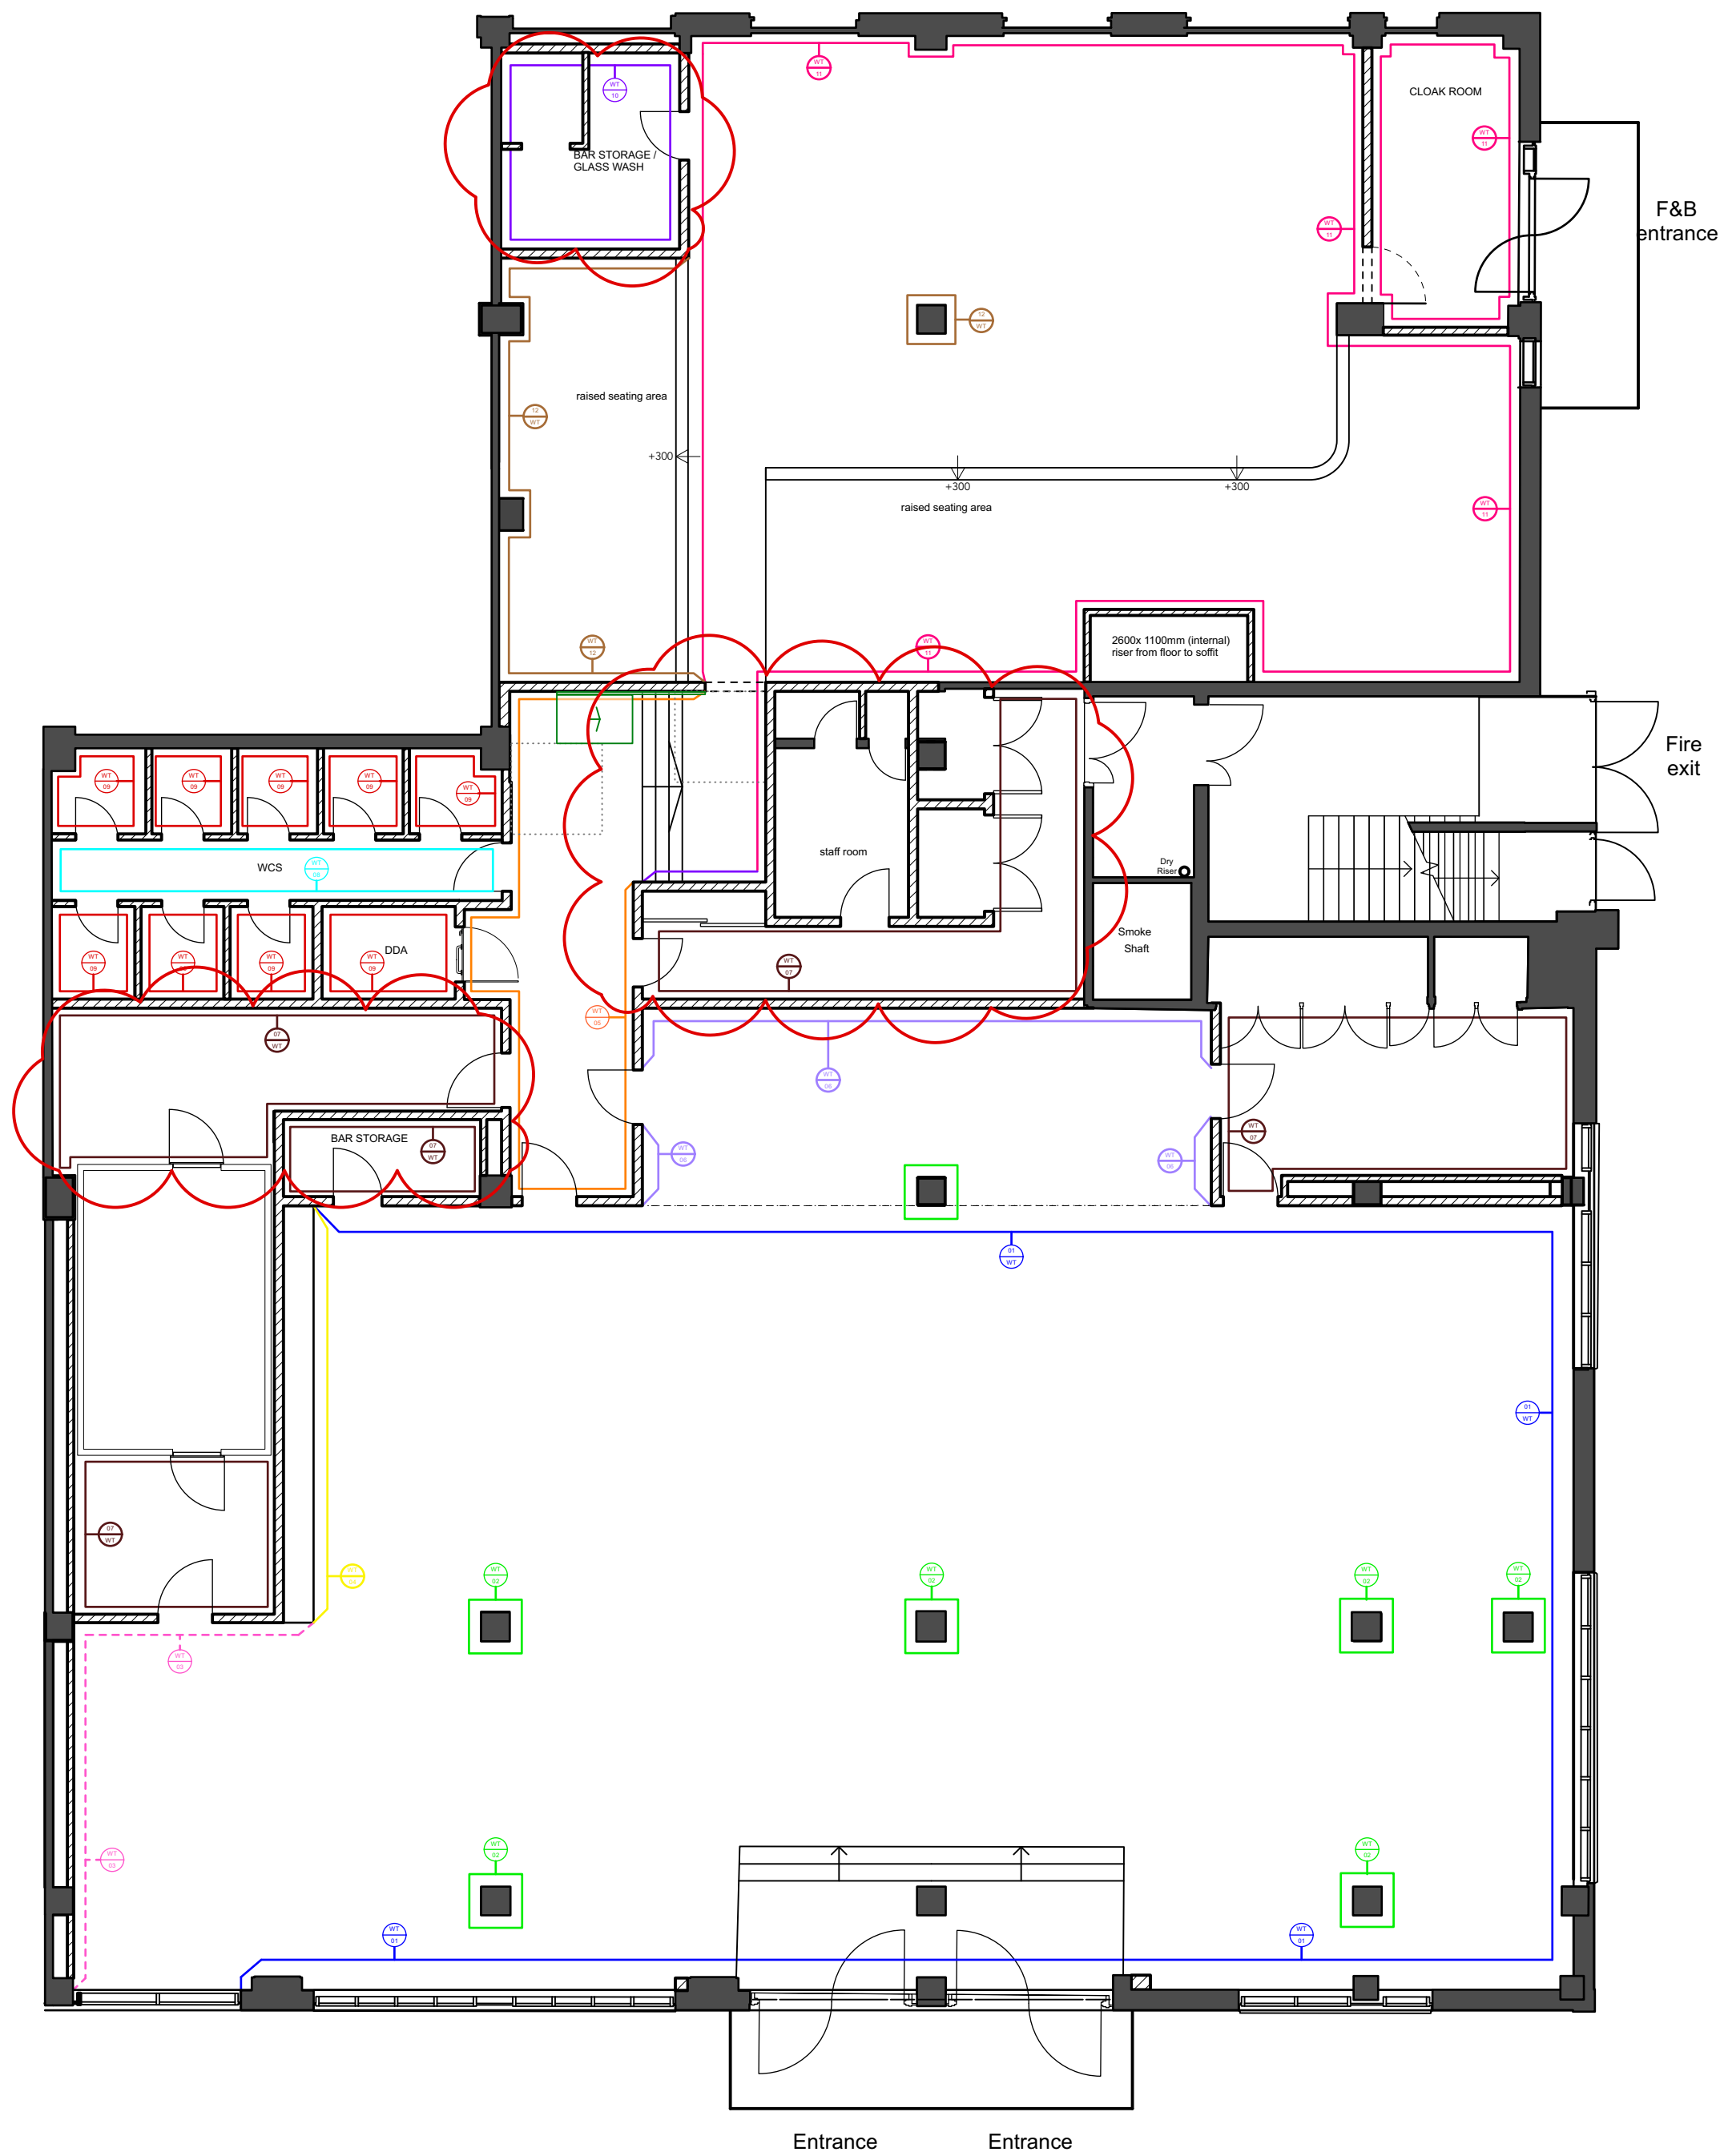

1 PLAN
Scale: 1:100

KEY - WALL FINISHES

WALL TYPE	FINISH TYPE TOP OF WALL ↑ ↓ BOTTOM OF WALL	FINISH CODE
	PAINT	WF/01
	TIMBER 1330mm AFFL	WF/04
	SKIRTING 50mm	MD/06
	PAINT	WF/01
	TIMBER 2600mm AFFL	WF/04
	SKIRTING 50mm	MD/06
	PAINT	WF/03
	SKIRTING 50mm	MD/06
	PAINT	WF/01
	TILE TO 1700mm AFFL	WF/08
	SKIRTING 50mm	MD/06
	PAINT TO CEILING	WF/01
	PAINT 2600 AFFL	WF/02
	HIGH GLOSS PAINT & TIMBER BATONS MDF BACKING TIMBER SKIRTING 100mm	WF/03 MD/07
	TILE FINISH WITH PENCIL TILE DETAIL ABOVE GRILL.	WF/05 & WF/07
	BOH FINISH	
	PAINT	WF/02
	HIGH GLOSS PAINT	WF/01
	HIGH GLOSS PAINT	WF/02
	PAINTED TIMBER SKIRTING 100mm	WF/03
	HIGH GLOSS PAINT	WF/02
	TILE 1200mm AFFL s/s capping	WF/08
	WIPEABLE PAINT / ALTRO URBAN 210 WHITE ROCK	
	HIGH GLOSS PAINT	WF/15
	BLACKENED TIMBER SKIRTING 100mm	
	MIRROR PANEL	WF/16
	BELOW MIRROR FINISH (BEHIND BANQUETTES)	WF/15
	BLACKENED STEEL SKIRTING 100mm	

NOTE:
REFER TO FINISHES SCHEDULE FOR FULL SPECIFICATIONS
AND FURTHER TECHNICAL INFORMATION FOR ALL WALL
FINISHES

C1 22.11.24XVE UPDATES FOR CONSTRUCTION SC

REV	DATE	NOTES	REV BY
THIS DRAWING IS UNDER COPYRIGHT AND NO PORTION SHOULD BE USED WITHOUT PRIOR CONSENT. DRAWING NOT TO BE SCALED FROM, ALL DIMS TO BE CHECKED ON SITE. ALL OMISSIONS AND DISCREPANCIES TO BE REPORTED TO DESIGNER IMMEDIATELY.			
B3 DESIGNERS Ground & Lower Ground Floor 15A Clerkenwell Close LONDON EC1R 0AA +44 (0)20 7729 8111 www.b3designers.co.uk			
CLIENT WHITE RABBIT PROJECTS			
PROJECT LINA STORES			
SITE ADDRESS 17 QUAY STREET MANCHESTER M3 3HN			
TITLE Wall Finishes Plan			
STATUS TENDER			
SCALE 1:100 @ A1	DATE 20.09.24	DRAWN TM	CHECK LC
PROJECT NO. 1488	DRAWING NO. 1488_105	REVISION C1	