

Aluminium framed glazing window


Aluminium signage fascia above
shopfront glazing.
Signage to be back illuminated
Design and colour TBC

Insulated lightweight timber stud
partition fixed back to the
blockwork

Concealed securty roller
shutter to be mounted internally.
KEYSTONE insulated metal roller
shutter lintel with integrated
security roller shutter.

Grey aluminium perforated roller
shutter screen

Aluminium framed
shopfront glazing

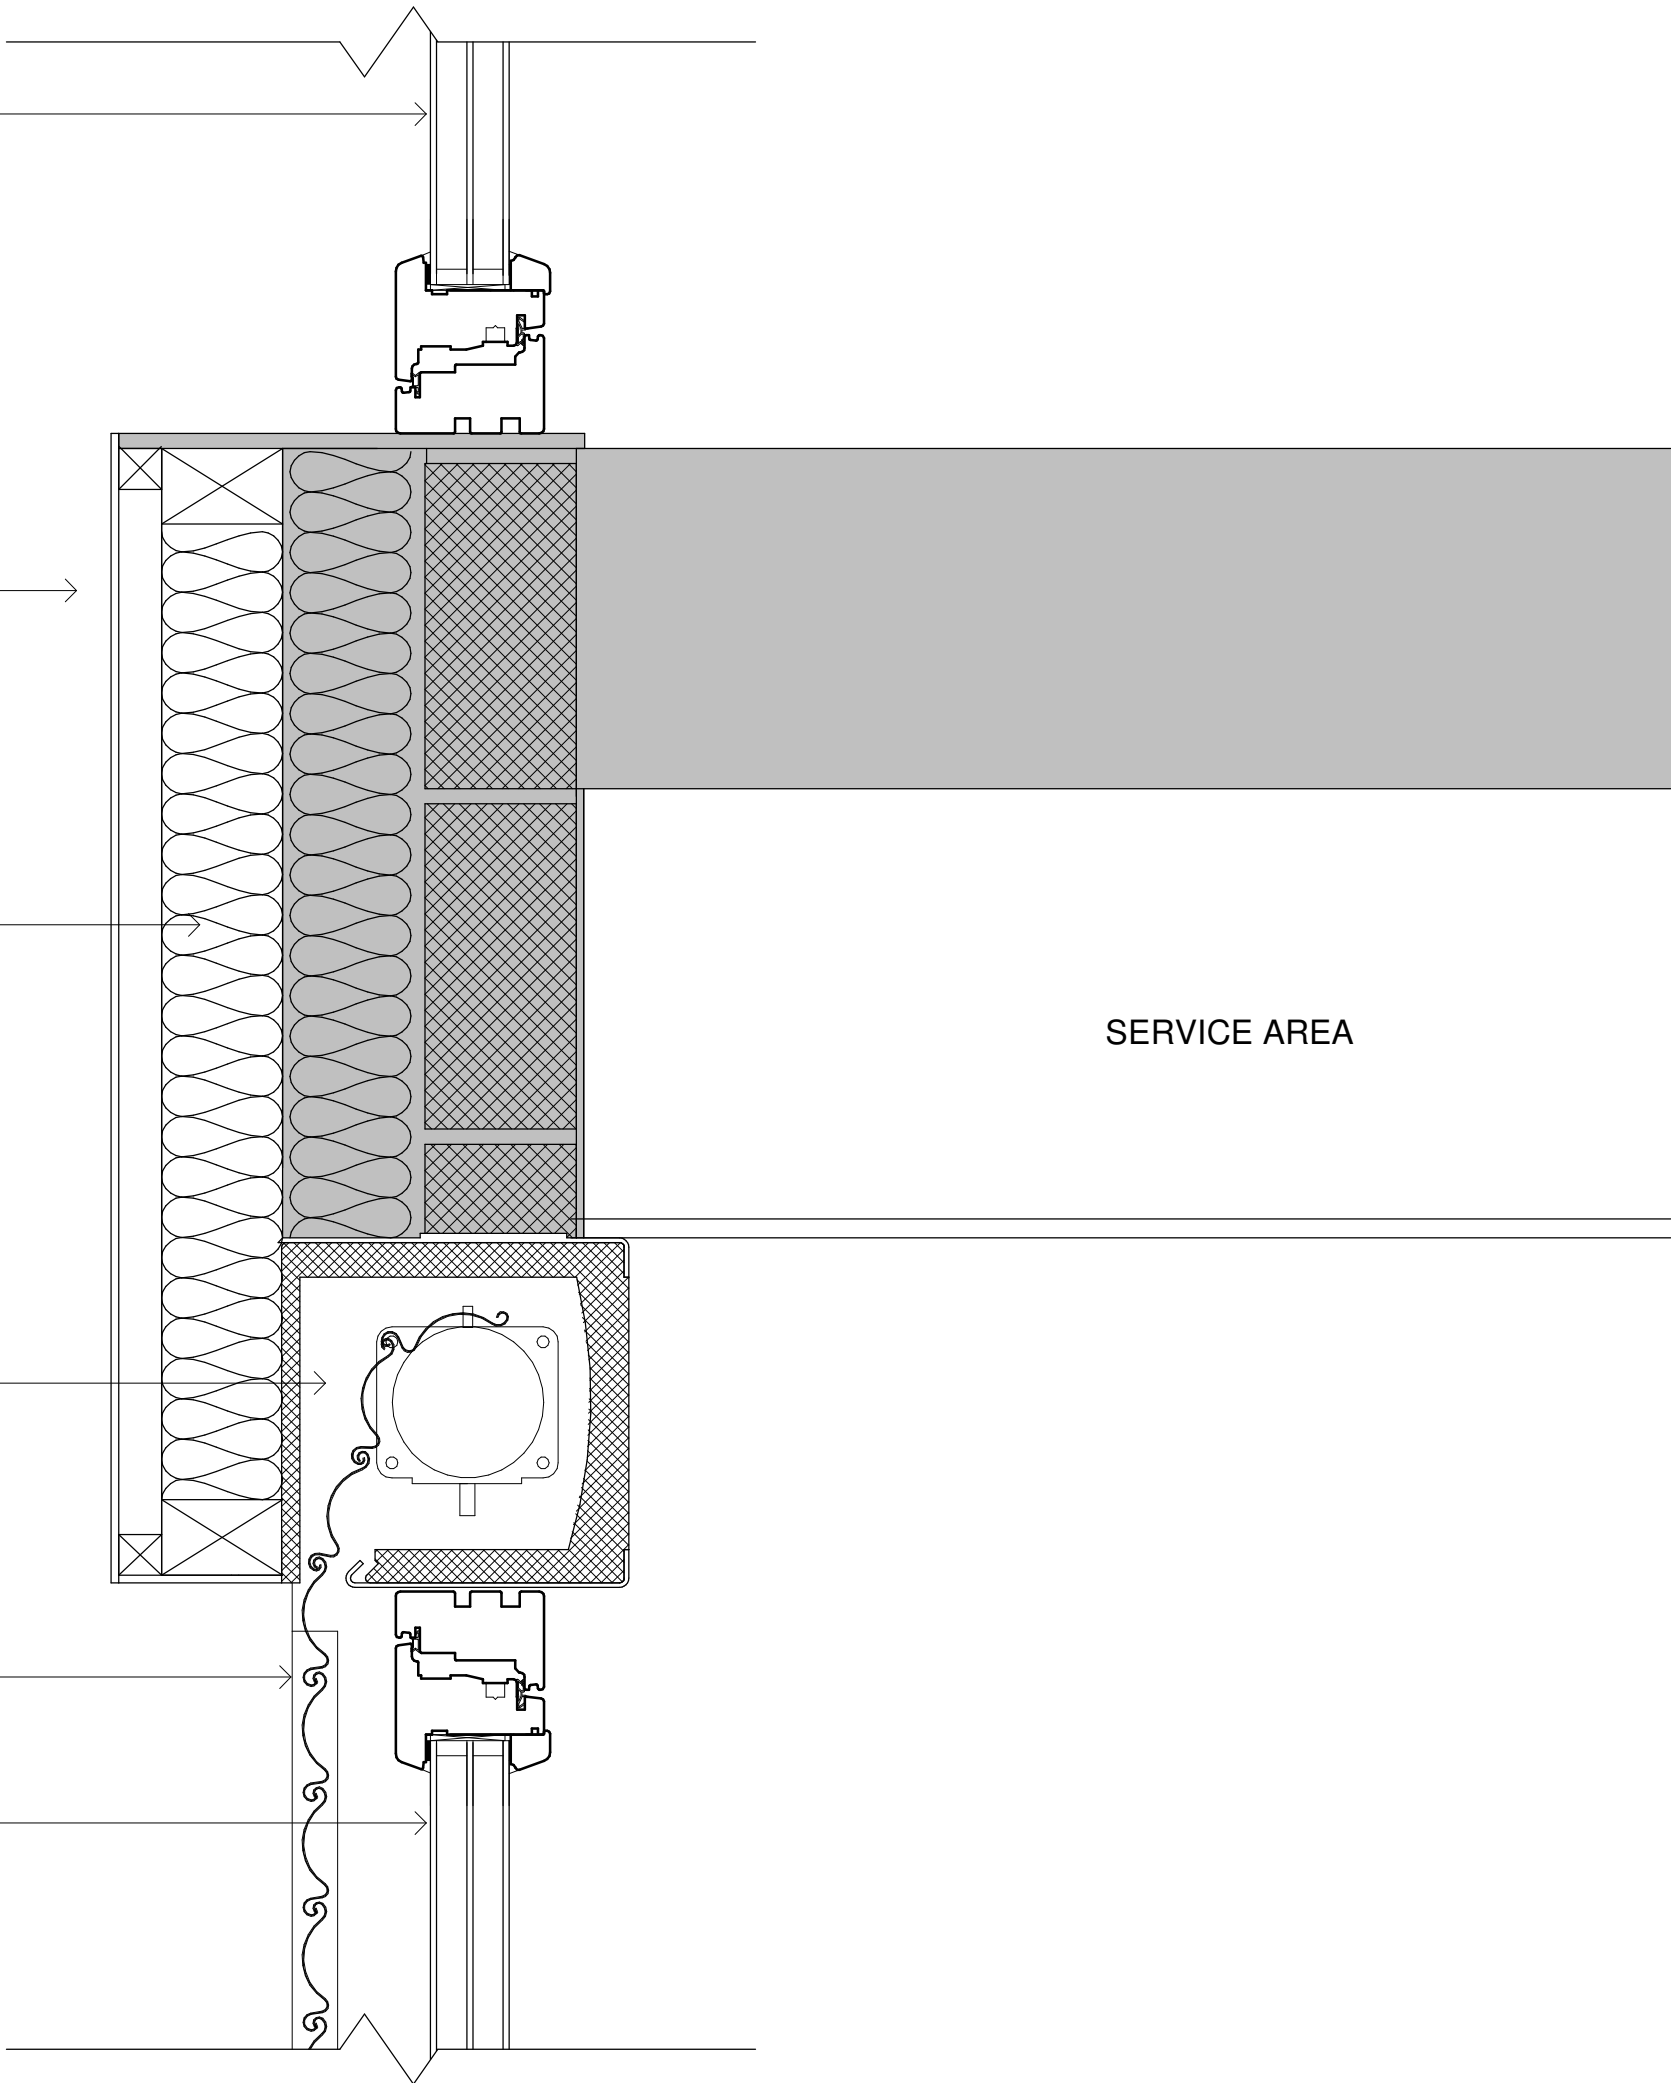

General Notes

The Architect shall have no responsibility for any use made of this document other than for that which it was prepared and issued.

All dimensions should be checked on site. Do not scale from this drawing

To be read in conjunction with all other Consultant's drawings.

The Architect to be immediately notified of any discrepancies.

Copyright on this drawing retained by the Architect.

P1 27/01/25 SA SH Initial Issue

No. Date Dwn Chk App Revision or reason for issue

Client

Shahid Imran

create **it** studios
... leave an impression

Architect
Create It Studios (NW) Ltd
3 Stevenson Square, Manchester M1 1DN
0161 521 3234
www.createitstudios.co.uk
info@createitstudios.co.uk

Project Title

74 Sherborne St, Cheetham Hill,
Manchester M8 8HU

Scale / North Point

1 : 5

Drawing Title

Detail Roller Shutter

Drawing Number
A1583(02)AP006

Revision
P1

Drawing Status
Preliminary