

FOR PLANNING  
DO NOT USE FOR CONSTRUCTION

CONSULTANT REFERENCES IN DRAWING:

STRUCTURAL - REF/REVISION

GENERAL NOTES:




02 PROPOSED WEST RECEPTION ELEVATION  
140 SCALE - 1:200 @ A1  
ELEVATIONS

New double leaf door to replace existing revolving door. New glazed panel to replace existing single leaf access controlled doors

02 PROPOSED HARDMAN STREET ELEVATION  
140 SCALE - 1:200 @ A1  
ELEVATIONS

03 PROPOSED WEST RECEPTION ELEVATION  
140 SCALE - 1:200 @ A1  
ELEVATIONS

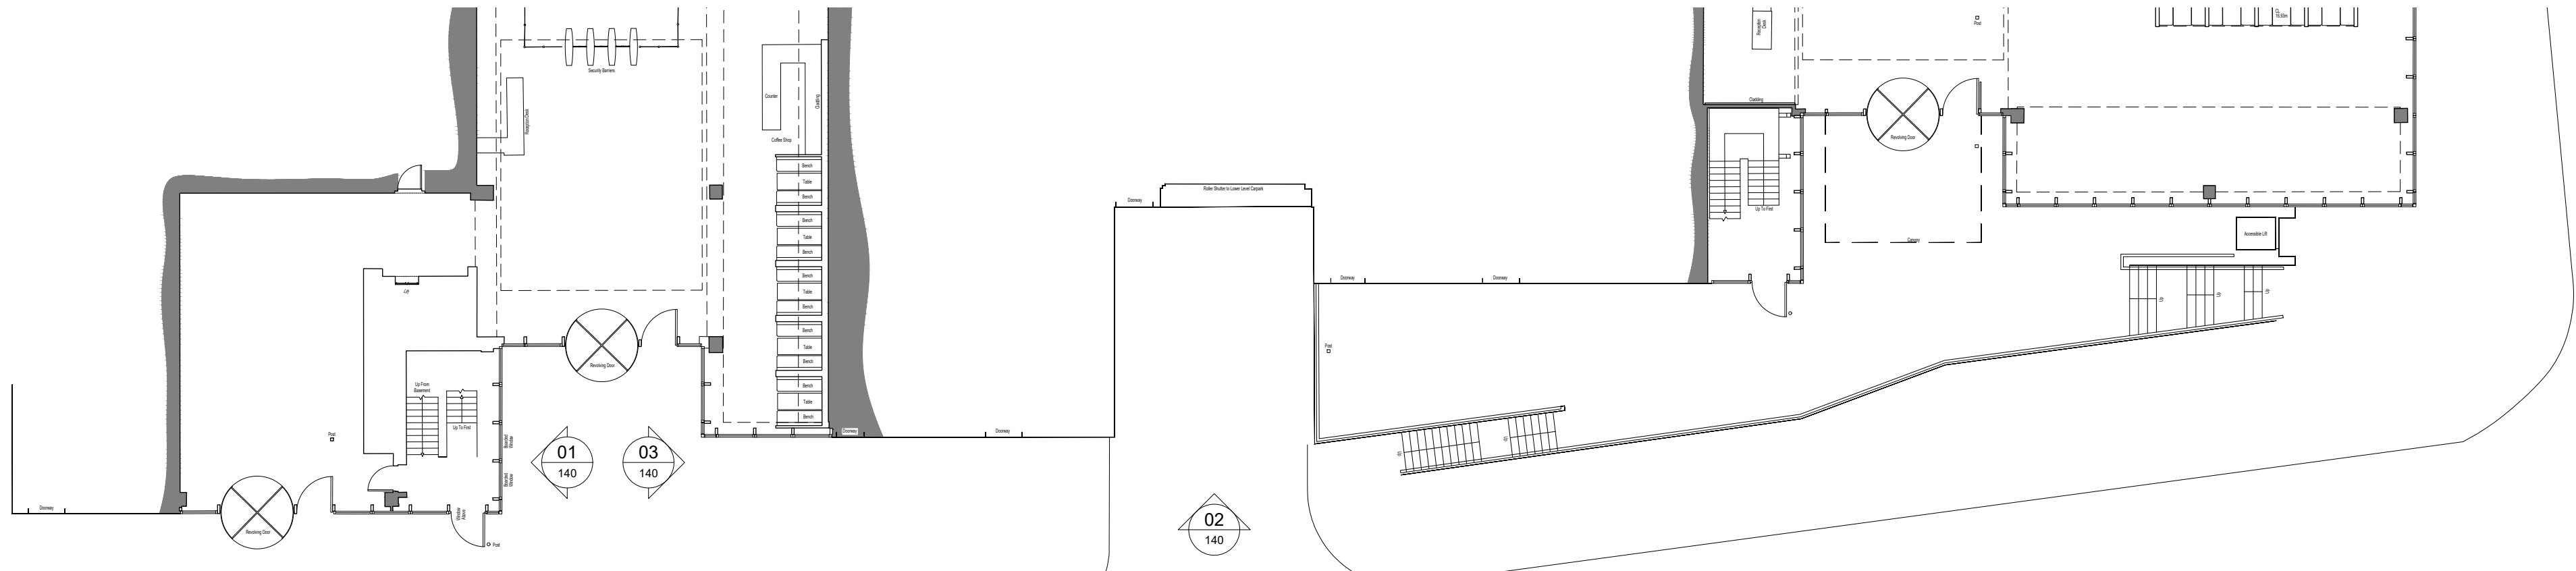

02 PROPOSED REFERENCE PLAN AT GROUND FLOOR LEVEL  
140 SCALE - 1:200 @ A1  
ELEVATIONS

|   |               |                     |       |         |
|---|---------------|---------------------|-------|---------|
| 3.00   | 17/01/25      | ISSUED FOR PLANNING | SO    | ARB     |
| REV   | DATE          | DESCRIPTION         | DRAWN | CHECKED |
| <div><div>AXI</div><div>ADDRESS : 4th FLOOR CALICO 53-55 MOSLEY STREET, MANCHESTER M2 3HQ<br/>TELEPHONE : +44 (0)161 879 7357<br/>EMAIL : www.axi.studio<br/>COMPANY No : 11847325</div></div> |               |                     |       |         |
| CLIENT   |               |                     |       |         |
| maple <span style="color: #f4a460;">tree</span>   |               |                     |       |         |
| PROJECT   |               |                     |       |         |
| 3 HARDMAN STREET,<br>MANCHESTER<br>M3 3HF   |               |                     |       |         |
| DRAWING REFERENCE   |               |                     |       |         |
| EXTERNAL ELEVATIONS AS PROPOSED<br>RECEPTION WEST   |               |                     |       |         |
| JOB REFERENCE   | DRAWING SCALE | DATE                | DRAWN | CHECKED |
| 24 - 211   | 1:200@A1      | 22/09/24            | SO    | ARB     |
| DRAWING REFERENCE   | STAGE         |                     | REV   |         |
| AXI - 140   | 3             |                     | 00    |         |