


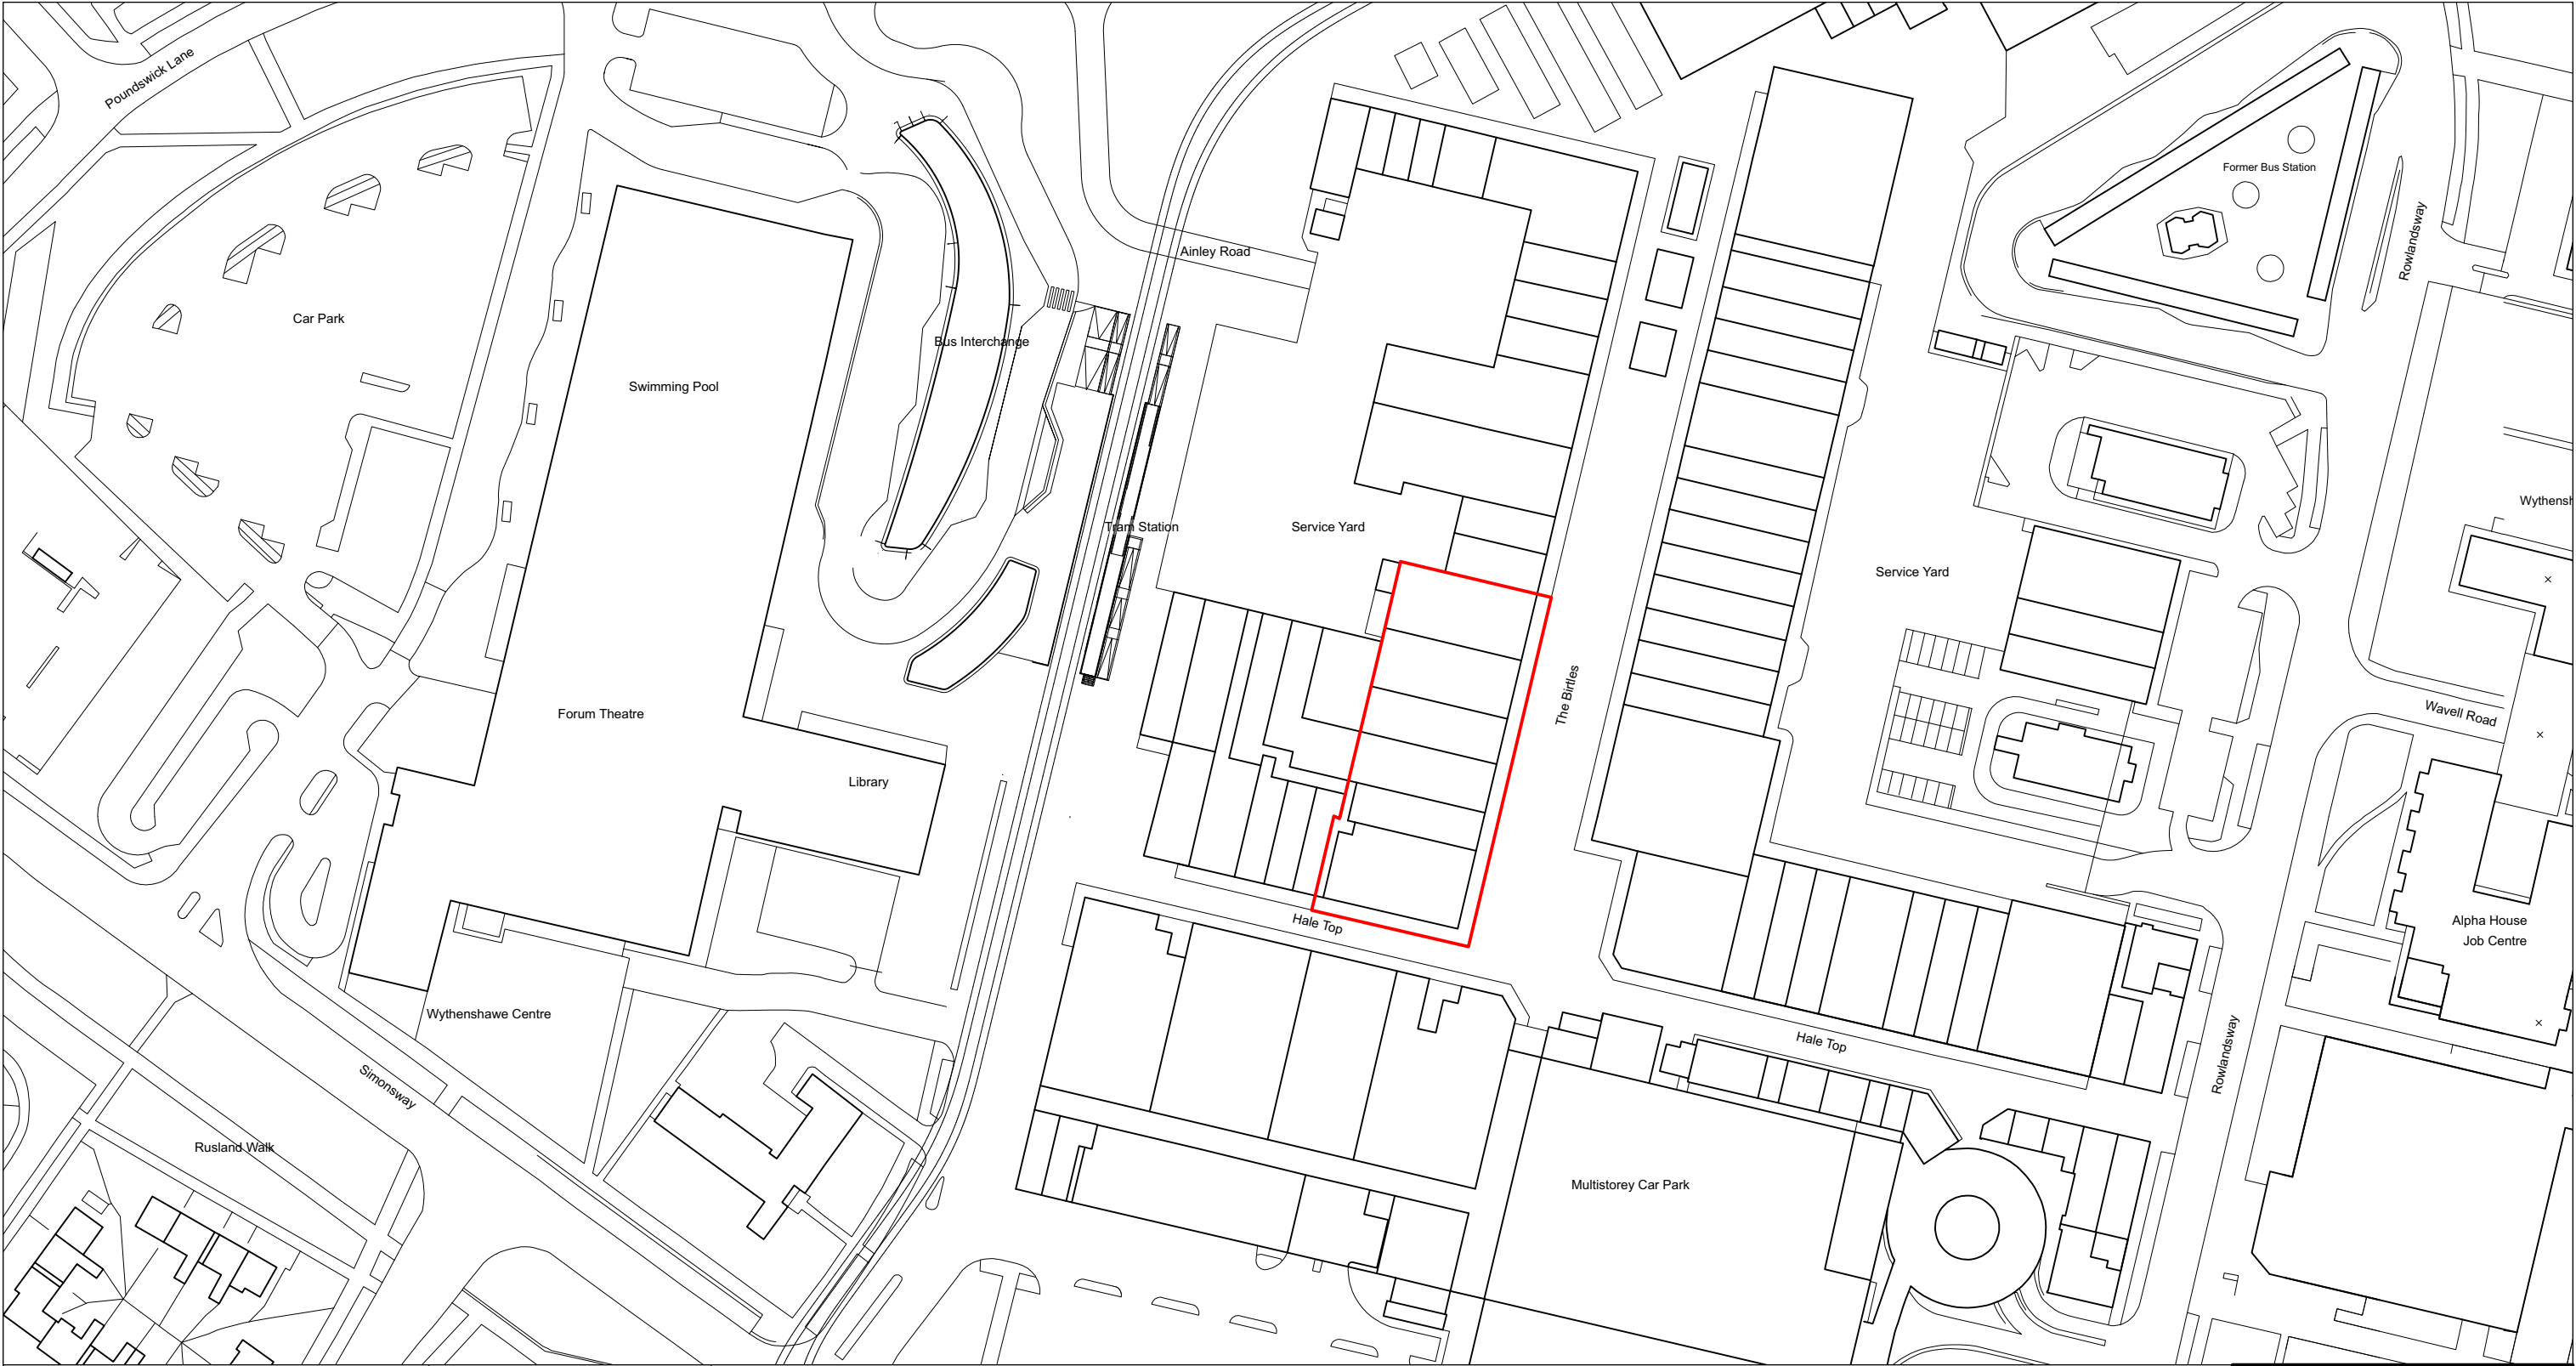

SCALE

0 10 25 50

GENERAL NOTES

- All dimensions are in millimetres unless otherwise stated
- This drawing is to be read with all other relevant documentation
- Do not scale from this drawing, all measurement data should be taken directly from the model
- No part of this drawing may be reproduced without prior written permission of the author of this document

KEY

Site Boundary

Area of site boundary - 2,129sqm

ARCHITECTURAL EMPORIUM Ltd

www.architectural-emporium.co.uk / mail@architectural-emporium.co.uk

87 Kempton St, Liverpool, L3 9HE / +44 (0)151 363 0000

DRAWING STATUS

PLANNING

PROPERTY TITLE

UPRN

010090241040

DPE NO.

-

PROJECT TITLE

Wythenshawe Civic Centre

DRAWING TITLE

Location Plan

JOB NO.	FIRST ISSUE	REV DATE	REV
601	21/11/2024	18/02/2025	P02

REV	REV NOTE
P02	Planning Issue.

SCALE	AUTHOR	CHECKED BY	APPROVED BY
1:1250 @ A3	AA	AA	LC

DRAWING NO.

45848 - AE - 01 - 00 - D - A - 0001 - S3 - P02