

3 MASSEY WALK, WYTHENSHAW, MANCHESTER. M22 5JY

planning application




Proposed double storey side extension and single storey rear extension, with associated internal alterations and external site works

SITE PLAN [1:500 at A3]







EXISTING SITE PLAN

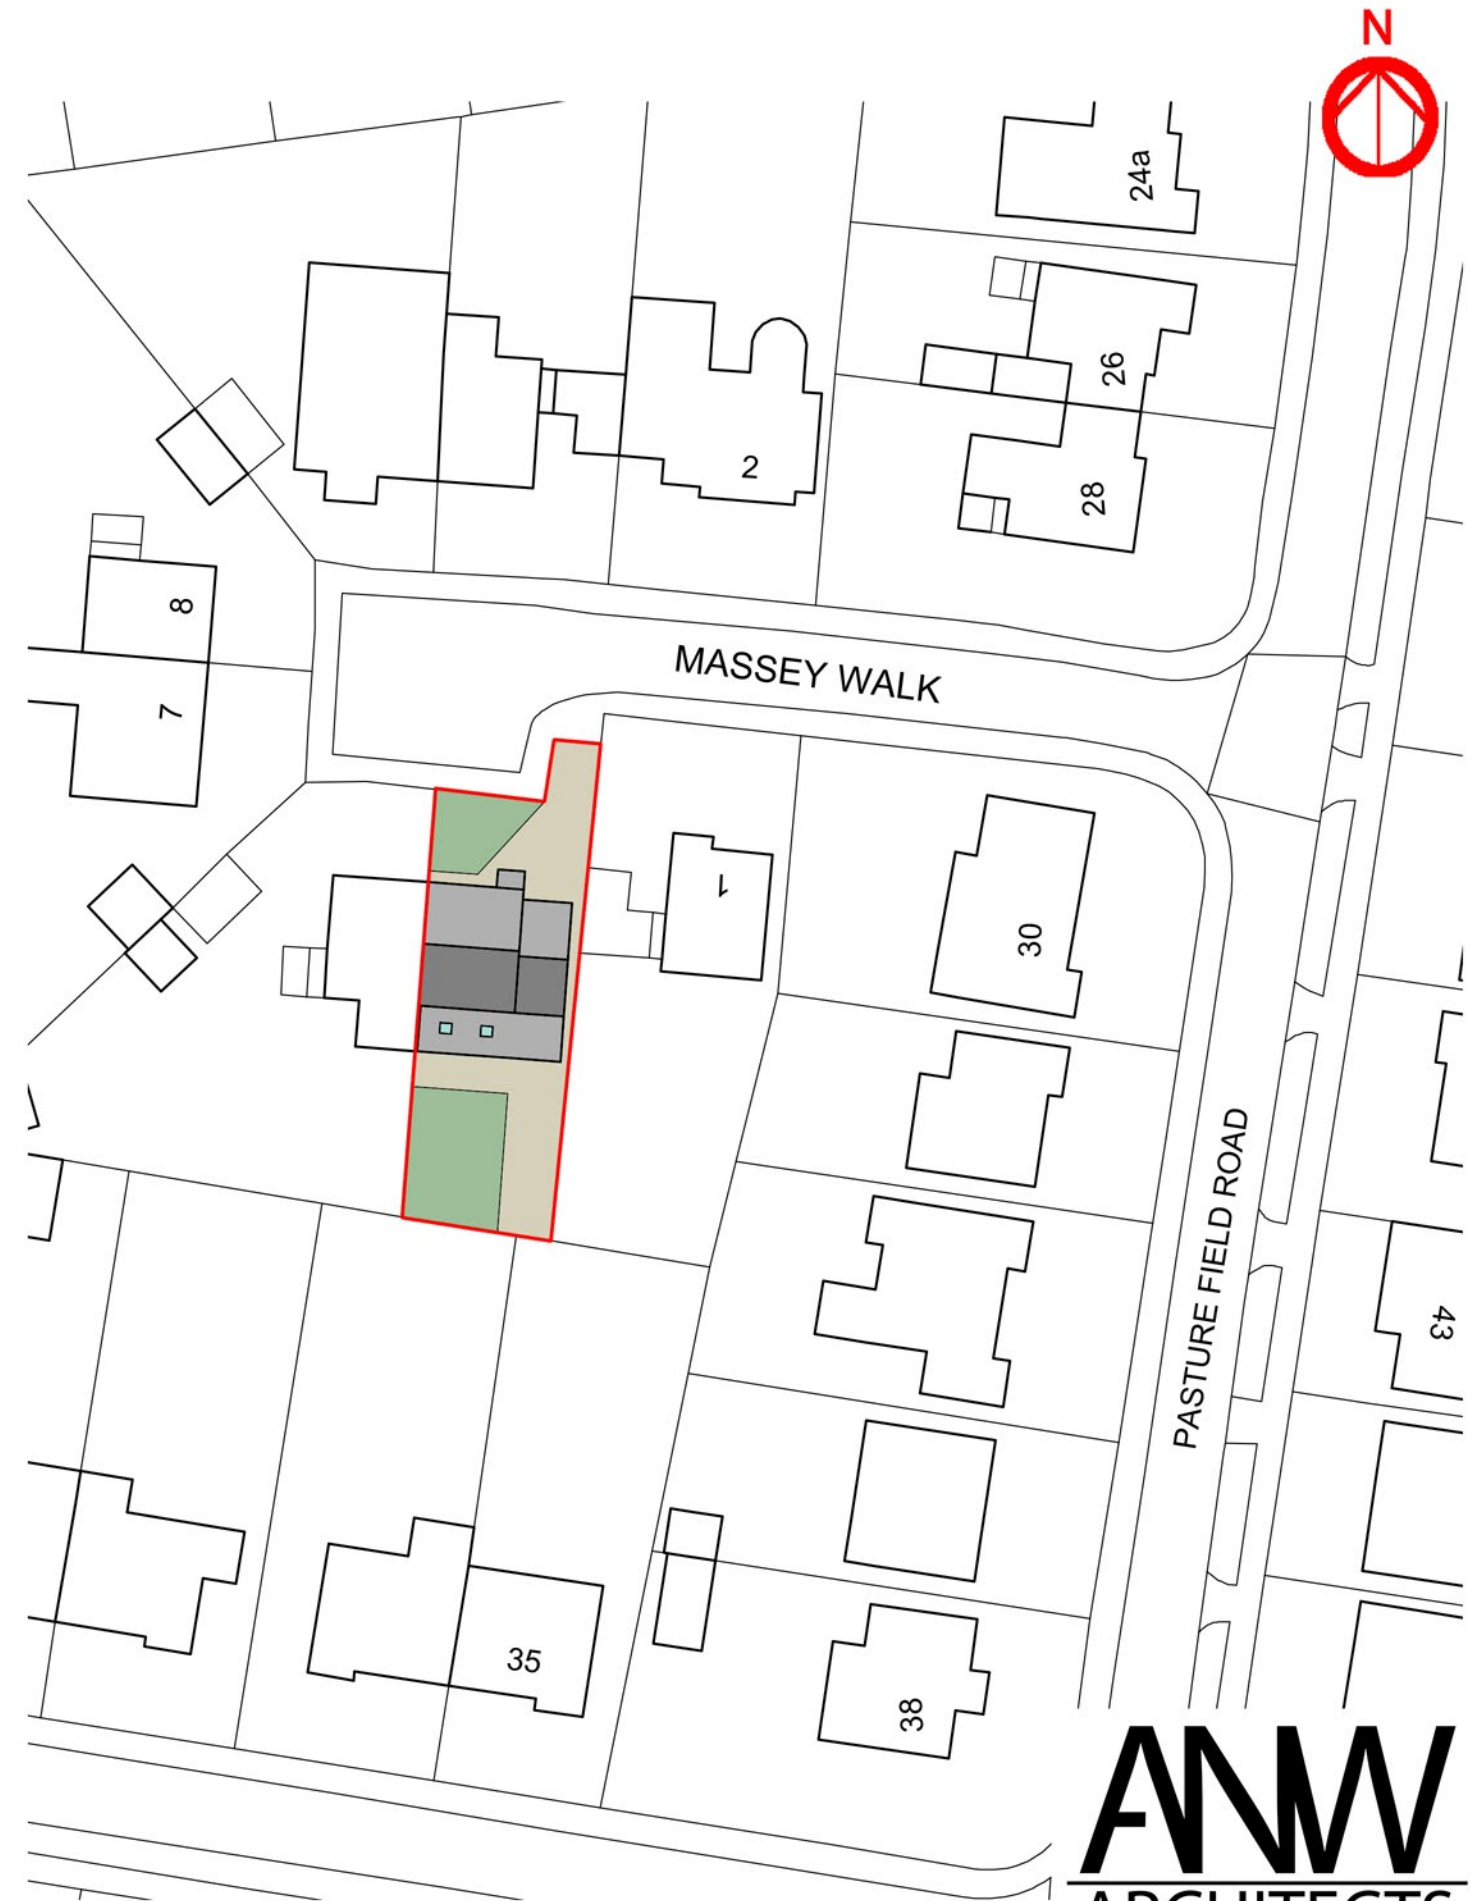


PROPOSED SITE PLAN

PROPOSED SITE/BLOCK PLAN [1:200 at A3]

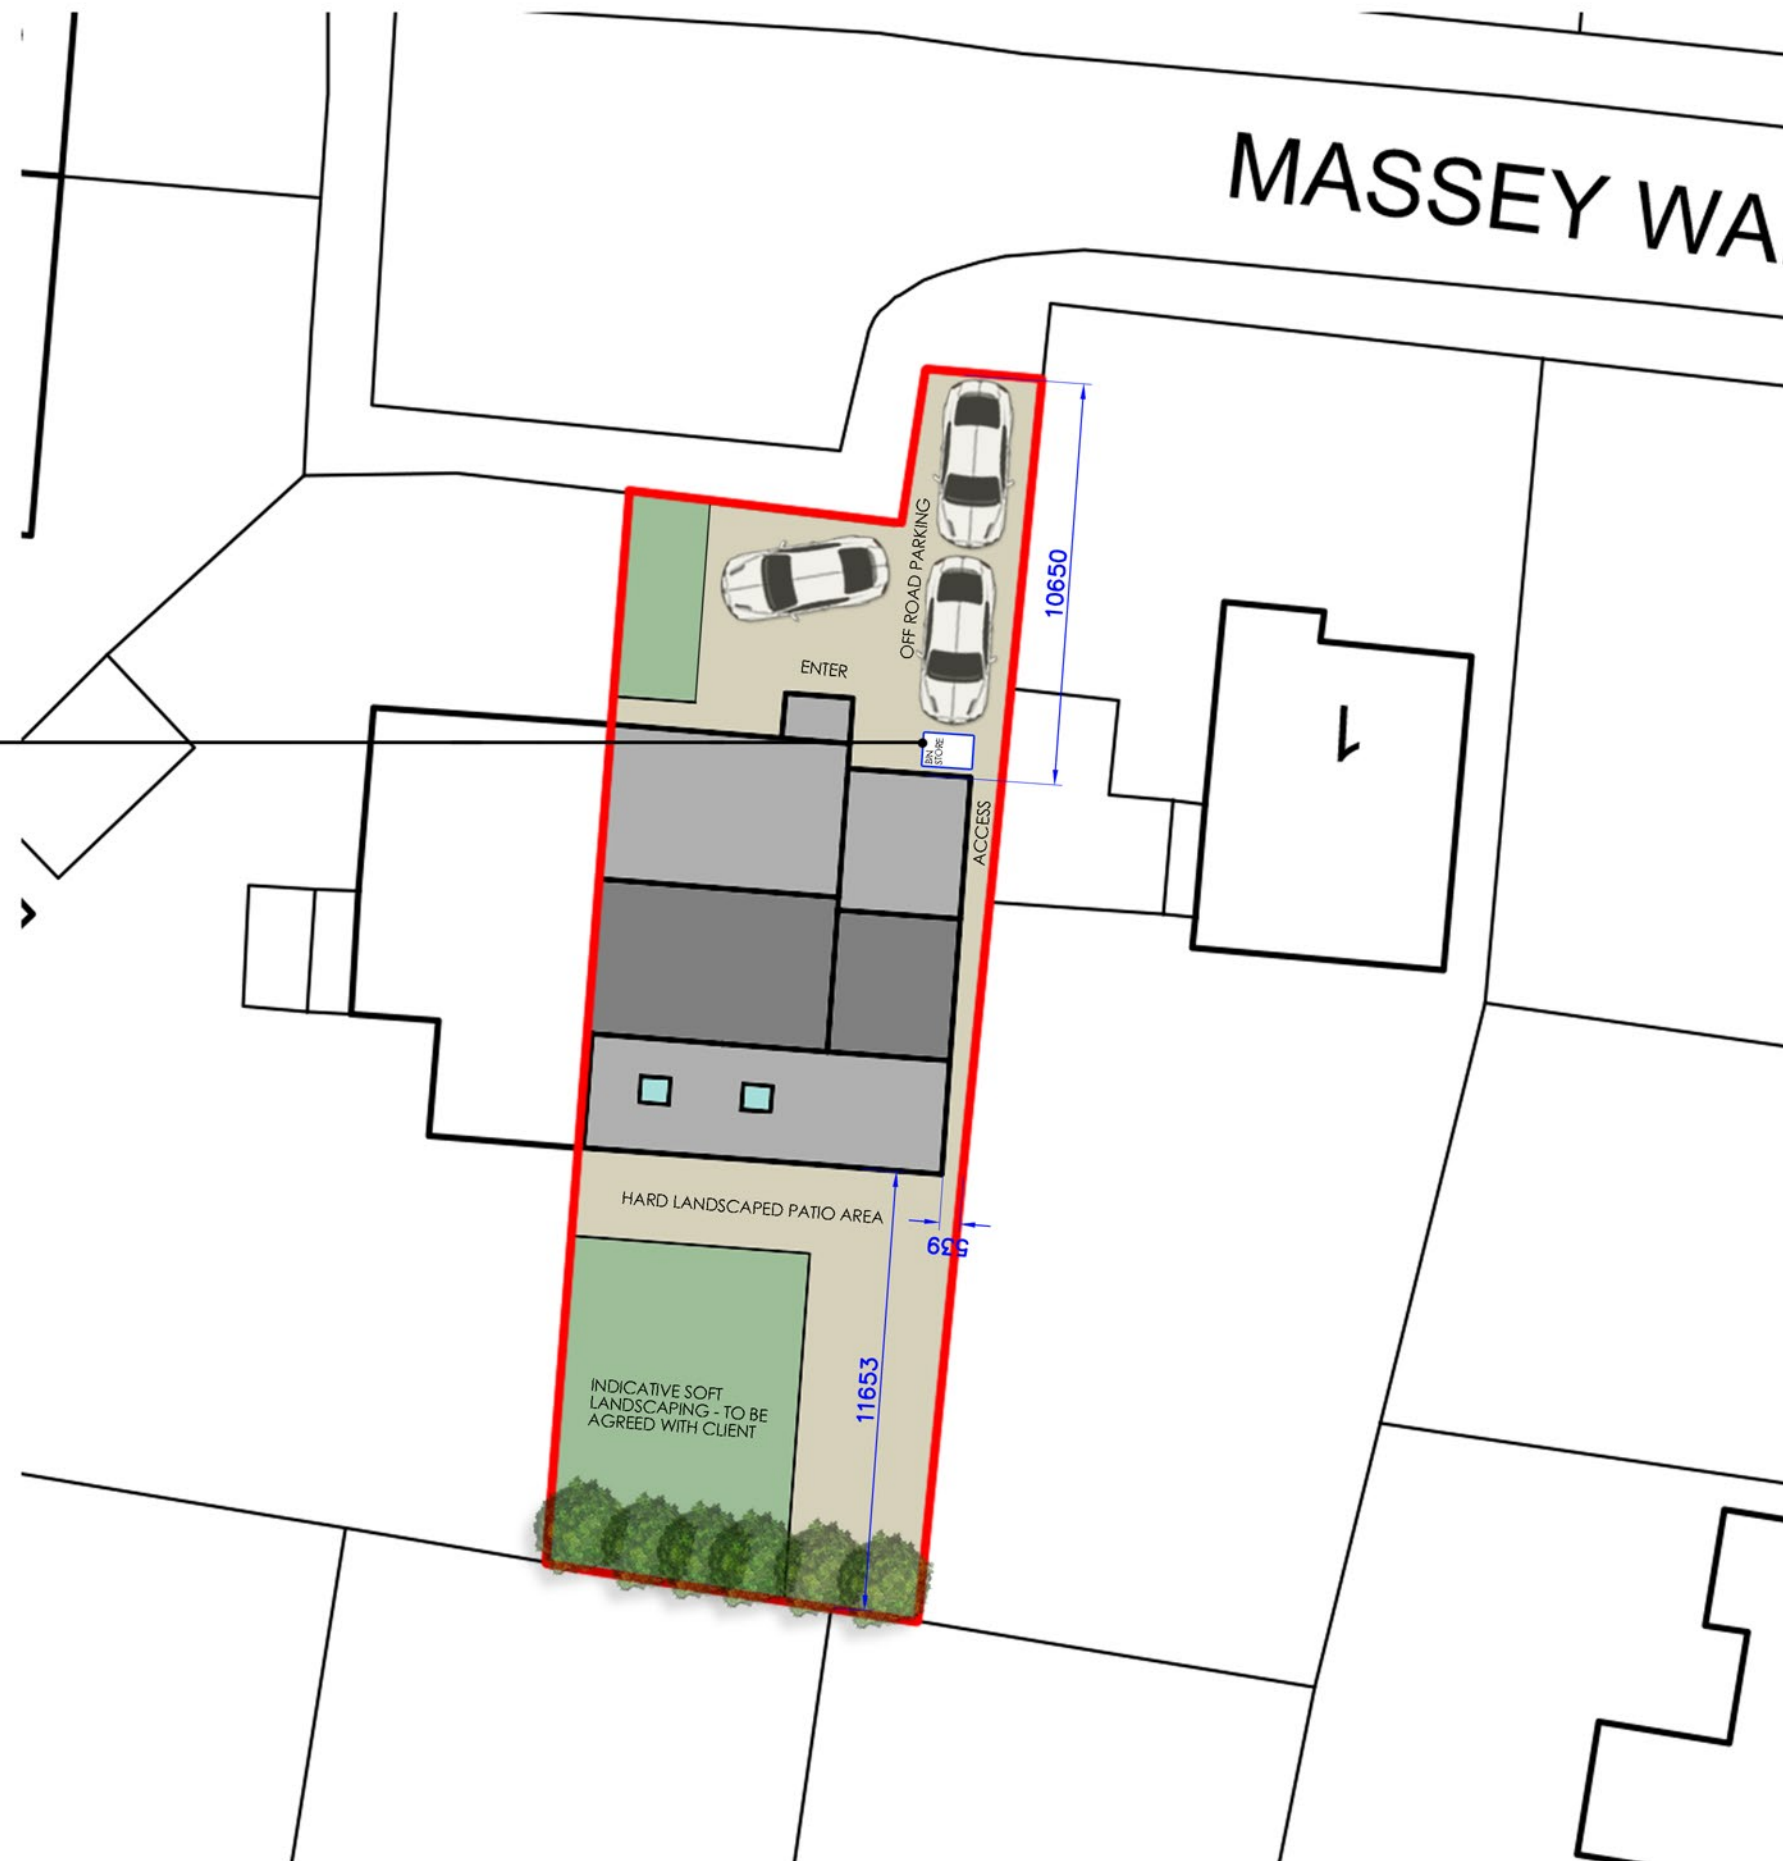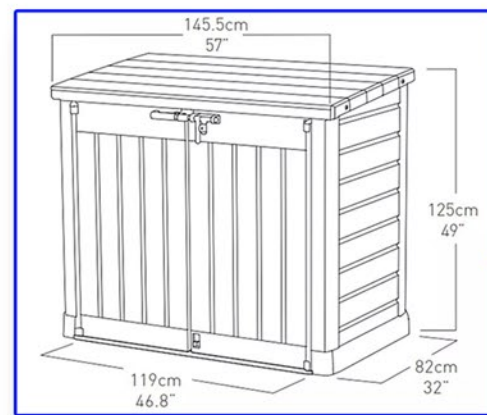

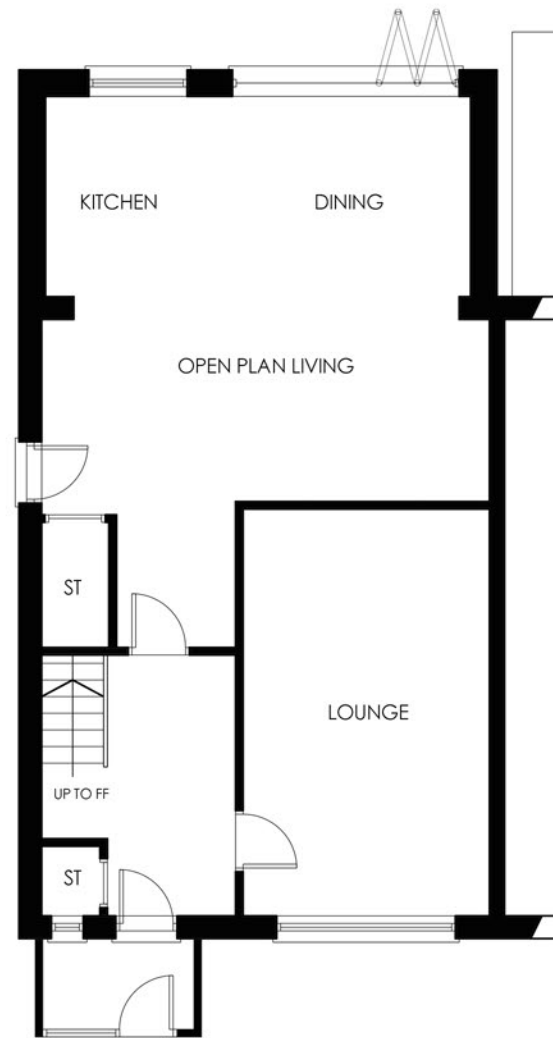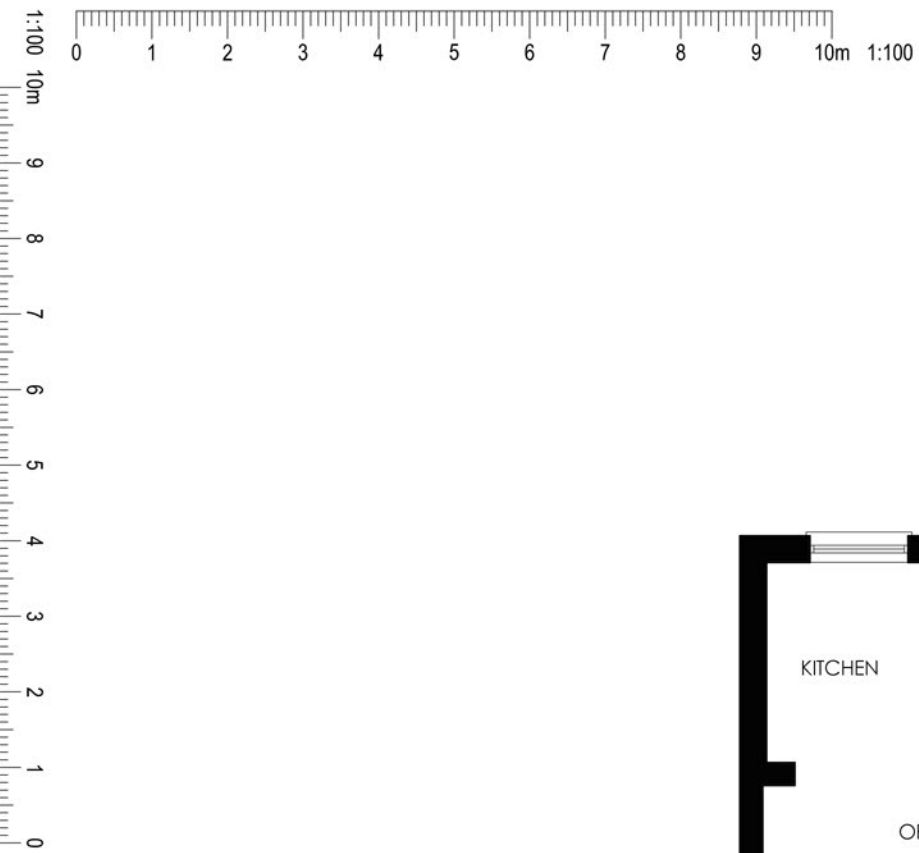

EXISTING GF PLAN - 1:100 at A3

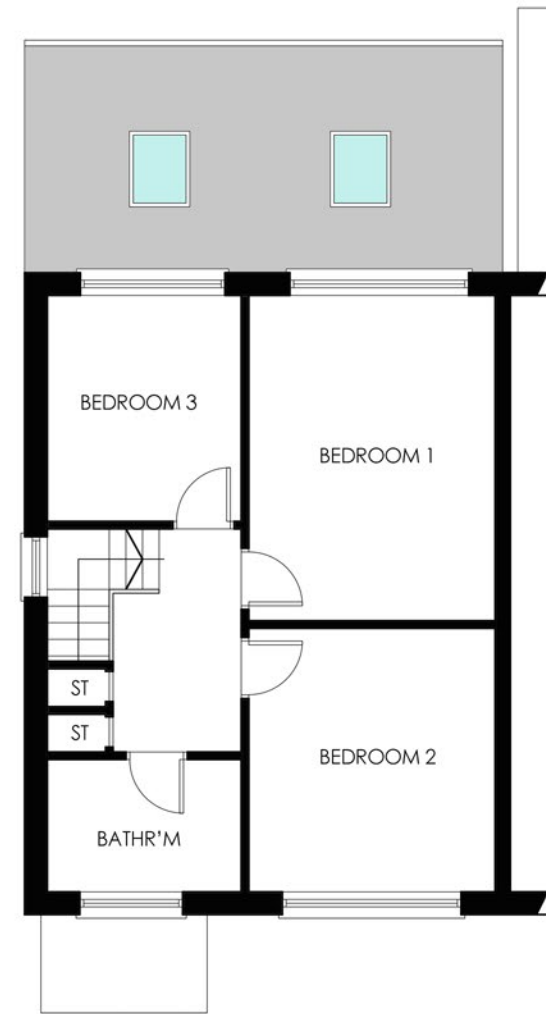

EXISTING FF PLAN - 1:100 at A3



PROPOSED GF PLAN - 1:100 at A3




PROPOSED FF PLAN - 1:100 at A3

1:100 10m 0 1 2 3 4 5 6 7 8 9 10m 1:100



EXISTING FRONT ELEVATION [1:50 at A1 or 1:100 at A3]

EXISTING SIDE ELEVATION [No. 1] [1:50 at A1 or 1:100 at A3]

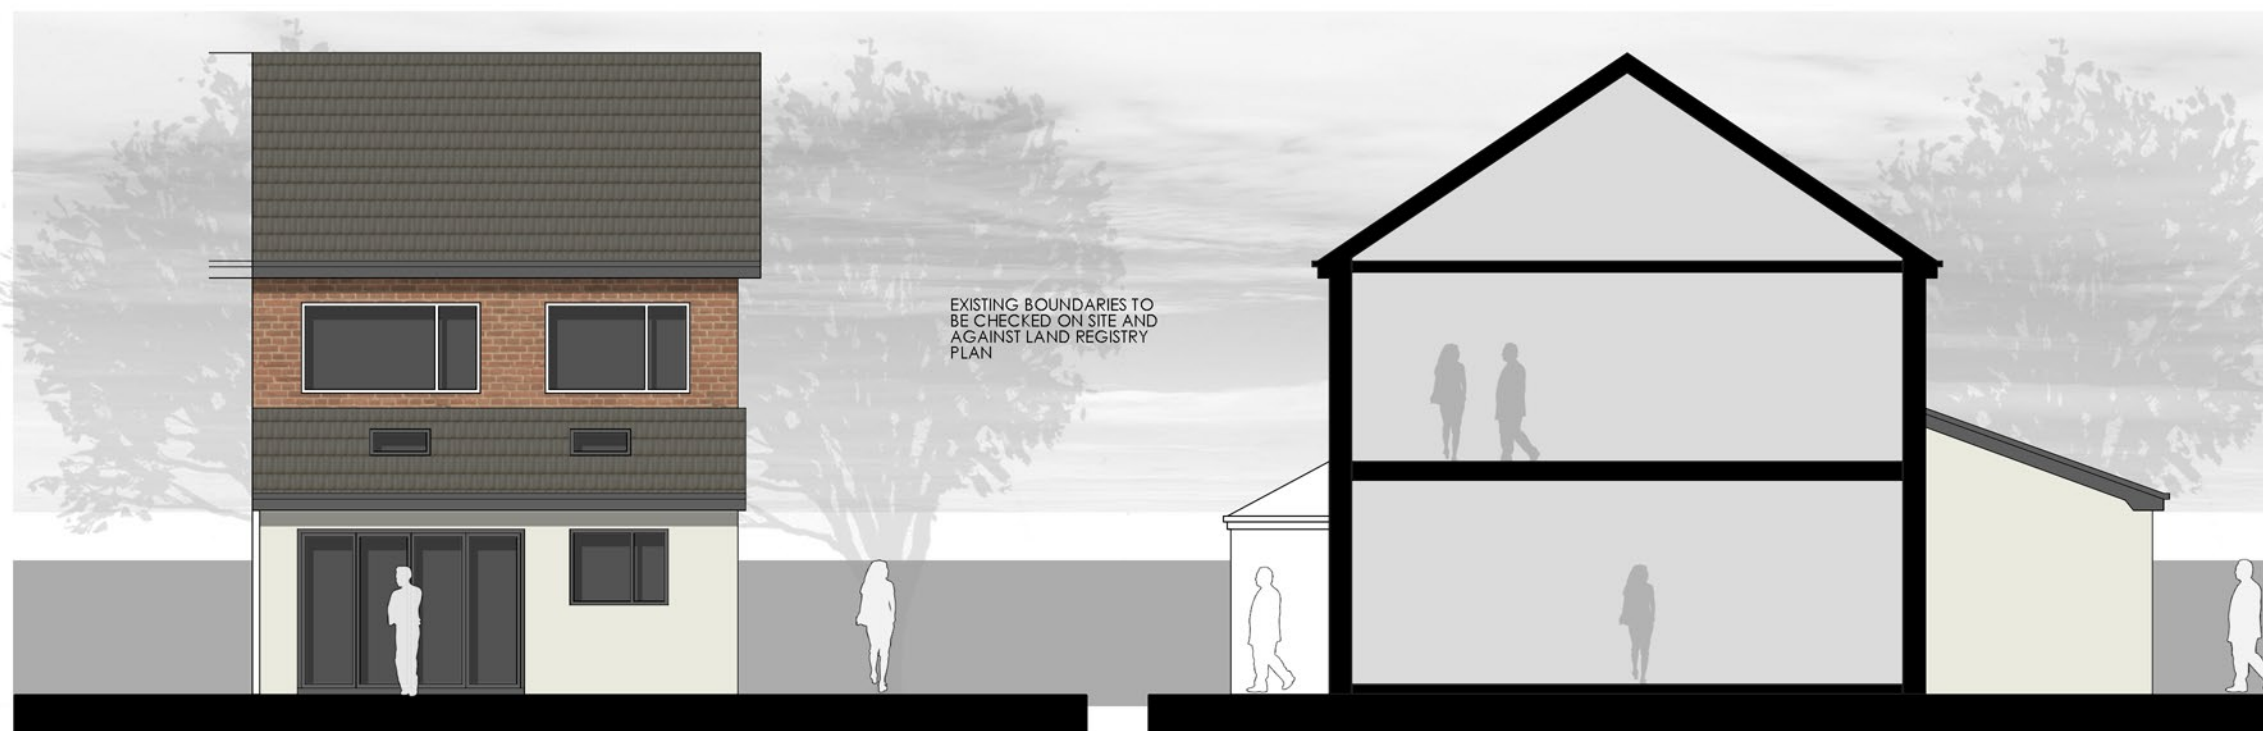

EXISTING REAR ELEVATION [1:50 at A1 or 1:100 at A3]

EXISTING SIDE ELEVATION [No. 5] [1:50 at A1 or 1:100 at A3]

ELEVATIONS [1:100 at A3]

MATERIAL NOTE:-
 PROPOSED OFF WHITE K-REND OR SILMILAR APPROVED TO ALL ELEVATIONS
 PROPOSED CONCRETE TILE ROOF TO MATCH EXISTING - APPROPRIATE ROOF TILE TO BE USED TO MATCH ROOF PITCH
 PROPOSED DARK GREY AND WHITE SOFFITS/FASCIAS/RWPS TO MATCH EXISTING
 PROPOSED WHITE UPVC WINDOWS AND DOORS



PROPOSED FRONT ELEVATION [1:50 at A1 or 1:100 at A3]

PROPOSED SIDE ELEVATION [No. 1] [1:50 at A1 or 1:100 at A3]



PROPOSED REAR ELEVATION [1:50 at A1 or 1:100 at A3]

PROPOSED SIDE ELEVATION [No. 5] [1:50 at A1 or 1:100 at A3]

ELEVATIONS [1:100 at A3]