



ALL ABOUT FOOD | MANCHESTER

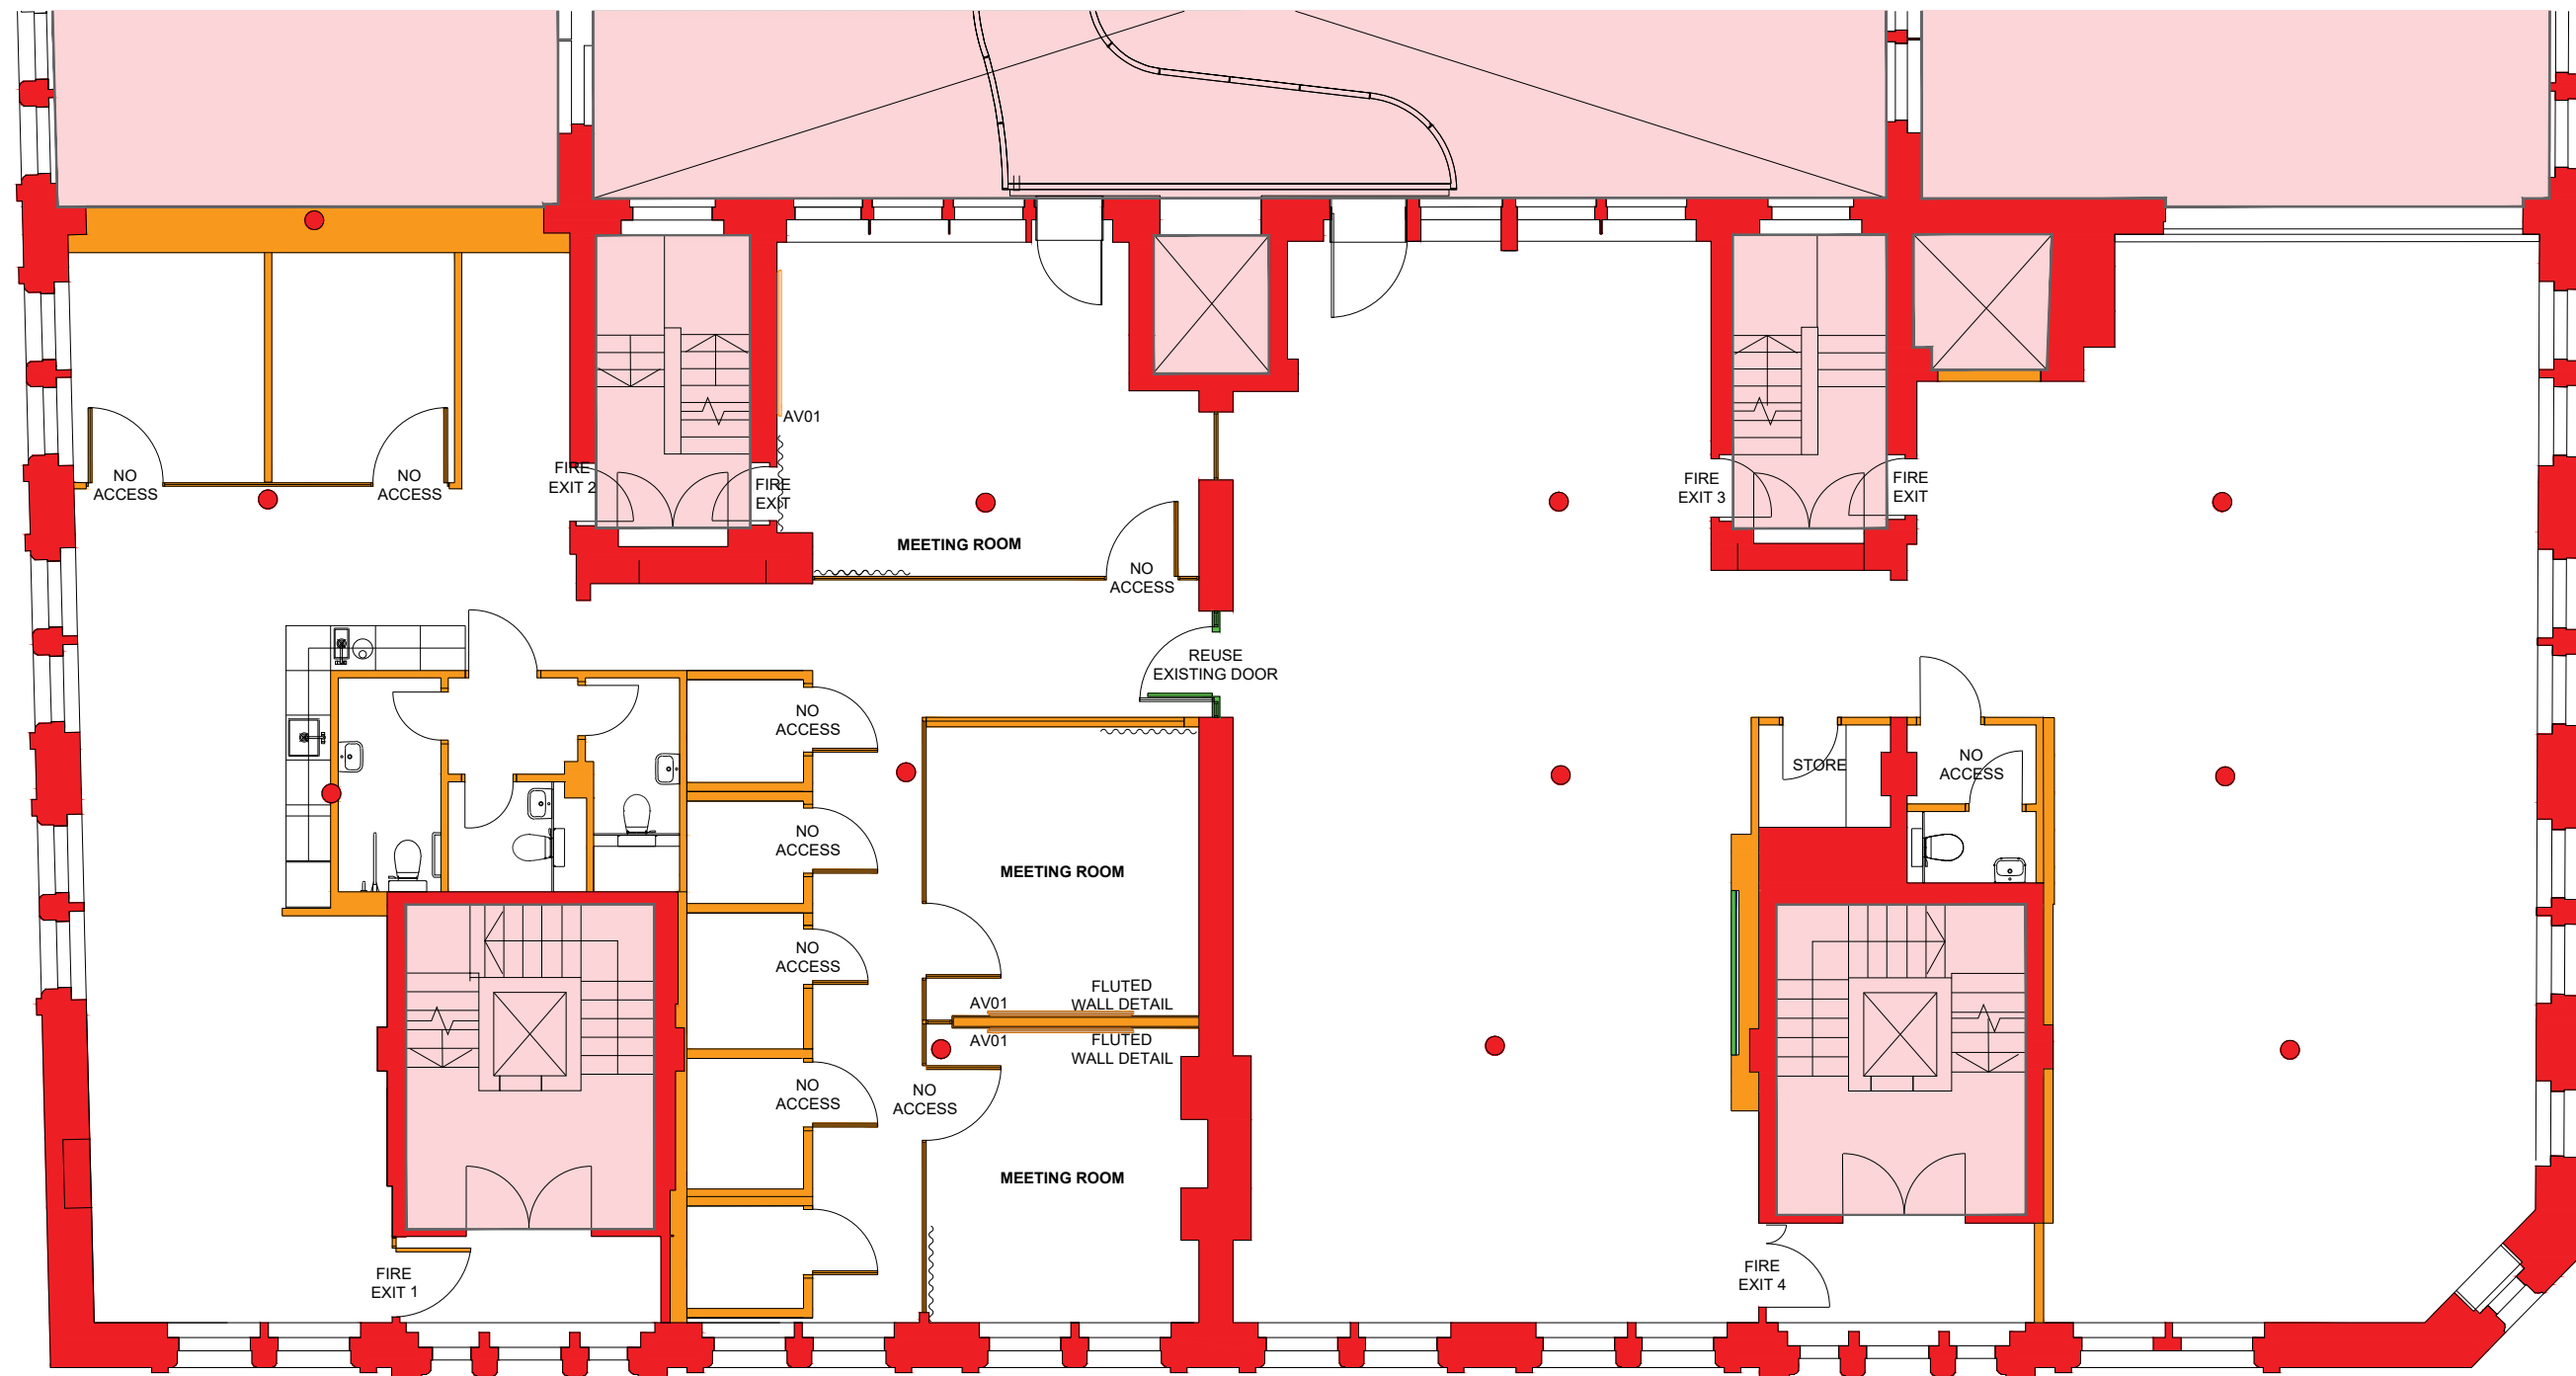

PROPOSED FIRST FLOOR
377 sqm | 4057 sqft

LEGEND

-  AREA NOT IN SCOPE
- STRIP OUT
-  HIGH SIGNIFICANCE
-  EXISTING FIT OUT
-  LOW SIGNIFICANCE

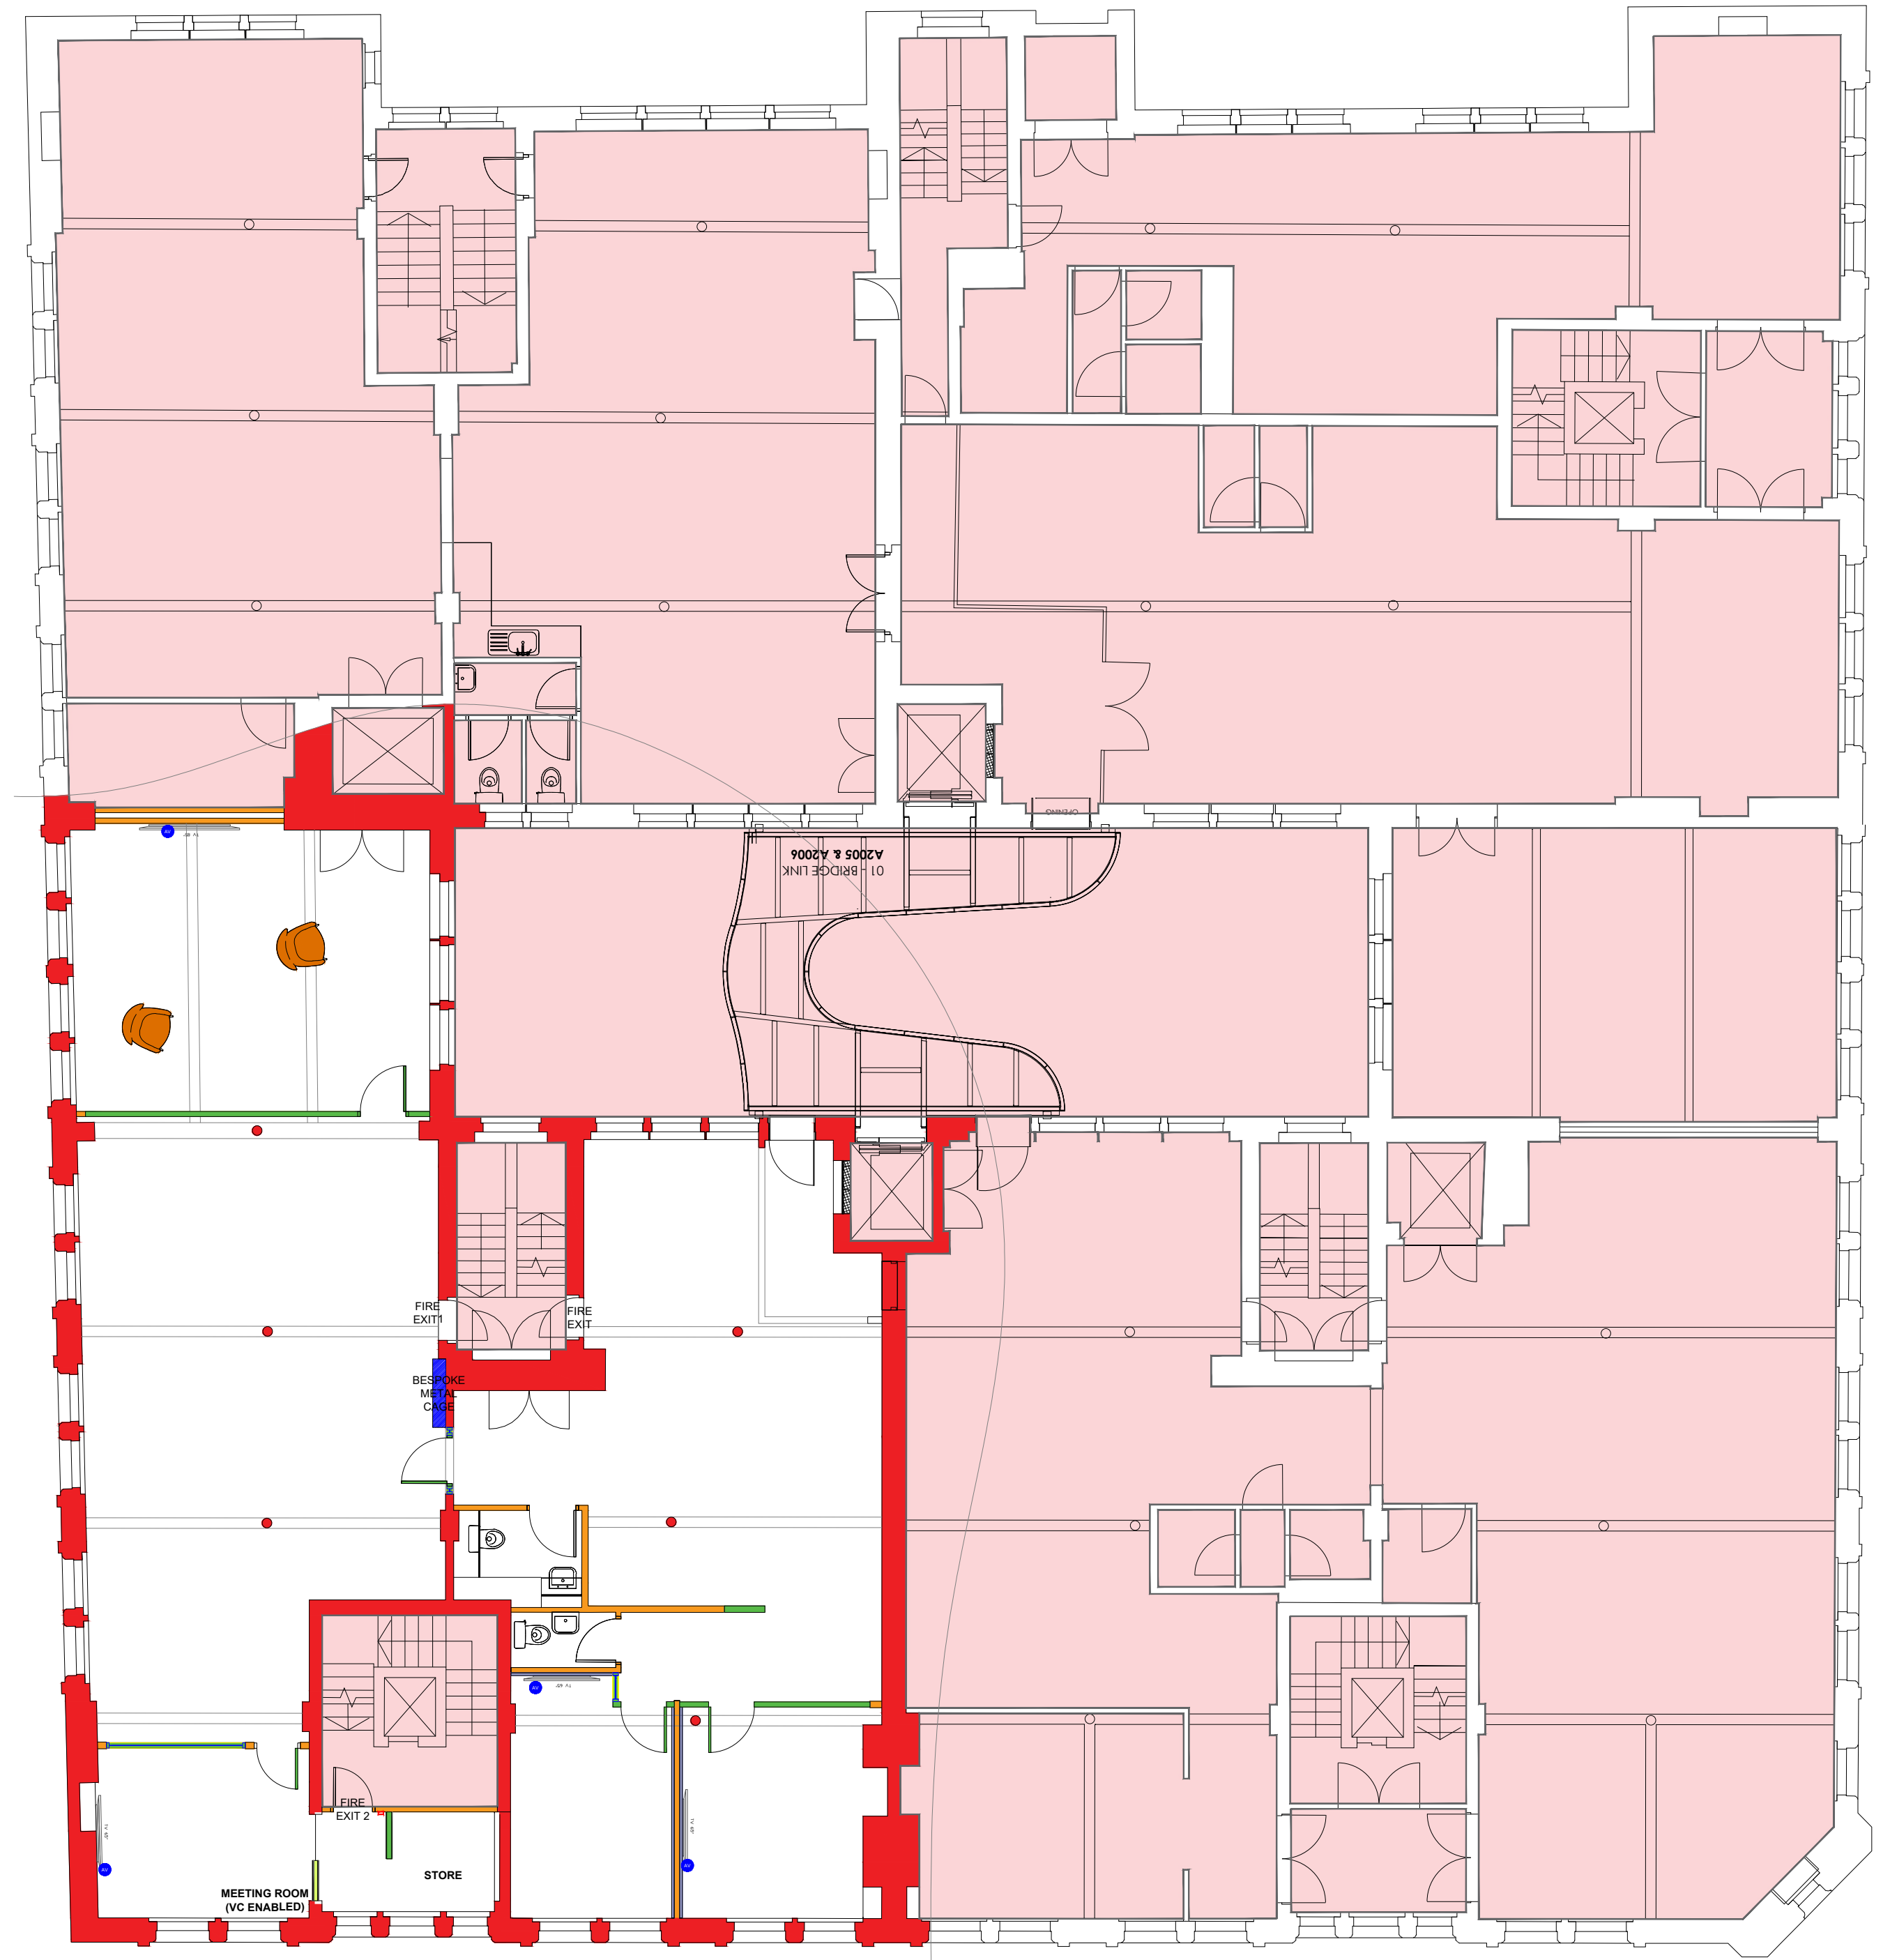

PROPOSED FOURTH FLOOR
231 sqm | 2486 sqft

CHECKED		Date:	By:	
A	SW	NOTE: NOTE TO REUSE GLAZED DOOR ON FIRST FLOOR ABOVE. NOW TO BE SINGLE PANE TO MATCH EXISTING. ADDITIONAL DOOR TO BE CHECKED ON FLOOR. GLAZED W/ SHAPED TO SOLID W/.		
Project:	WWW.Claremont.com	THIS DRAWING IS THE COPYRIGHT OF CLAREMONT GROUP INTERIORS LTD. AND MAY NOT BE REPRODUCED IN ANY FORM WITHOUT PRIOR WRITTEN CONSENT.		
Date:	T 010925-000	DO NOT SCALE FROM THIS DRAWING. ALL DIMENSIONS ARE TO BE CHECKED ON SITE. ALL DIMENSIONS ARE GIVEN IN MILLIMETRES (SCALING BY LOCAL AUTHORITIES IS PERMITTED)		
Rev:	1.010925-042			
CLIENT				
ALL ABOUT FOOD				
PROJECT TITLE & SITE ADDRESS				
Fourways House, 57 Hilton Street, Manchester, M1 2EJ				
DRAWING TITLE		DRAWING NO.		REVISION
PROPOSED FIRST & FOURTH FLOOR SIGNIFICATION PLANS		E0139811 & 14F 1001		A
LEAD DESIGNER		DRAWN BY		
FB		SW		
DATE		SCALE		PAPER SIZE
08.01.25		1:100		A1
DRAWING STATUS				
PLANNING				

PROPOSED FIRST & FOURTH FLOOR	REVISION
CONTROL OFFICE	10/10/2022