


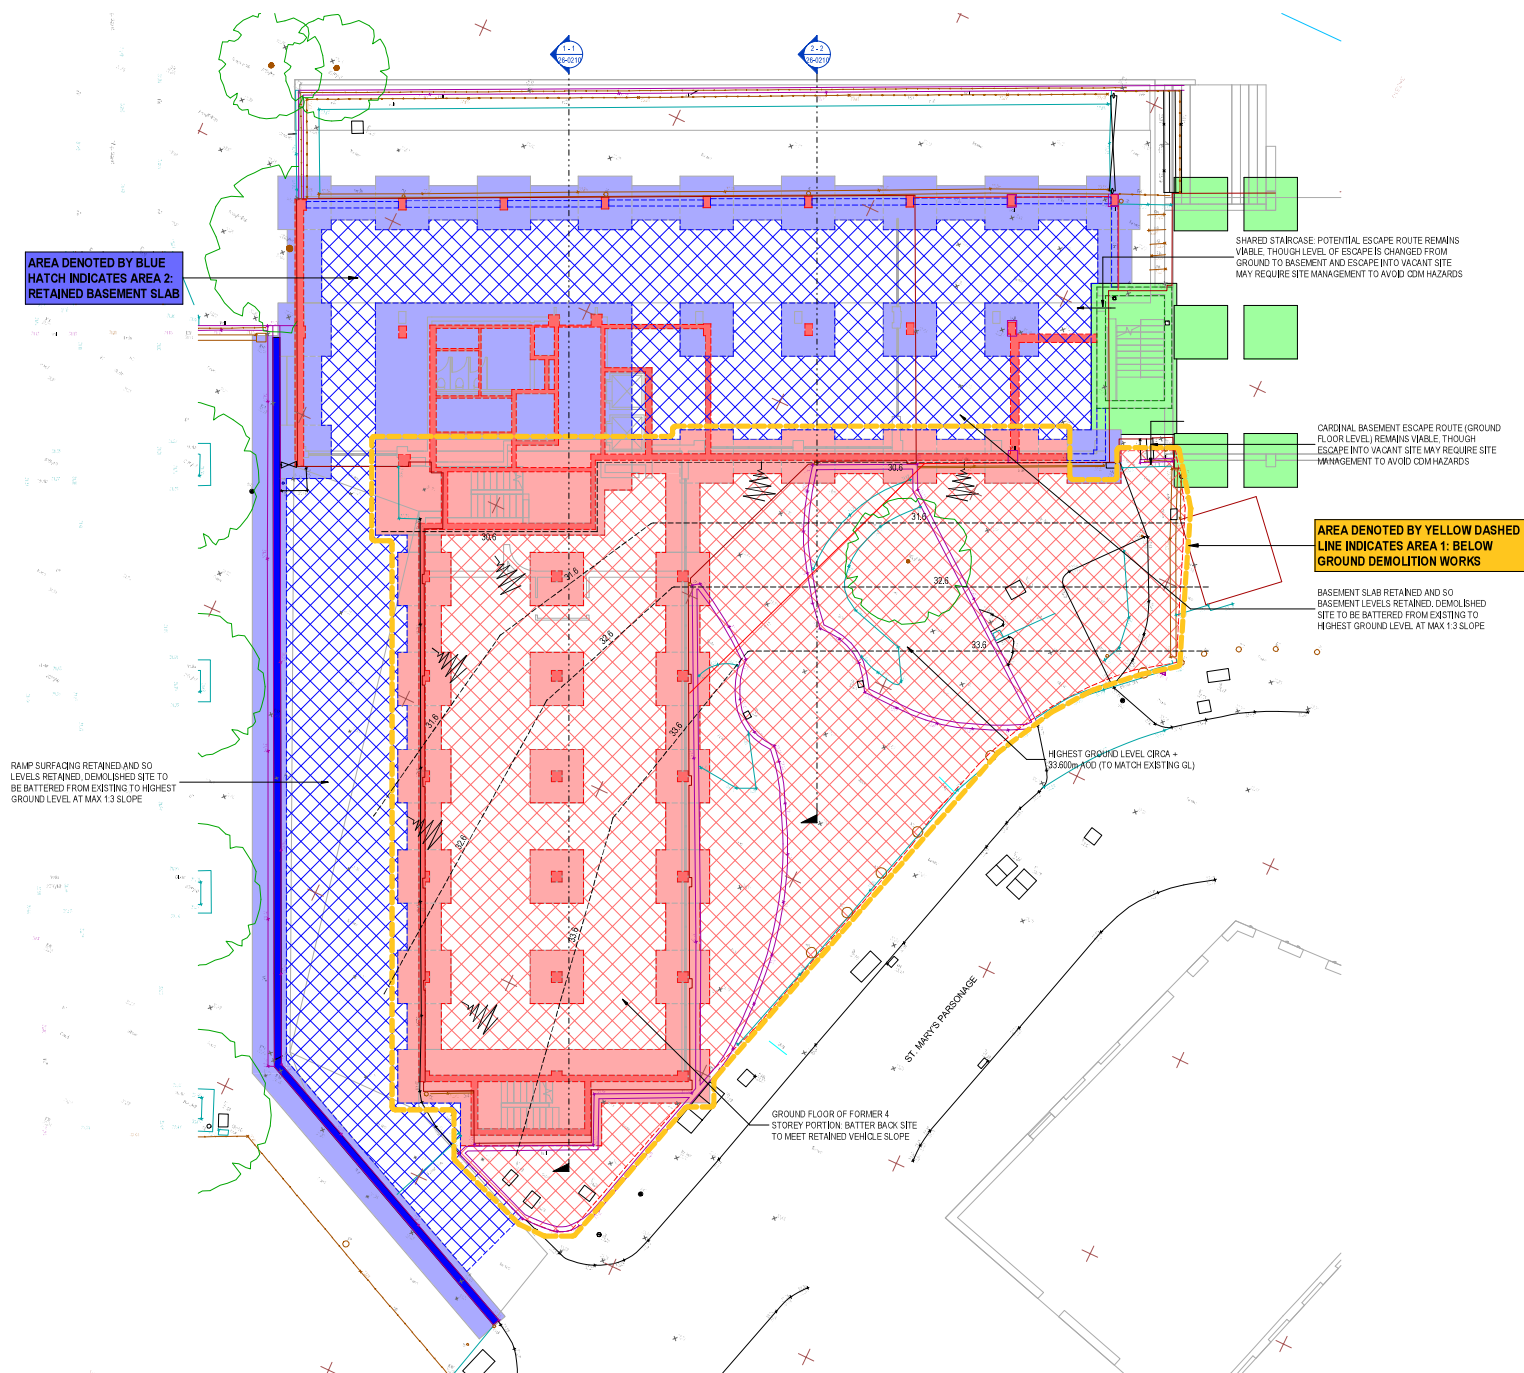

GENERAL NOTES:

1. THIS DRAWING IS TO BE READ IN CONJUNCTION WITH ALL RELEVANT ARCHITECTS AND ENGINEERS DRAWINGS AND SPECIFICATIONS.
2. DO NOT SCALE THIS DRAWING, ANY AMBIGUITIES, OMISSIONS AND ERRORS ON DRAWINGS SHALL BE BROUGHT TO THE ENGINEERS ATTENTION IMMEDIATELY. ALL DIMENSIONS MUST BE CHECKED / VERIFIED ON SITE.
3. ALL DIMENSIONS ARE IN MILLIMETRES UNLESS NOTED OTHERWISE.
4. FOR GENERAL NOTES REFER TO DRAWING S-20-010

LEGEND:

GREEN	DENOTES ADJACENT CARDINAL HOUSE STRUCTURE TO BE RETAINED PERMANENTLY
BLUE	DENOTES ALBERTON HOUSE STRUCTURE TO BE REMOVED AS PART OF THE MAIN WORKS PHASE
RED	DENOTES ALBERTON HOUSE STRUCTURE TO BE REMOVED AS PART OF THE EARLY WORKS PHASE

P01	ISSUED FOR PLANNING	18.11.24	SW	KG
Rev	Description	Date	By	Chkd



Merchant Exchange, 17-19 Whitworth Street West, Manchester, M1 5WG
0161 236 2384
manchester@curfins.com

Civil & Structural • Transport Planning • Environmental • Infrastructure • Geotechnical • Conservation & Heritage • Principal Designer
Planning • Design • Construction • Detailing • Fabrication • Installation • Engineering • Commissioning • Operation • Maintenance • Refurbishment • Demolition

Status:	
---------	--

PRELIMINARY

Project	
---------	--

ALBERTON HOUSE

Org Title:	
------------	--

EARLY WORKS AND MAIN WORKS PHASING PLAN

GENERAL ARRANGEMENT

Project No:	Size:	Date:	Drawn By:	Designed By:	Checked By:
-------------	-------	-------	-----------	--------------	-------------

077764	A1	AUG 24	SW	KG	KG
	State As indicated				

ALBH - CUR - 00 - 00 - DR - S - 26-0200 - P01