
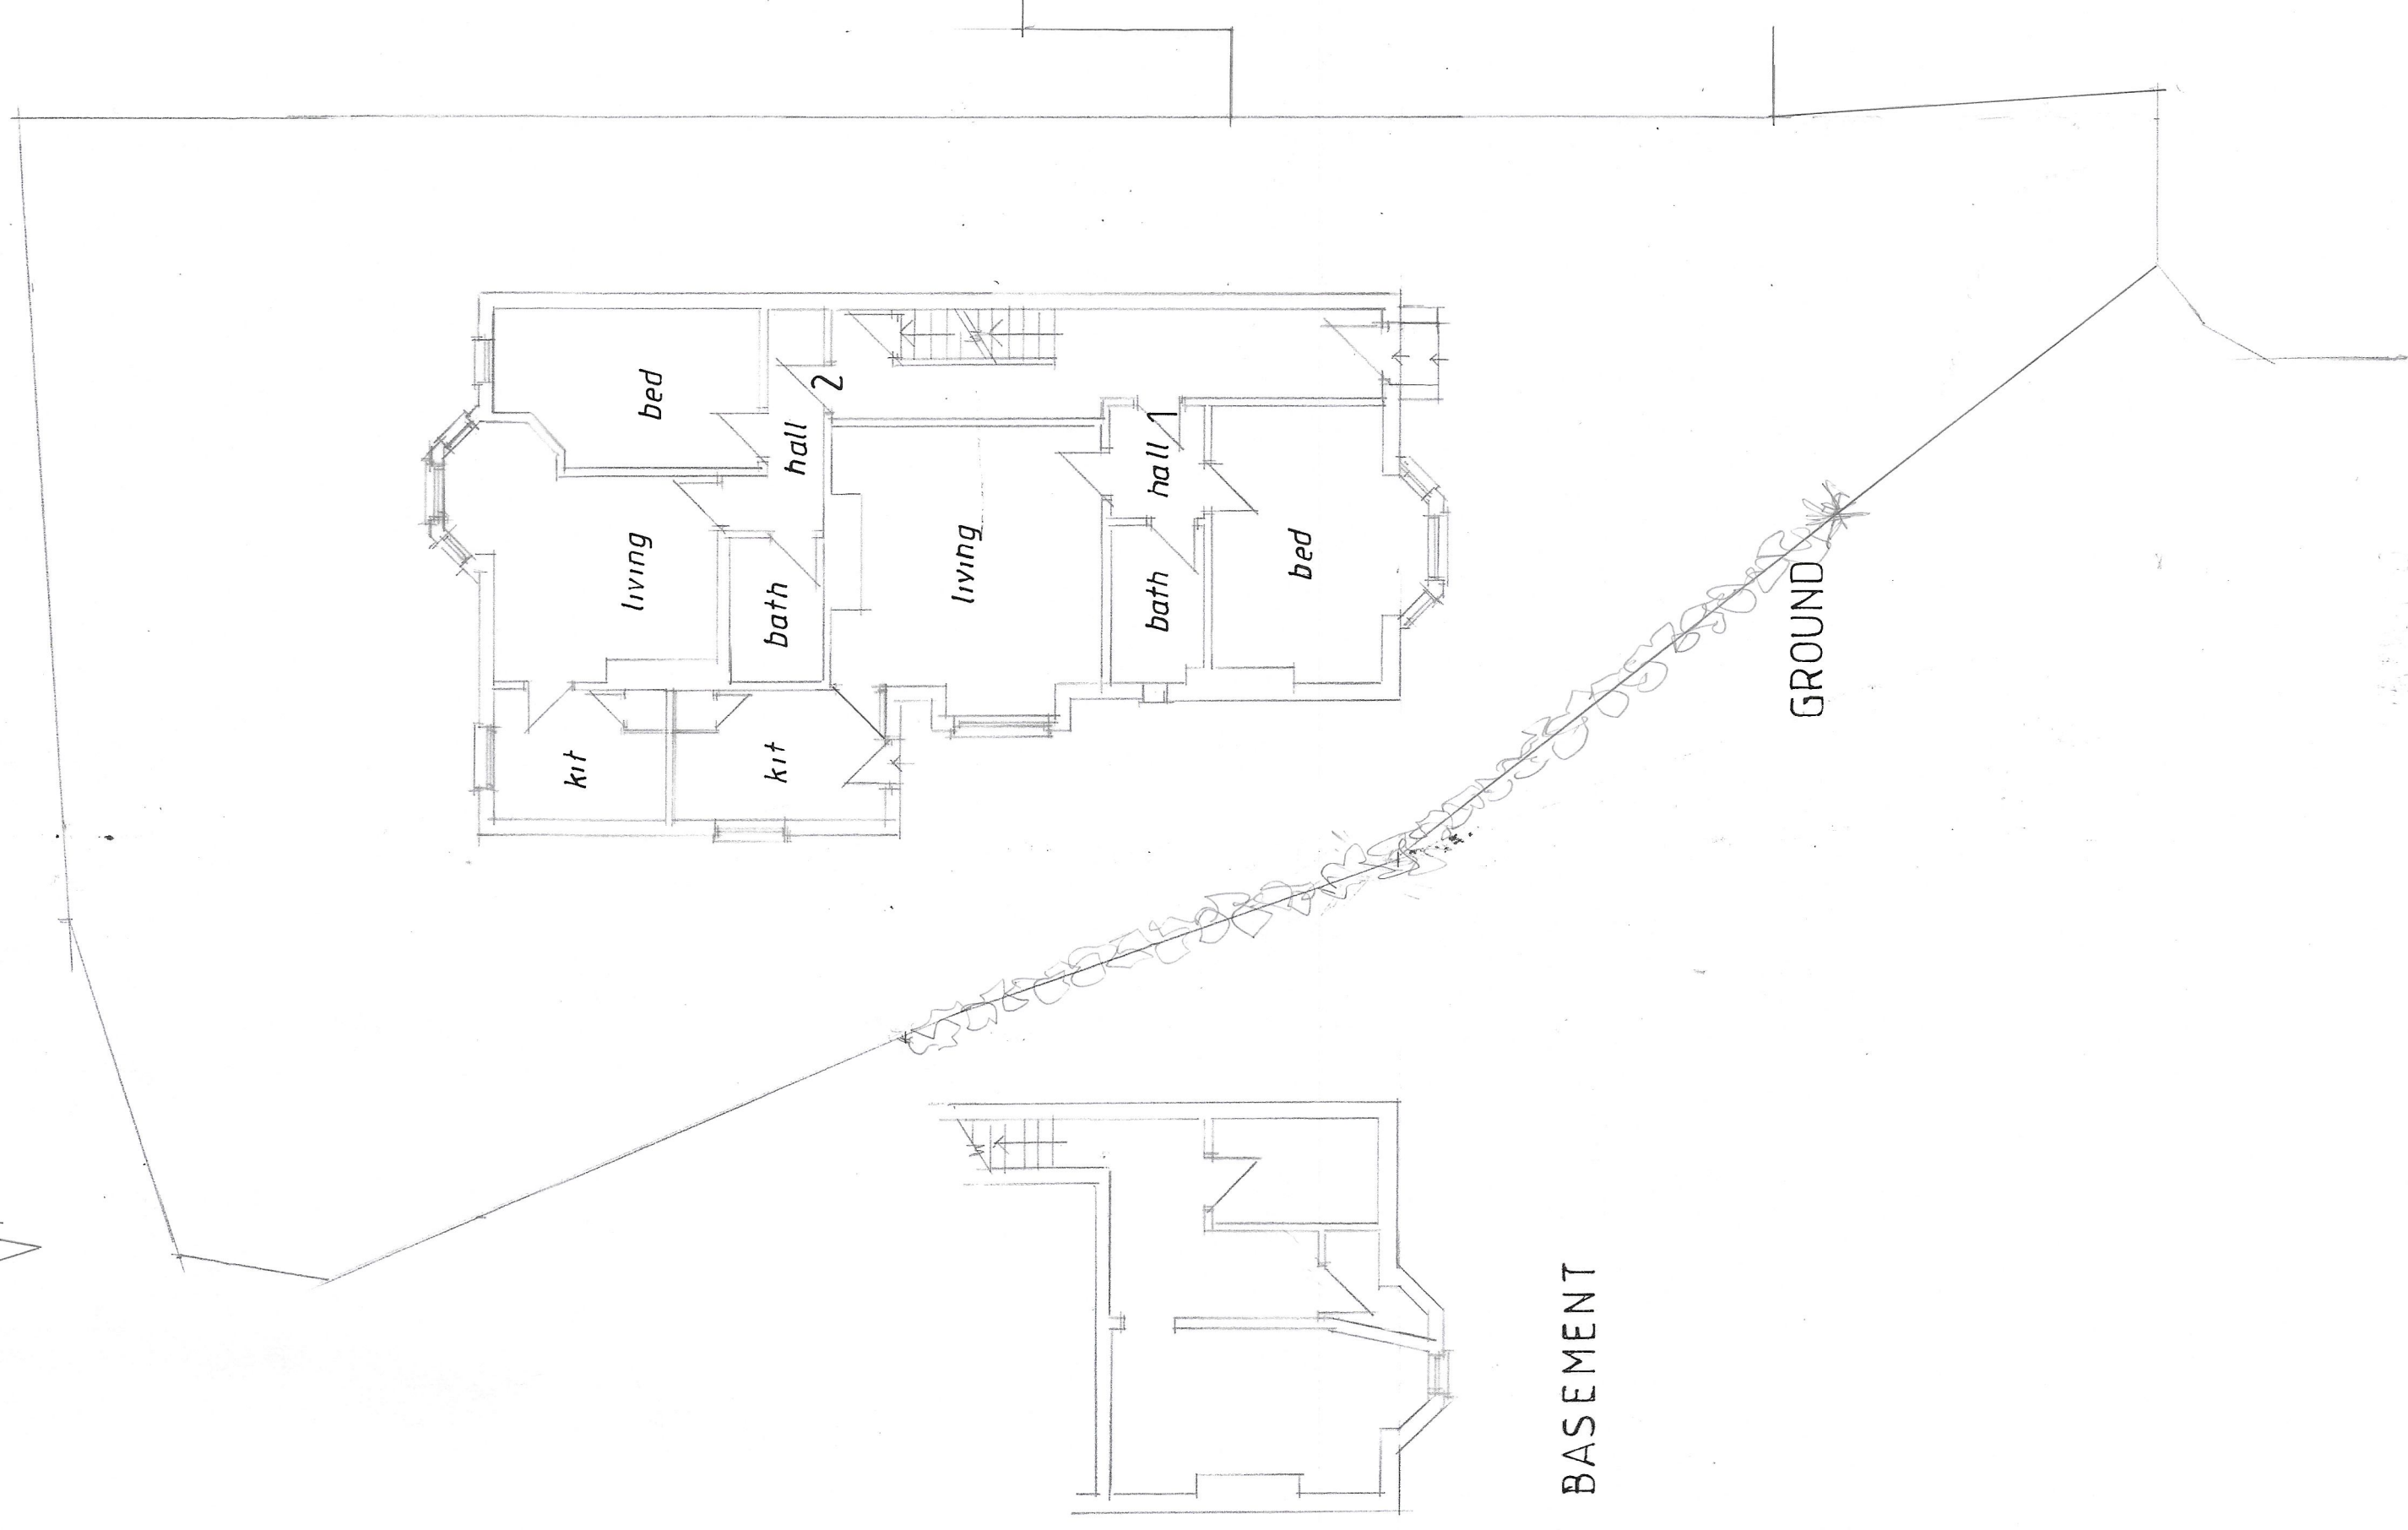
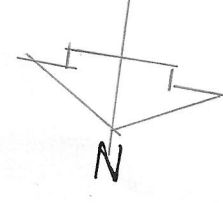
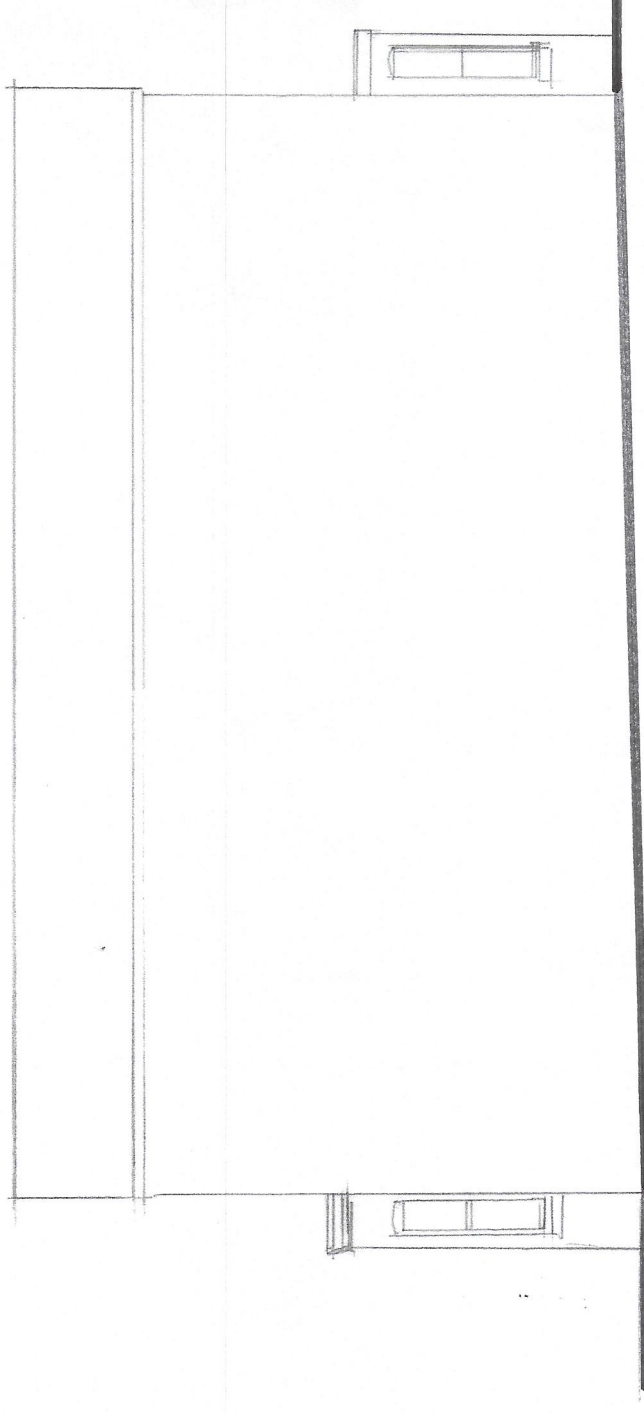
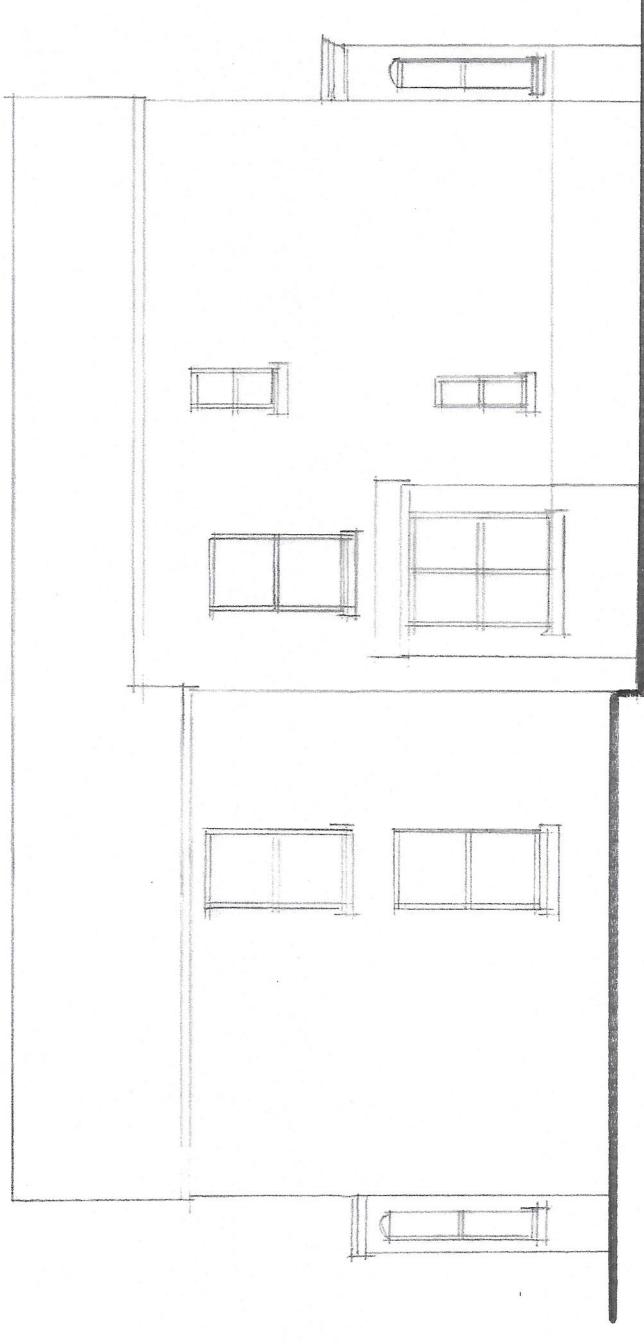
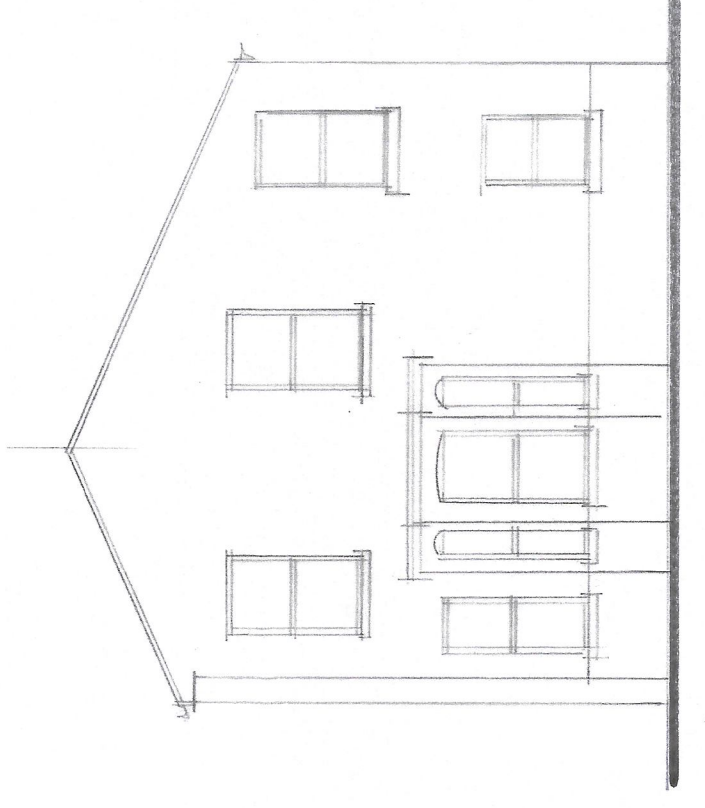


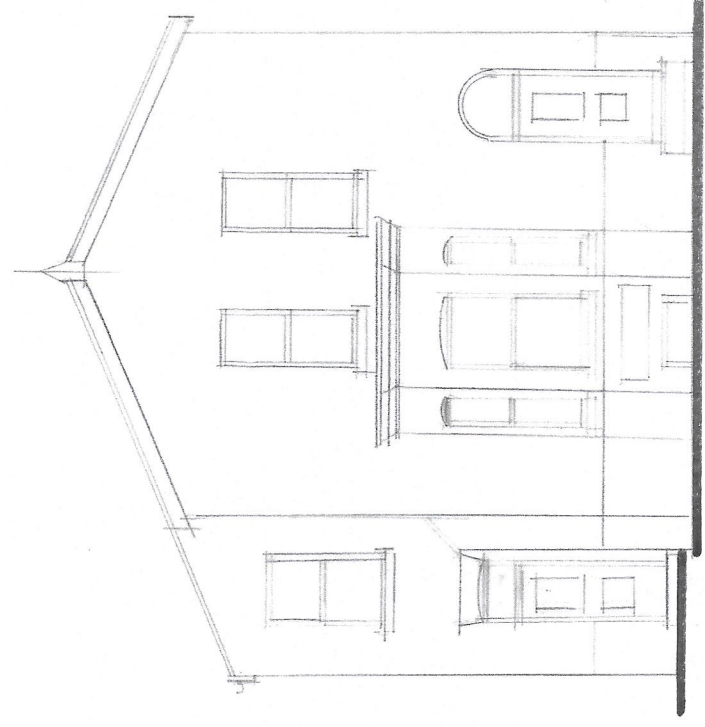

CLIENT	WA PROPERTIES LTD 102A NORTHMOOR ROAD MANCHESTER M12 5PS	JOB TITLE PROPOSED CHILDRENS HOME 46 BUCKHURST ROAD MANCHESTER M19 2DS	DRAWING TITLE PLANS AND ELEVATIONS AS EXISTING
HOLBOROW ORMESHER LIMITED architectural & interior design			
COMPANY ADDRESS: 15 OVERTON CLOSE MIDDLEWICH CHESHIRE CW410 0PT PHONE: 0770 854 939			
DATE DRAWN DATE DRAWN CHECKED DATE SCALE	ORIGINAL  	1 1 2 3 4 5 6 7	DRAWING NUMBER 23611 24101