

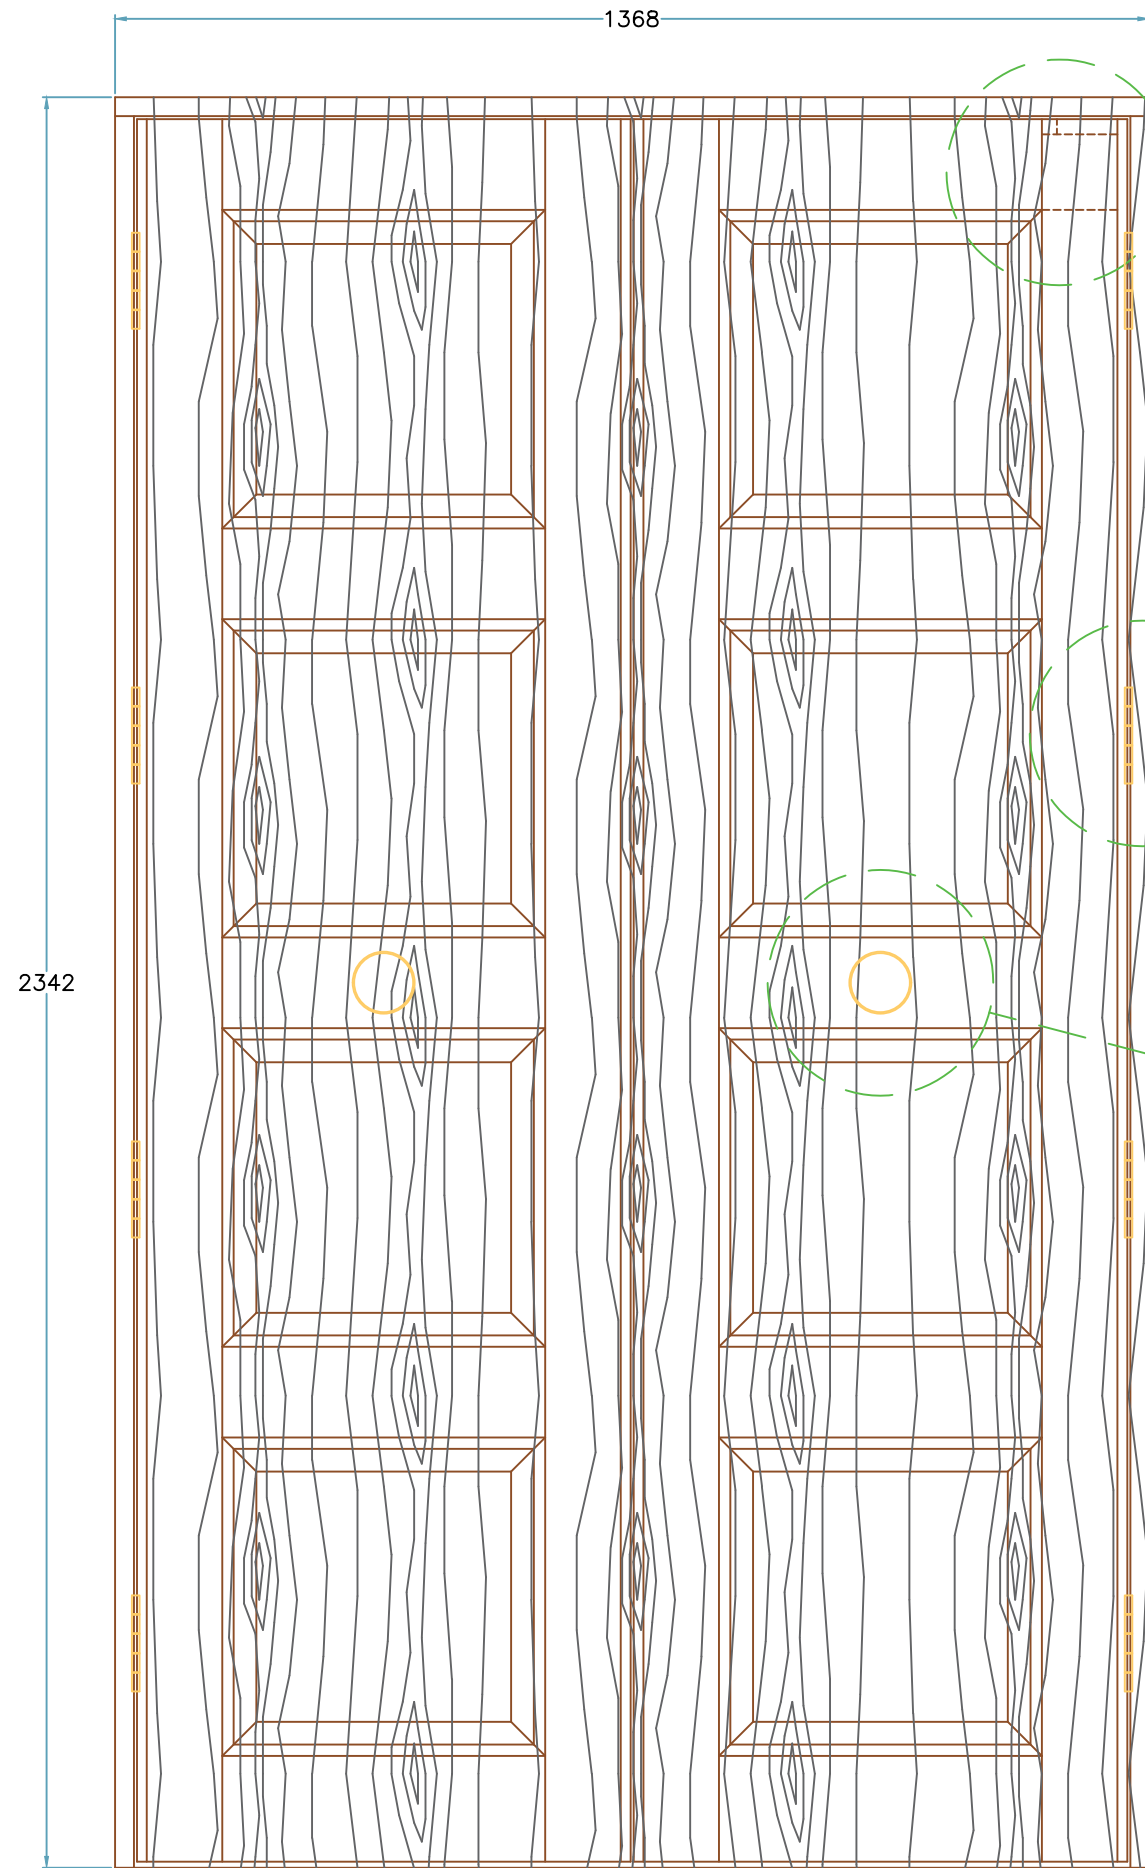


ALL DIMENSIONS ARE SUBJECT TO SITE SURVEY

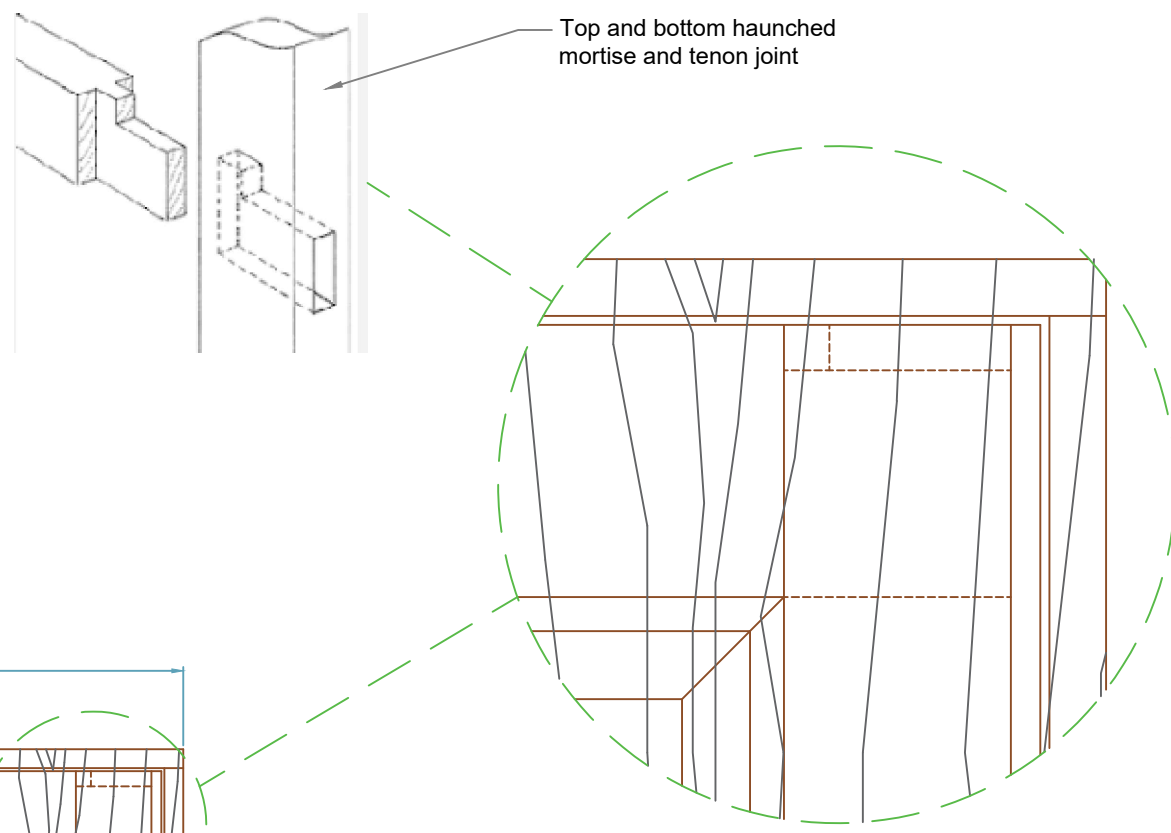


New Replacement doors
Outside View


DWG No. 001
SCALE 1:10

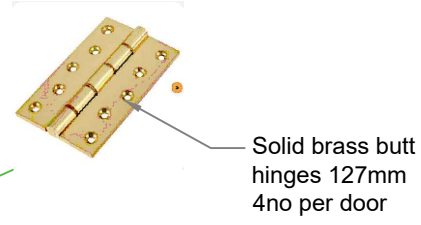

Solid brass butt
hinges 127mm
4no per door

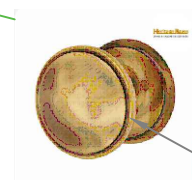

Solid brass Heritage
81mm Centre Door
knob and rose

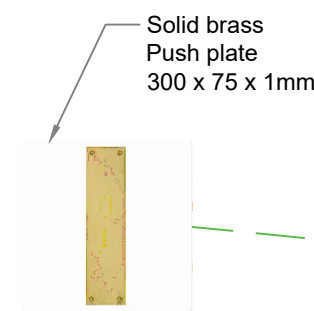


Solid brass
Push plate
300 x 75 x 1mm



Solid brass keyhole escutcheon
with cover 41mm. There is to be a
76mm 5 lever Mortise Deadlock to
be fitted as existing

Doors and casing to be constructed using sapele Hardwood Timber using traditional mortise and tenon joints wedged. This will have a clear preservative treatment prior to installation.

Final decoration colour match to existing doors by decorator (by others)
All Ironmongery to be solid brass to match existing on site

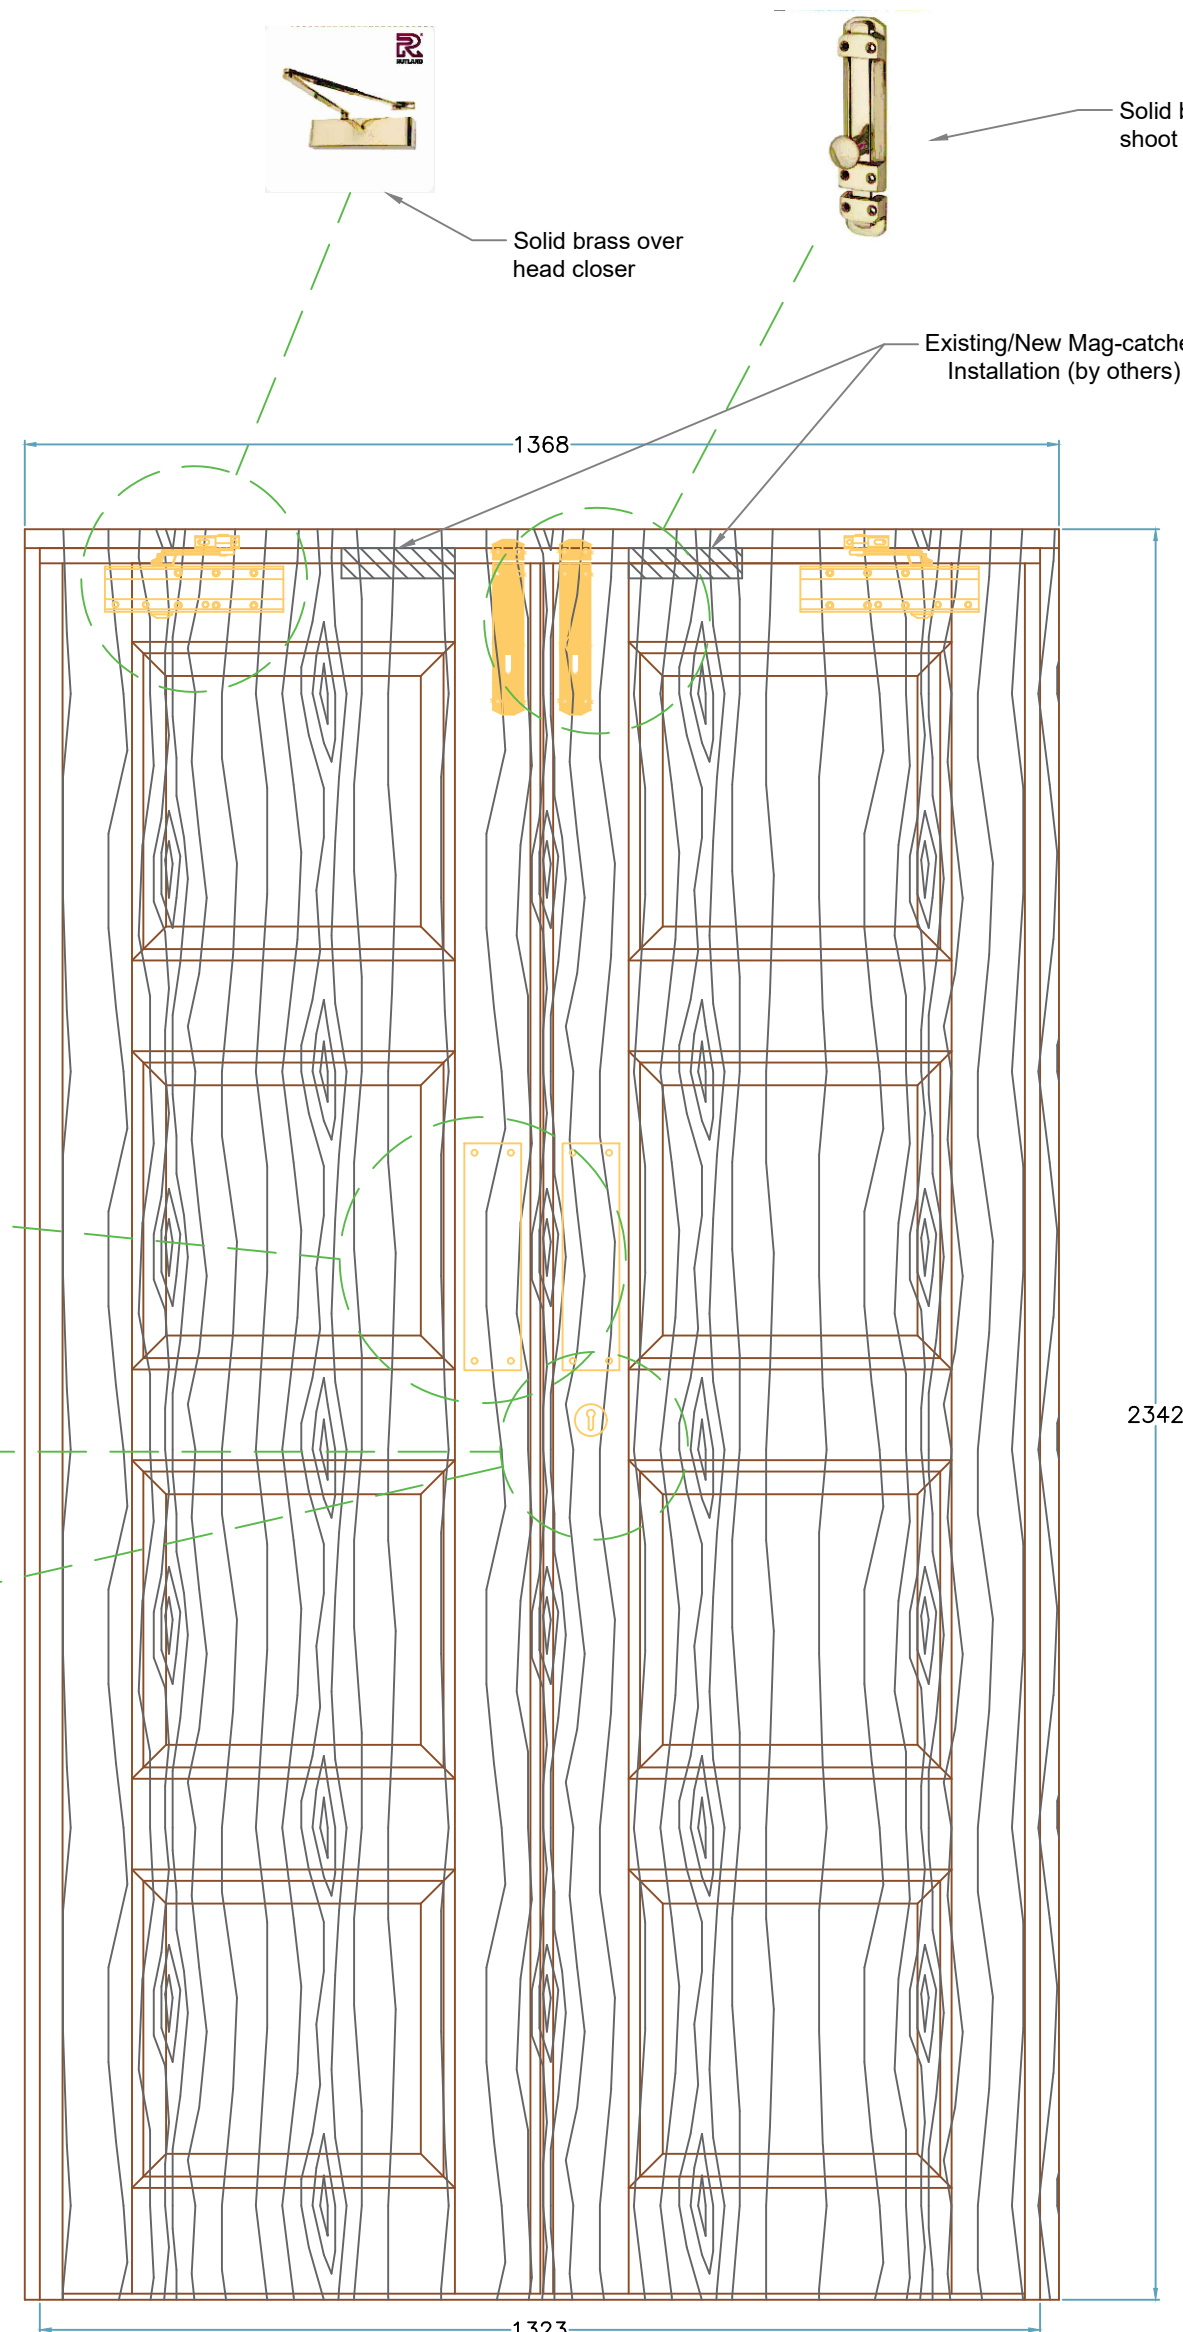


New Replacement doors
Inside View

DWG No. 001
SCALE 1:10

Solid brass flat plate
shoot bolt 200mm

Solid brass over
head closer

Existing/New Mag-catches
Installation (by others)

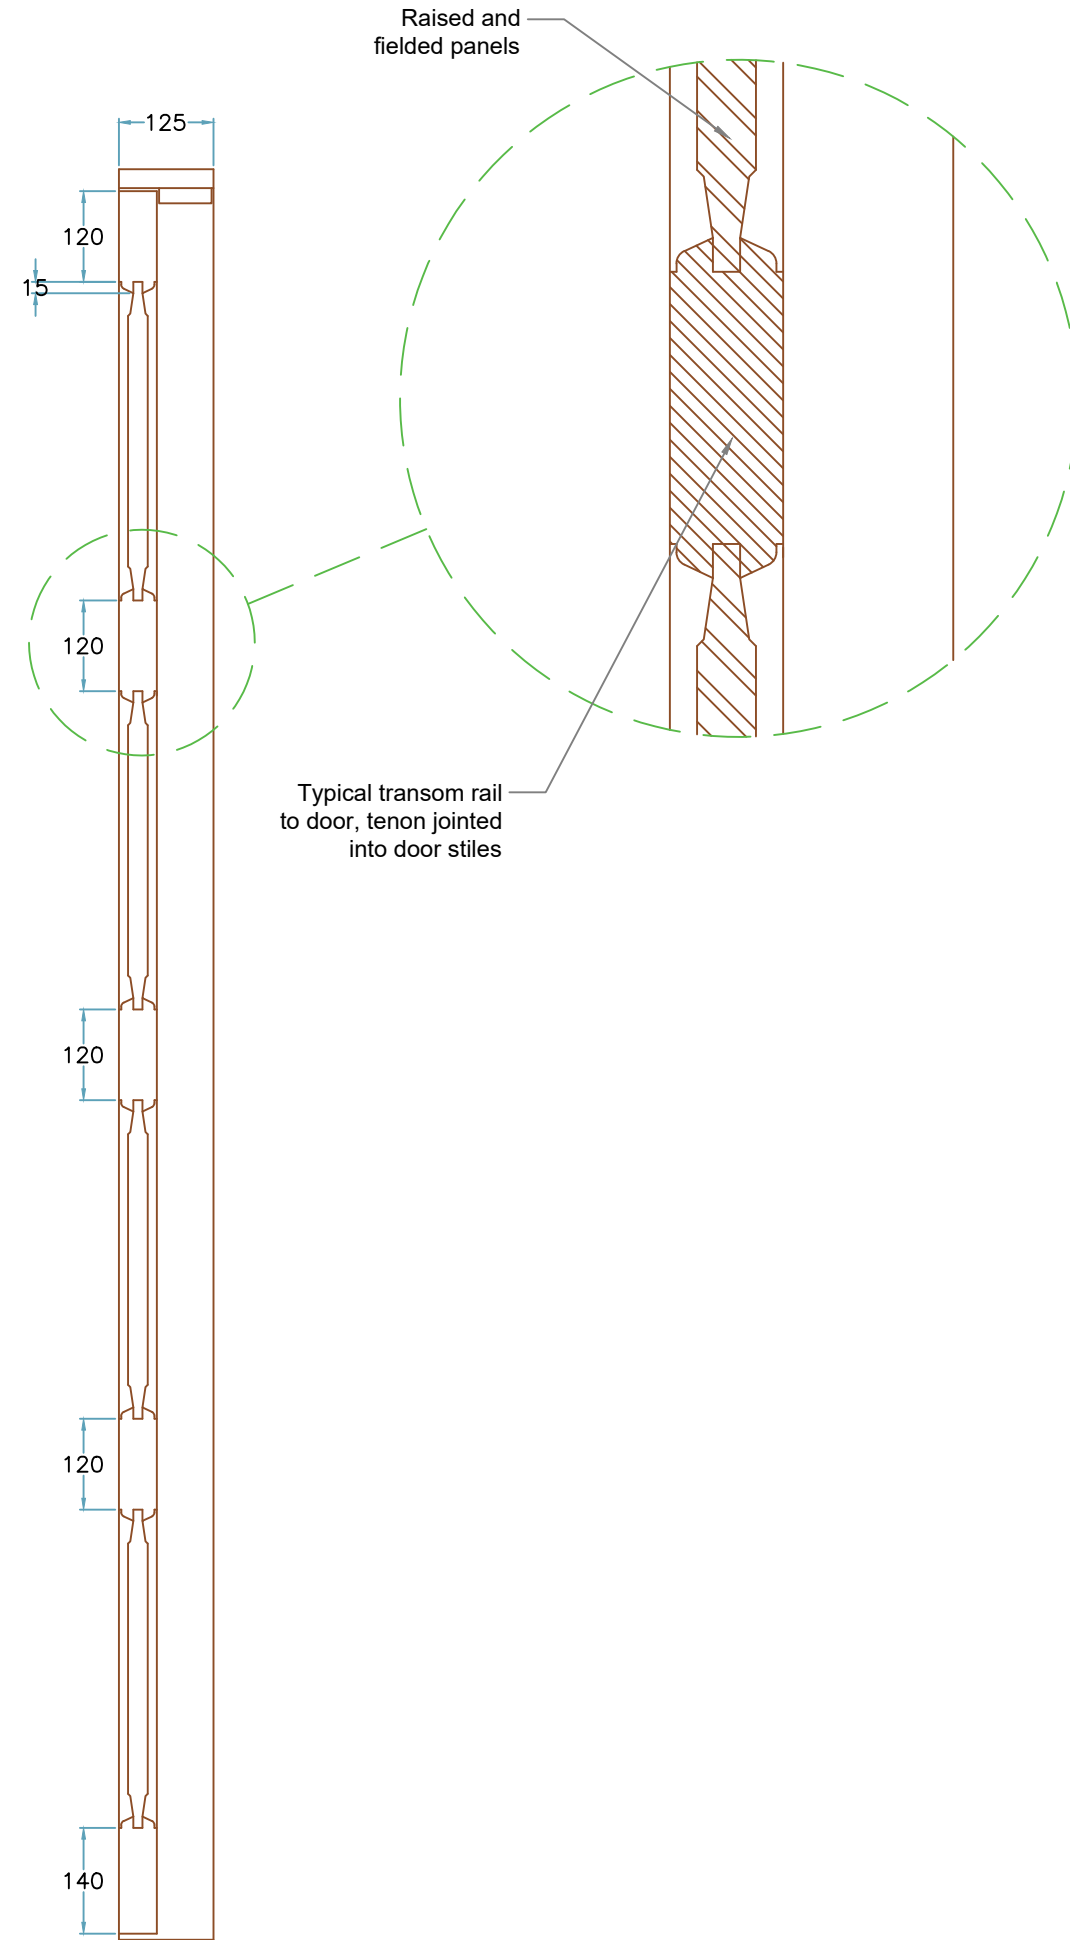


New Replacement doors
Section Through

DWG No. 001
SCALE 1:10


Raised and
fielded panels

Typical transom rail
to door, tenon jointed
into door stiles

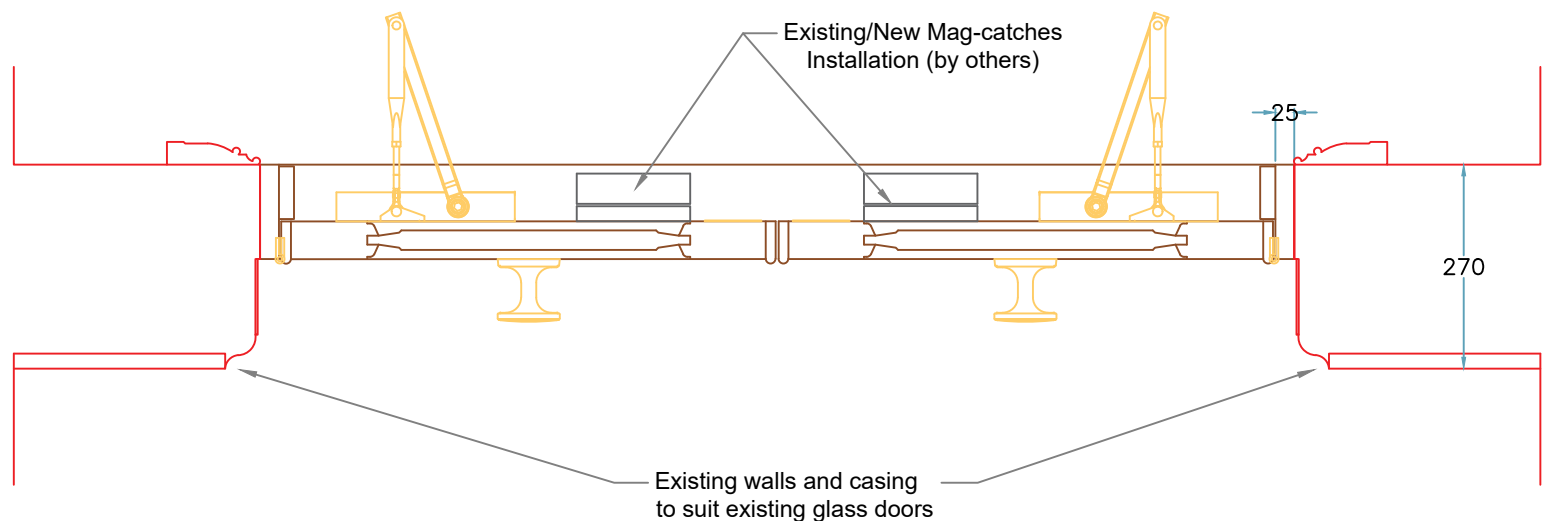

New Replacement doors
Plan with existing walls etc

DWG No. 001
SCALE 1:10

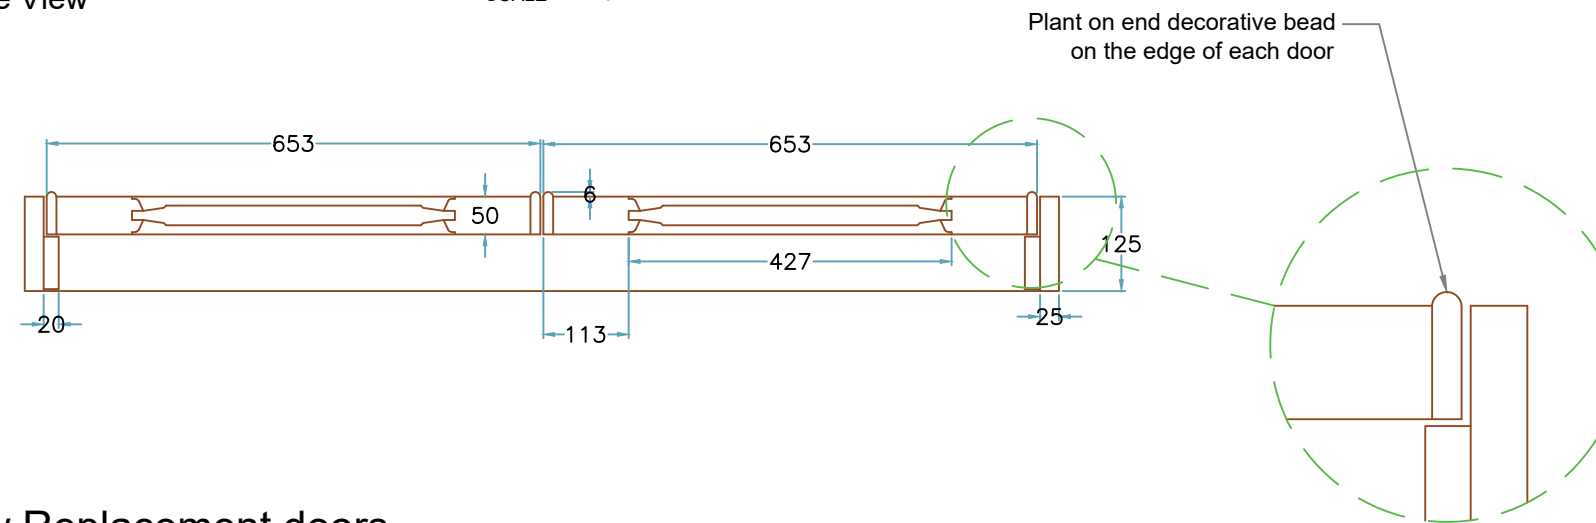

New Replacement doors
Plan of door set only

DWG No. 001
SCALE 1:10

Plant on end decorative bead
on the edge of each door

SPECIAL NOTES
© This drawing is the property of Apex Shopfitting & Joinery Ltd and may not be reproduced in whole or part without prior written consent.

CONSTRUCTION NOTES
Do not scale from this drawing, if in doubt ask.

PRODUCT SPECIFICATION / COLOURS.

MATERIALS
Sapele Timber Doors
Sapele Timber Frame
Brass 5 Lever Deadlock with keyhole escutcheon
Brass 81mm Heritage Door Knob
Brass Overhead door closer
Brass 300 x 75mm Pushplate
Brass Surface Shoot bolt
Brass Butt Hinges 127mm Long

REFER TO ELECTRICAL CONTRACTORS DRAWING FOR POWER SOCKET POSITIONS.
ALL CUT OUTS BY APEX CARRIED OUT DURING THE INSTALLATION.
PLYWOOD IS REQUIRED WITHIN WALL BUILD-UP BY OTHERS. TO ENSURE GOOD SOLID FIXINGS.

CUSTOMER/PROJECT
Claremont
Arkwright House
DRAWING TITLE
Replacement Door set D-01
All Details
STATUS
PRELIMINARY
PROJECT No
3766
DRAWN BY
AN

DWG No
001
REVISION
DATE
19.02.2025
SCALE
1:10 @ A1

APEX
Professional Bespoke Joinery & Interior Contractors
The Courtyard Cheethams Mill.
Park Street, Stalybridge.
SK15 2BT.